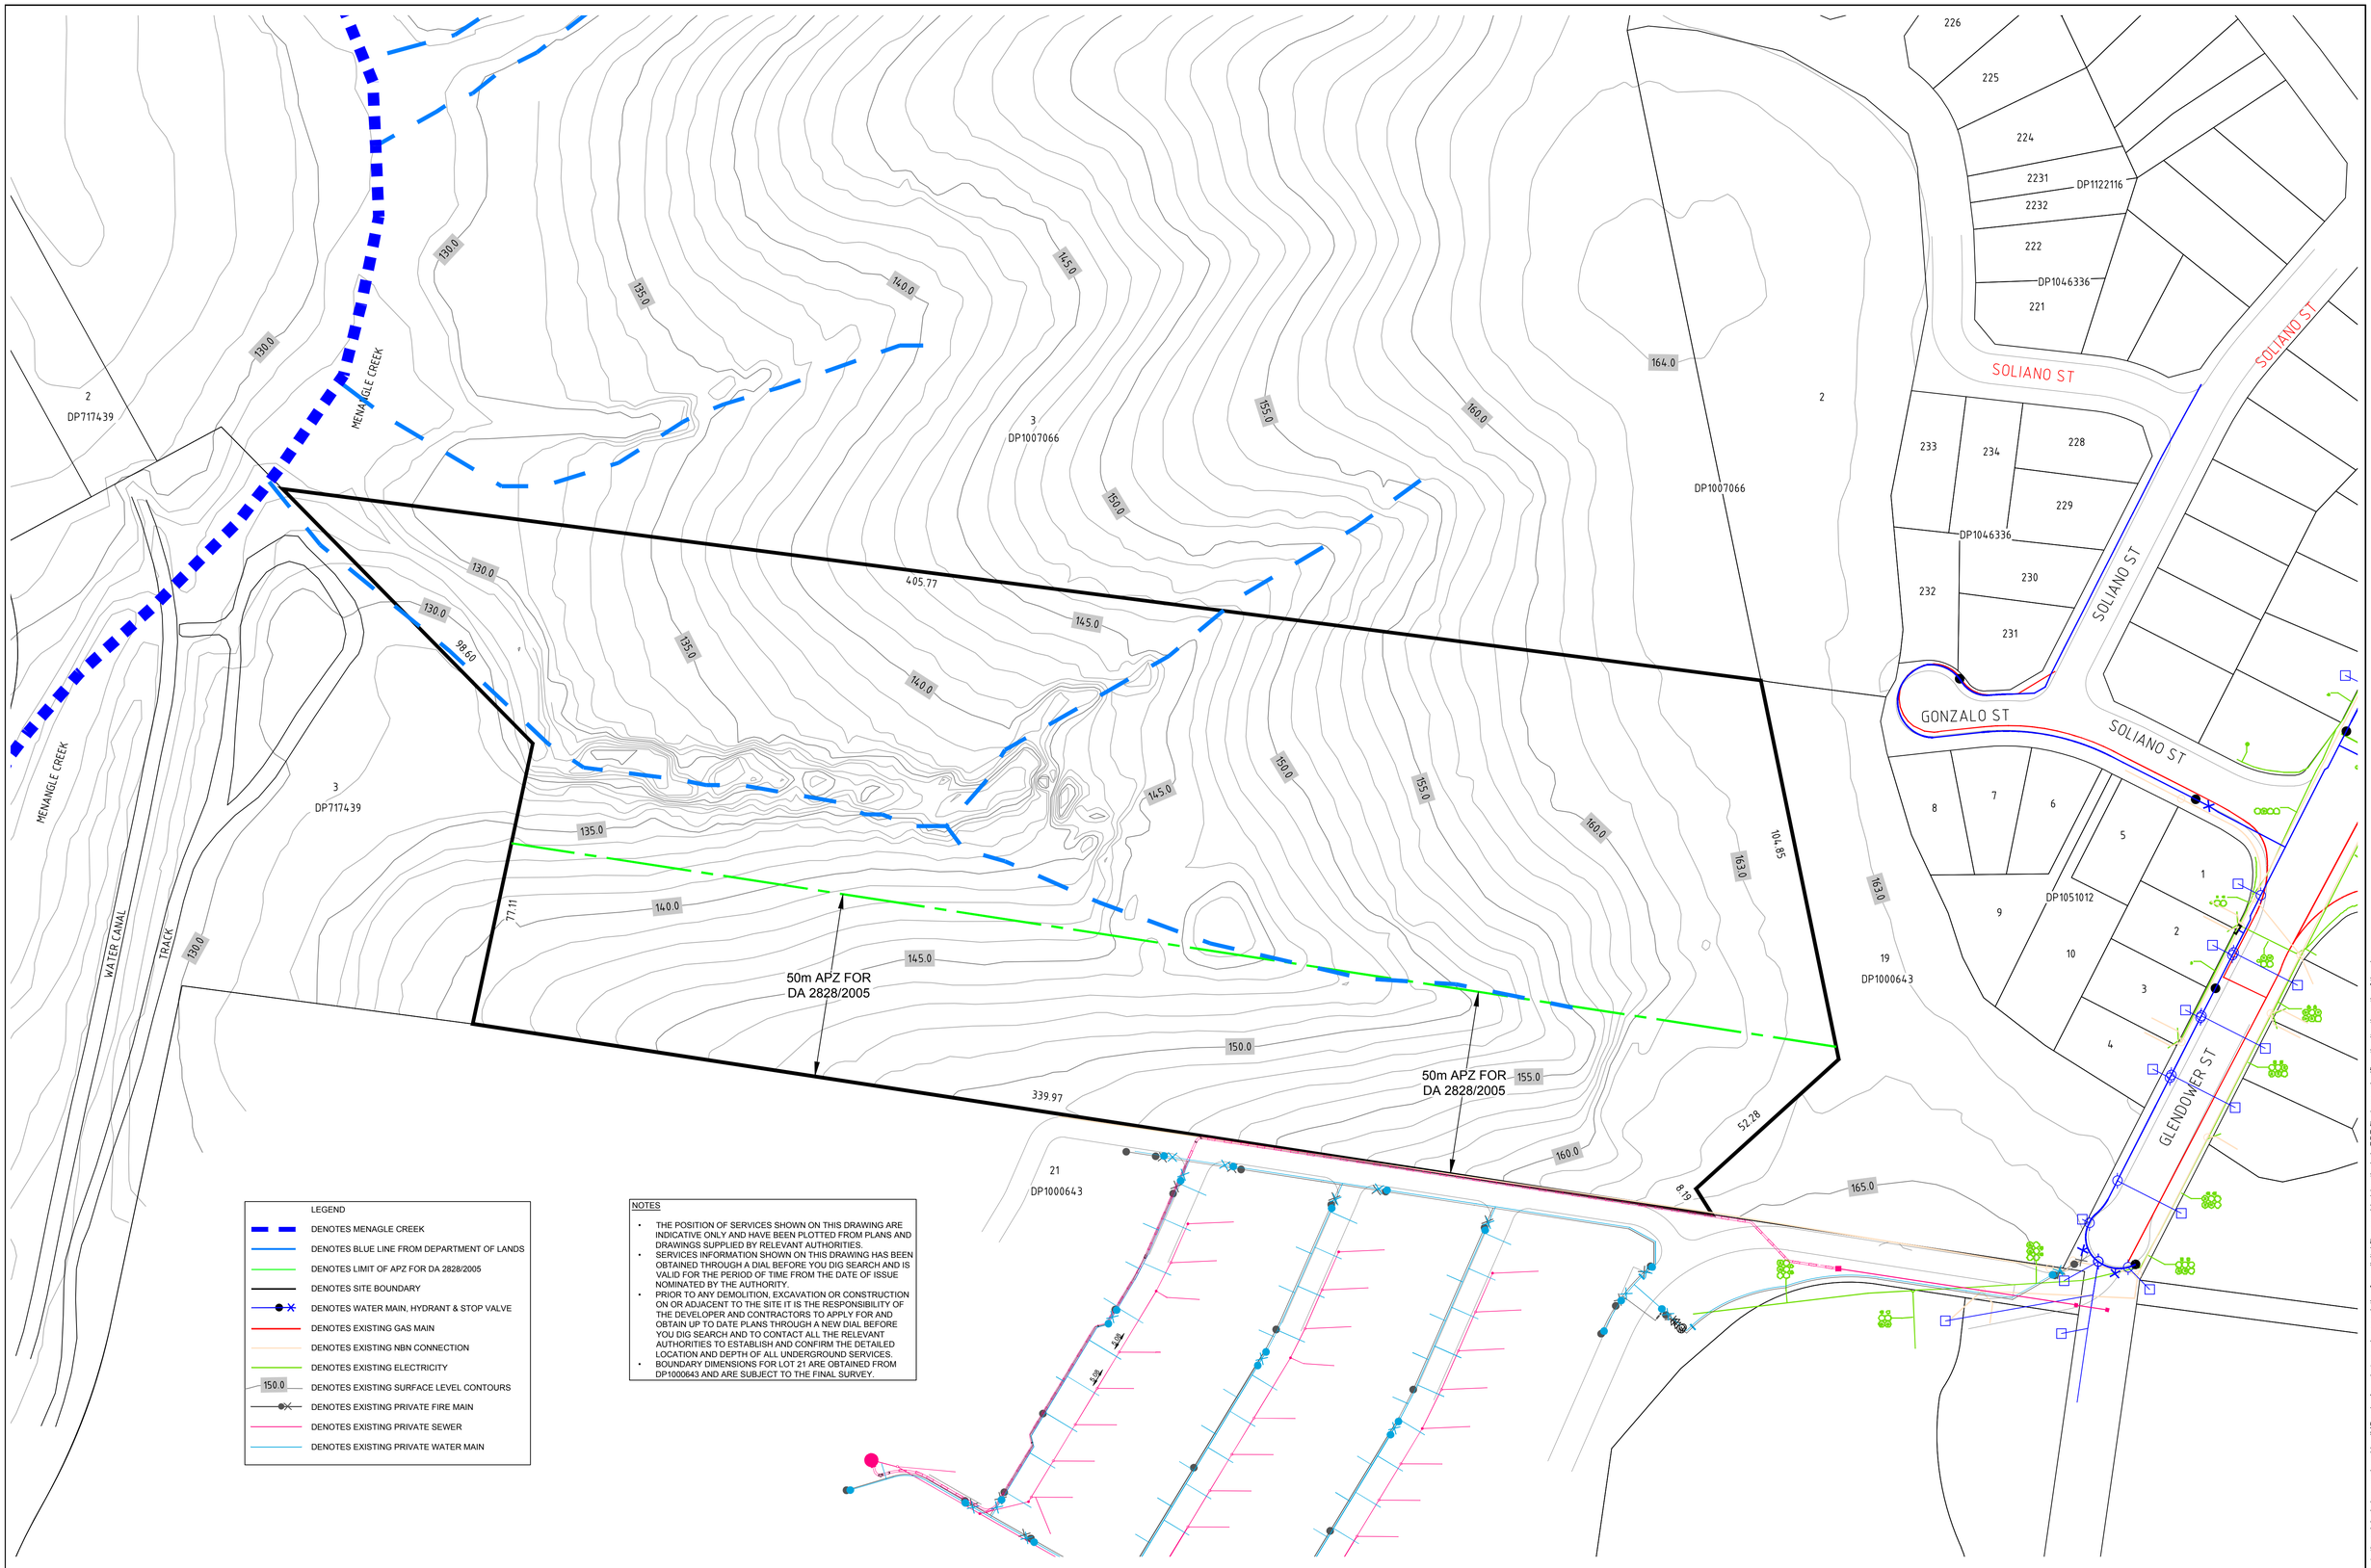

NOTES

- THE POSITION OF SERVICES SHOWN ON THIS DRAWING ARE INDICATIVE ONLY AND HAVE BEEN PLOTTED FROM PLANS AND DRAWINGS SUPPLIED BY RELEVANT AUTHORITIES.
- SERVICES INFORMATION SHOWN ON THIS DRAWING HAS BEEN OBTAINED THROUGH A DIAL BEFORE YOU DIG SEARCH AND IS VALID FOR THE PERIOD OF TIME FROM THE DATE OF ISSUE NOMINATED BY THE AUTHORITY.
- PRIOR TO ANY DEMOLITION, EXCAVATION OR CONSTRUCTION ON OR ADJACENT TO THE SITE IT IS THE RESPONSIBILITY OF THE DEVELOPER AND CONTRACTORS TO APPLY FOR AND OBTAIN UP TO DATE PLANS THROUGH A NEW DIAL BEFORE YOU DIG SEARCH AND TO CONTACT ALL THE RELEVANT AUTHORITIES TO ESTABLISH AND CONFIRM THE DETAILED LOCATION AND DEPTH OF ALL UNDERGROUND SERVICES.
- BOUNDARY DIMENSIONS FOR LOT 21 ARE OBTAINED FROM DP1000643 AND ARE SUBJECT TO THE FINAL SURVEY.

Issue	App	Date	Description
B	T.H.	27-10-2021	BOUNDARY & SERVICES ADDED
A	T.H.	17-6-2019	NOT ISSUED

Client: HT BUILDING

Designed by :

Date of Drawing : 17-6-2019

Ratio (A1) : 1:800

Datum : AHD

Origin of Levels : LIDAR

Date of Survey : 2011

JMD Development Consultants

John M. Daly & Associates PTY LTD
A.B.N. 88051977989
Surveying
Engineering
Project Management
Licensed Water Service Co ordinators

32 Iolanthe Street
P.O. BOX 25
CAMPBELLTOWN N.S.W. 2560

PH. (02) 4625 5055
FAX (02) 4628 2013
email: admin@jmd.com.au

Project : LOT 21 IN DP1000643

Sheet 1 of 1 sheets

PLAN OF DETAIL AND CONTOUR

Ref: 18100DS1

Locality : GILEAD

L.G.A. : CAMPBELLTOWN

CAD Ref: s:\jobs\18\18100\18100 - lot 21\surv\miscellaneous\base plan\18100base.dwg

The ratio shown on this plan relates to the original plan, produced by JMD only. Any photocopying or printing from digital files provided (particularly PDF files) may significantly alter the ratio of the plan.