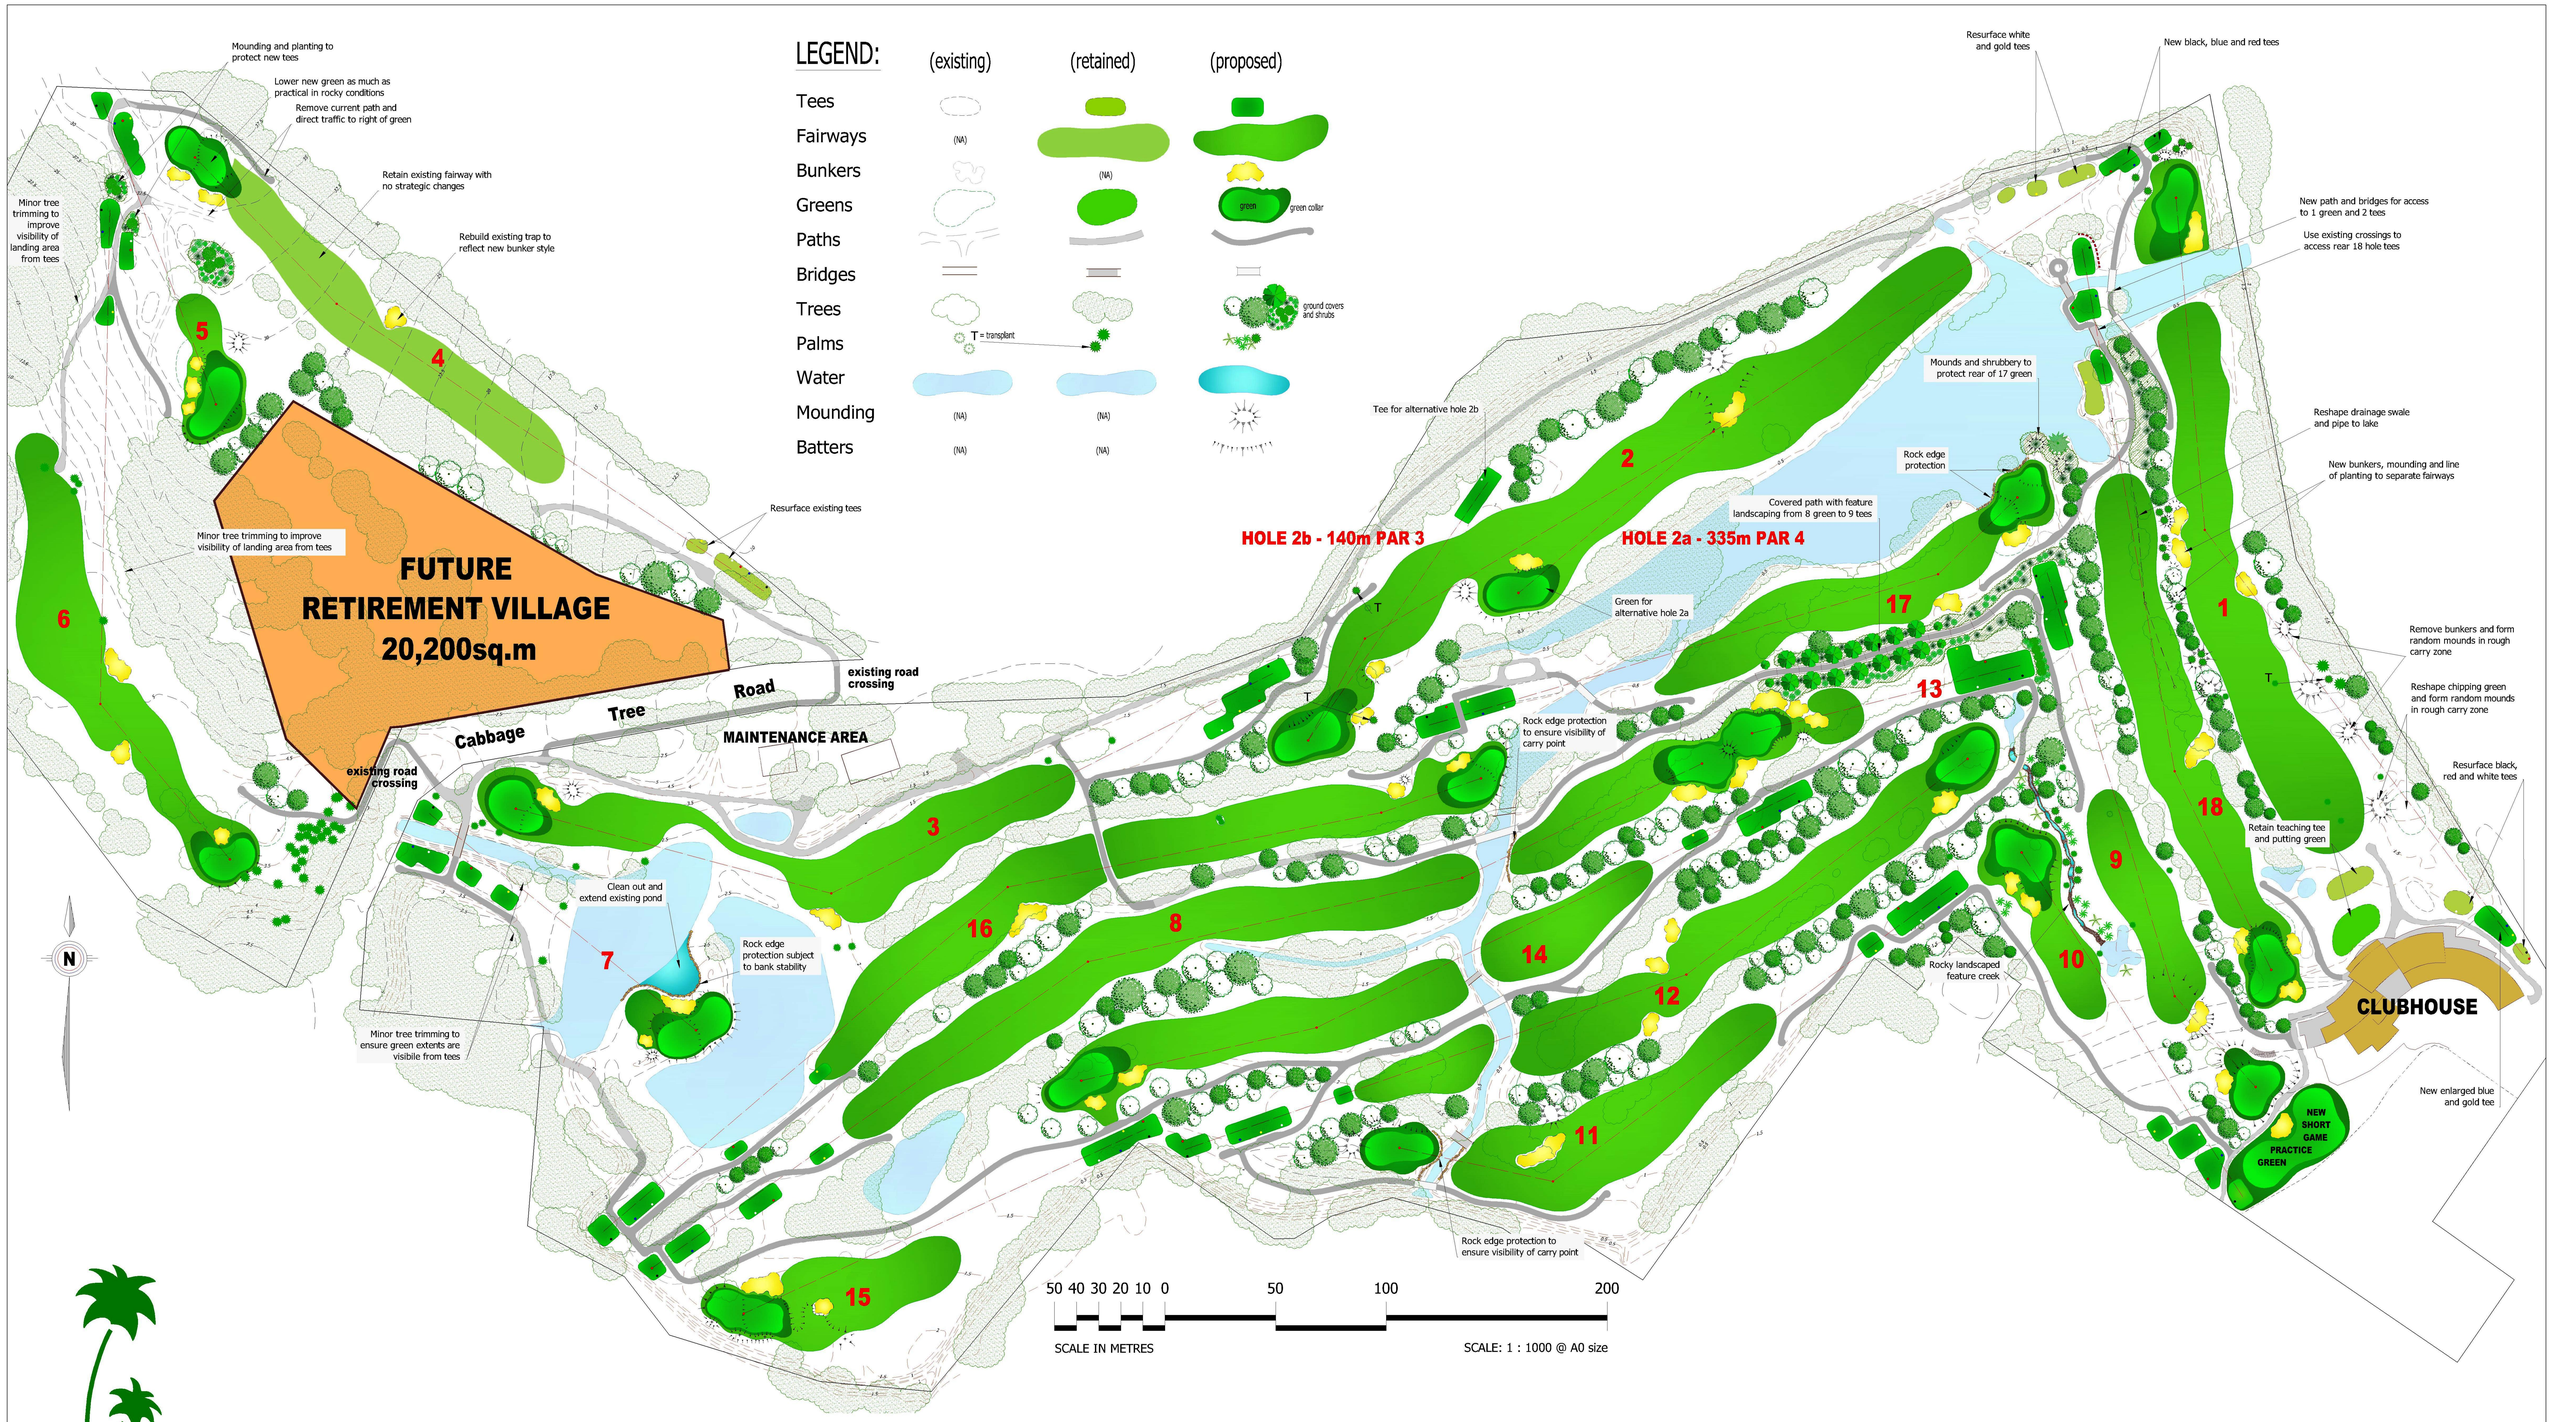

BAYVIEW GOLF CLUB

MASTER PLAN for GOLF COURSE REDEVELOPMENT

NOTE:
This plan is conceptual only based on available survey data and aerial photography and is subject to detailed survey, design and ultimately all Authority approvals.
Playing strategies and scorecard lengths are indicative but will be subject to confirmation in consultation with the Club at time of detailed design.

MENS SCORECARD

HOLE	PAR	BLACK	BLUE	WHITE	HOLE	PAR	BLACK	BLUE	WHITE
1	4	390	375	355	10	3	185	165	150
2	5	475	460	440	11	4	295	285	275
3	4	370	360	340	12	4	400	375	355
4	4	325	315	305	13	3	125	120	105
5	3	145	135	125	14	4	350	340	330
6	4	315	305	300	15	3	200	185	175
7	3	155	150	140	16	5	460	450	440
8	5	535	515	480	17	4	290	265	255
9	4	255	245	235	18	4	340	320	290
OUT	36	2965	2860	2720	IN	34	2645	2505	2375
					OUT	36	2965	2860	2720
					TOTAL	70	5610	5365	5095

LADIES SCORECARD

HOLE	PAR	RED	GOLD	HOLE	PAR	RED	GOLD
1	5	394	380	10	3	170	140
2	5	450	415	11	4	270	250
3	4	360	350	12	5	400	365
4	4	310	290	13	3	111	100
5	3	135	135	14	4	330	300
6	4	300	270	15	4	200	190
7	3	125	105	16	5	390	340
8	5	470	440	17	4	280	270
9	4	240	230	18	4	315	280
OUT	37	2784	2615	IN	36	2466	2235
				OUT	37	2784	2615
				TOTAL	73	5250	4850

PREPARED BY:
PAPWORTH + PARKER GOLF
TRADING AS:
GNP Golf Design Pty. Ltd.
Suite 3, 2 Coast Road, HASTINGS POINT NSW 2489
PHONE: 02 6676 2949
EMAIL: graham@gnpgolf.com.au
EMAIL: markpark@ozemail.com.au

DATE:
May 2014

DRAWING NO:
265.MP.01