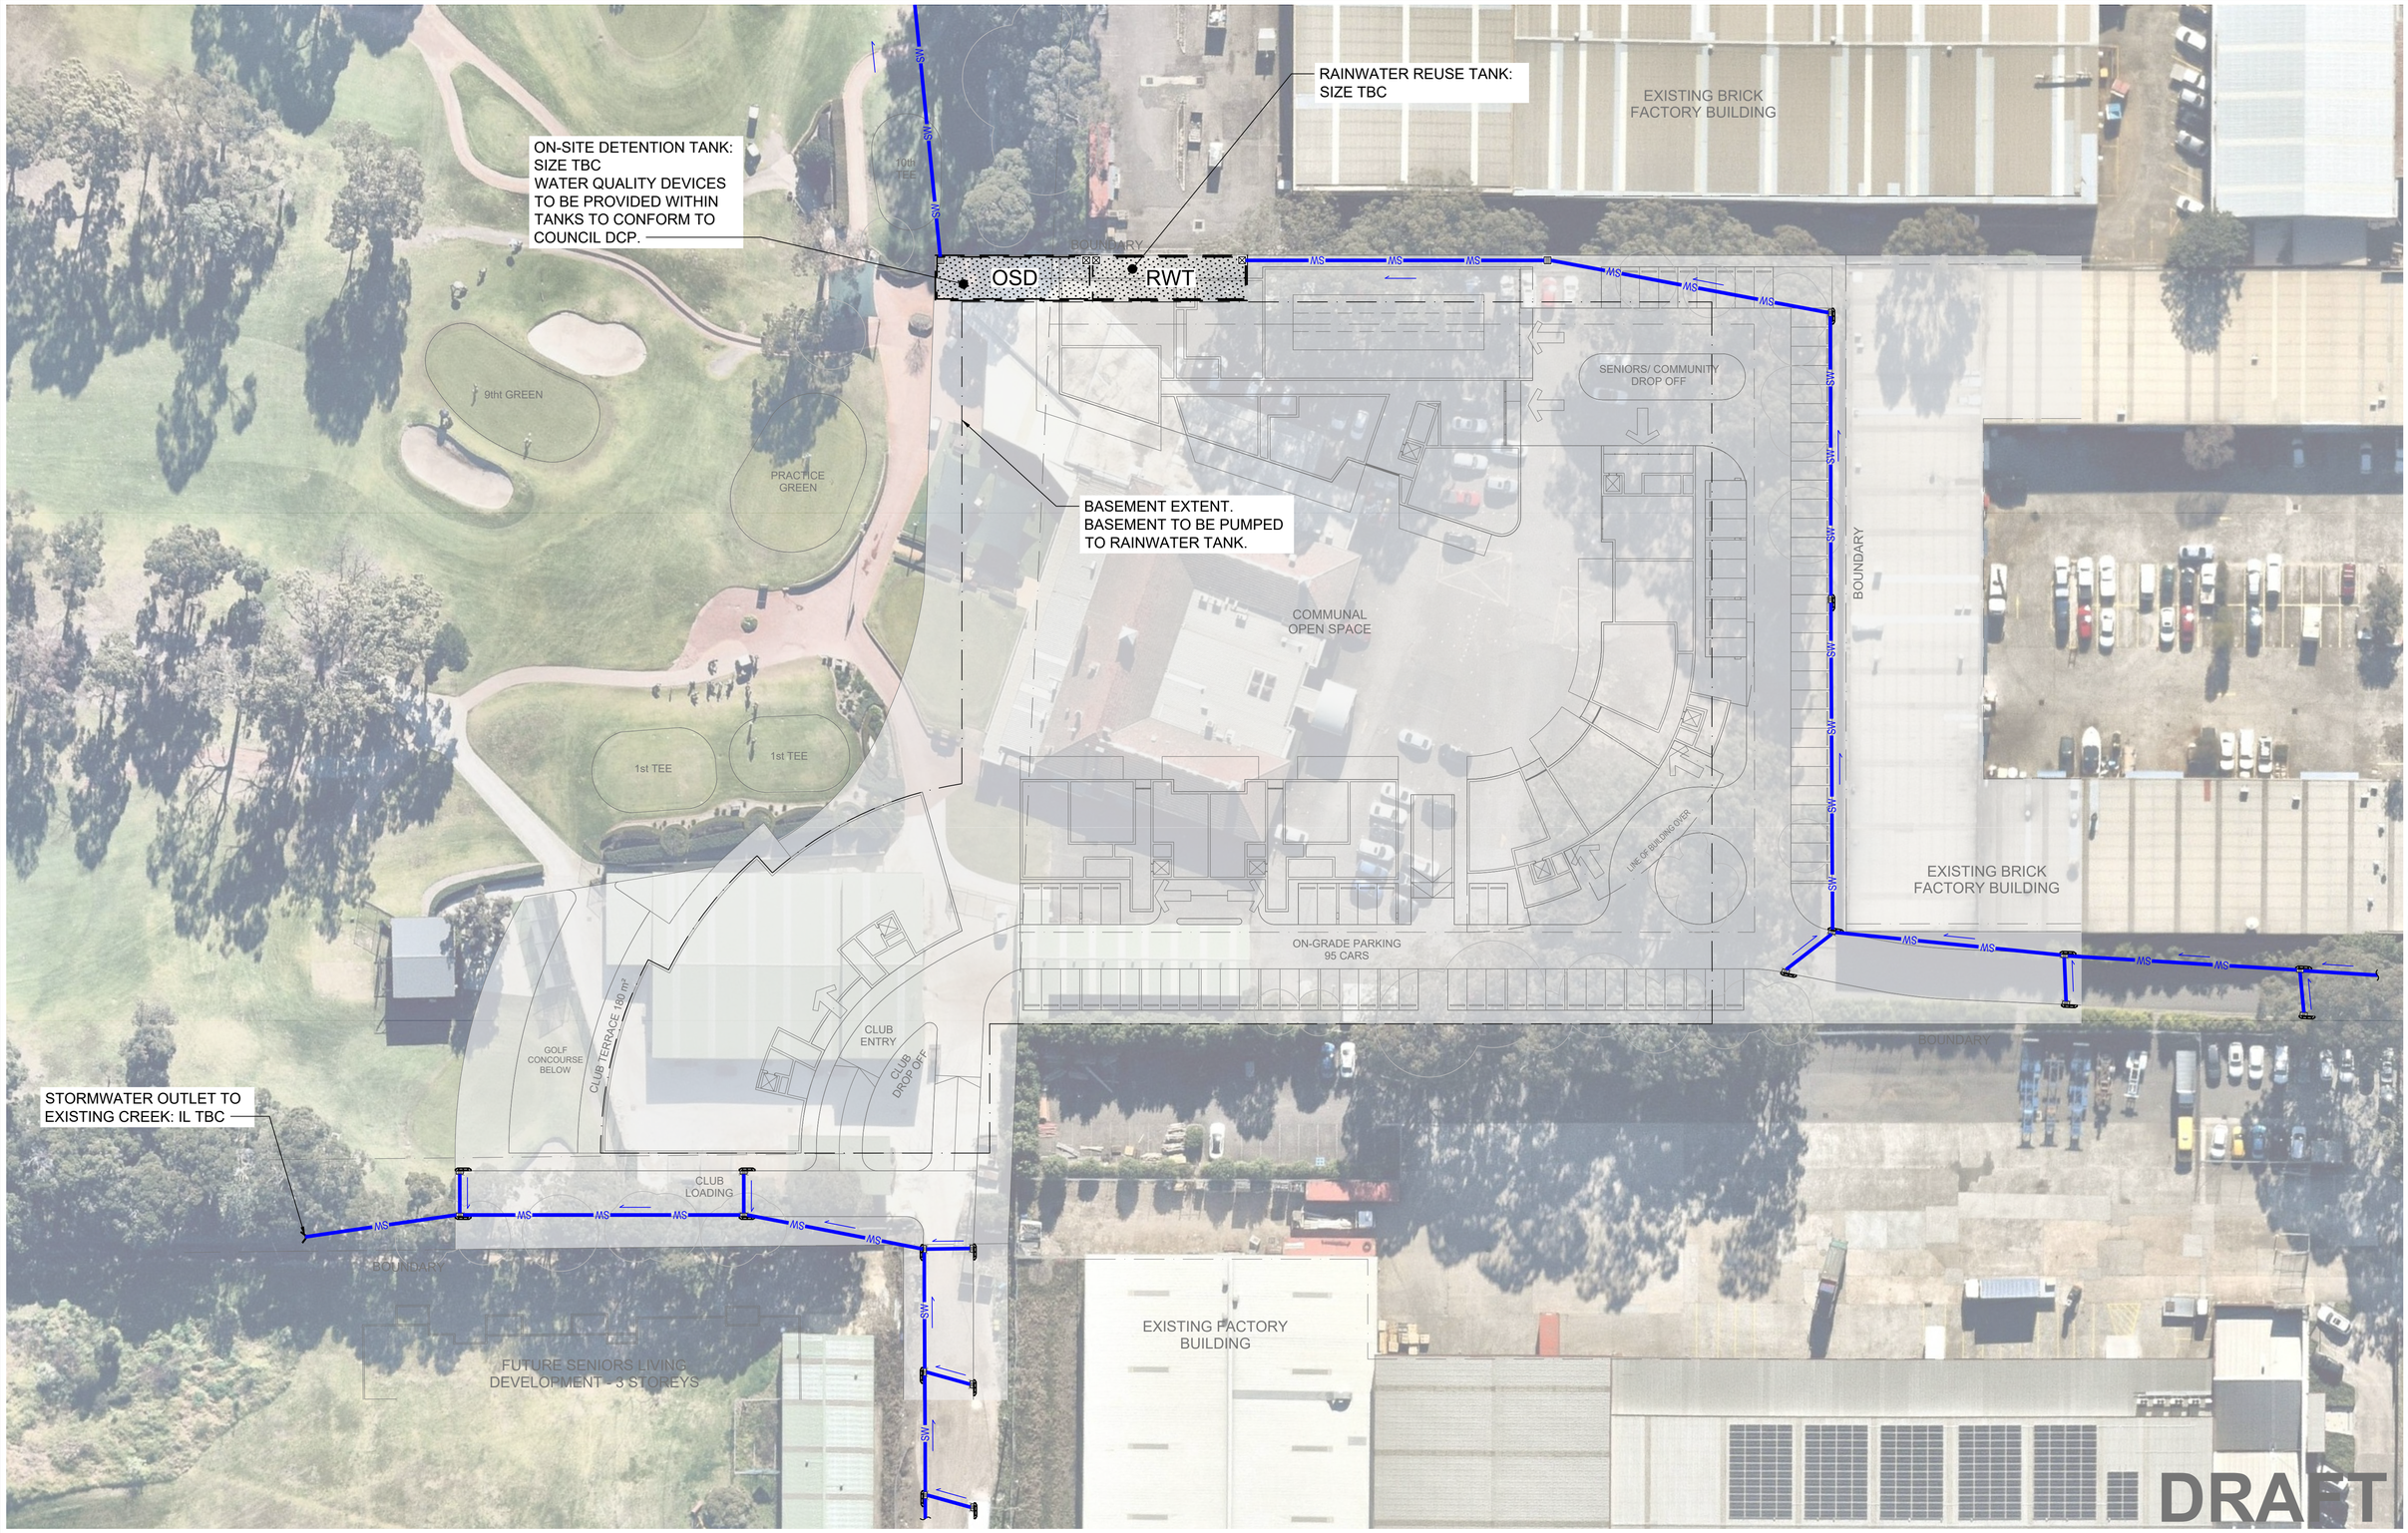

DO NOT SCALE FROM DRAWINGS, CHECK & VERIFY ALL DIMENSIONS & LEVELS BEFORE COMMENCEMENT OF ANY WORK.

THIS DRAWING IS NOT TO BE COPIED IN PART OR WHOLE WITHOUT WRITTEN PERMISSION FROM WARREN SMITH AND PARTNERS.

NORTH

5 0 5 10 15 20m
PLAN SCALE 1:400 A1 SHEET

REVISION	AMENDMENT	DATE	REVISION	AMENDMENT	DATE
01	FOR INFORMATION	05/08/19			

CLIENT
BANKSTOWN GOLF CLUB

PROJECT
BANKSTOWN GOLF CLUB
MIXED USE DEVELOPMENT

PREPARED BY

Warren Smith & Partners

Warren Smith & Partners Pty Ltd
Level 9, 233 Castlereagh St, Sydney 2000 NSW Australia
02 9299 1312 wsp@warrensmith.com.au
www.warrensmith.com.au ABN 36 300 430 126

CONSULTING ENGINEERS
■ Hydraulic Services ■ Fire Services
■ Civil Services ■ Sydney Water Accredited Water Servicing Co-ordinator and Designer

SERVING THE CONSTRUCTION INDUSTRY SINCE 1981.

TITLE
STORMWATER LAYOUT PLAN

SCALE	DRAWN	DESIGNED	CHECKED	APPROVED
AS SHOWN	T.K.	M.C.	M.C.	M.C.

JOB No.	DRAWING No.	ISSUE
6329000	SK-01	01

DATE	STATUS
AUG 2019	FOR INFORMATION

Xrefs: X:6329000-AR_Ground, X:6329000-TB_A1H_SK, X:6329000-SU_Ground, X:6329000-AR_Site
Plot Date: 06.08.2019@10:23:07 Login Name: tyleddie Cad File: T:\6329000\Drawings\Auto\CAD\Civil\Design\Civil 2D\Sketches\6329000-WS-IP-CS-SK-01 - Stormwater Layout [01].dwg