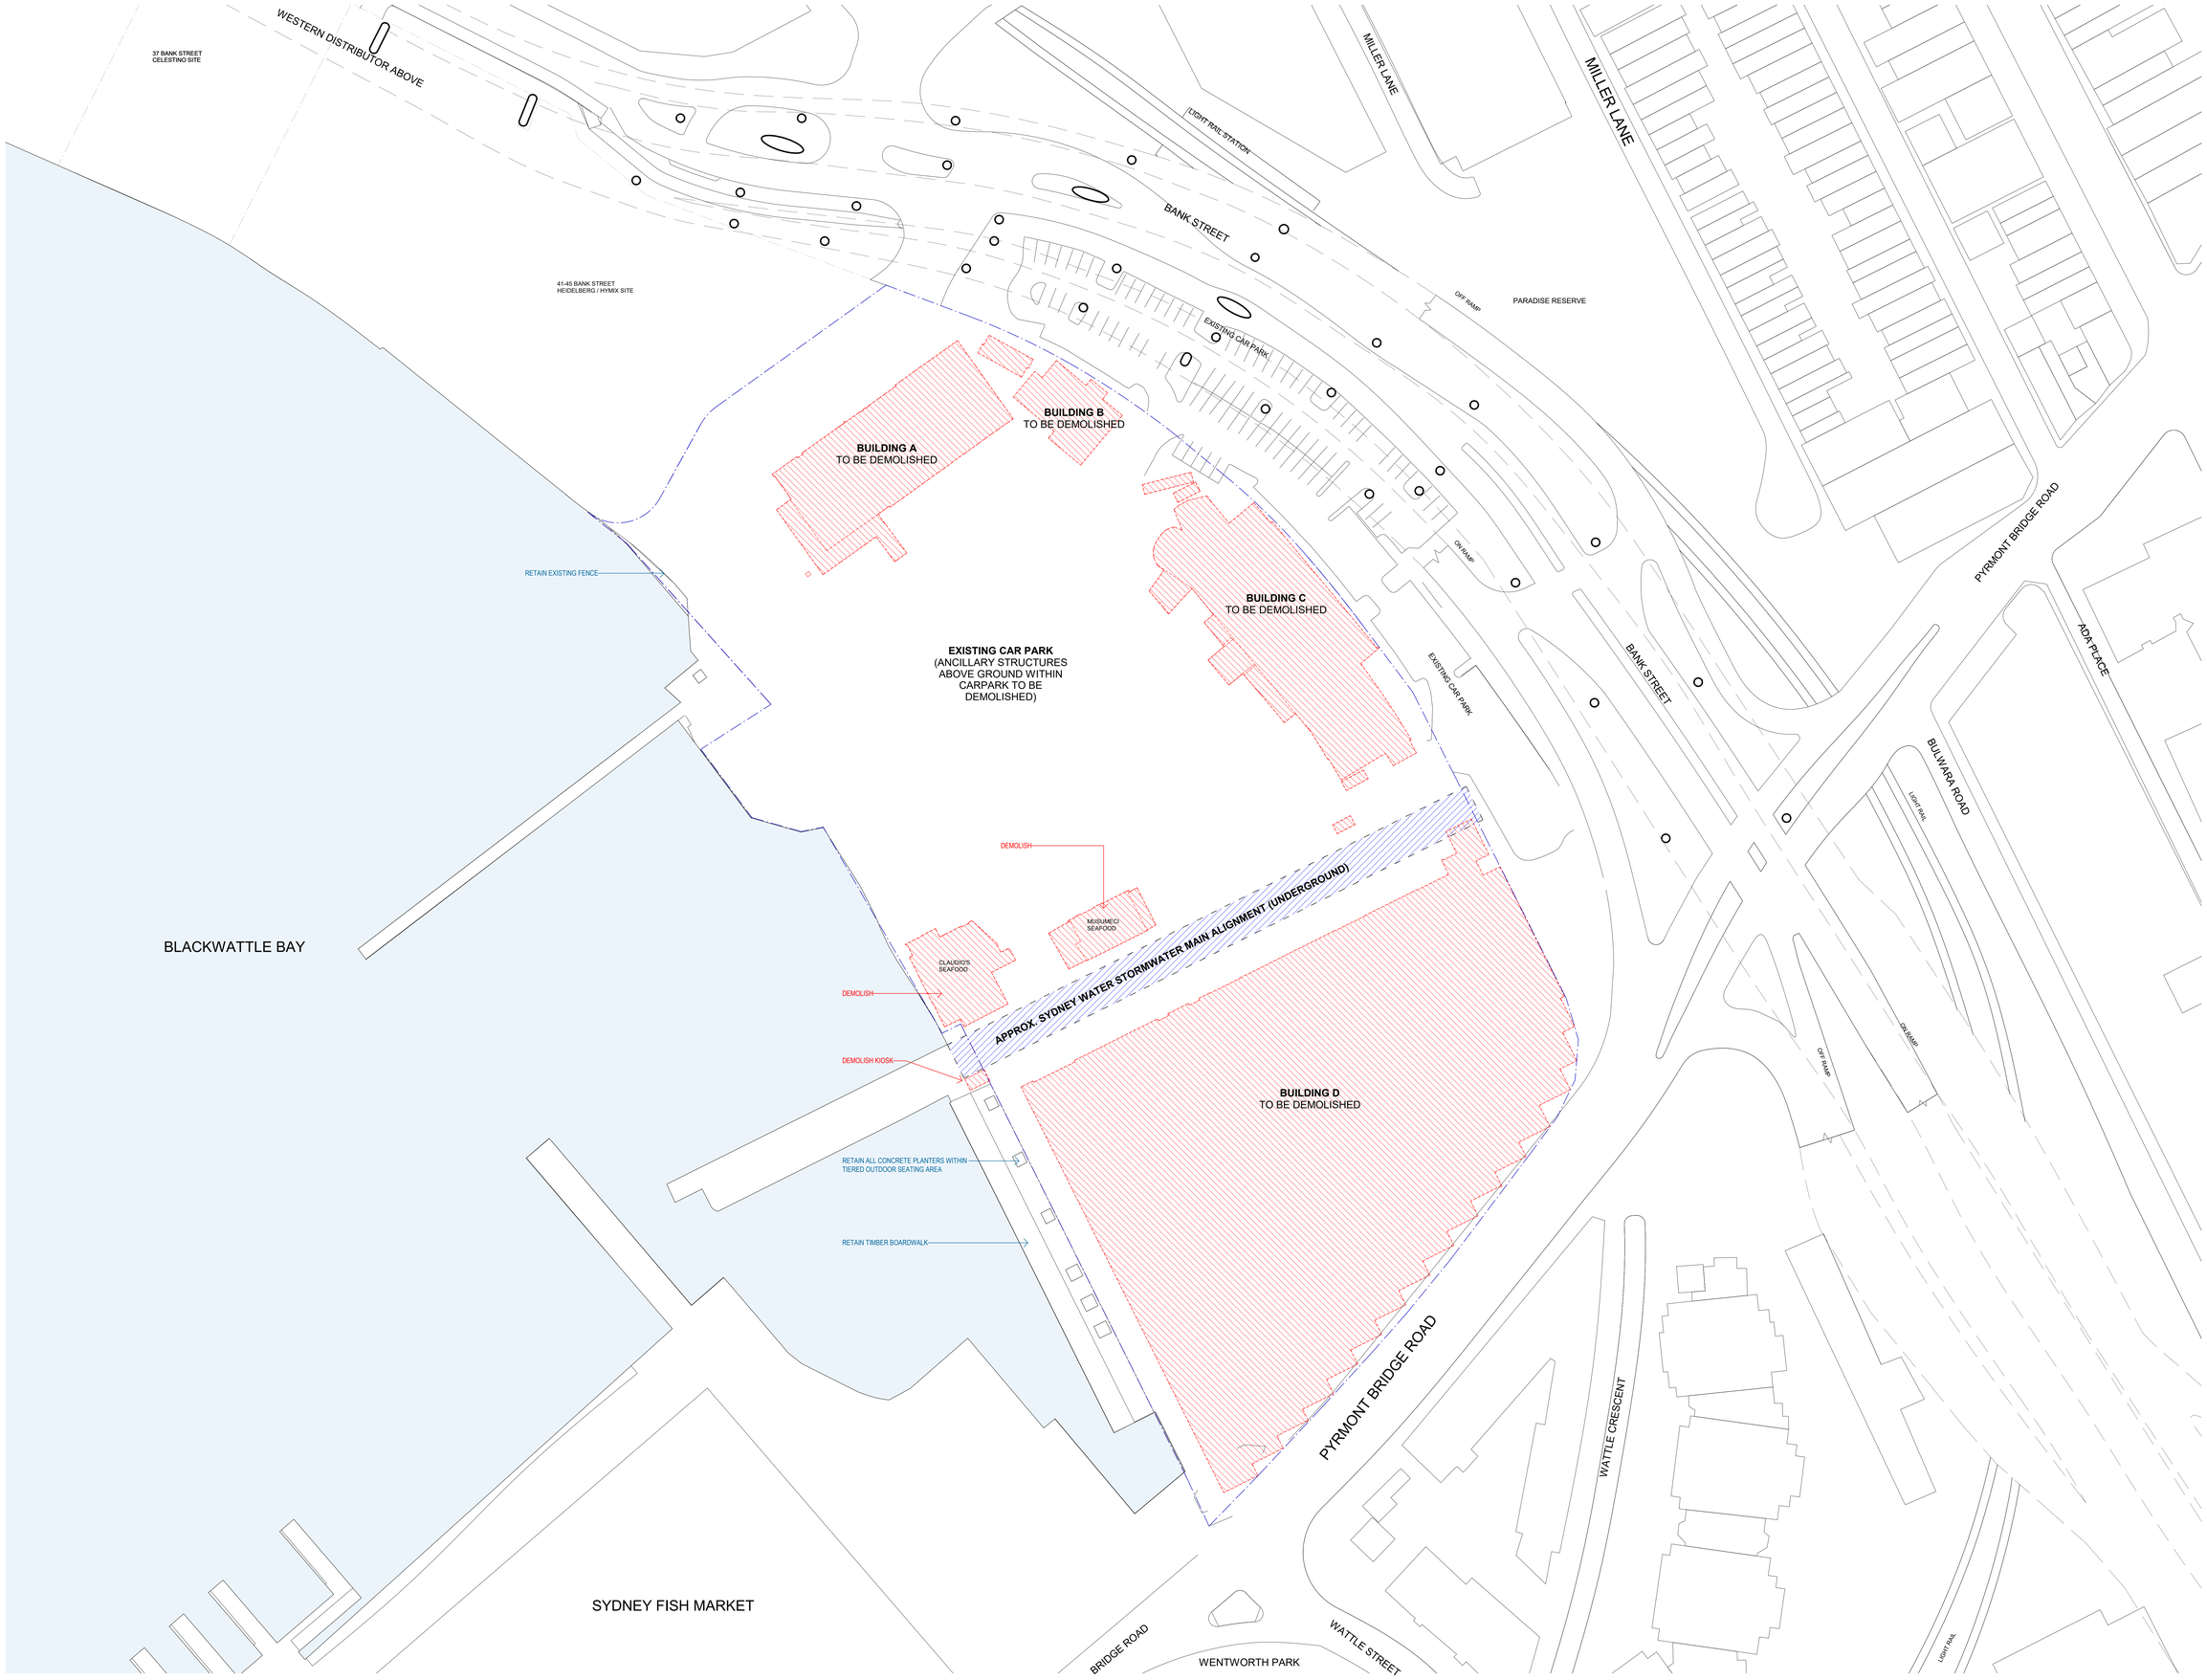

Recent revision history

#	Status	Description	Date
A		ISSUE FOR INFORMATION	16.04.2026
B		ISSUE FOR REF	29.04.2026

Notes
Copyright © Woods Bagot
All Rights Reserved
No material may be reproduced without prior permission

Contractor must verify all dimensions on site before commencing work or preparing shop drawings.

Do not scale drawings.

DEMOLITION LEGEND:

- DEMOLISH IDENTIFIED STRUCTURE
- SITE BOUNDARY

DEMOLITION NOTES:

1. DEMOLITION RESTRICTED TO BUILT FABRIC ONLY. EXCLUDES ALL LANDSCAPING, TREES, AND PLANTS.
2. IDENTIFIED BUILDINGS TO BE DEMOLISHED TO RELATIVE GROUND LEVEL.
3. SERVICES EXTENDING INTO DEMOLISHED BUILDINGS TO BE CAPPED AND TERMINATED. REFER TO RELEVANT SERVICE ENGINEERS' DOCUMENTATION.
4. UNDERGROUND SERVICES ARE EXCLUDED FROM THESE WORKS.

NSW GOVERNMENT

Project
BLACKWATTLE BAY
MASTERPLAN

Client
INSW

Issuer
W–B
WOODS BAGOT

Project number	Size check
122088	25mm

Checked	Approved	Sheet size	Scale
SB	ZL	A0	1 : 500

Sheet title
General Arrangement
DEMOLITION PLAN

Sheet number	Revision
2001	B

Status
For REF

Date generated 29/04/2026 9:43:42 PM