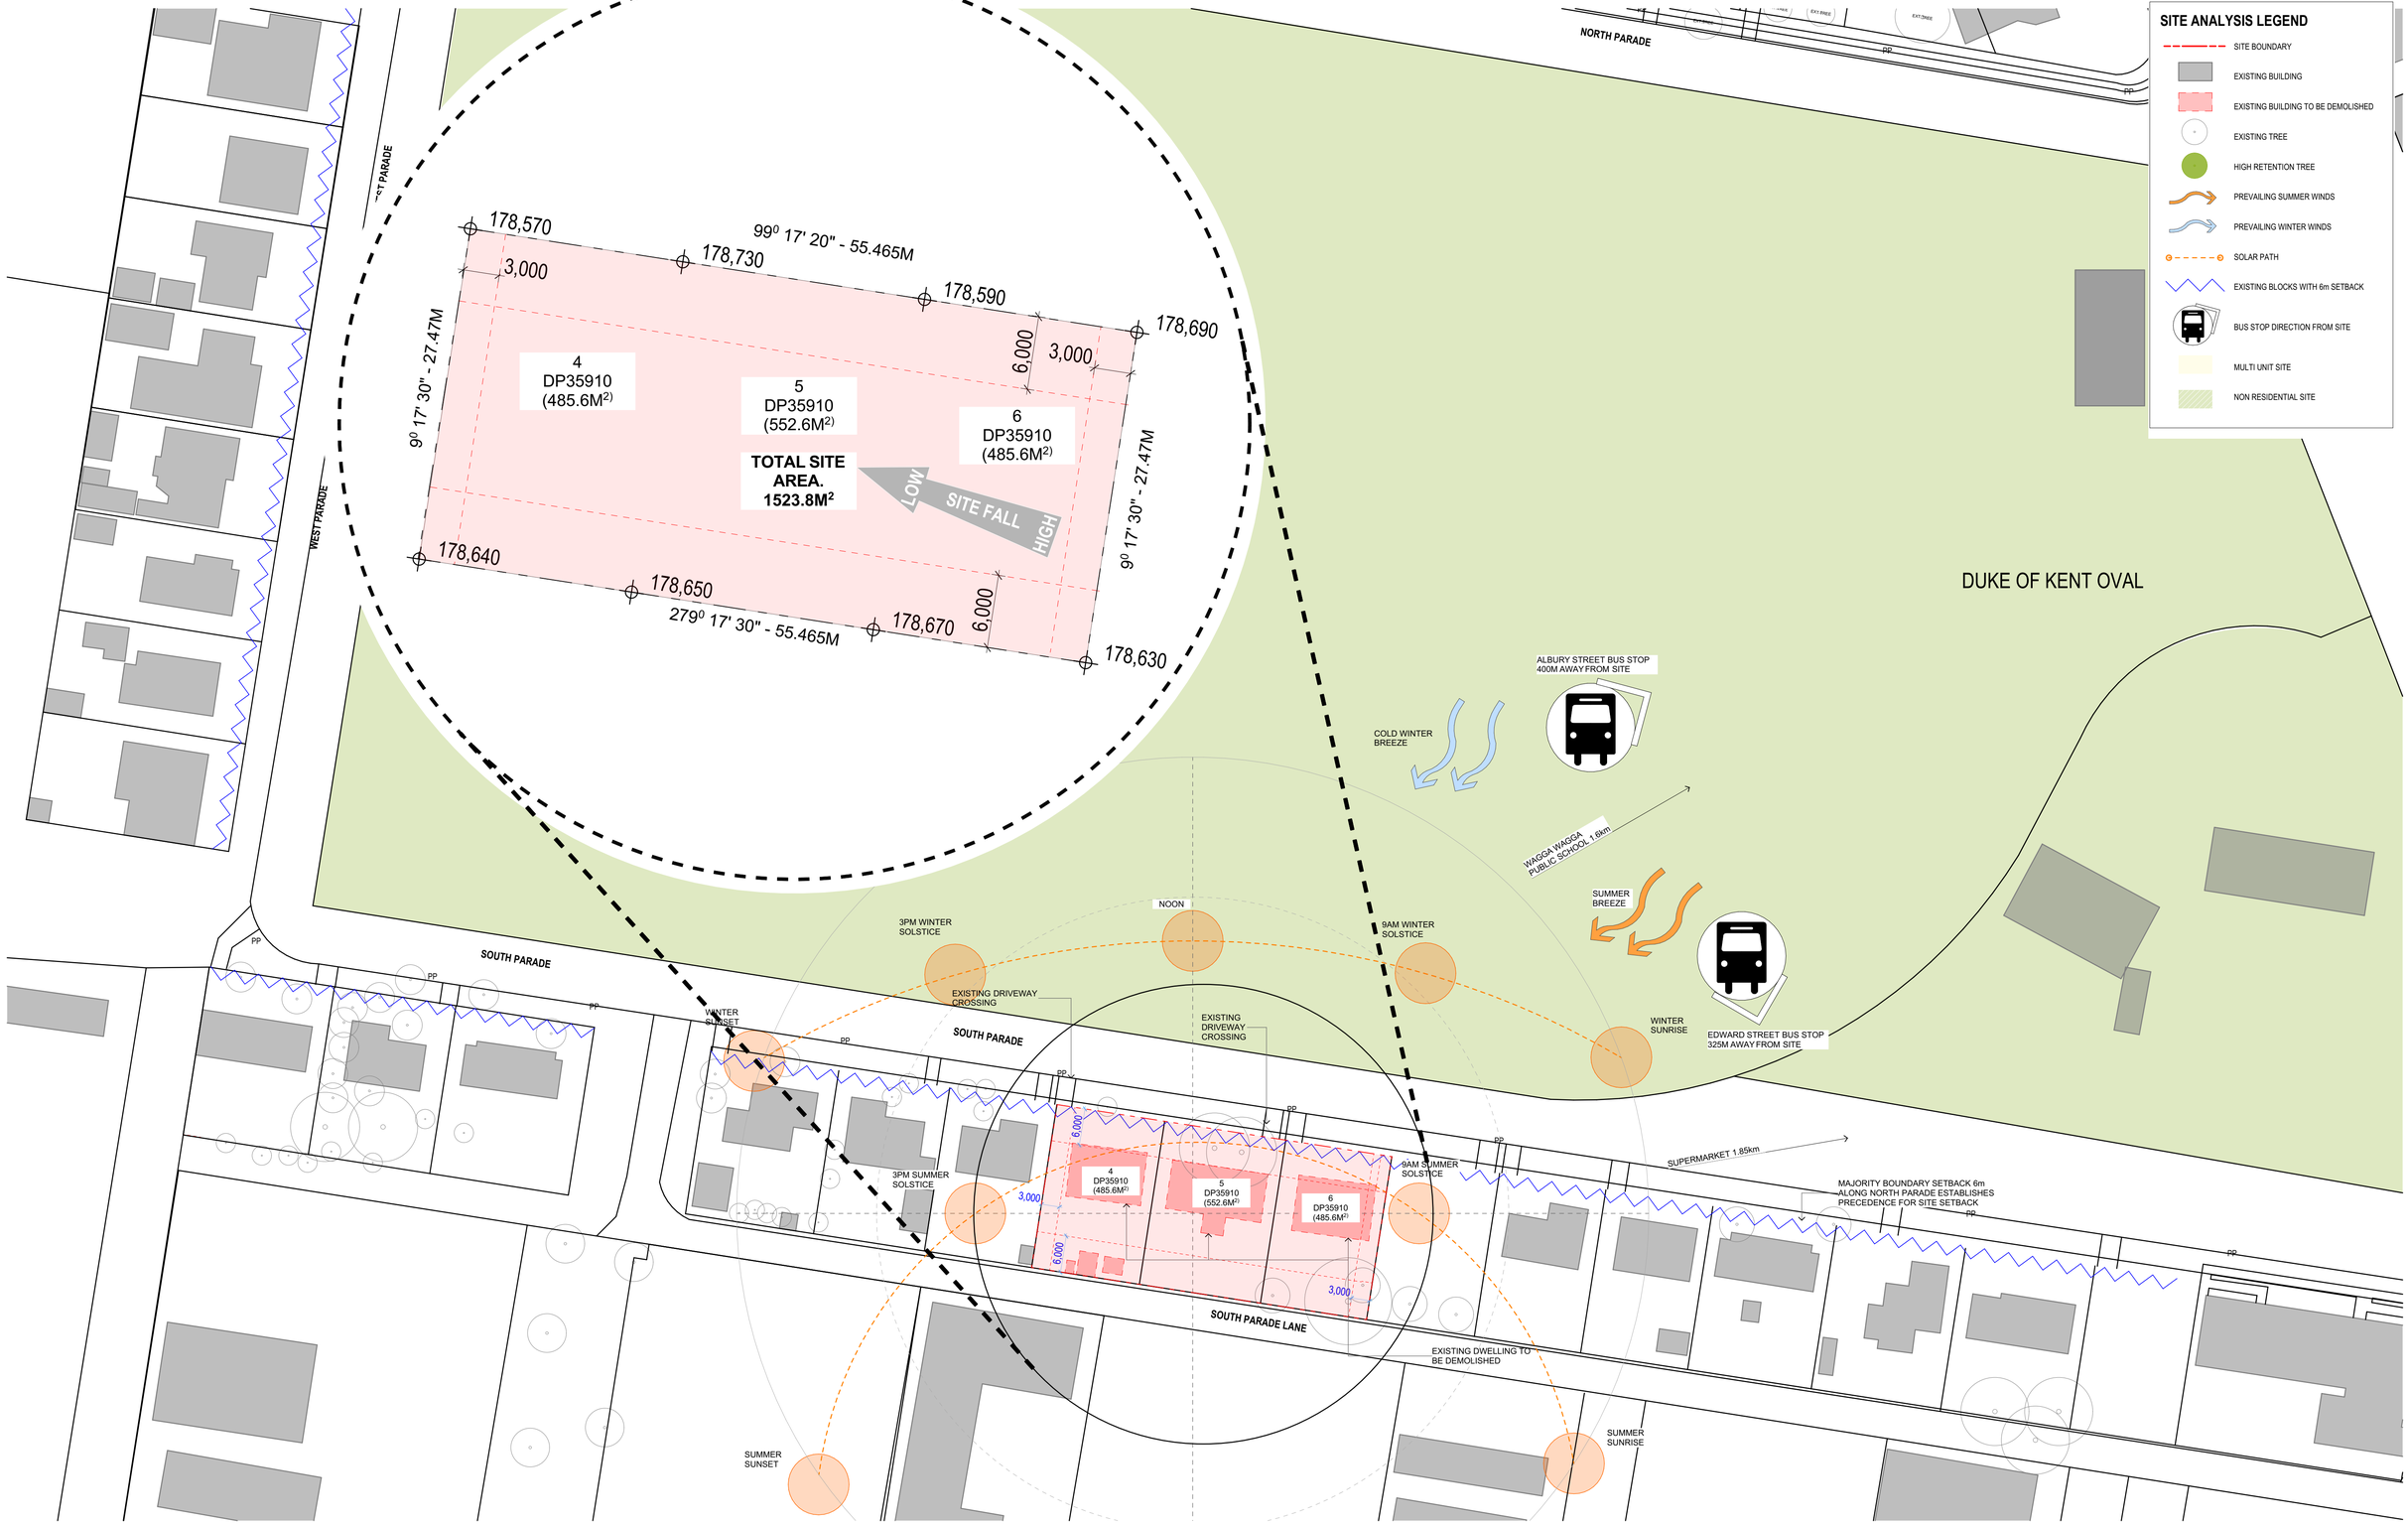


DUKE OF KENT RESIDENTIAL FLAT BUILDING PROJECT

34-40 SOUTH PARADE (LOTS 4,5 & 6 DP35910), WAGGA WAGGA

ISSUE **DA-D** 30/10/2023 SCALE 1:500 @ A1

DA-001

SITE ANALYSIS - 34-40 SOUTH PARADE

N

0 5 10 20 50

SCALE 1:500

NSW GOVERNMENT

ck architecture

Level 1, Thesiger House
24 Thesiger Court, Deakin ACT 2600
T +61 2 6273 1003
architectureCK.com.au
Primary Nominee: Cassandra Keller;
ACT Reg. 1076; NSW Reg. 10203;
ABN 67 154 909 332