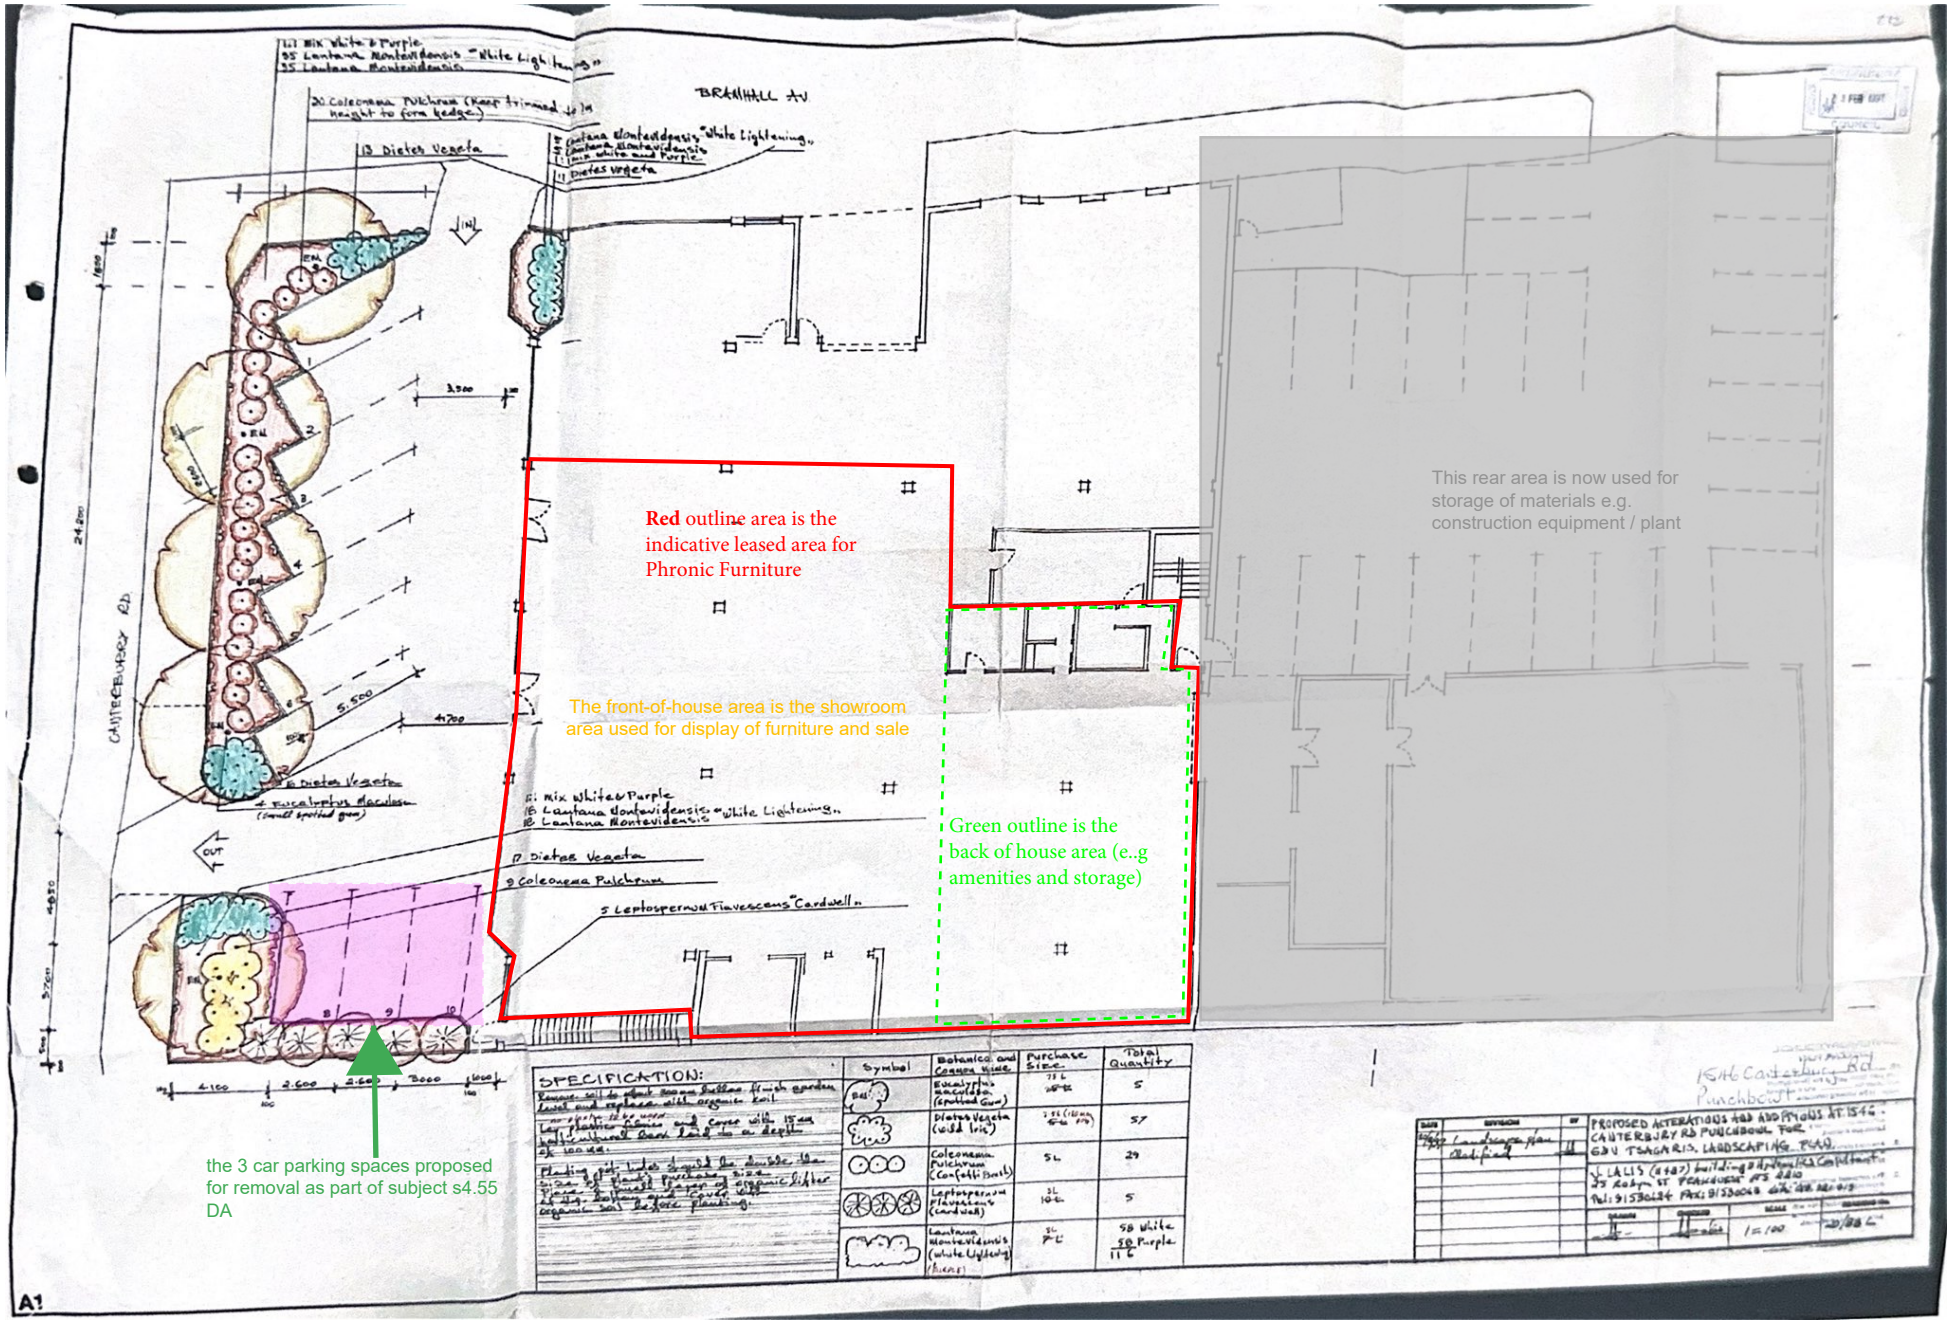

Red outline area is the indicative leased area for Phronic Furniture
The front-of-house area is the showroom area used for display of furniture and sale
Green outline is the back of house area (e..g amenities and storage)
This rear area is now used for storage of materials e.g. construction equipment / plant
the 3 car parking spaces proposed for removal as part of subject s4.55 DA
BRAMHALL AV
CANTERBURY RD
SPECIFICATION:
Symbol
Botanical and Common name
Purchase Size
Total Quantity
Eucalyptus maculata (spotted Gum)
Dietes Vegeta (wild Iris)
Coleonema Pulchrum (Confetti Bush)
Leptospermum Flavescens (Cardwell)
Lantana Montevidensis (white Lightning) (Purple)
PROPOSED ALTERATIONS AND ADDITIONS AT 154
CANTERBURY RD PUNCHBOWL FOR
GEN TSAGARIS. LANDSCAPING PLAN.
1:100
A1