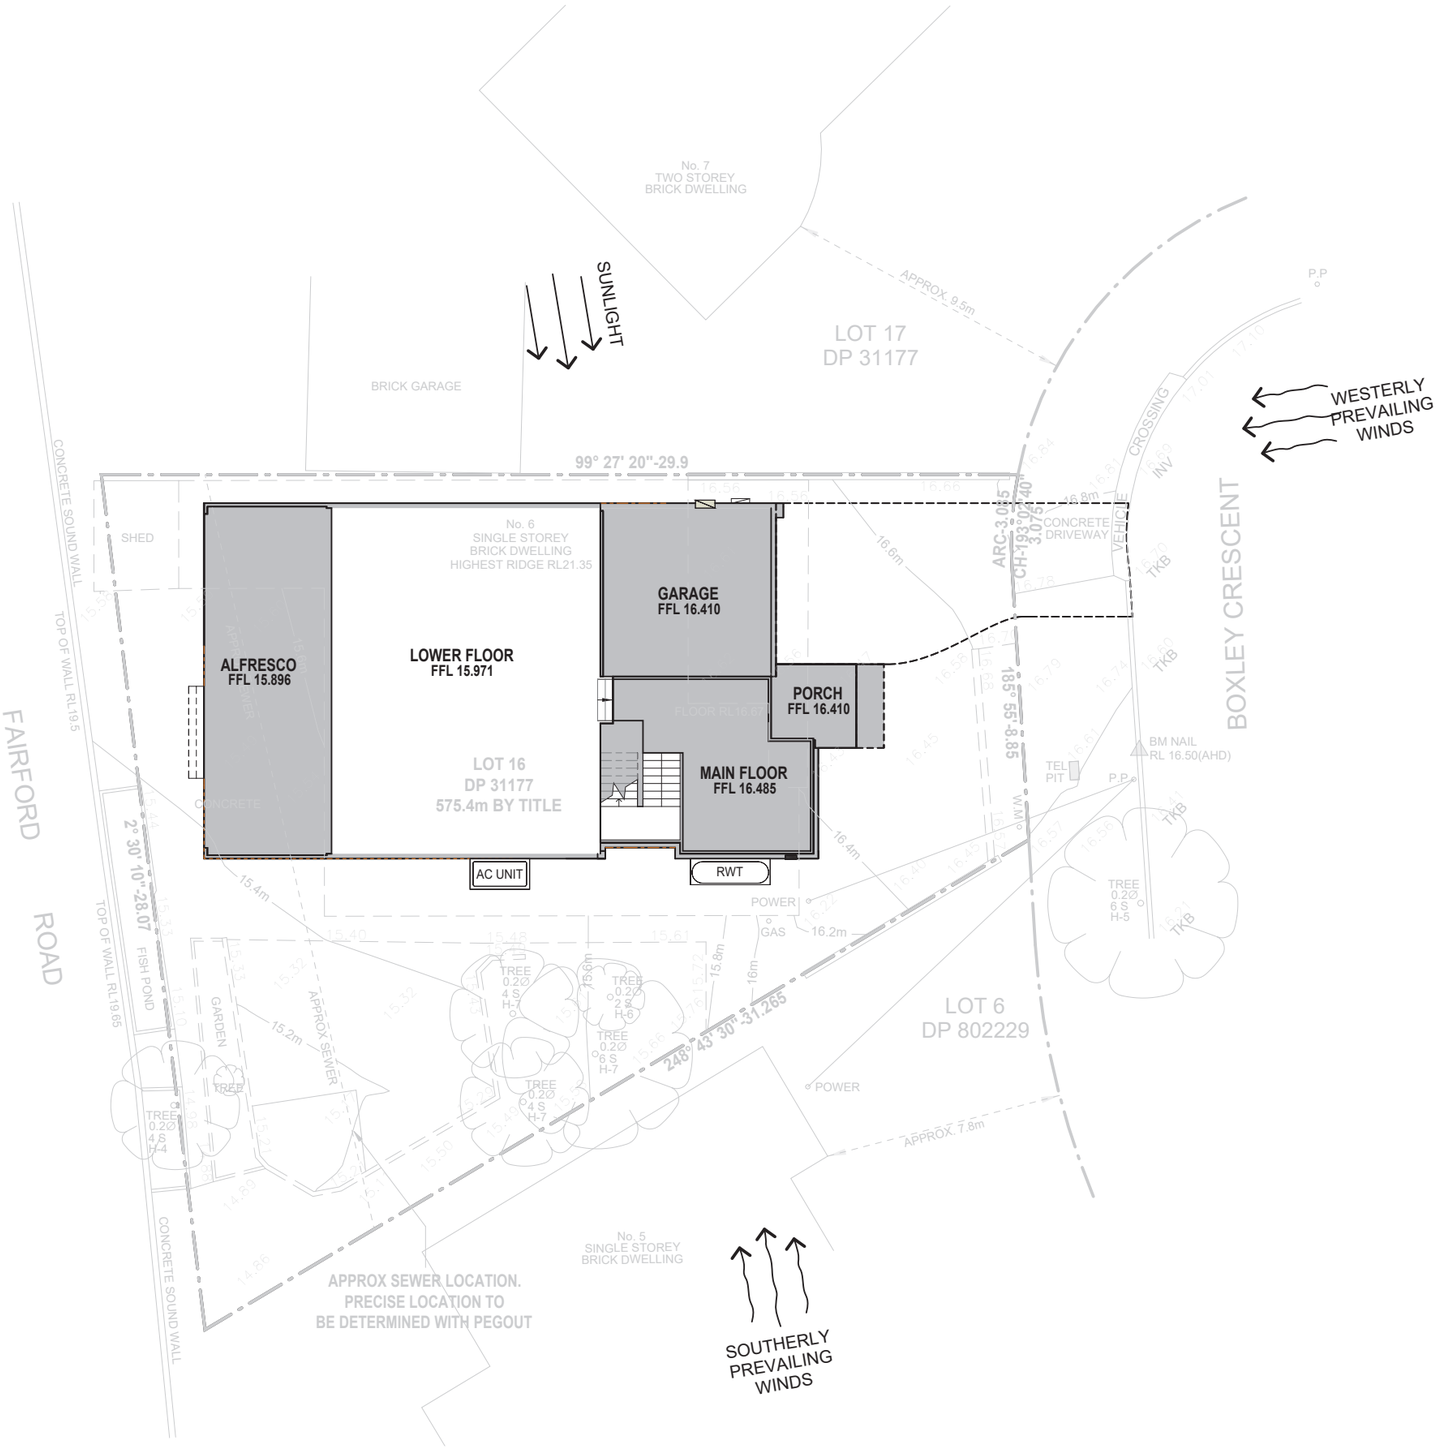


MASTERTON
CNR. SAPPHO ROAD AND HUME HIGHWAY,
WARWICK FARM, NSW 2170
PH-1300 4HOMES (1300 446 637) WWW.MASTERTON.COM.AU
LICENCE No. 35558C / ABN. 52 002 873 047

COPYRIGHT
Masterton Homes is the legal and beneficial owner of the copyright in this plan and no part of this plan may be reproduced. Unauthorised use, copy, amendment or adaption will be prosecuted

GENERAL NOTE
Do not scale drawings use figured dimensions only.
Check & verify dimension & levels prior to the commencement of any work.
All discrepancies to be reported to the drafting office

CLIENT'S SIGNATURE 1

CLIENT'S SIGNATURE 2

I ACCEPT AND UNDERSTAND THE PLANS AND DOCUMENTS THAT HAVE BEEN PROVIDED TO ME BY MASTERTON HOMES. | DATE

For: **TRICIA THIEN TRAN**

Address: 6 BOXLEY CRESCENT, BANKSTOWN NSW 2200

Lot No: 16 | DP: 31177

Council: CANTERBURY BANKSTOWN

North Point

DWG: **SITE ANALYSIS PLAN**

Design: TEMPUS GRANDE (4 BED) GARAGE RHS

Facade: METRO | Garage Location: RHS

Edition: ULTIMATE INCLUSIONS

Stage: **COUNCIL SUBMISSION**

JOB No. **2018959**

Drawn Date:	Drawn By:	Rev. Date:	Scale @ A3:	Sheet No.	Revision:
19.08.2024	SY	23.01.2025	1 : 200	06.01	5

Location: L:\2018959 - TRAN\2018959 - TRAN.rvt

Plot Date: 23/01/2025 10:08:04 AM