



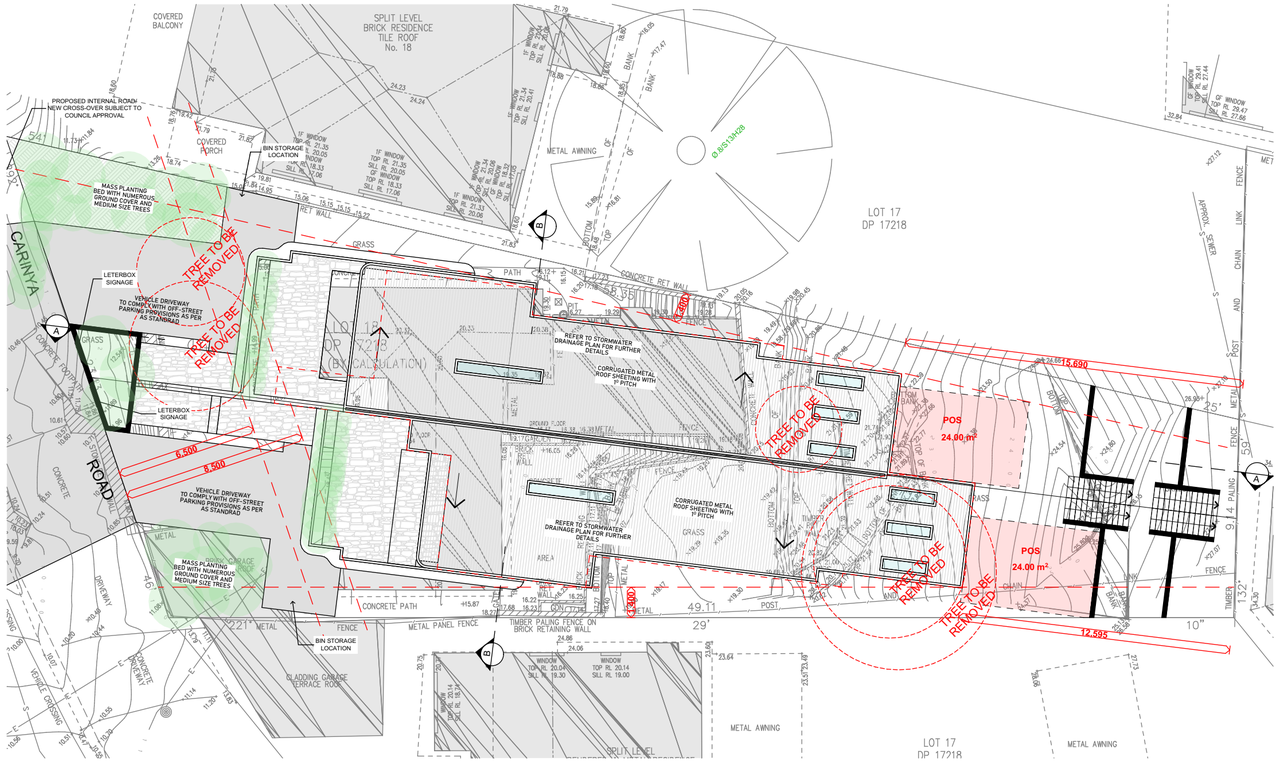


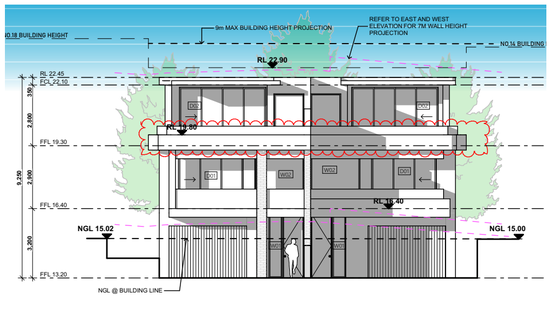

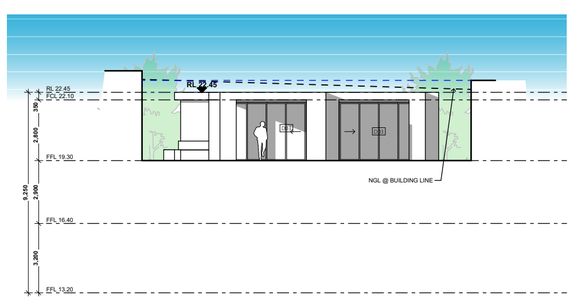

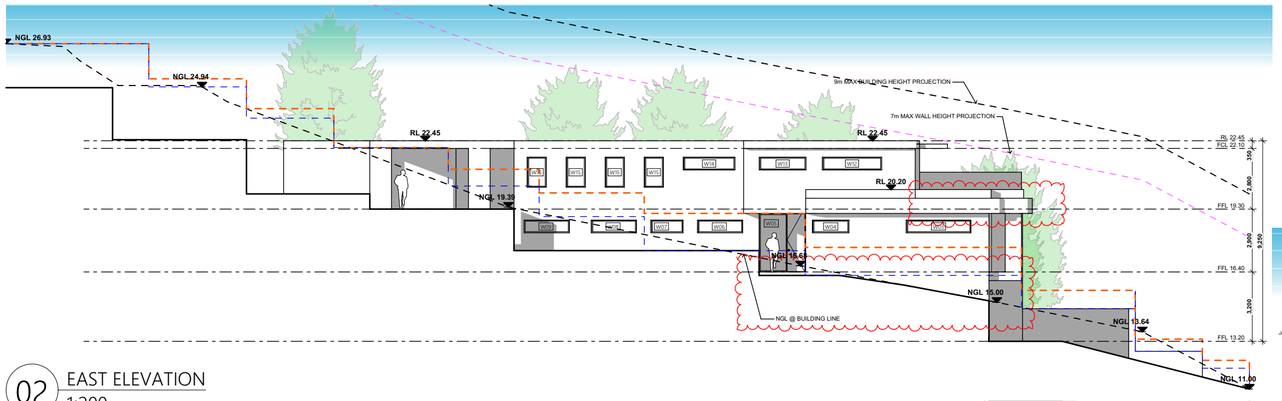

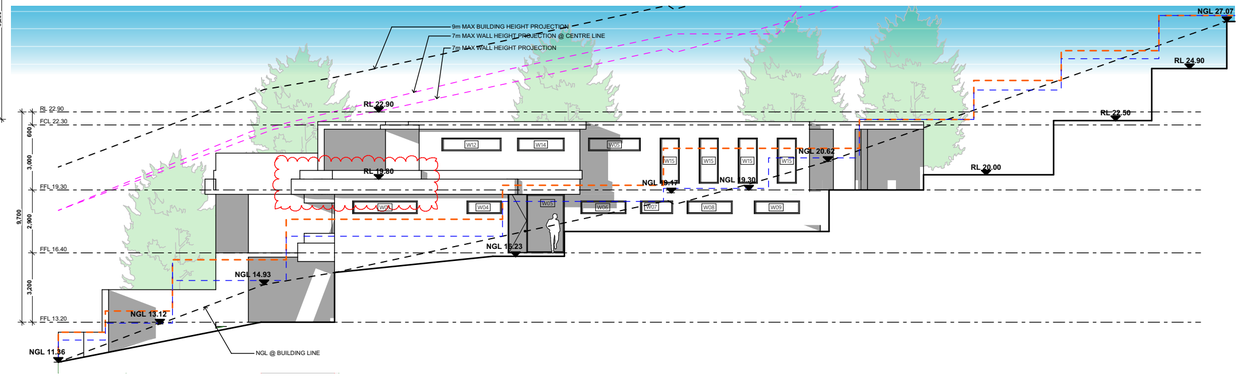

SITE ADDRESS: 16 Carinya Road Picnic Point 2213
ISSUED FOR: Development Application
PROJECT TYPE: Proposed attached dual occupancy

SCALE: As shown **DATE:** 10/2025 **REV:** A **SHEET NO:** 25

Beyond Vision Design
concept - design - construct

PROJECT NO.: 25089