
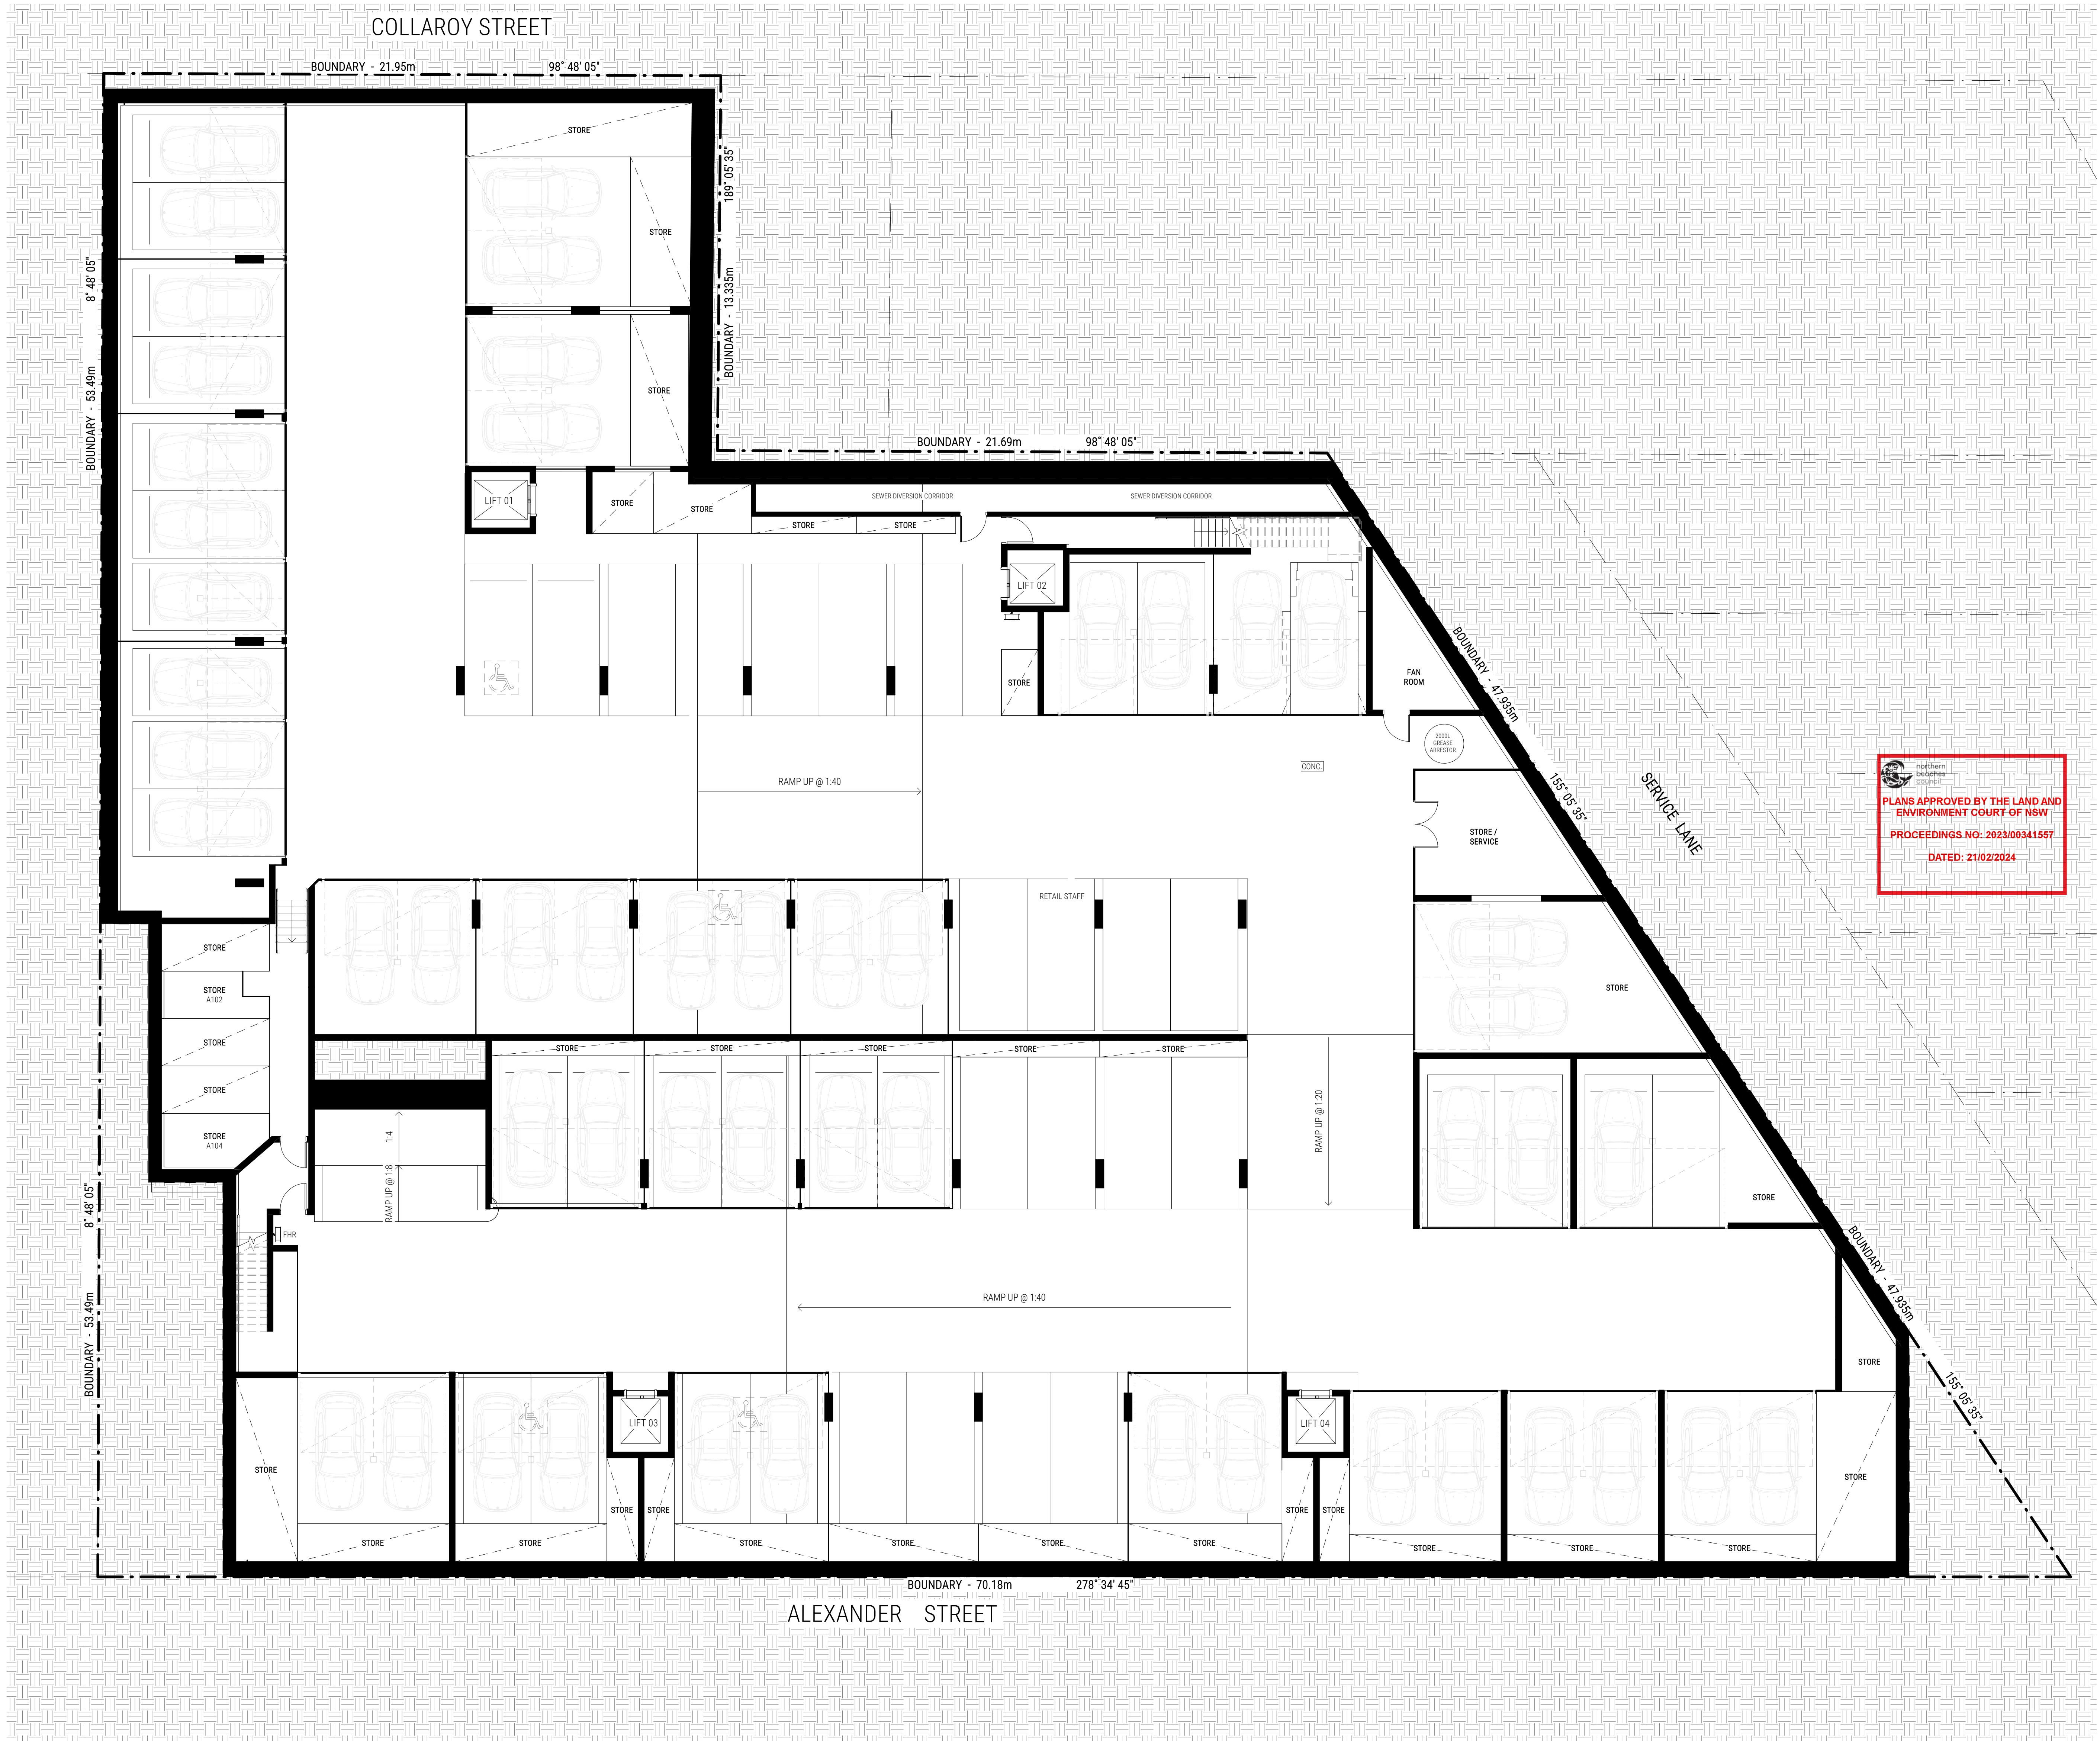


REV NO.	DESCRIPTION	REV DATE
5	ISSUED FOR 4.56 MODIFICATION	28.08.23
6	PLANS WITHOUT PREJUDICE	22.01.24
7	ISSUED FOR 4.56 MODIFICATION	02.02.24

SHEET NUMBER	BASEMENT
DA002	
REVISION	7
SCALE @ B1	1:100
4 COLLAROY STREET COLLARY	

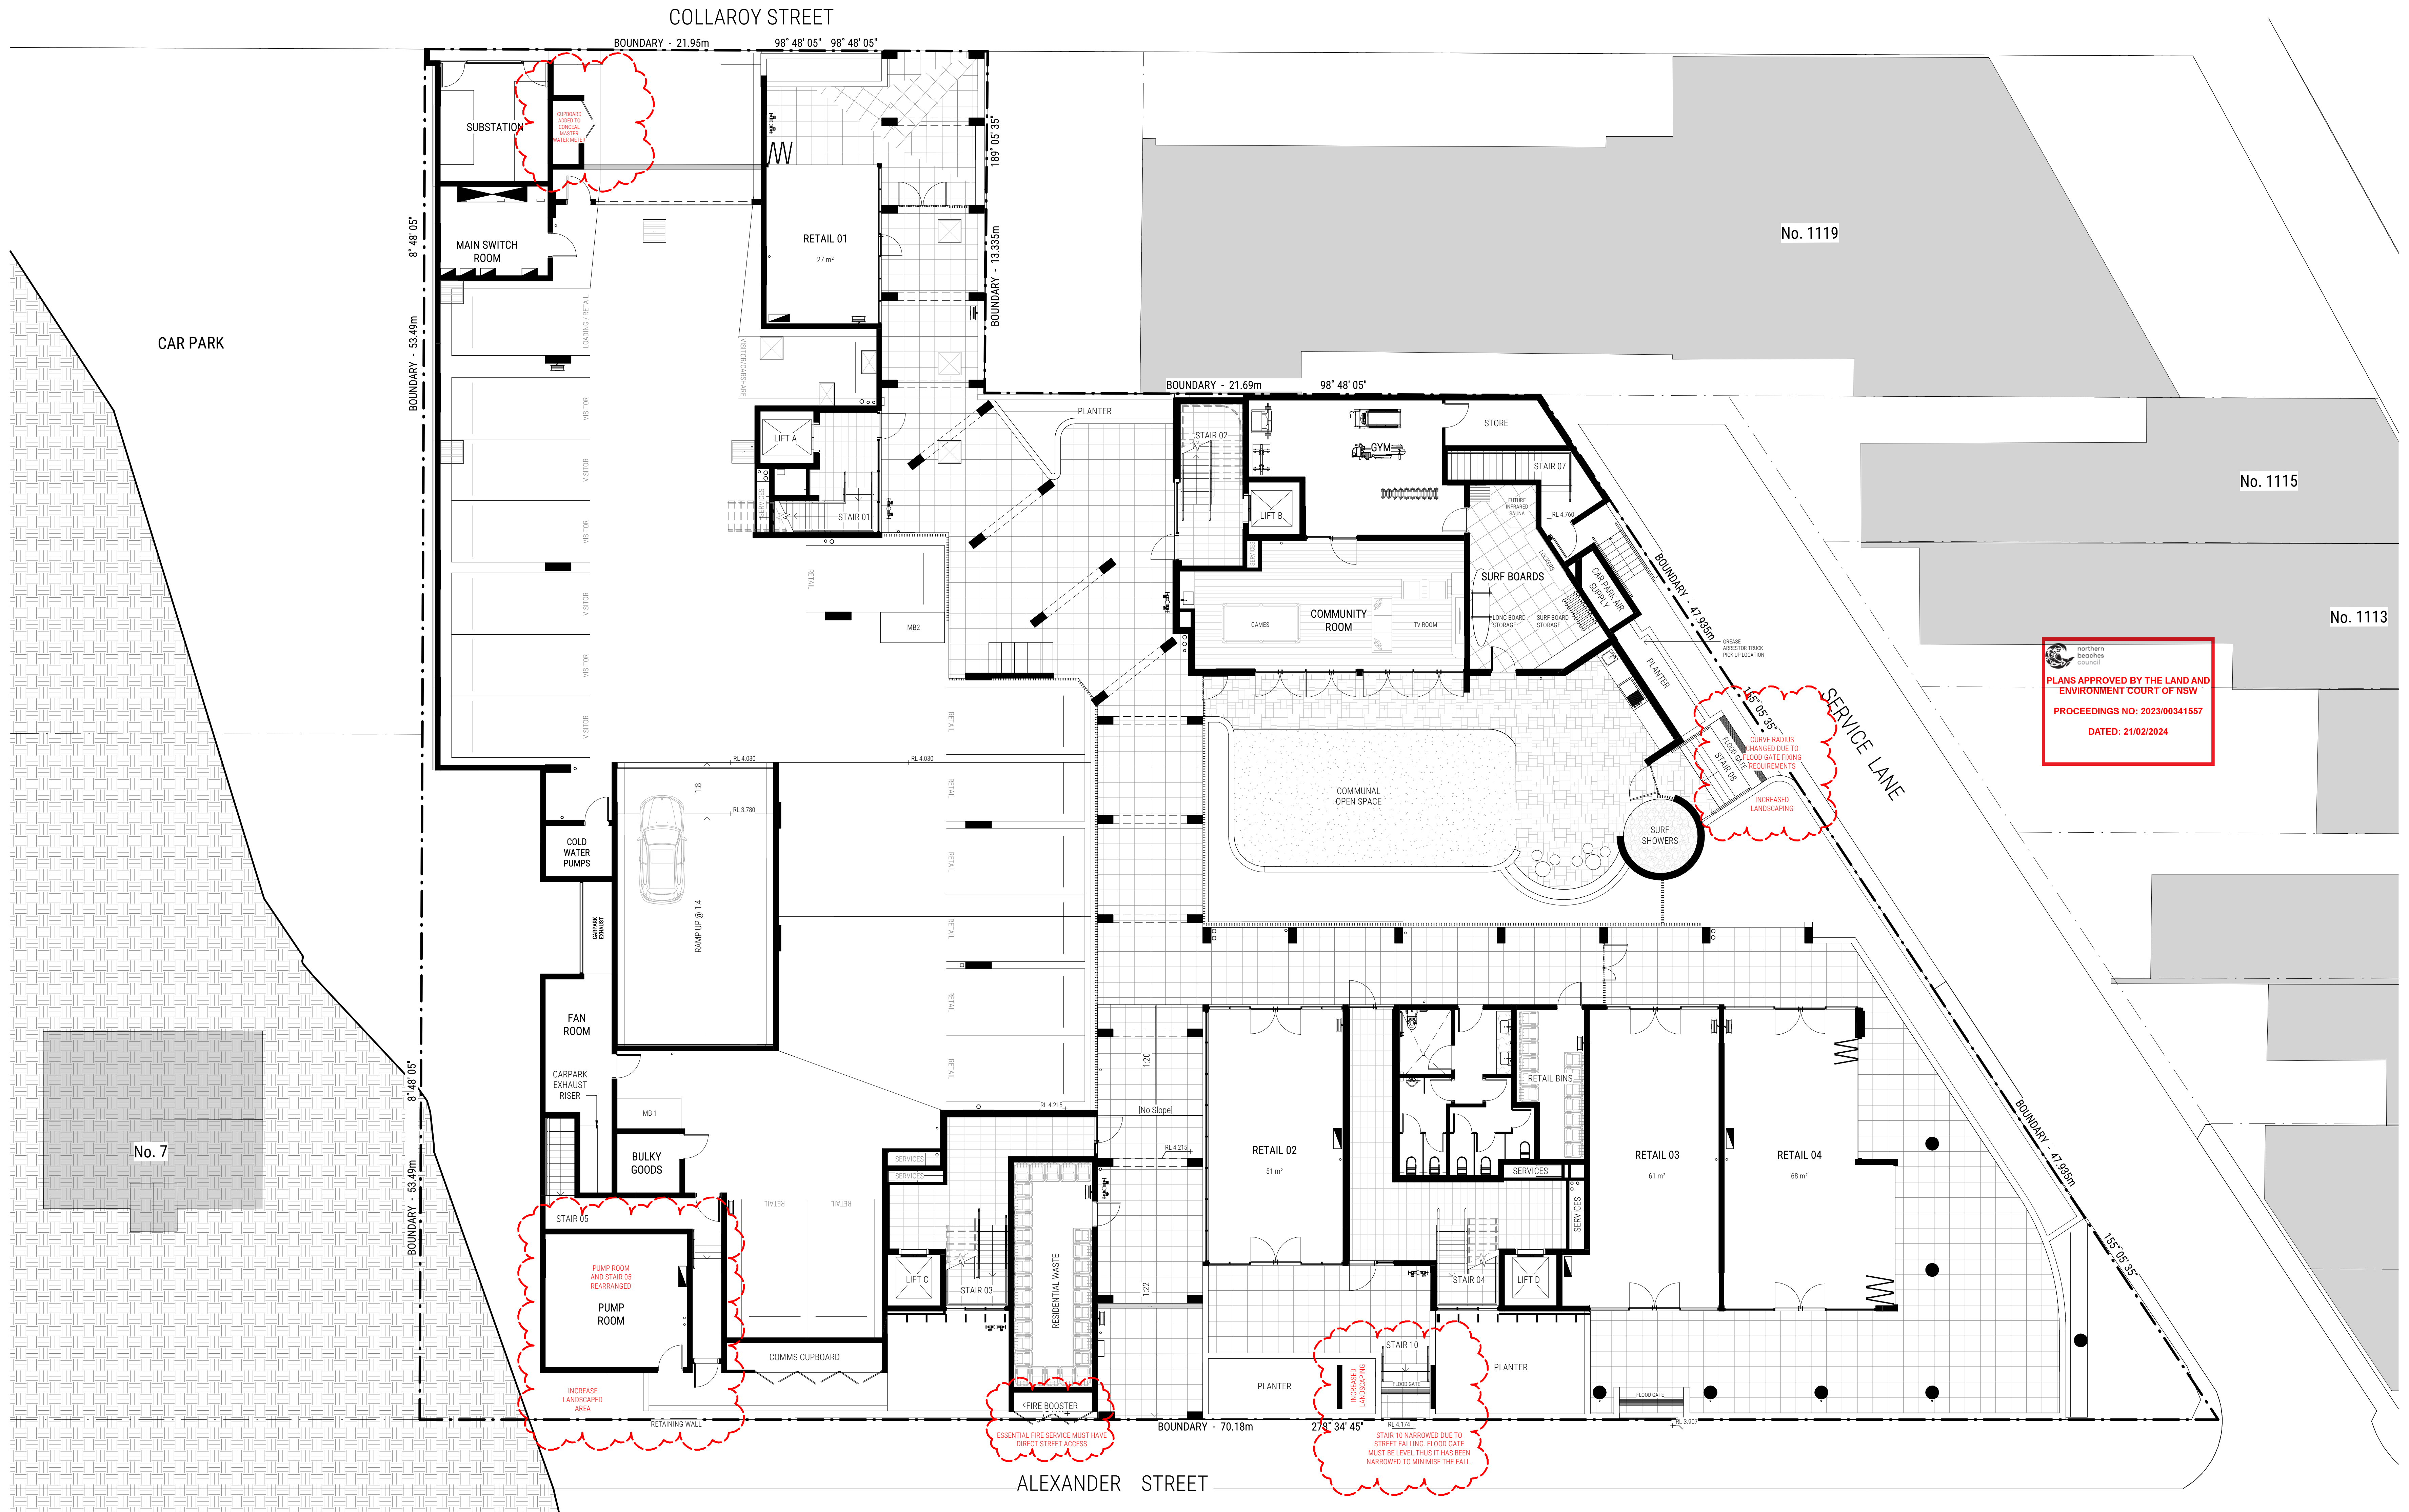


northern
beaches
council

PLANS APPROVED BY THE LAND AND
ENVIRONMENT COURT OF NSW

PROCEEDINGS NO: 2023/00341557

DATED: 21/02/2024

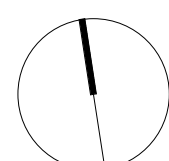

REV NO.	DESCRIPTION	REV DATE
4	PLANS WITHOUT PREJUDICE	11.01.24
5	PLANS WITHOUT PREJUDICE	22.01.24
6	ISSUED FOR 4.56 MODIFICATION	02.02.24






northern
beaches
council


PLANS APPROVED BY THE LAND AND
ENVIRONMENT COURT OF NSW



PROCEEDINGS NO: 2023/00341557

DATED: 21/02/2024

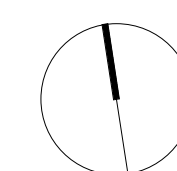

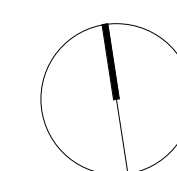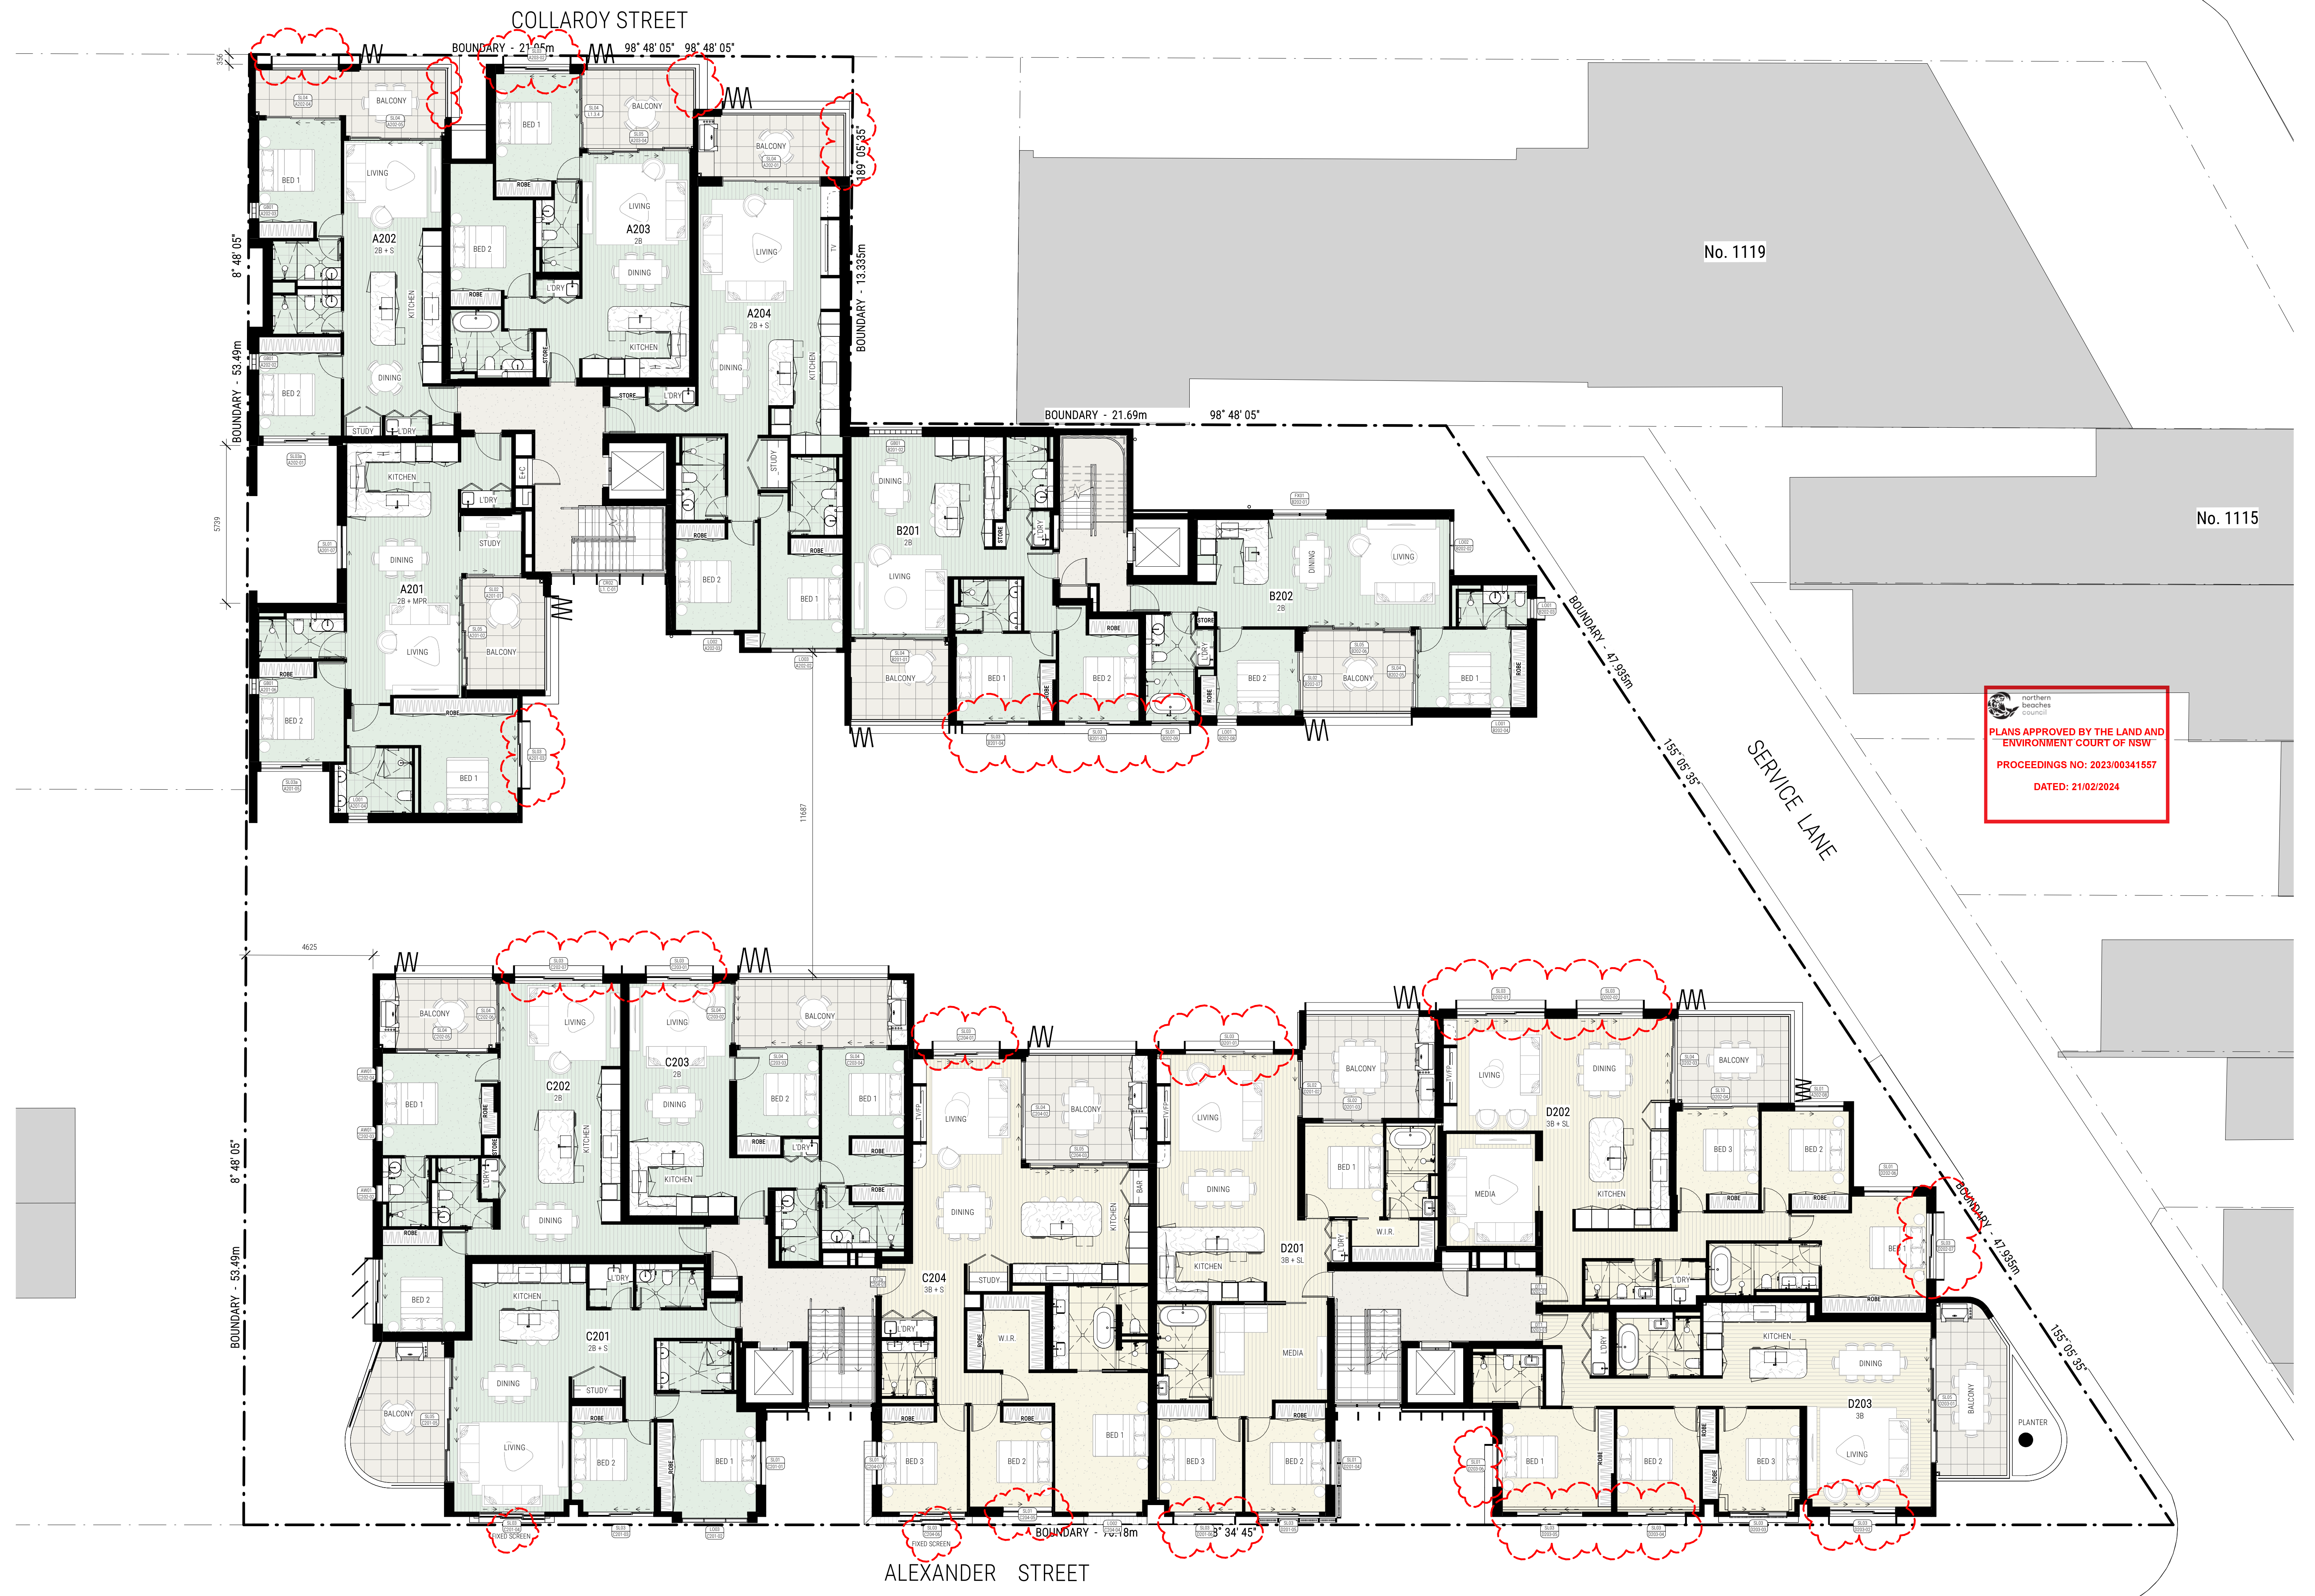

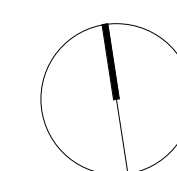

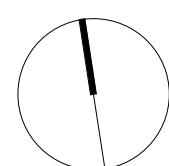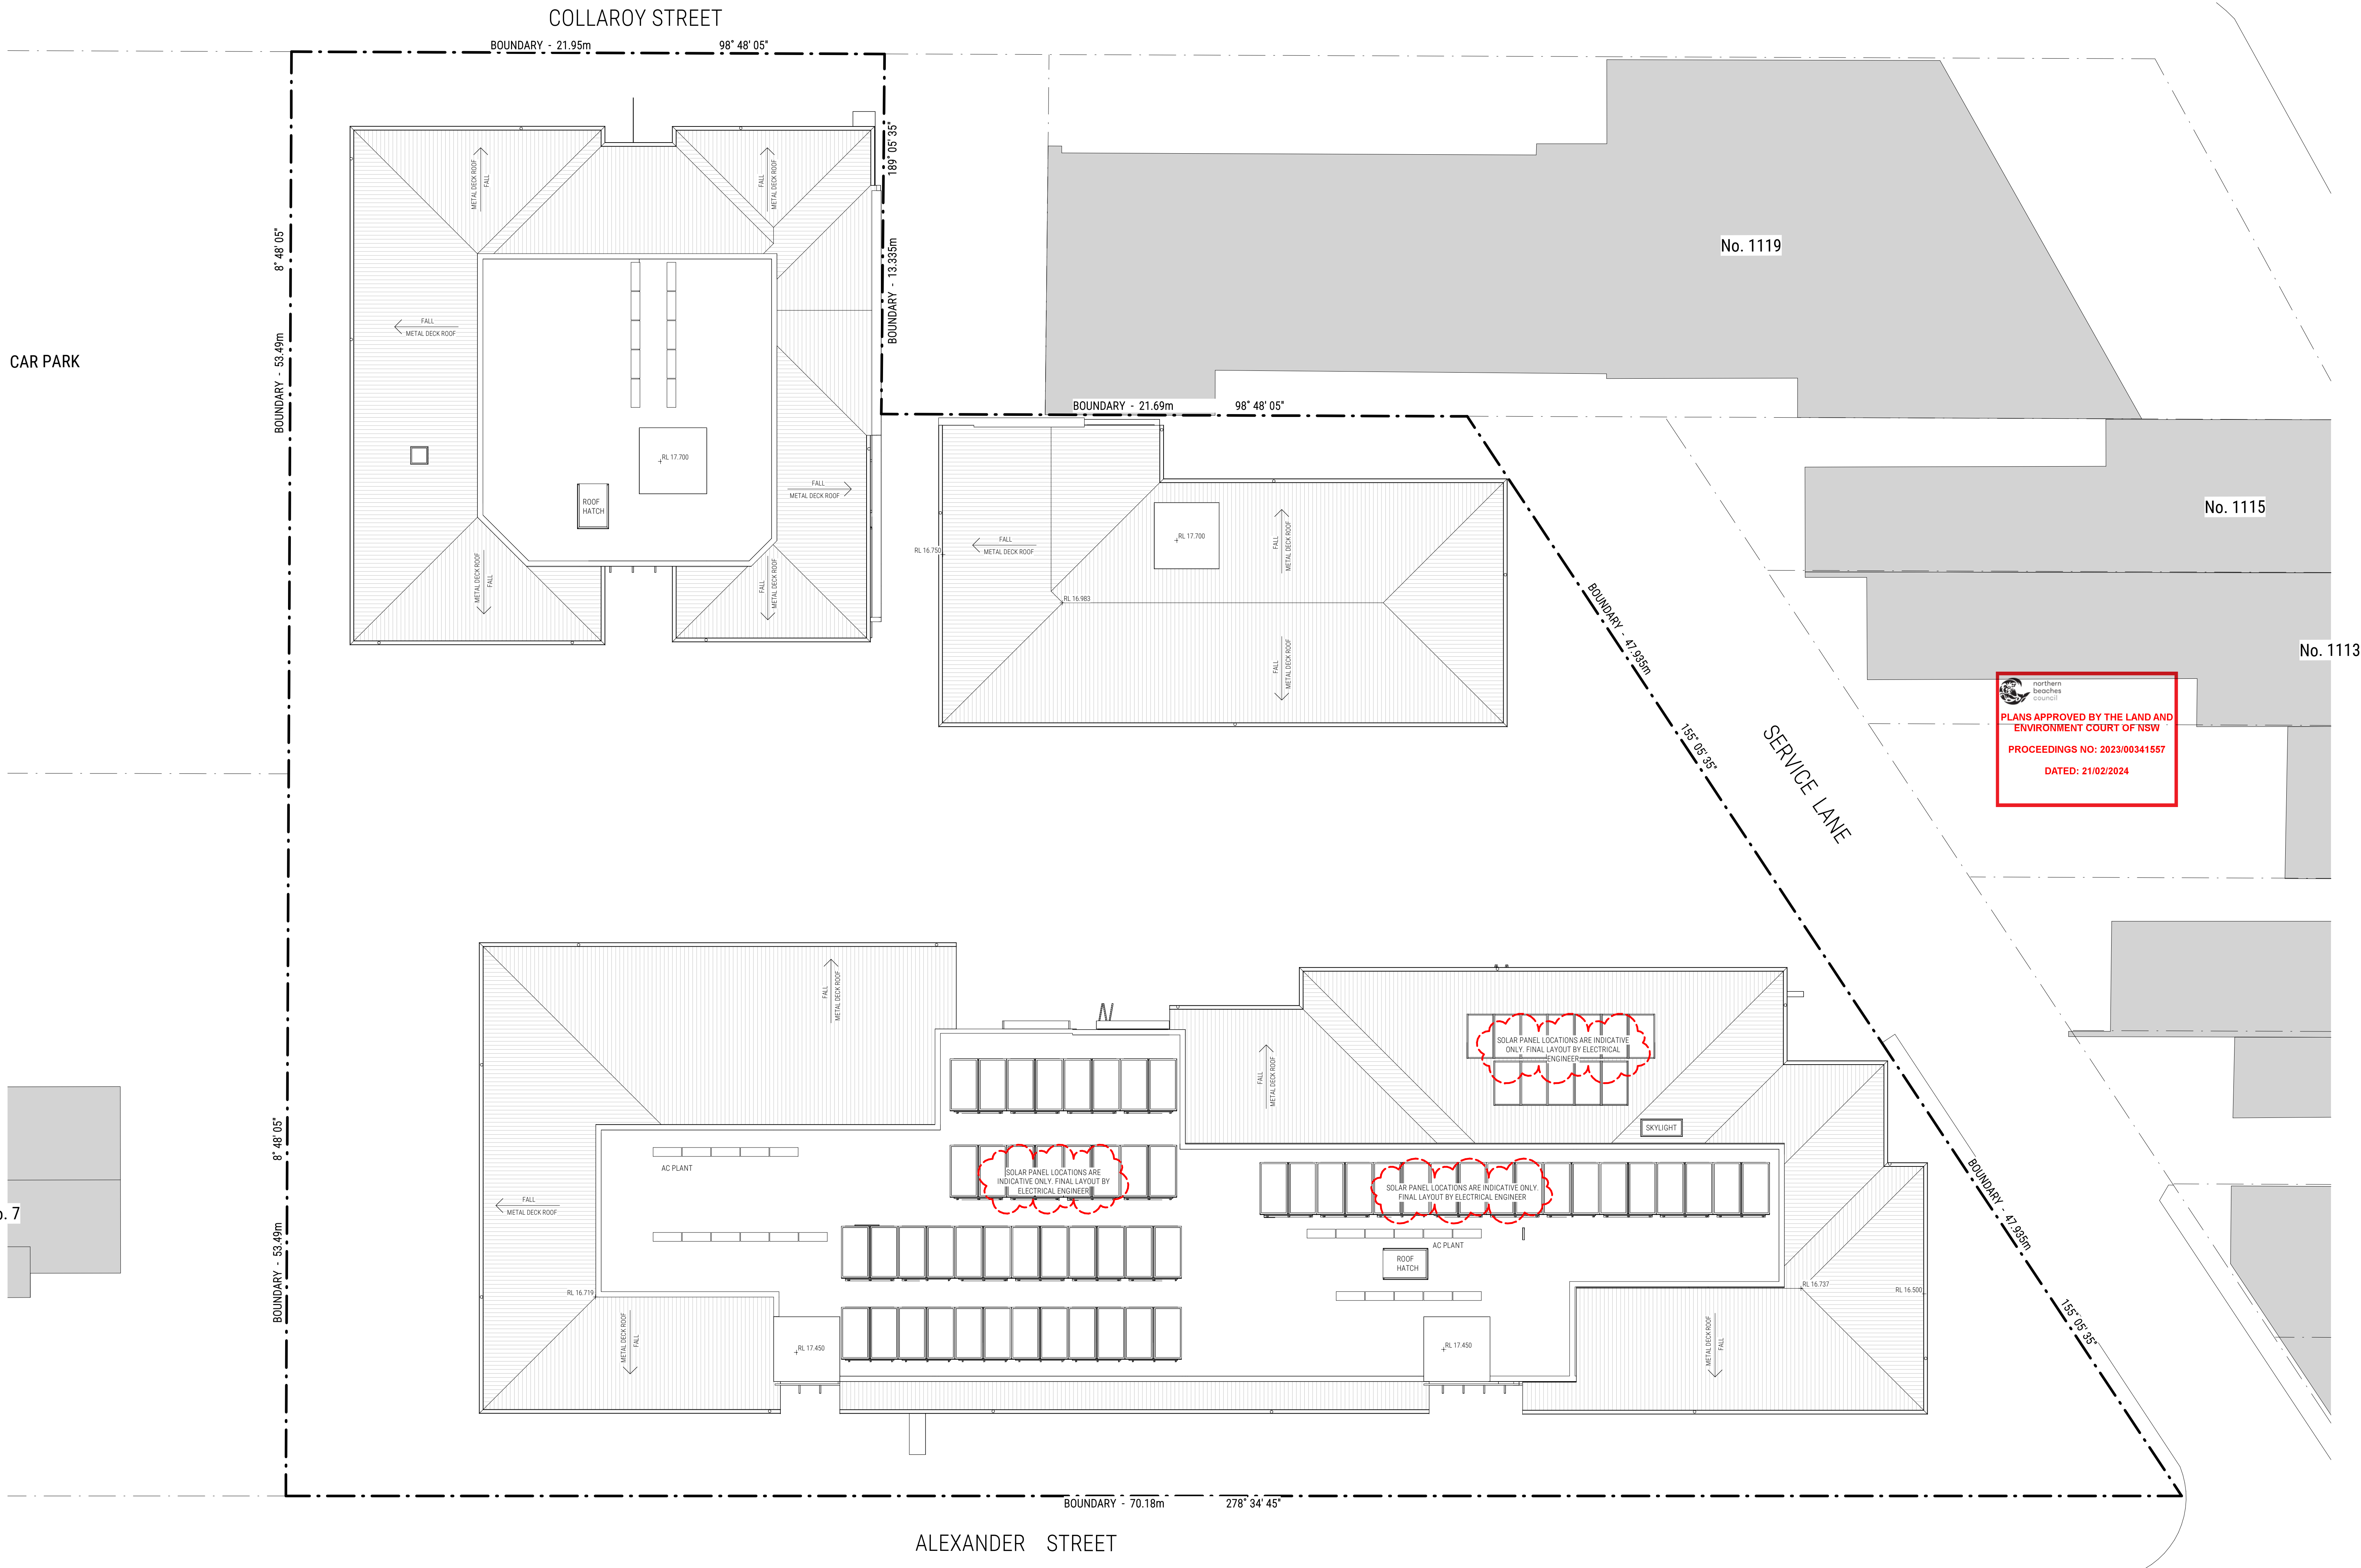


 northern
beaches
council

PLANS APPROVED BY THE LAND AND
ENVIRONMENT COURT OF NSW

PROCEEDINGS NO: 2023/00341557

DATED: 21/02/2024

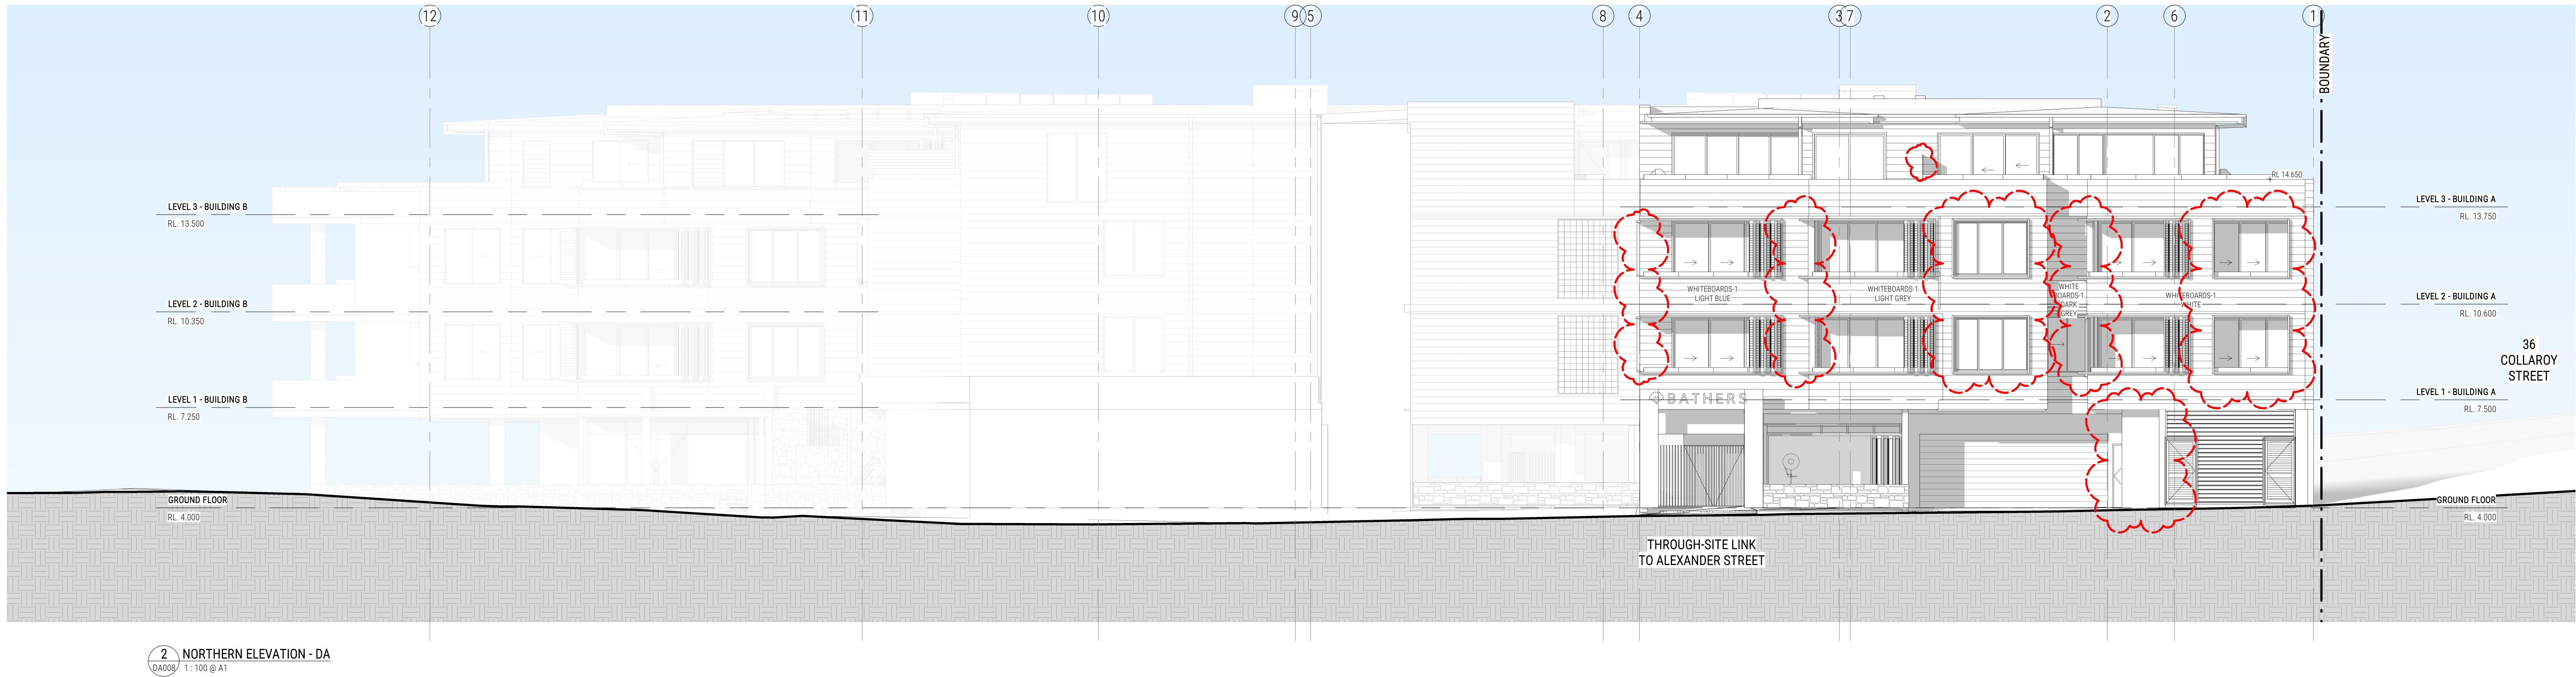


LANDSCAPING SHOWN
INDICATIVE ONLY

northern
beaches
council

PLANS APPROVED BY THE LAND AND
ENVIRONMENT COURT OF NSW

PROCEEDINGS NO: 2023/00341557

DATED: 21/02/2024

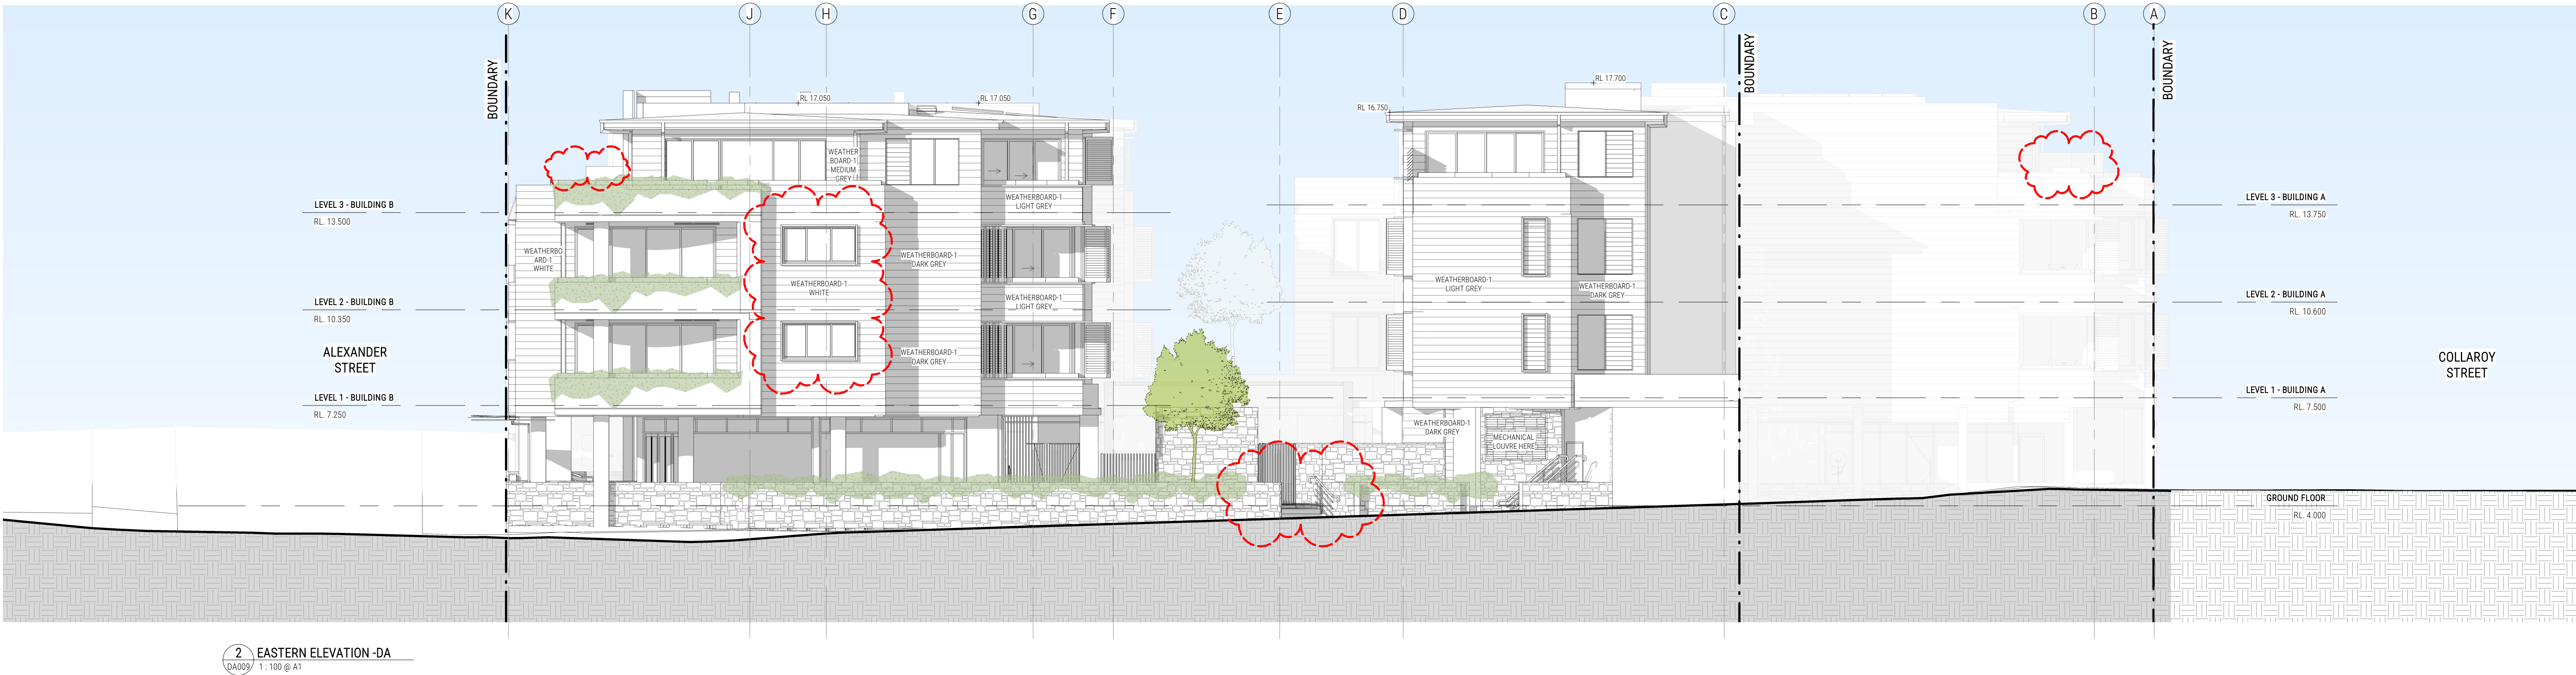


LANDSCAPING SHOWN
INDICATIVE ONLY

northern
beaches
council

PLANS APPROVED BY THE LAND AND
ENVIRONMENT COURT OF NSW

PROCEEDINGS NO: 2023/00341557

DATED: 21/02/2024

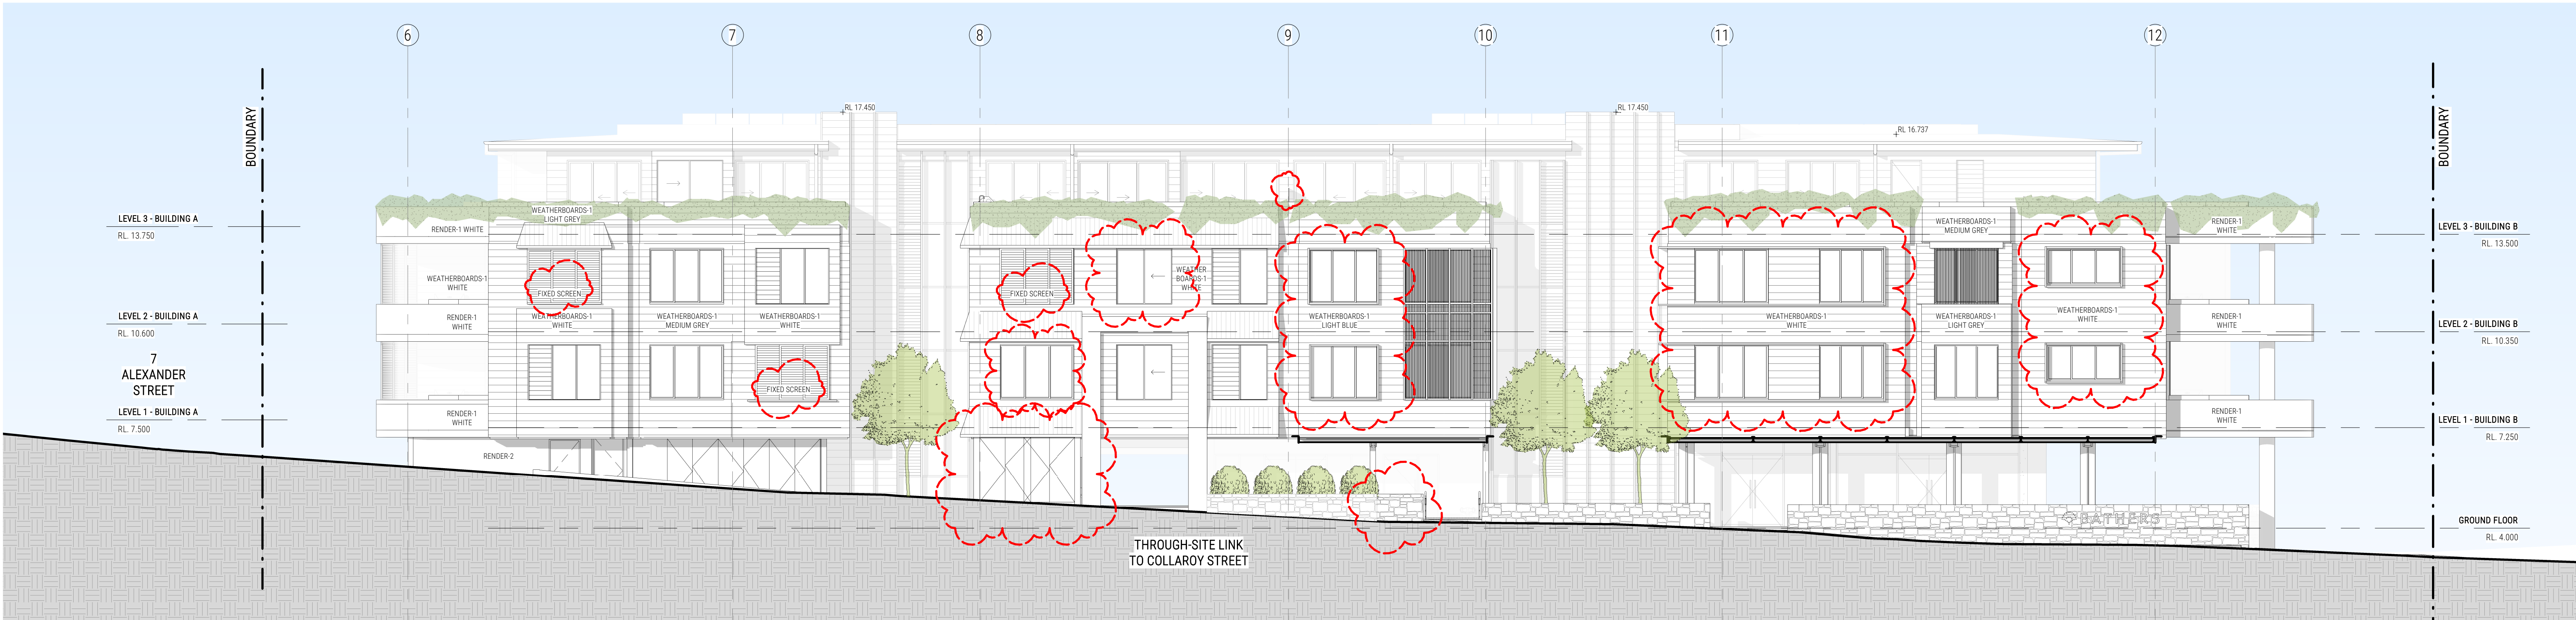

2 SOUTHERN ELEVATION - DA
DA010 1:100 @ A1

LANDSCAPING SHOWN
INDICATIVE ONLY

northern
beaches
council

PLANS APPROVED BY THE LAND AND
ENVIRONMENT COURT OF NSW



PROCEEDINGS NO: 2023/00341557

DATED: 21/02/2024



NO CHANGES TO
THIS PAGE

LANDSCAPING SHOWN
INDICATIVE ONLY

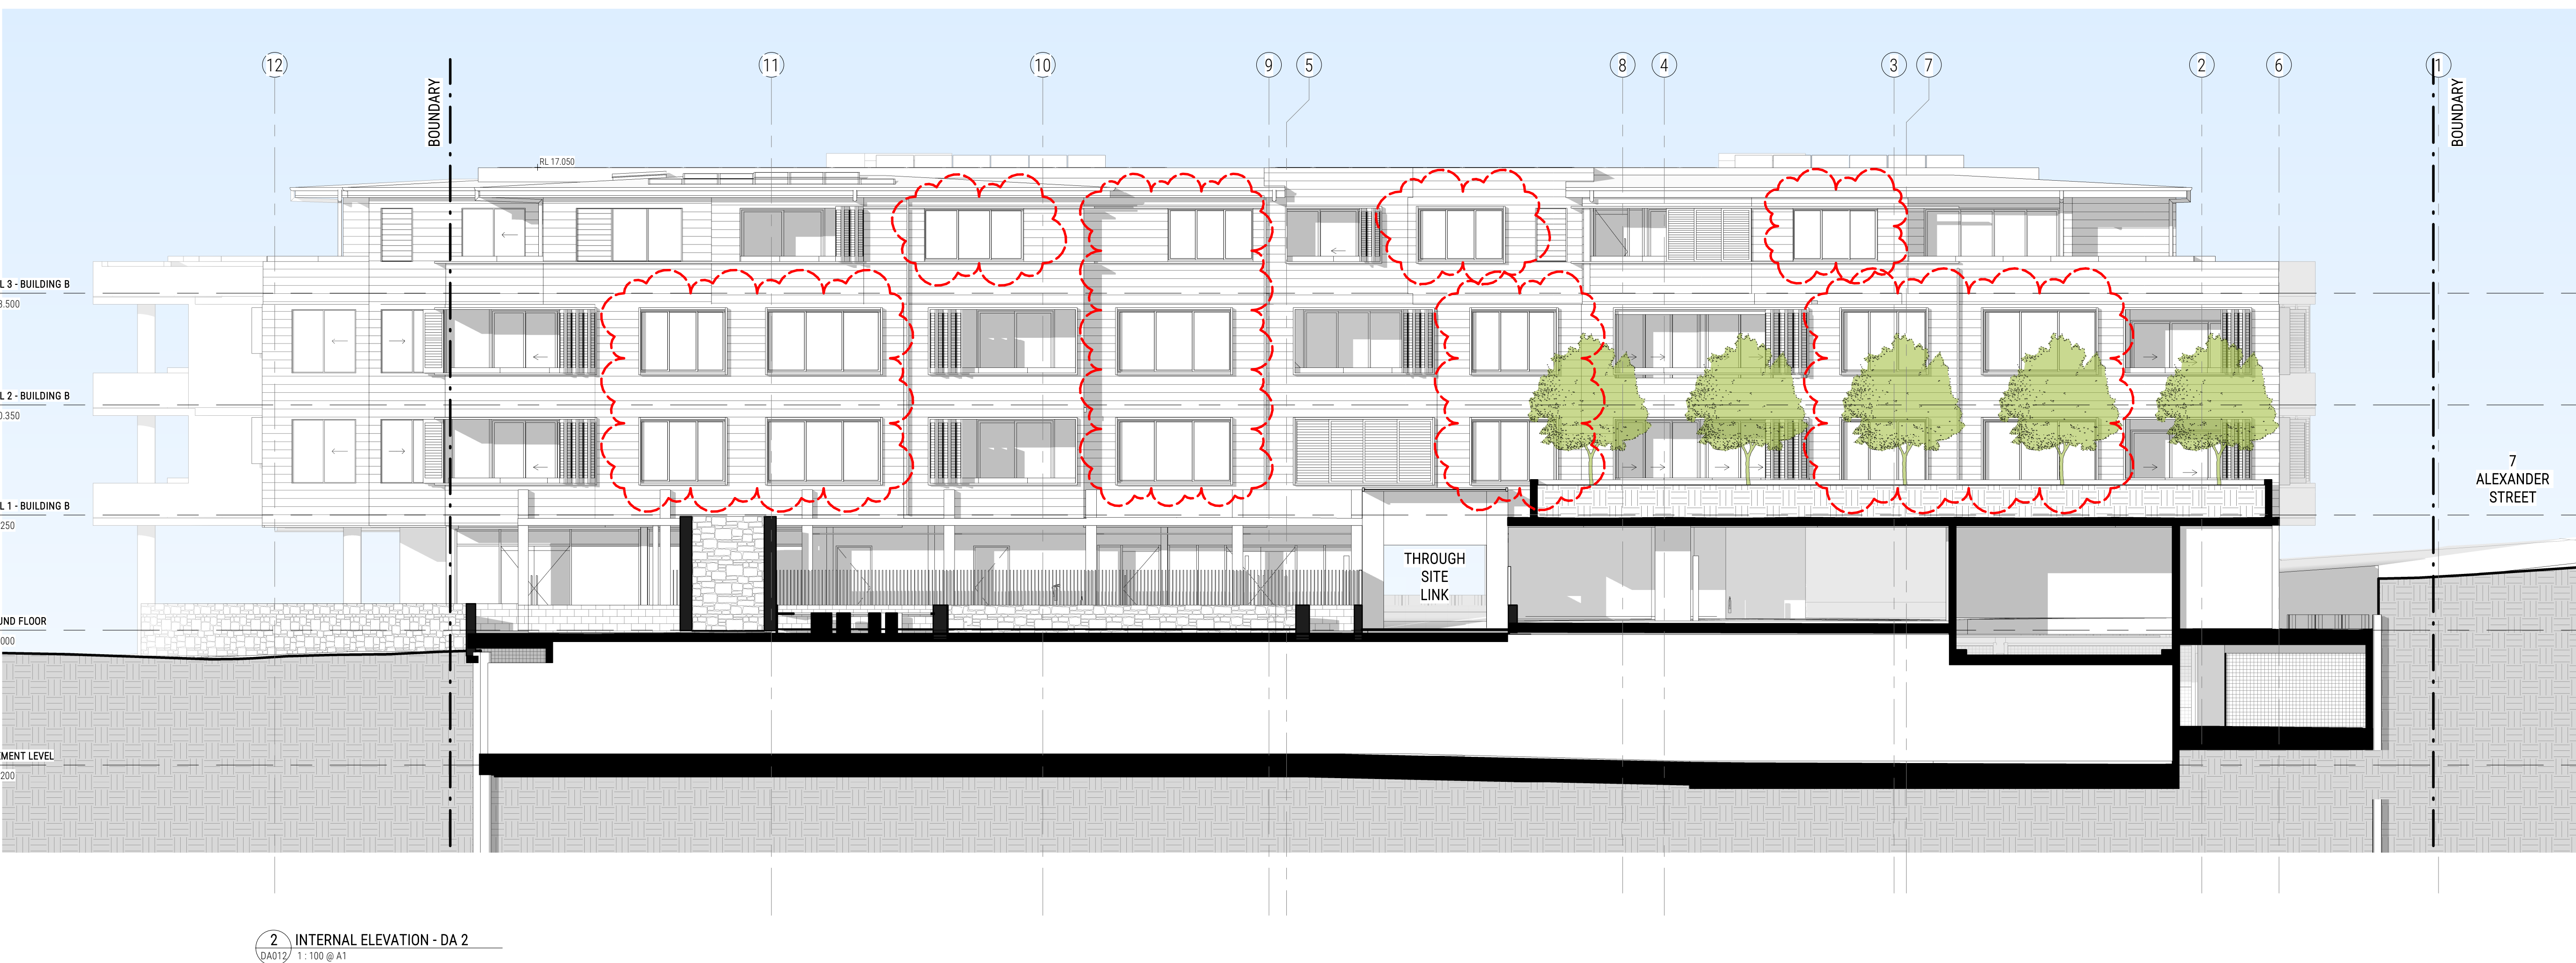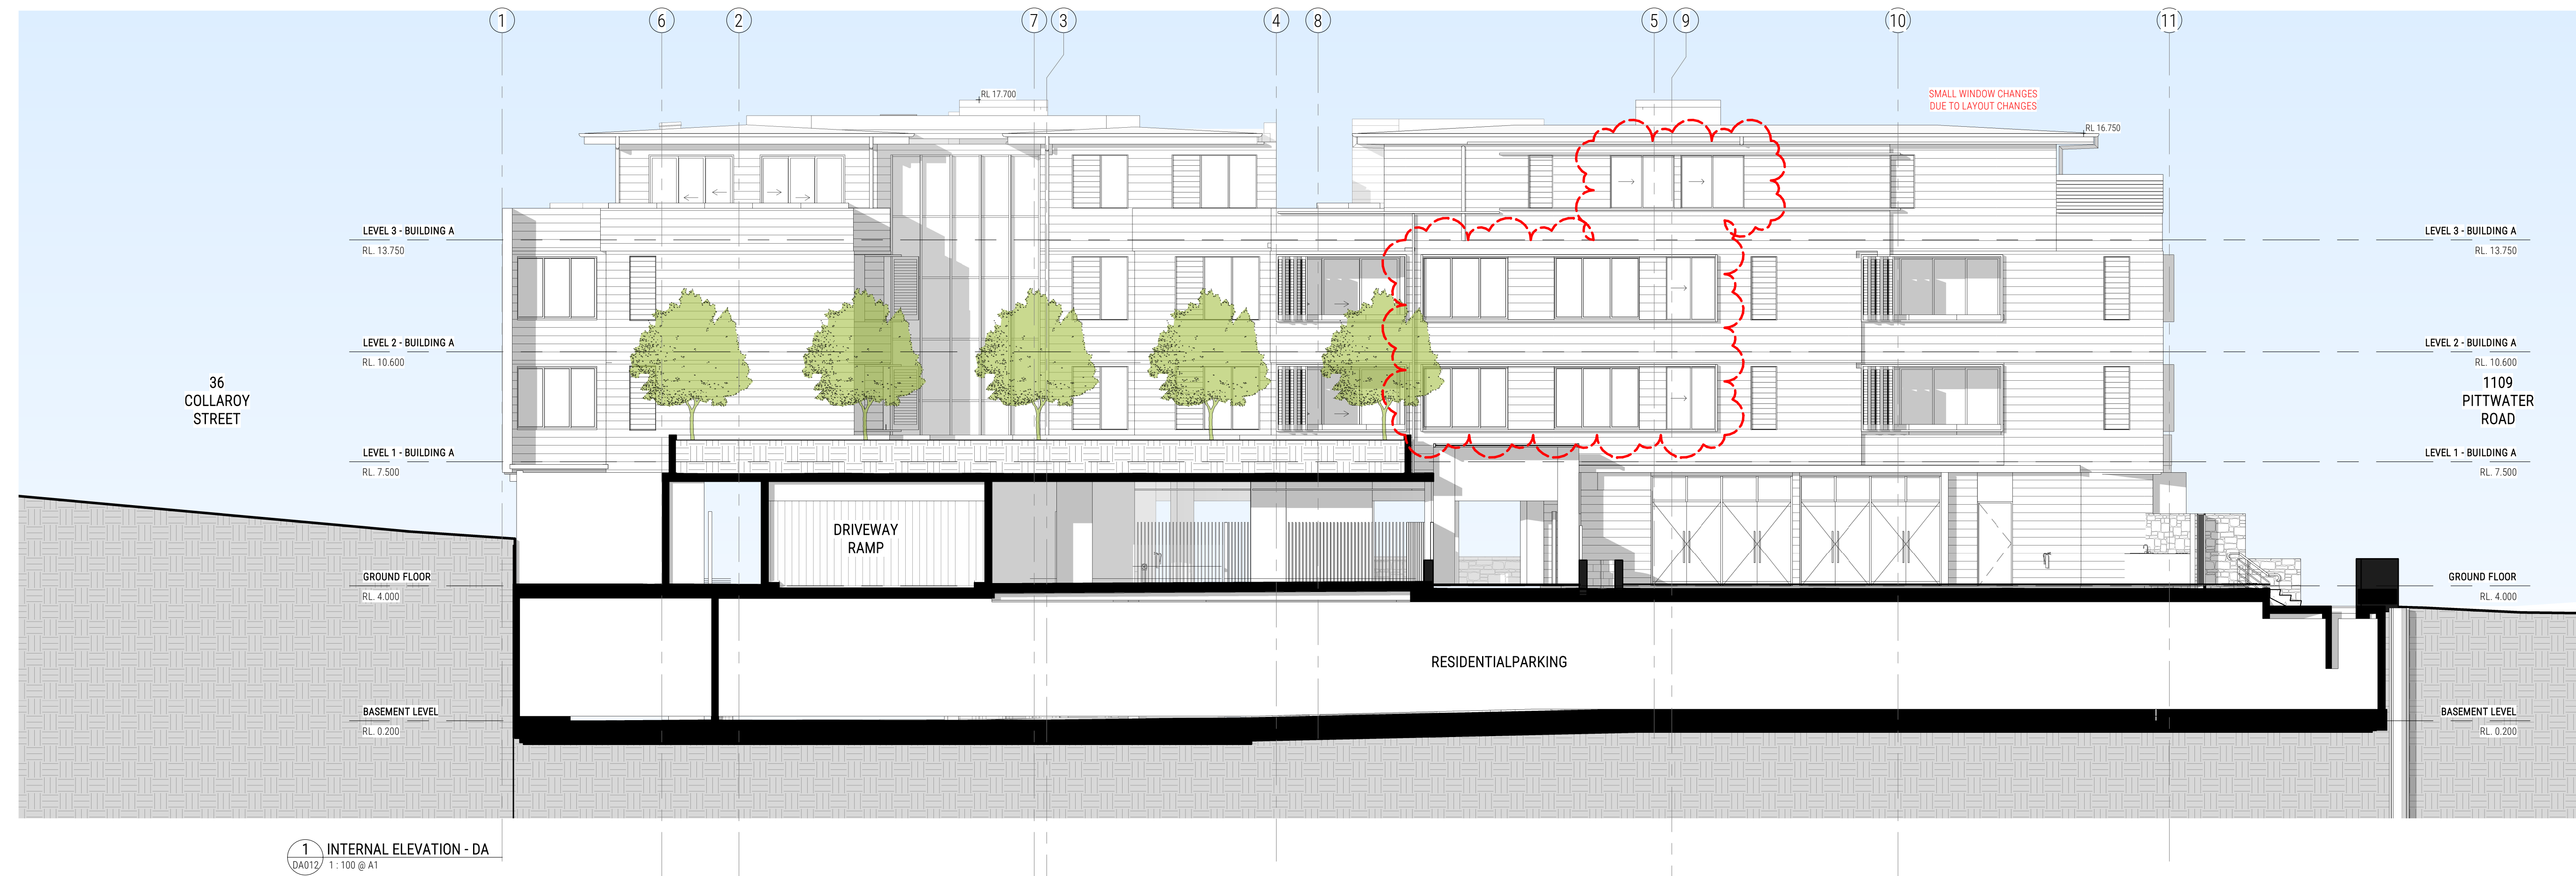

**northern
beaches
council**

**PLANS APPROVED BY THE LAND AND
ENVIRONMENT COURT OF NSW**

PROCEEDINGS NO: 2023/00341557

DATED: 21/02/2024

NO CHANGES TO
THIS PAGE