



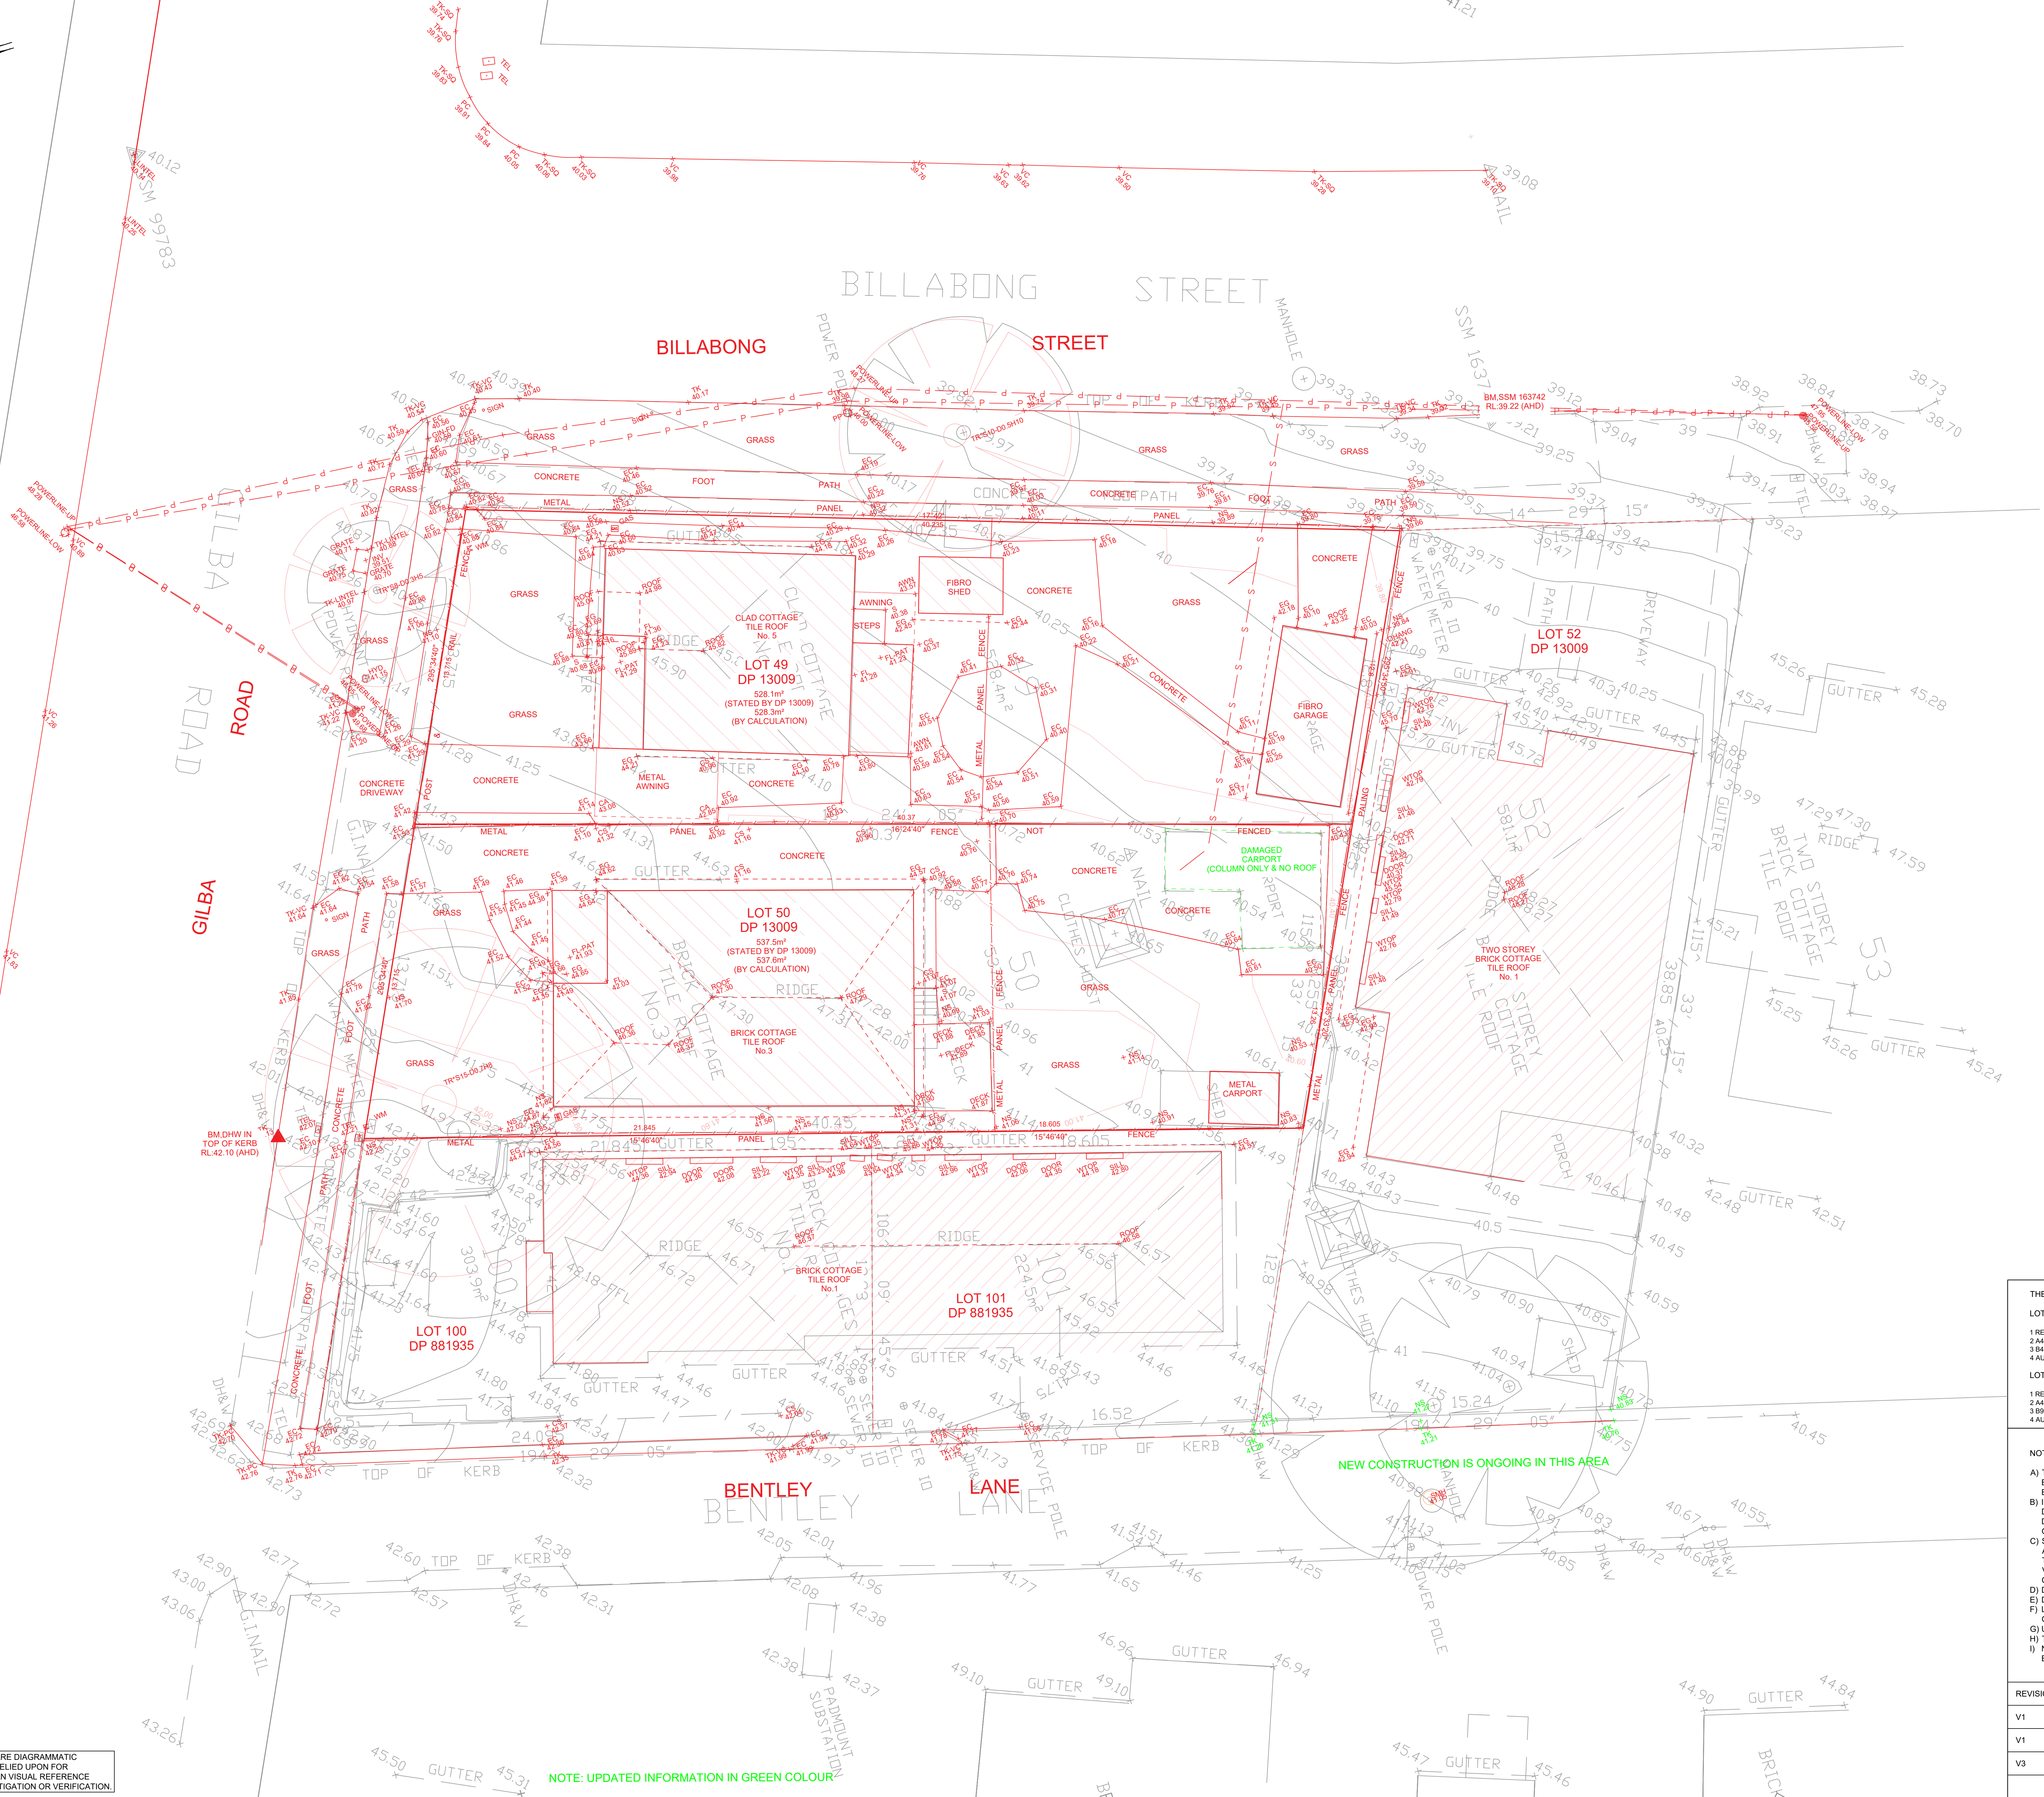


- LEGEND:**
- AHD AUSTRALIAN HEIGHT DATUM
 - AWN AWNING
 - BB BOTTOM OF BANK
 - BM BENCH MARK
 - BOW BOTTOM OF WALL
 - BRW BOTTOM OF RETAINING WALL
 - CL CENTRE LINE
 - CONC CONCRETE
 - CS CONCRETE SURFACE
 - D/H/S DIAMETER/HEIGHT/SPREAD
 - D DOOR
 - EB EDGE OF BITUMEN
 - EC EDGE OF CONCRETE
 - EG EAVE & GUTTER
 - EP ELECTRICAL BOX
 - EXR EXPOSED ROCK
 - FL FLOOR LEVEL
 - GDN GARDEN
 - HYD HYDRANT
 - IC INSPECTION COVER
 - INV INVERT LEVEL
 - KO KERB OUTLET
 - LH LAMP HOLE
 - LIP LIP OF KERB
 - NS NATURAL SURFACE
 - PAV PAVERS
 - PP POWER POLE
 - RL REDUCED LEVEL
 - RTK ROLLING TOP OF KERB
 - S STEPS
 - SL SURFACE LEVEL
 - SW WINDOW SILL
 - SIP SEWER INSPECTION POINT
 - SMH SEWER MAN HOLE
 - SV STOP VALE
 - TB TOP OF BANK
 - TEL TELSTRA PIT
 - TK TOP OF KERB
 - TOW/TW TOP OF WALL
 - TRW TOP OF RETAINING WALL
 - UC UNDER SIDE OF EAVES
 - VC VEHICLE CROSSING
 - WM WATER METER
 - WTOP TOP OF WINDOW

ADJOINING BOUNDARIES ARE DIAGRAMMATIC ONLY AND MUST NOT BE RELIED UPON FOR ANY PURPOSE OTHER THAN VISUAL REFERENCE WITHOUT FURTHER INVESTIGATION OR VERIFICATION.

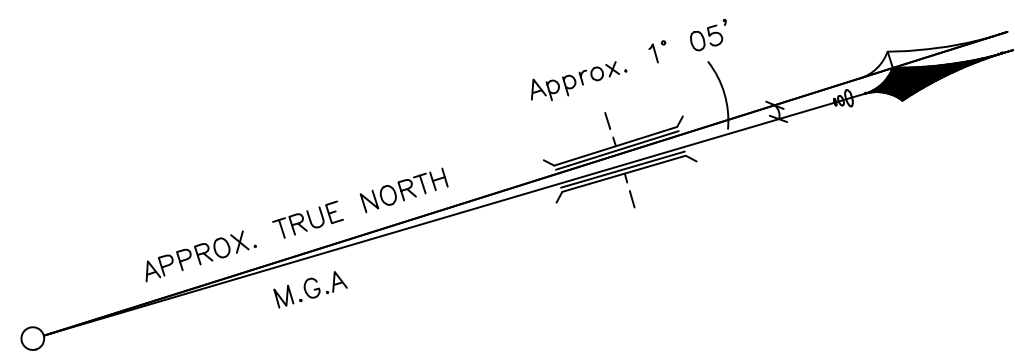

DETAIL SURVEY OF
LOT 49 & 50 IN DP 13009, LOCATED AT
NO. 3 & 5, GILBA ROAD, PENDLE HILL.

- S - S APPROXIMATE LOCATION OF BURIED SEWER MAIN
- W - W APPROXIMATE LOCATION OF BURIED WATER MAIN
- BY STORMY WATER ONLY RECORDS
- BY STORMY WATER ONLY RECORDS
- BOUNDARY LINE, DISTANCE & BEARING
- ELECTRIC LINE
- FENCE LINE
- TELSTRA PIT
- STOP VALVE
- POWER POLE
- WATER METER
- HYDRANT

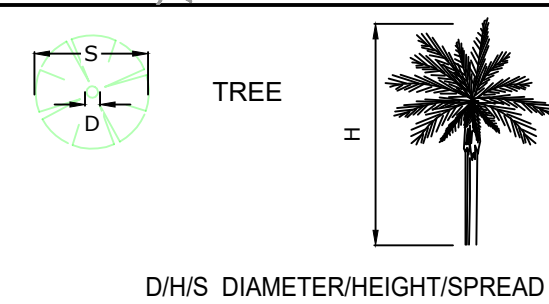

INSTRUCTING PARTY:		JIAHAO LI	SURVEYED BY: ASIKB		DATUM:		AHD
LGA:	CUMBERLAND	AREA BY DP:	SEE ABOVE	DRAWN BY:	VISS	CHECKED BY:	DR
SURVEY DATE:	16/3/2021	AREA BY CALC:	SEE ABOVE	SCALE:	1:100@A0	REF NO:	16889-21 DET
DATE DRAWN:	2/2/2023	CONTOUR INTERVAL:	0.2 m	REV No:	V3	SHEET:	1 OF 1