


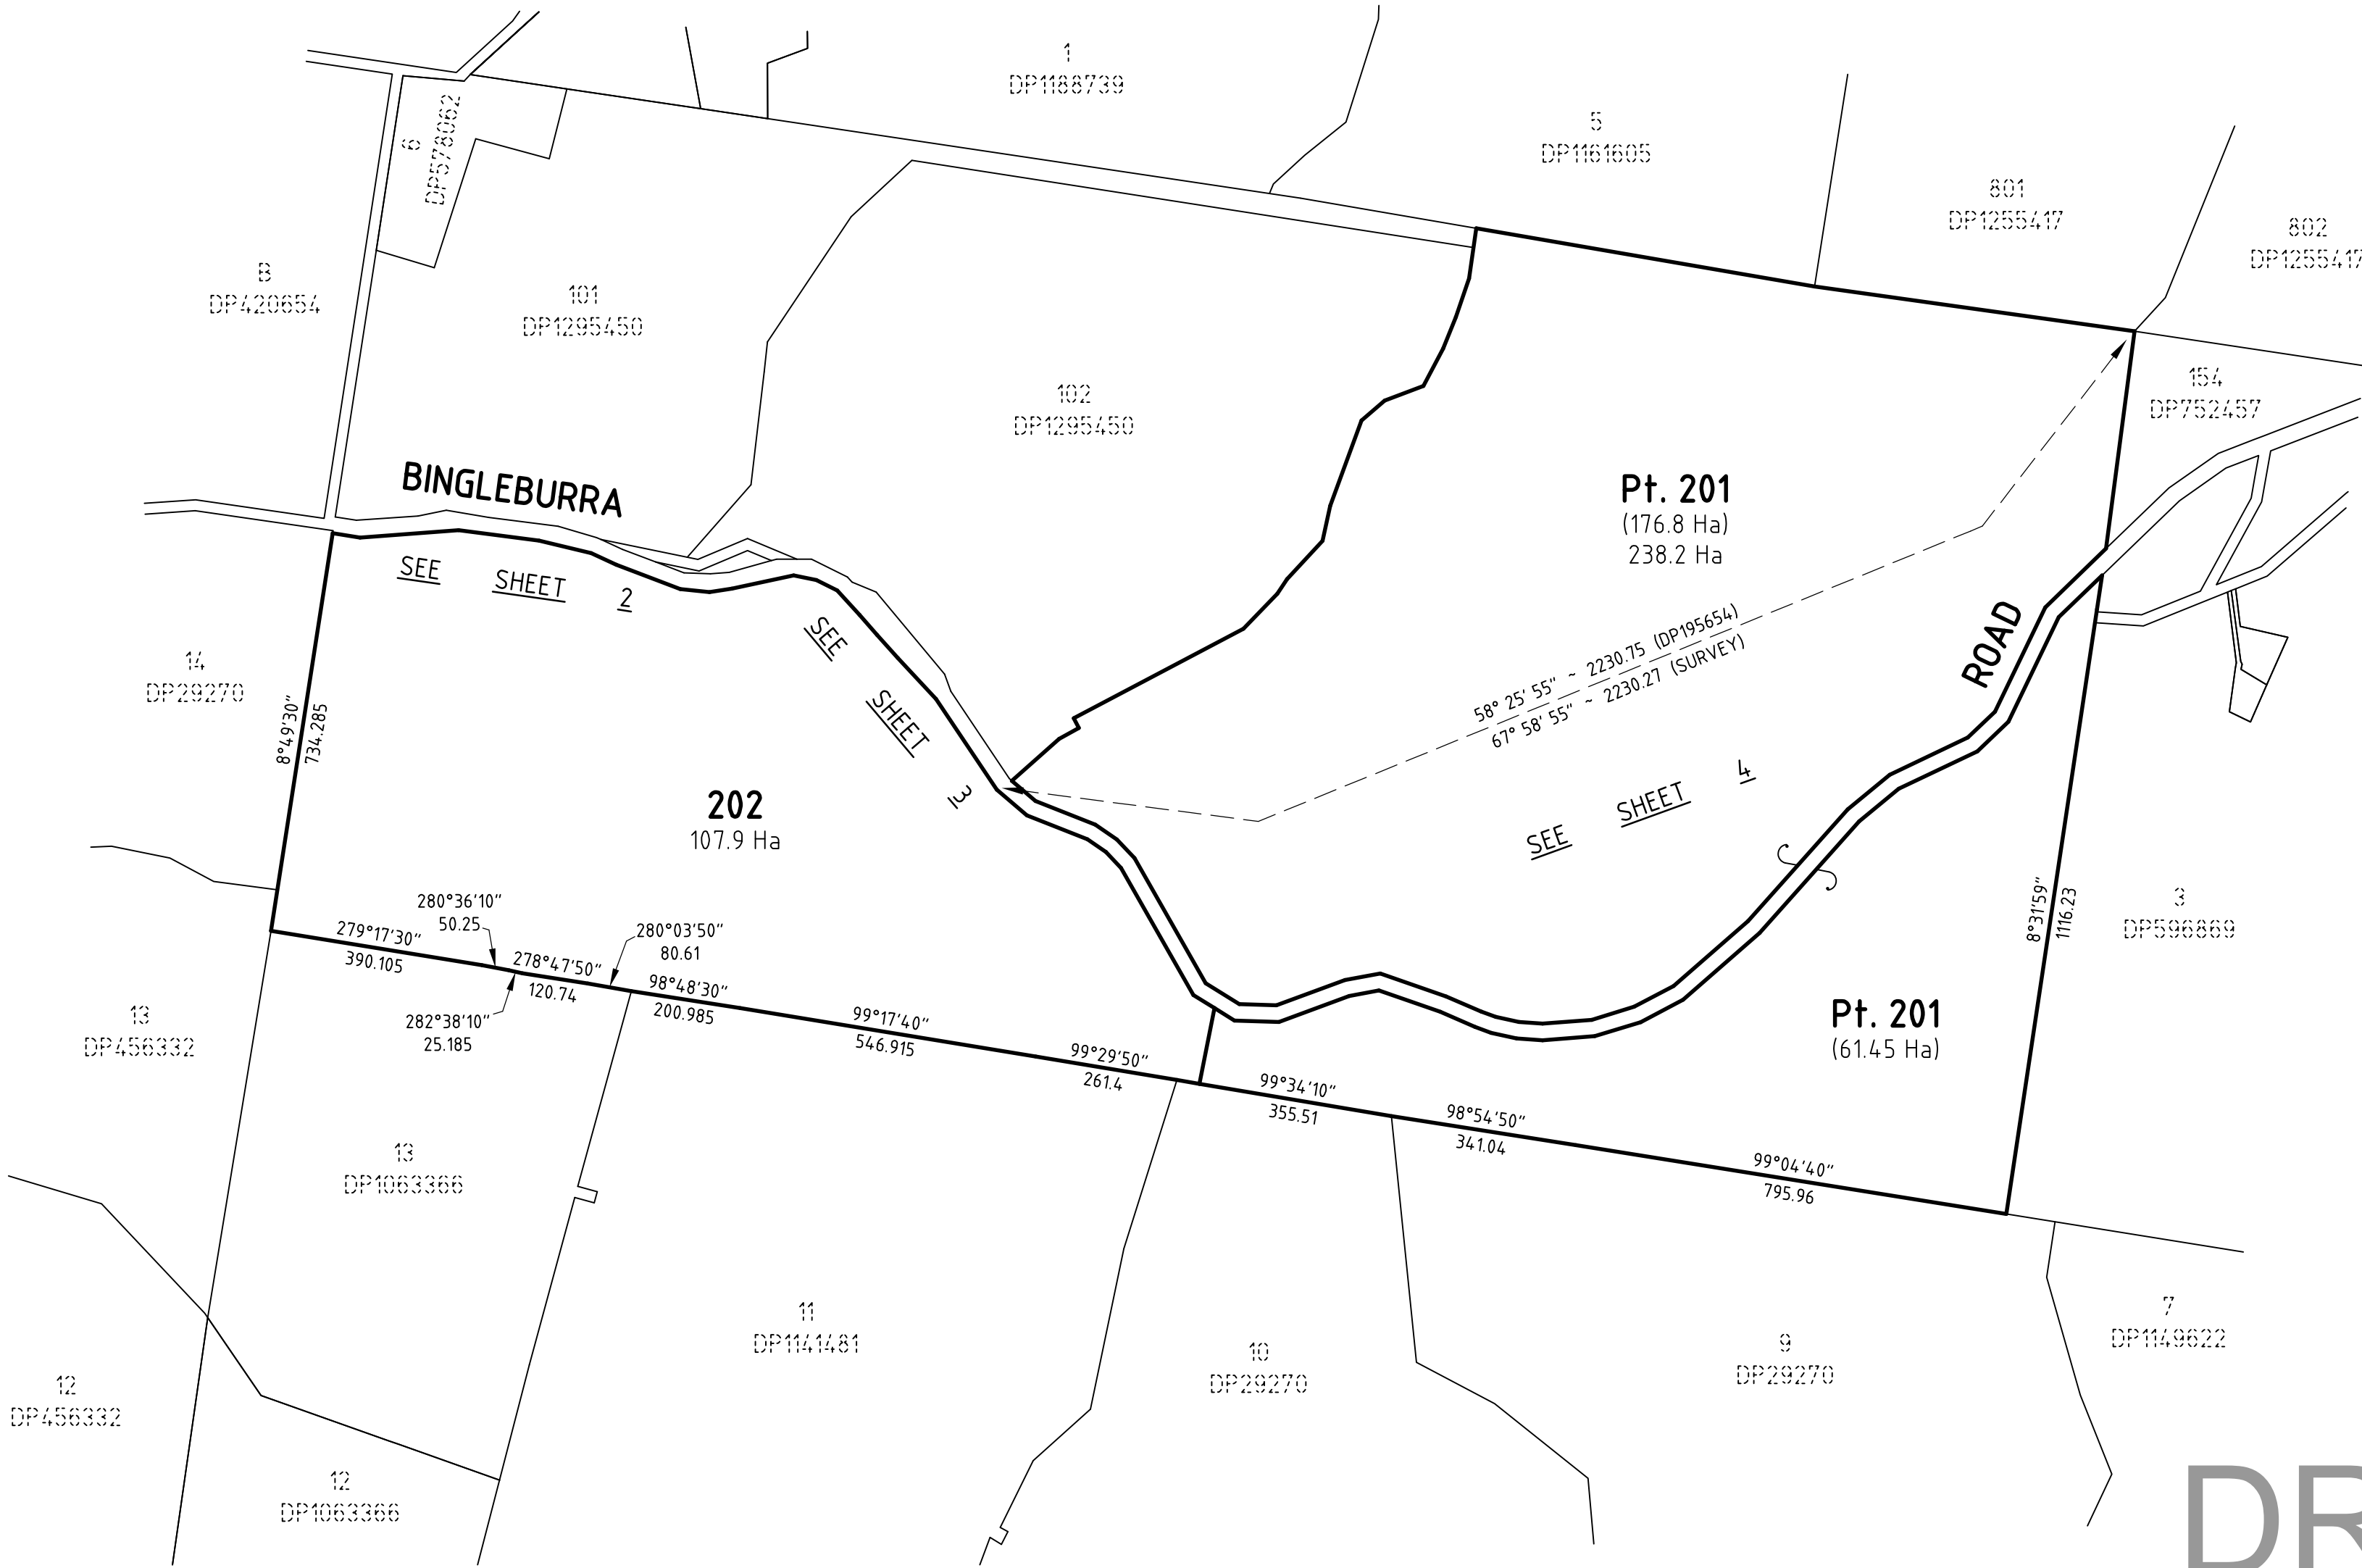



DRAFT


THIS PLAN IS PRELIMINARY ONLY AND IS SUBJECT TO COUNCIL APPROVAL, FINAL DESIGN, CONSTRUCTION, FINAL SURVEY AND REGISTRATION AT NSW LAND REGISTRY SERVICES.

24195_DP(Draft)_R3_241115

SURVEYOR Name: THOMAS F CAMPBELL Date: Reference: 24195	PLAN OF SUBDIVISION OF LOT 212 DP1119828	LGA: DUNGOG Locality: SUGARLOAF & HANLEYS CREEK Reduction Ratio 1:10,000 Lengths are in metres.	REGISTERED	DP
---	---	---	-----------------------	---------------

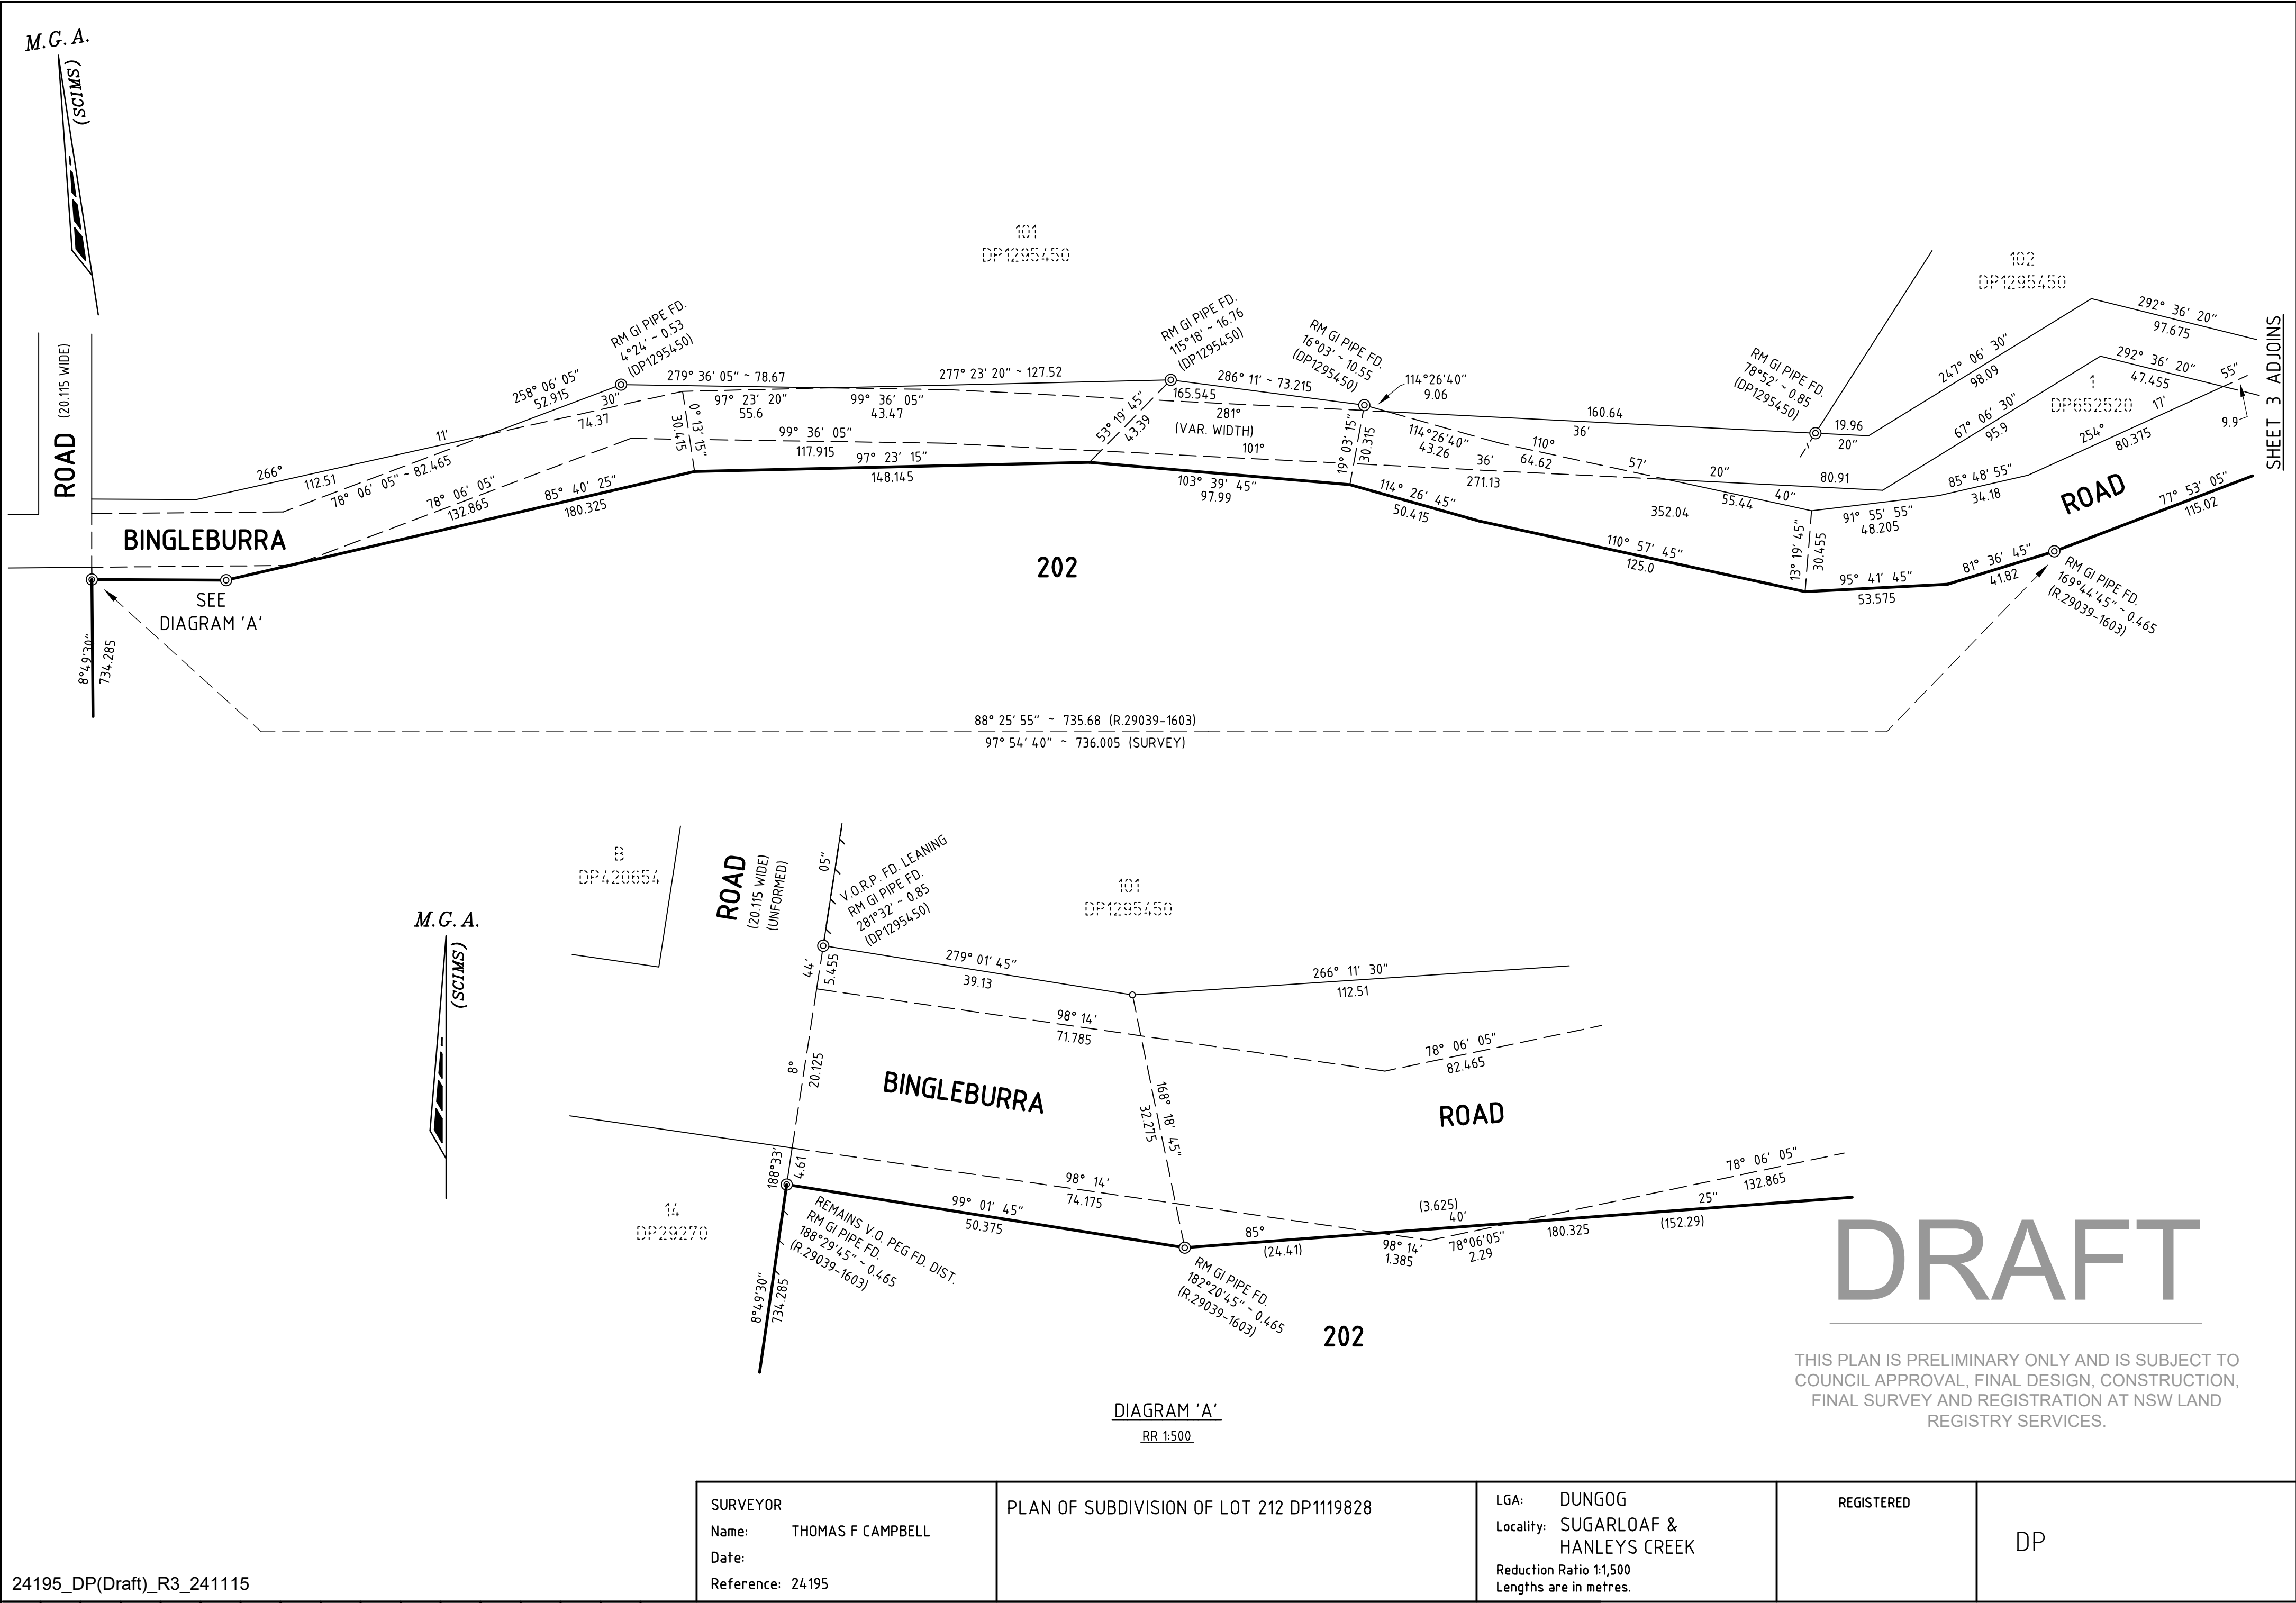

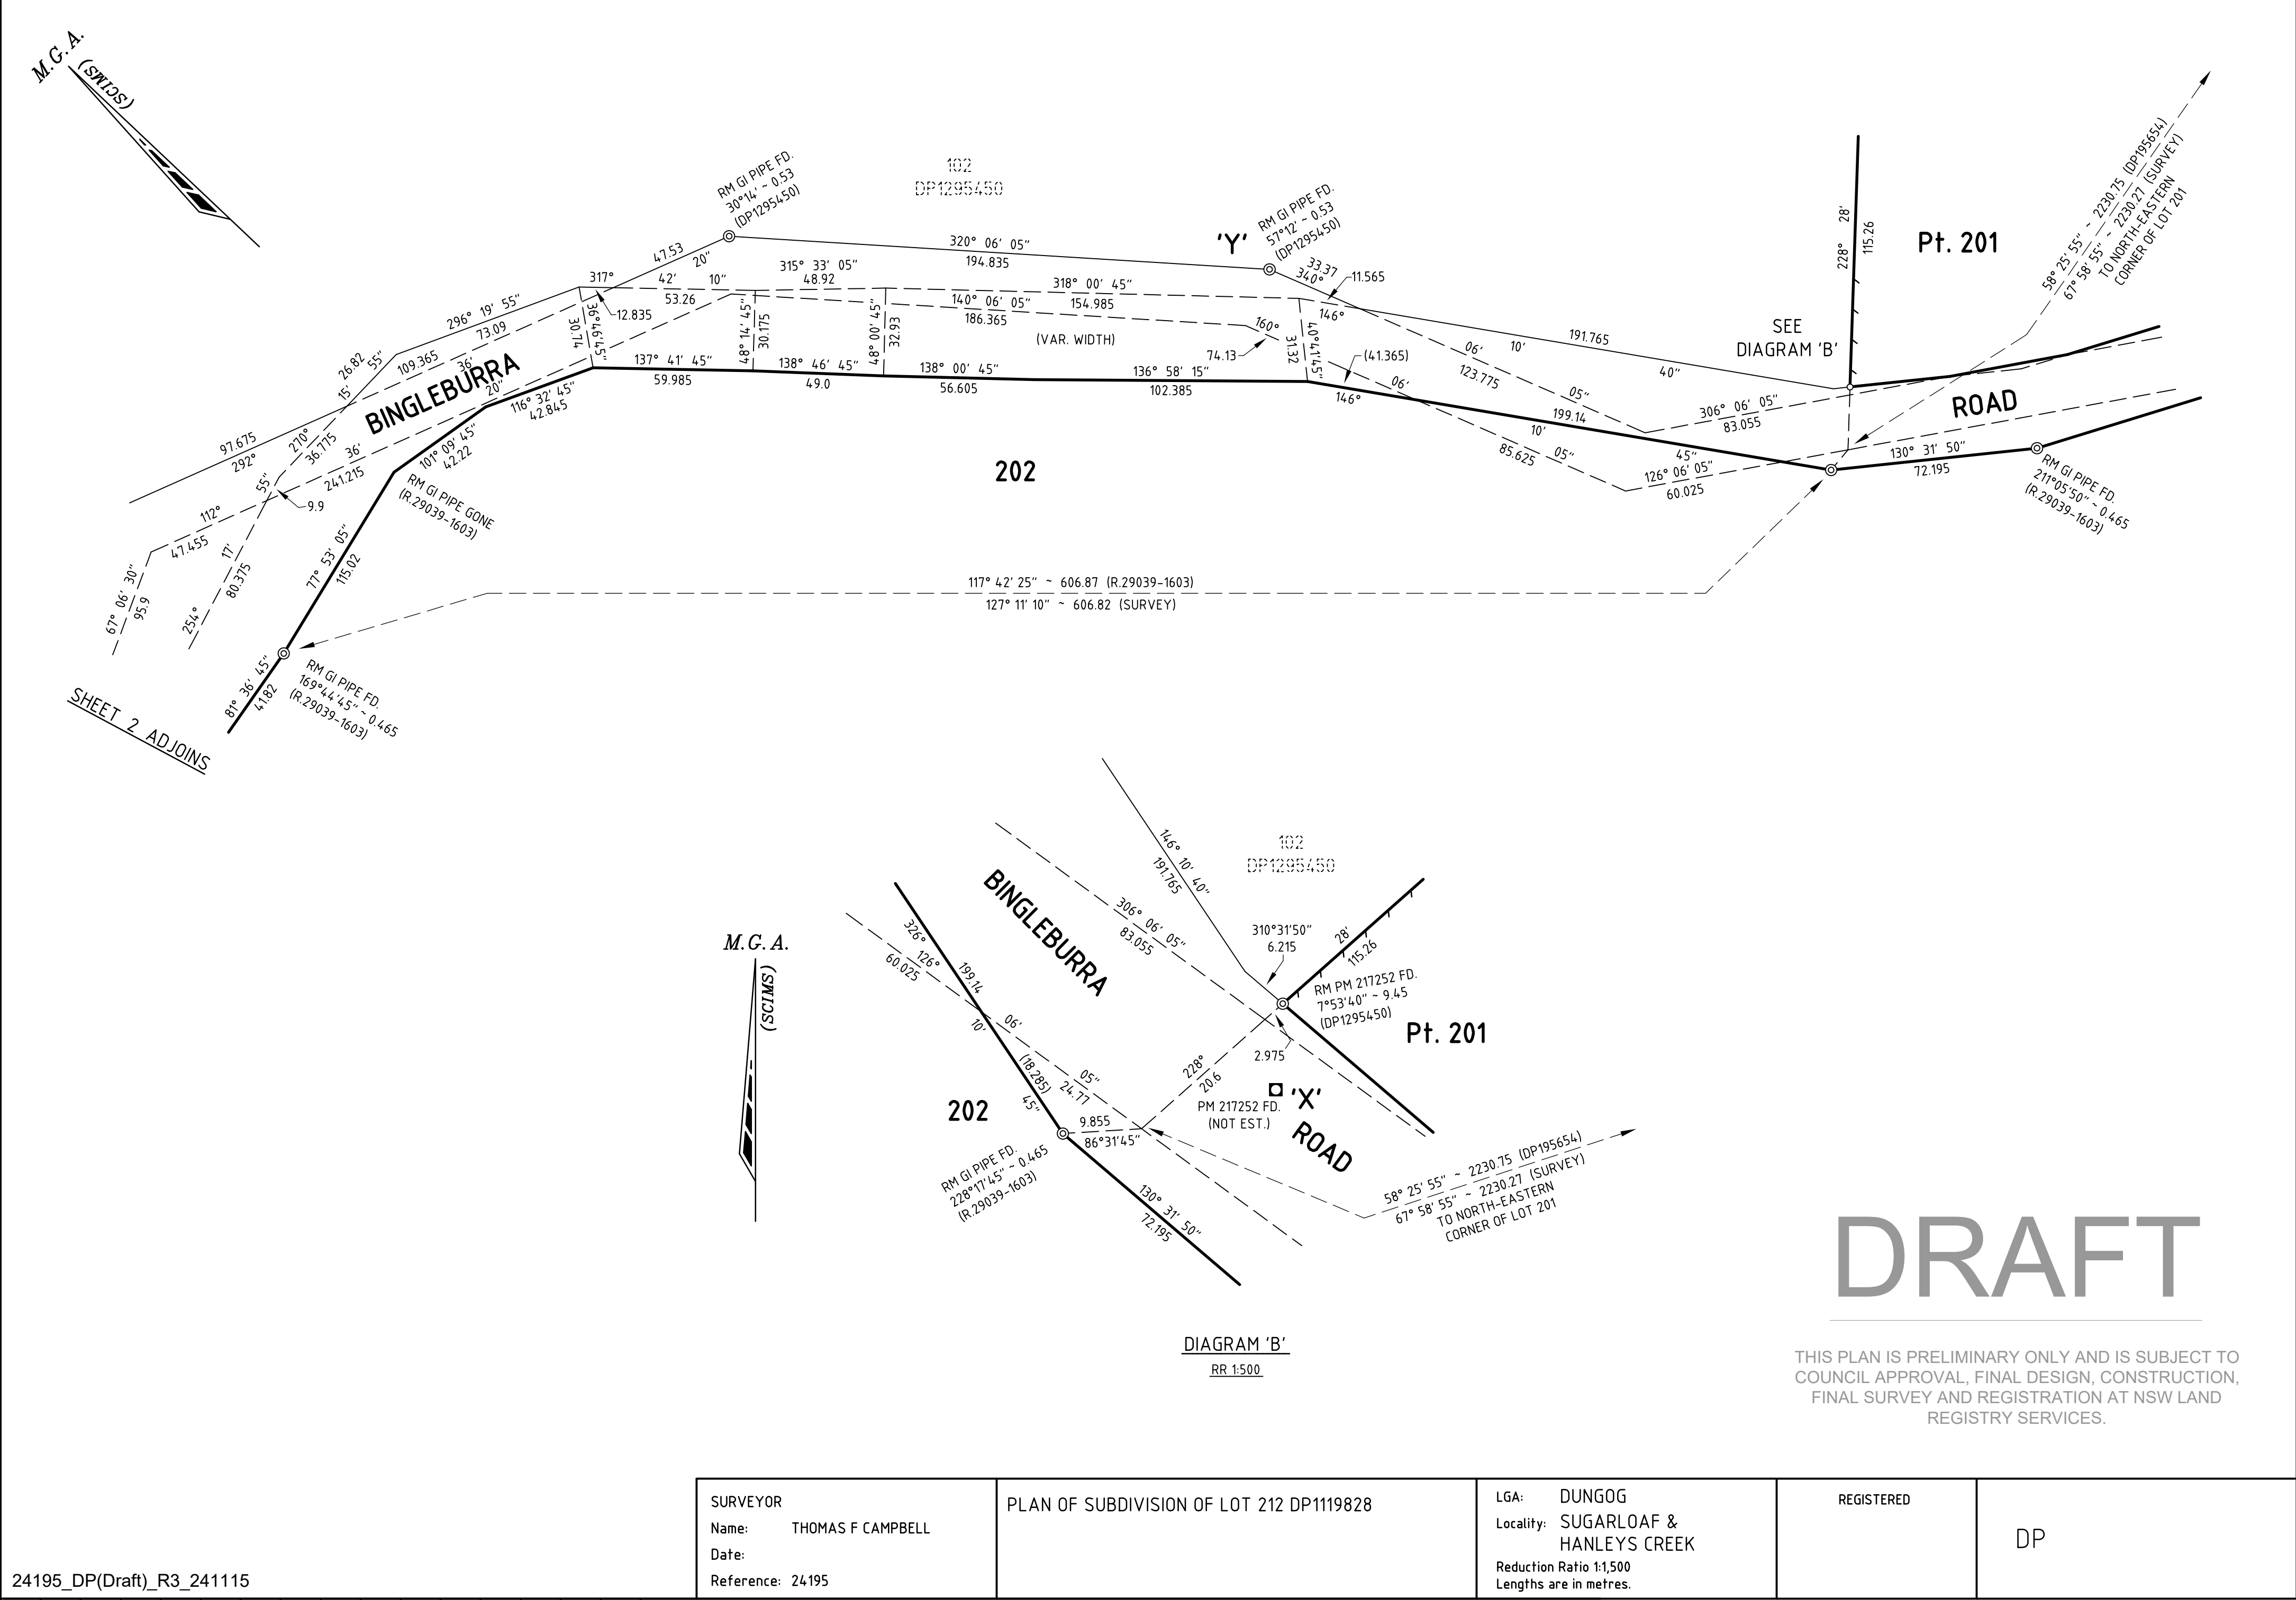

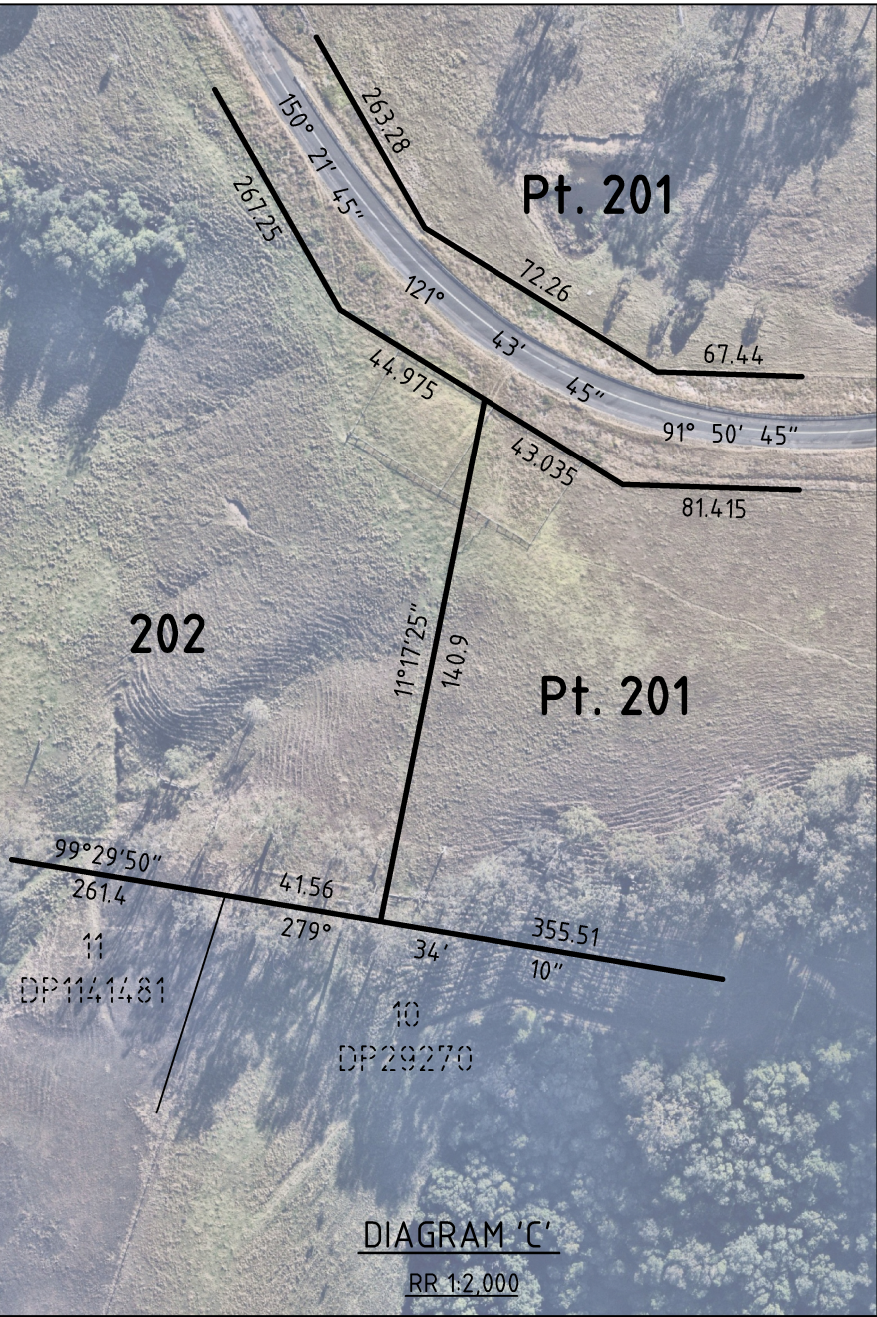

	10	20	30	40	50	60	70	80	90	100	110	120	130	140	150	Table of mm
--	----	----	----	----	----	----	----	----	----	-----	-----	-----	-----	-----	-----	-------------