


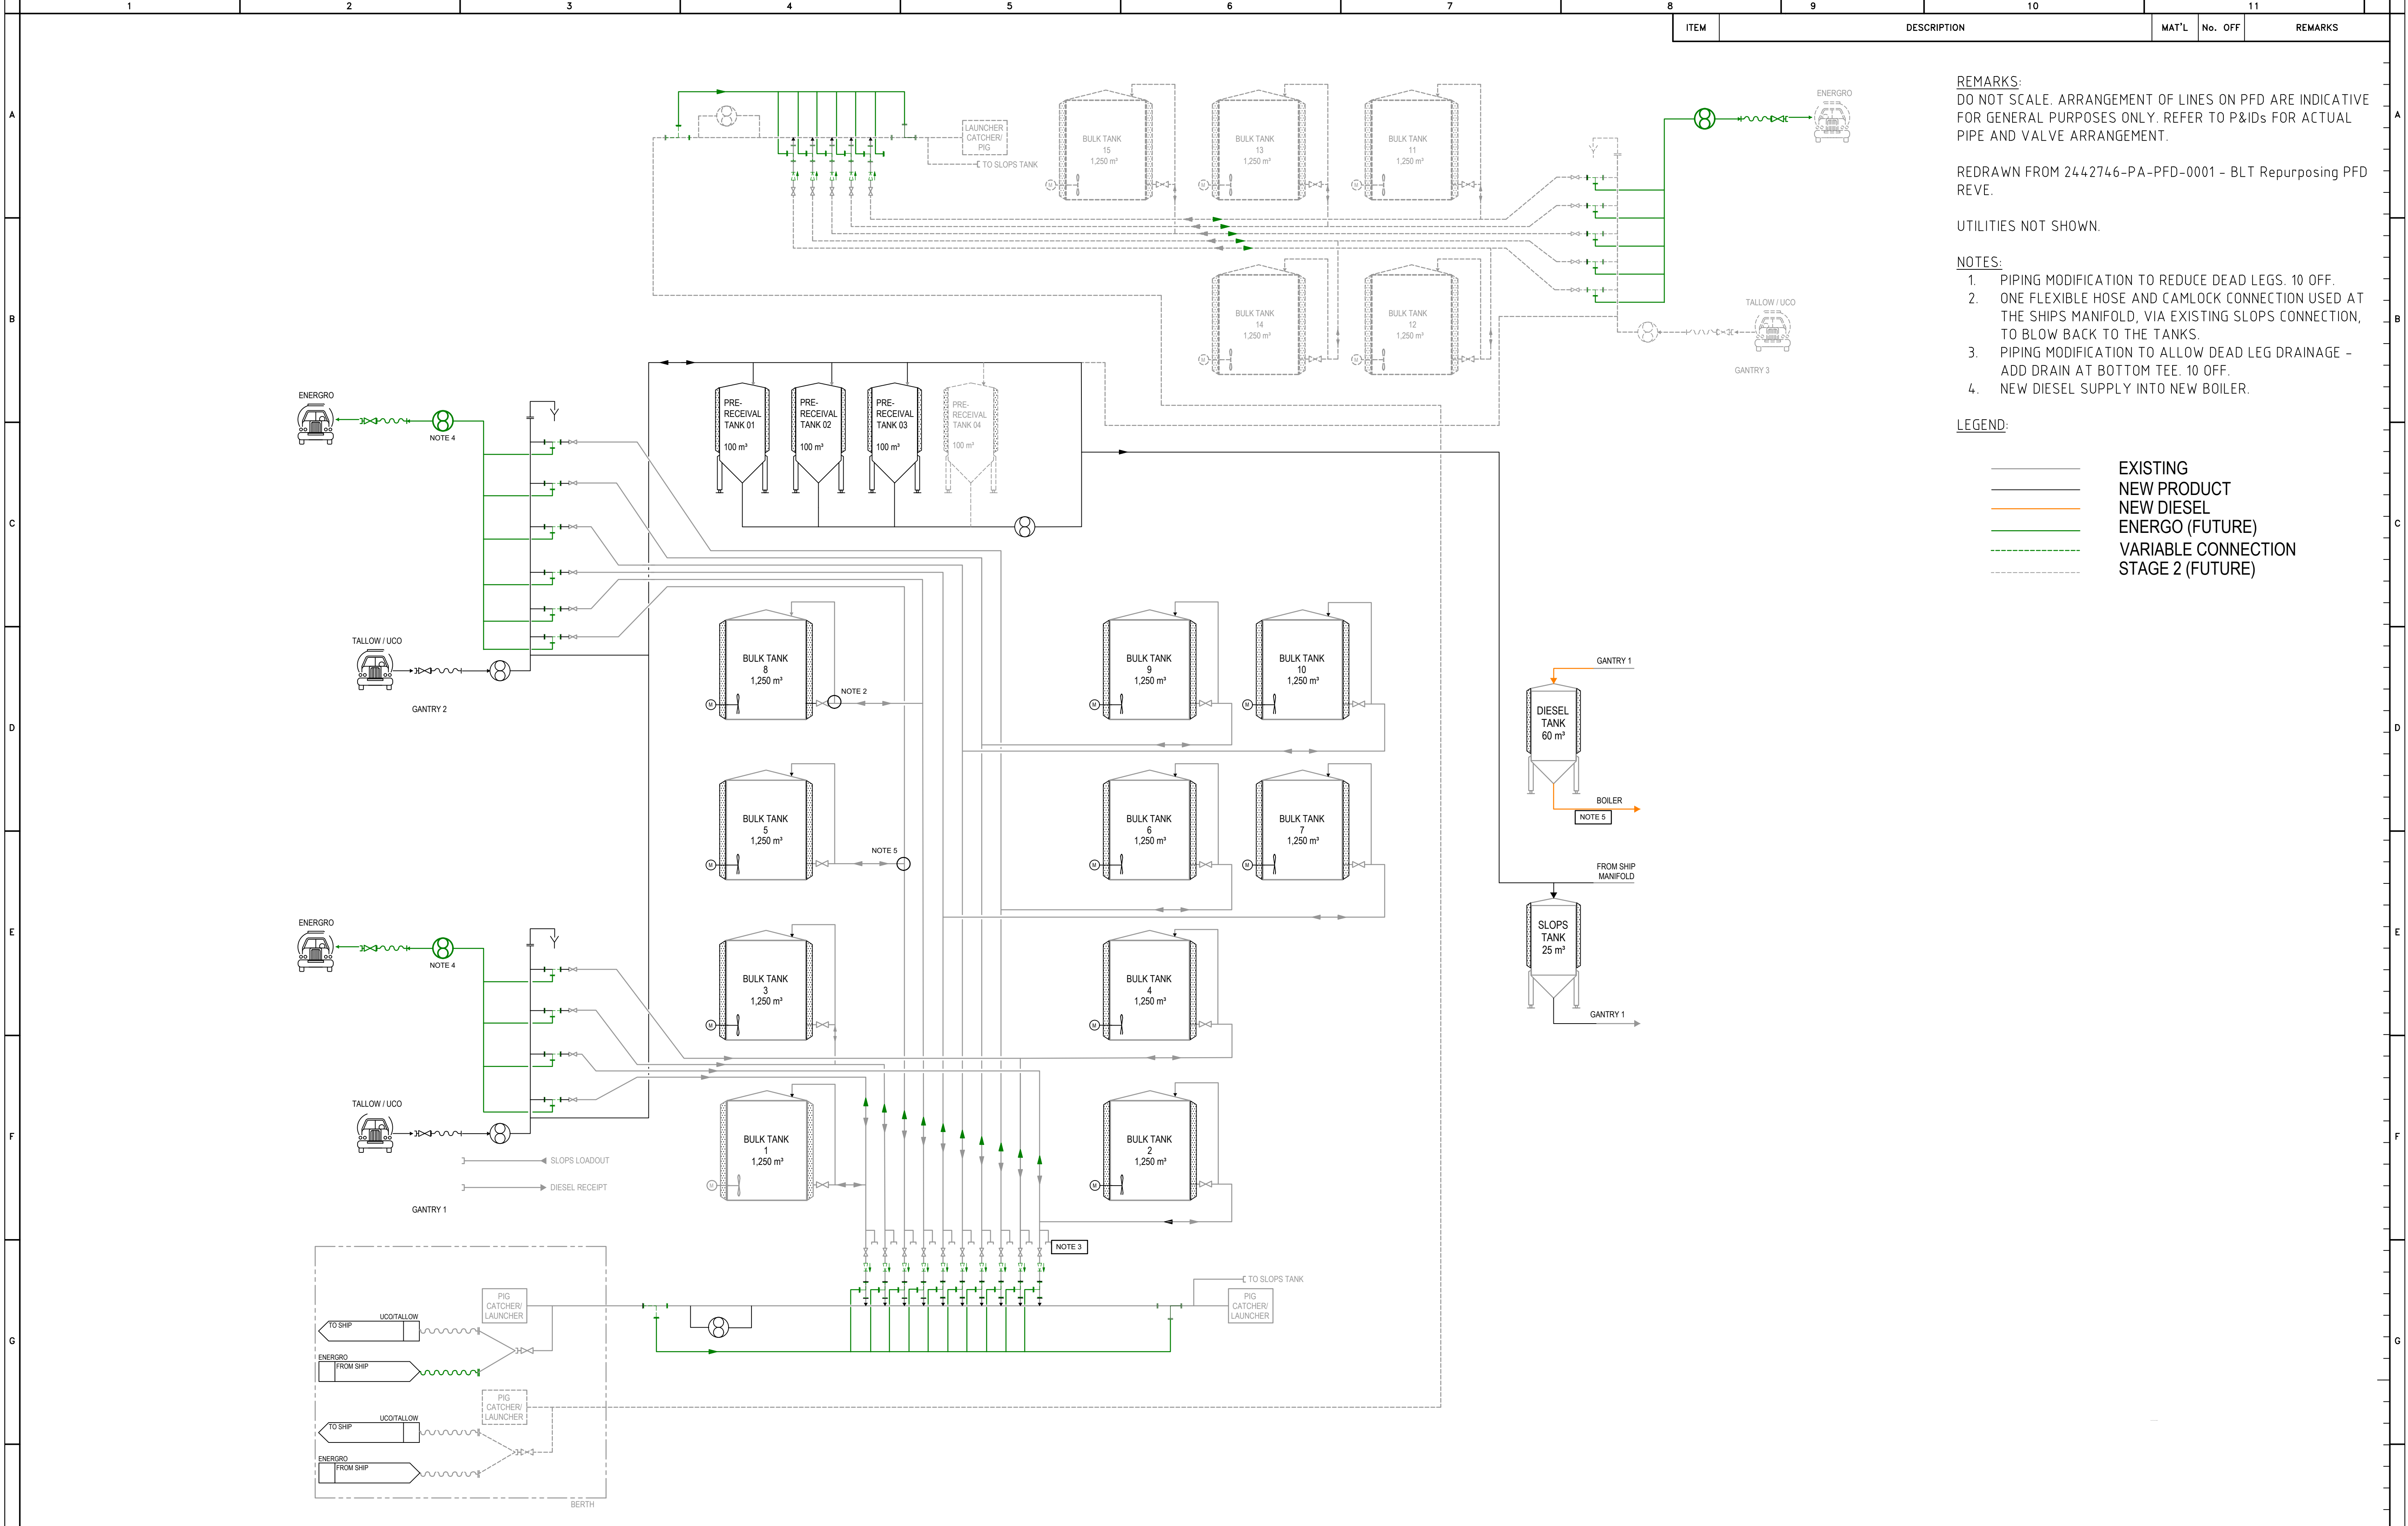

REMARKS:
DO NOT SCALE. ARRANGEMENT OF LINES ON PFD ARE INDICATIVE FOR GENERAL PURPOSES ONLY. REFER TO P&IDs FOR ACTUAL PIPE AND VALVE ARRANGEMENT.

REDRAWN FROM 2442746-PA-PFD-0001 - BLT Repurposing PFD REVE.

UTILITIES NOT SHOWN.

NOTES:

1. PIPING MODIFICATION TO REDUCE DEAD LEGS. 10 OFF.
2. ONE FLEXIBLE HOSE AND CAMLOCK CONNECTION USED AT THE SHIPS MANIFOLD, VIA EXISTING SLOPS CONNECTION, TO BLOW BACK TO THE TANKS.
3. PIPING MODIFICATION TO ALLOW DEAD LEG DRAINAGE - ADD DRAIN AT BOTTOM TEE. 10 OFF.
4. NEW DIESEL SUPPLY INTO NEW BOILER.

LEGEND:

- EXISTING
- NEW PRODUCT
- NEW DIESEL
- ENERGO (FUTURE)
- VARIABLE CONNECTION
- STAGE 2 (FUTURE)

								SIGNATURE		DATE		ITEM		DESCRIPTION				MAT'L		No. OFF		REMARKS	