


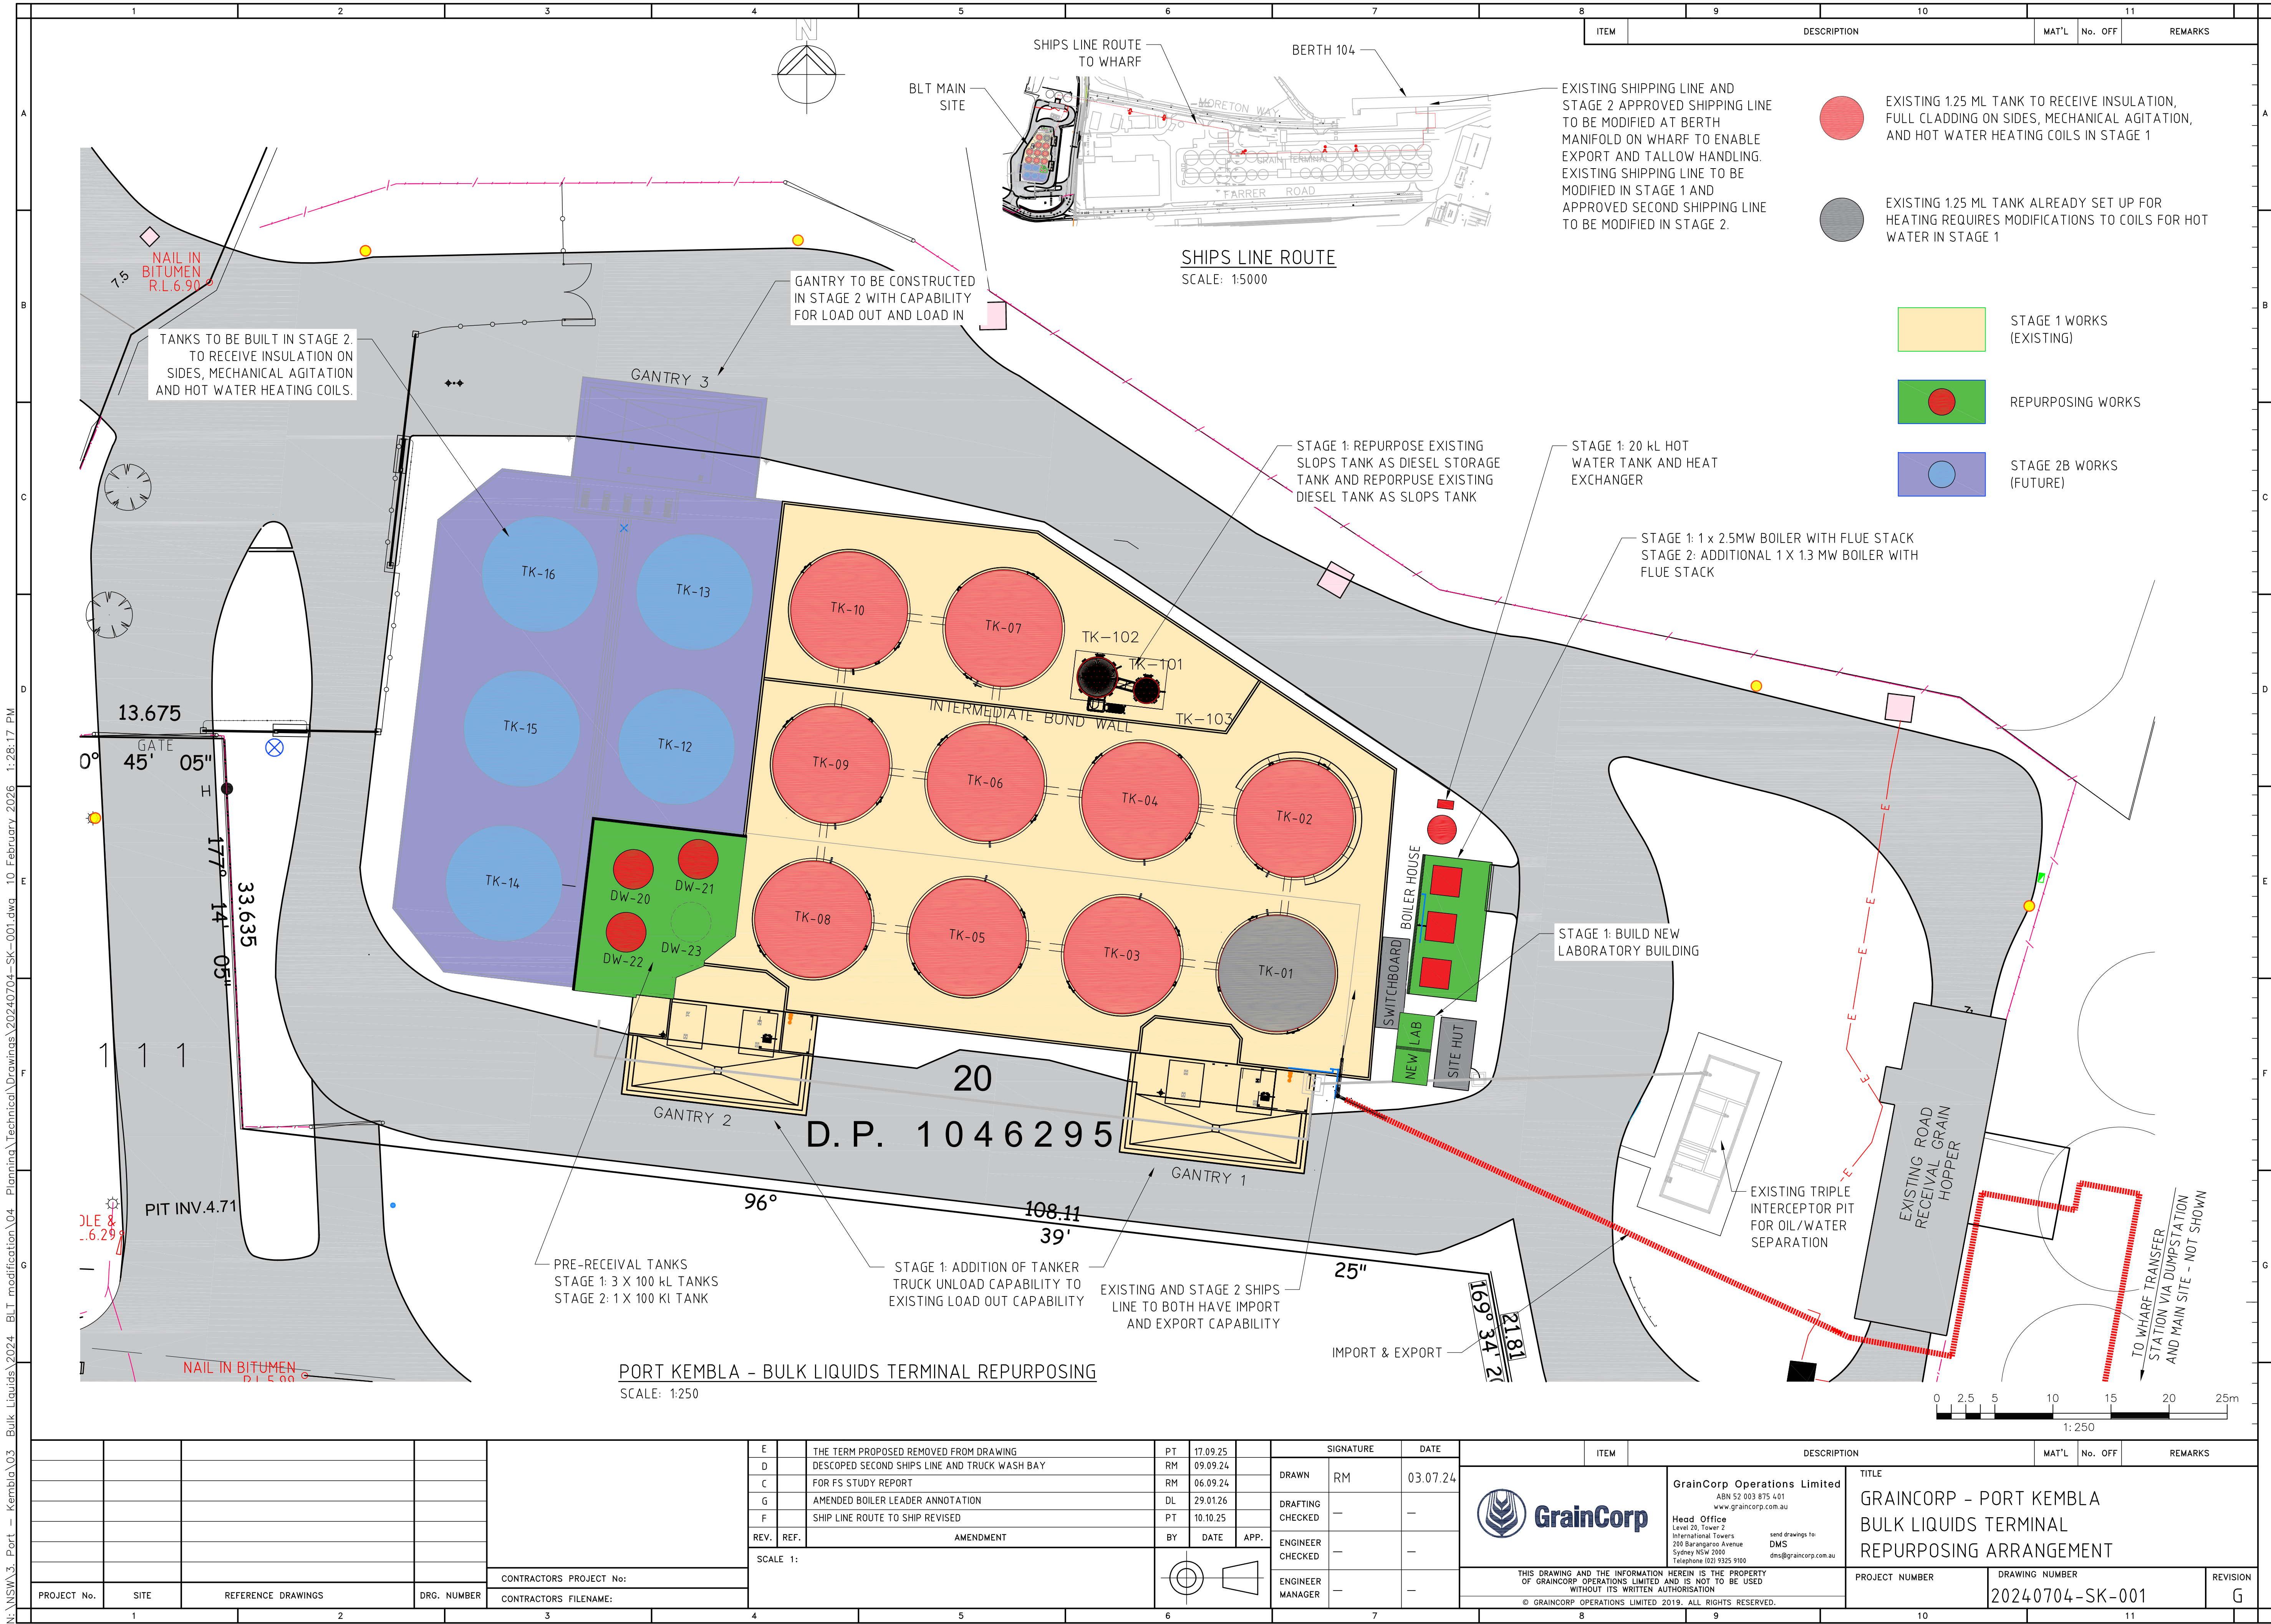

N:\NSW\3. Port - Kembla\03 Bulk Liquids\2024 BLT modification\04 Planning\Technical\Drawings\20240704-SK-001.dwg 10 February 2026 1:28:17 PM

PROJECT No.	SITE	REFERENCE DRAWINGS	DRG. NUMBER	CONTRACTORS PROJECT No:	CONTRACTORS FILENAME:
1		2		3	

REV.	REF.	AMENDMENT	BY	DATE	APP.
E		THE TERM PROPOSED REMOVED FROM DRAWING	PT	17.09.25	
D		DESCOPED SECOND SHIPS LINE AND TRUCK WASH BAY	RM	09.09.24	
C		FOR FS STUDY REPORT	RM	06.09.24	
G		AMENDED BOILER LEADER ANNOTATION	DL	29.01.26	
F		SHIP LINE ROUTE TO SHIP REVISED	PT	10.10.25	
SCALE 1:					

SIGNATURE	DATE
DRAWN RM	03.07.24
DRAFTING CHECKED	
ENGINEER CHECKED	
ENGINEER MANAGER	

ITEM	DESCRIPTION	MAT'L	No. OFF	REMARKS
GrainCorp Operations Limited ABN 52 003 875 401 www.graincorp.com.au				
Head Office Level 25, Tower 2 International Towers 200 Barangaroo Avenue Sydney NSW 2000 Telephone (02) 9325 9100 Send drawings to: DMS dms@graincorp.com.au				
THIS DRAWING AND THE INFORMATION HEREIN IS THE PROPERTY OF GRAINCORP OPERATIONS LIMITED AND IS NOT TO BE USED WITHOUT ITS WRITTEN AUTHORISATION © GRAINCORP OPERATIONS LIMITED 2019. ALL RIGHTS RESERVED.				
TITLE GRAINCORP - PORT KEMBLA BULK LIQUIDS TERMINAL REPURPOSING ARRANGEMENT		REVISION G		
PROJECT NUMBER 20240704-SK-001		DRAWING NUMBER 20240704-SK-001		