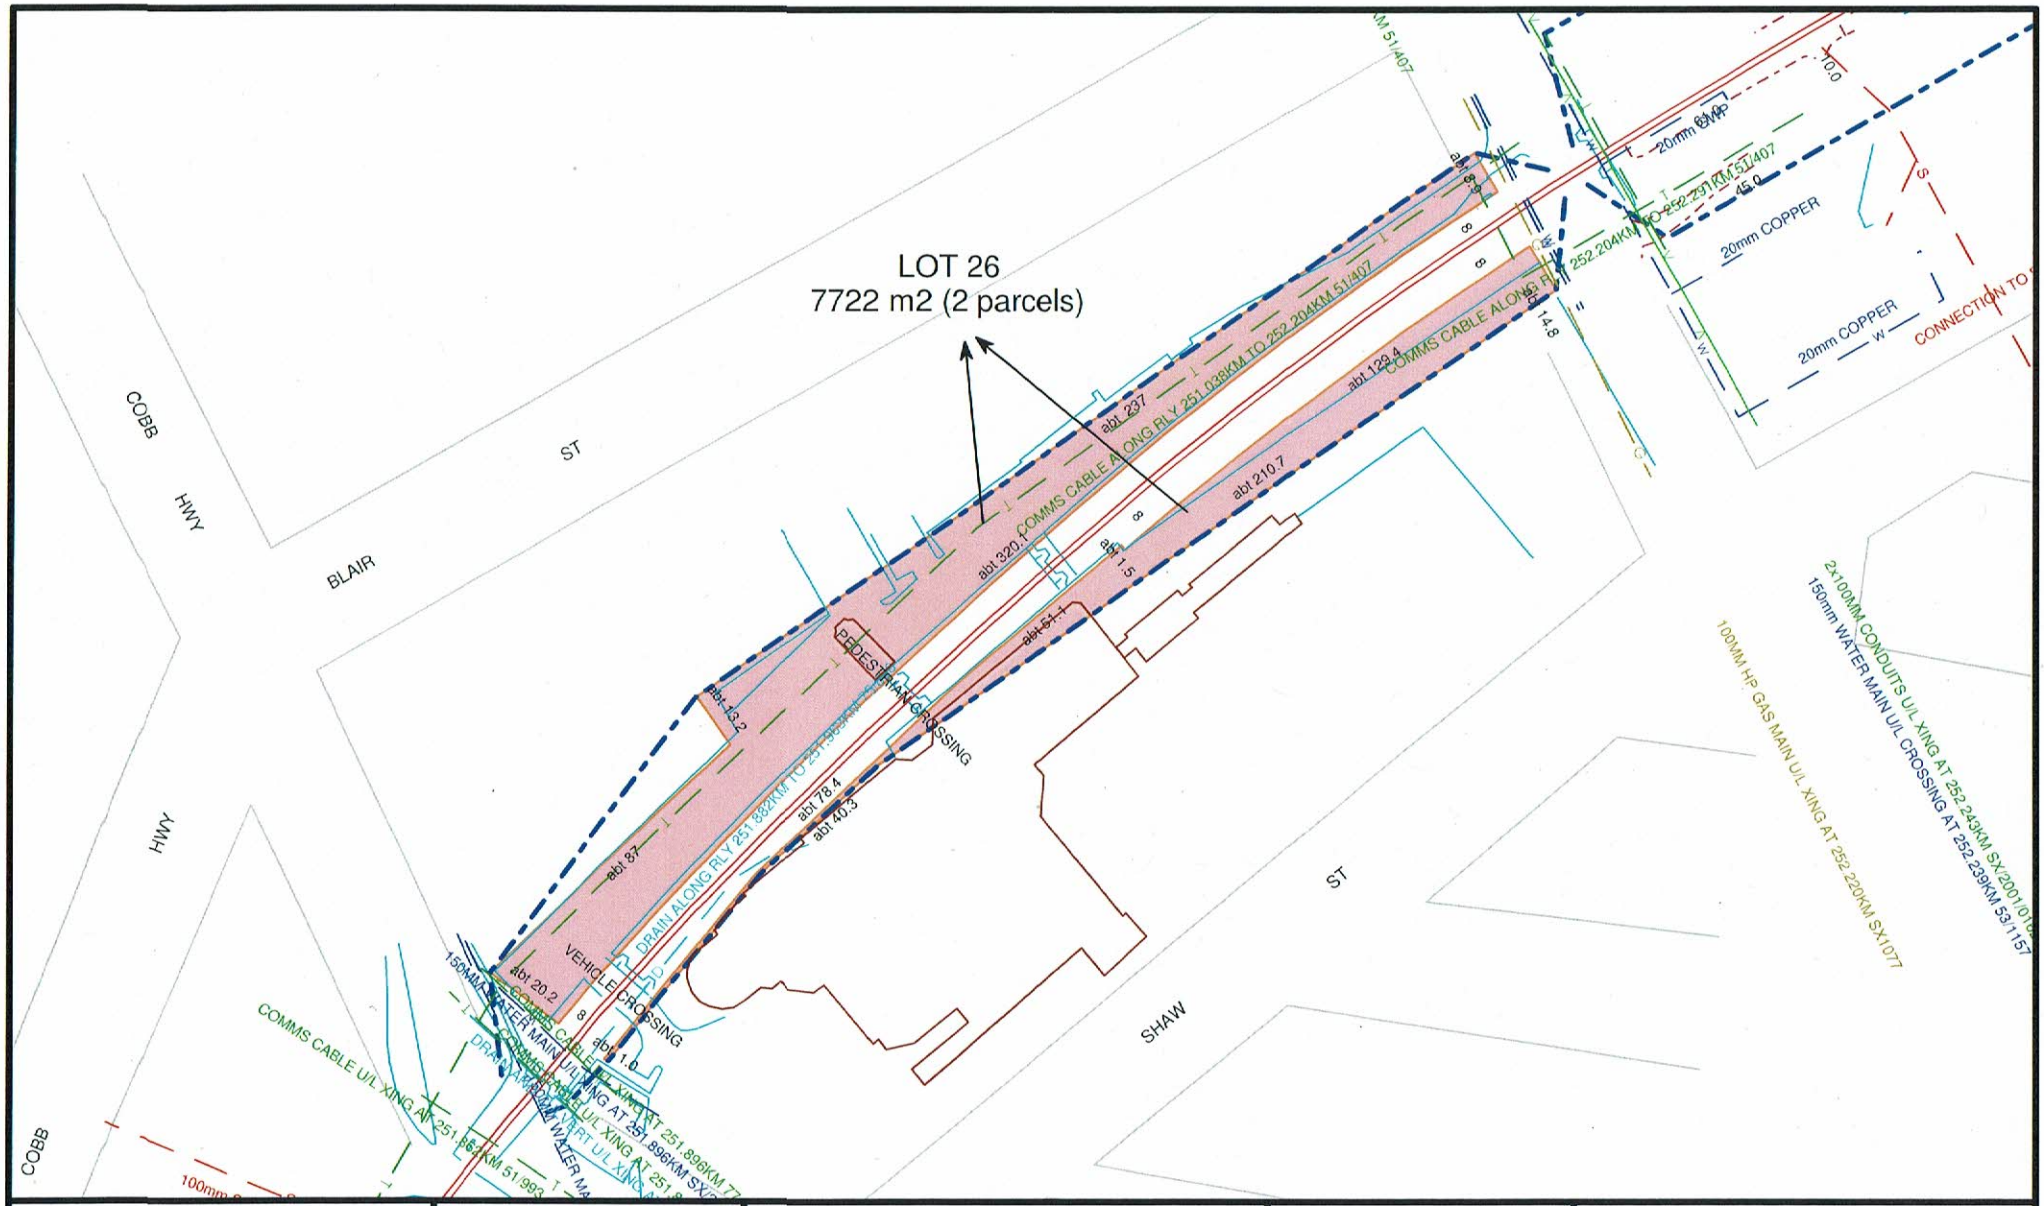

COPYRIGHT	NOTE	LEGEND		
This plan is the property of Victorian Rail Track and shall not be reproduced or used in any form whatsoever without the prior written consent of Victorian Rail Track	This plan has been compiled using information from a number of sources and some plan elements may no be shown accurately. Independent verification is recommended before reliance is placed on using the plan information. Victorian Rail Track will not accept any liability for any use to which the plan may be put and gives no guarantee as to its accuracy.	Y.R.T. BOUNDARY 45 LEASE / LICENCE LOT NO. D U/G DRAINAGE D OPEN DRAIN S SEWERAGE PIPE F FUEL PIPE G GAS PIPE W WATER PIPE	E U/G ELECTRICITY O/H ELECTRICITY POLE POS. KNOWN O/H ELECTRICITY SIG. & COMM. OR TELECOM POLE POS. KNOWN SIG. & COMM. OR O/H TELECOM T SIG. & COMM. OR U/G TELECOM	LEASED 0 20 40 60 Metres

Plan Prepared By:
Business Services
Level 8,
1010 La Trobe Street,
Melbourne 3008

VicTrack

VICTORIAN RAIL TRACK
MOAMA
LEASE LOT 26

ORIGINAL SHEET SIZE A4 | SHEET OF