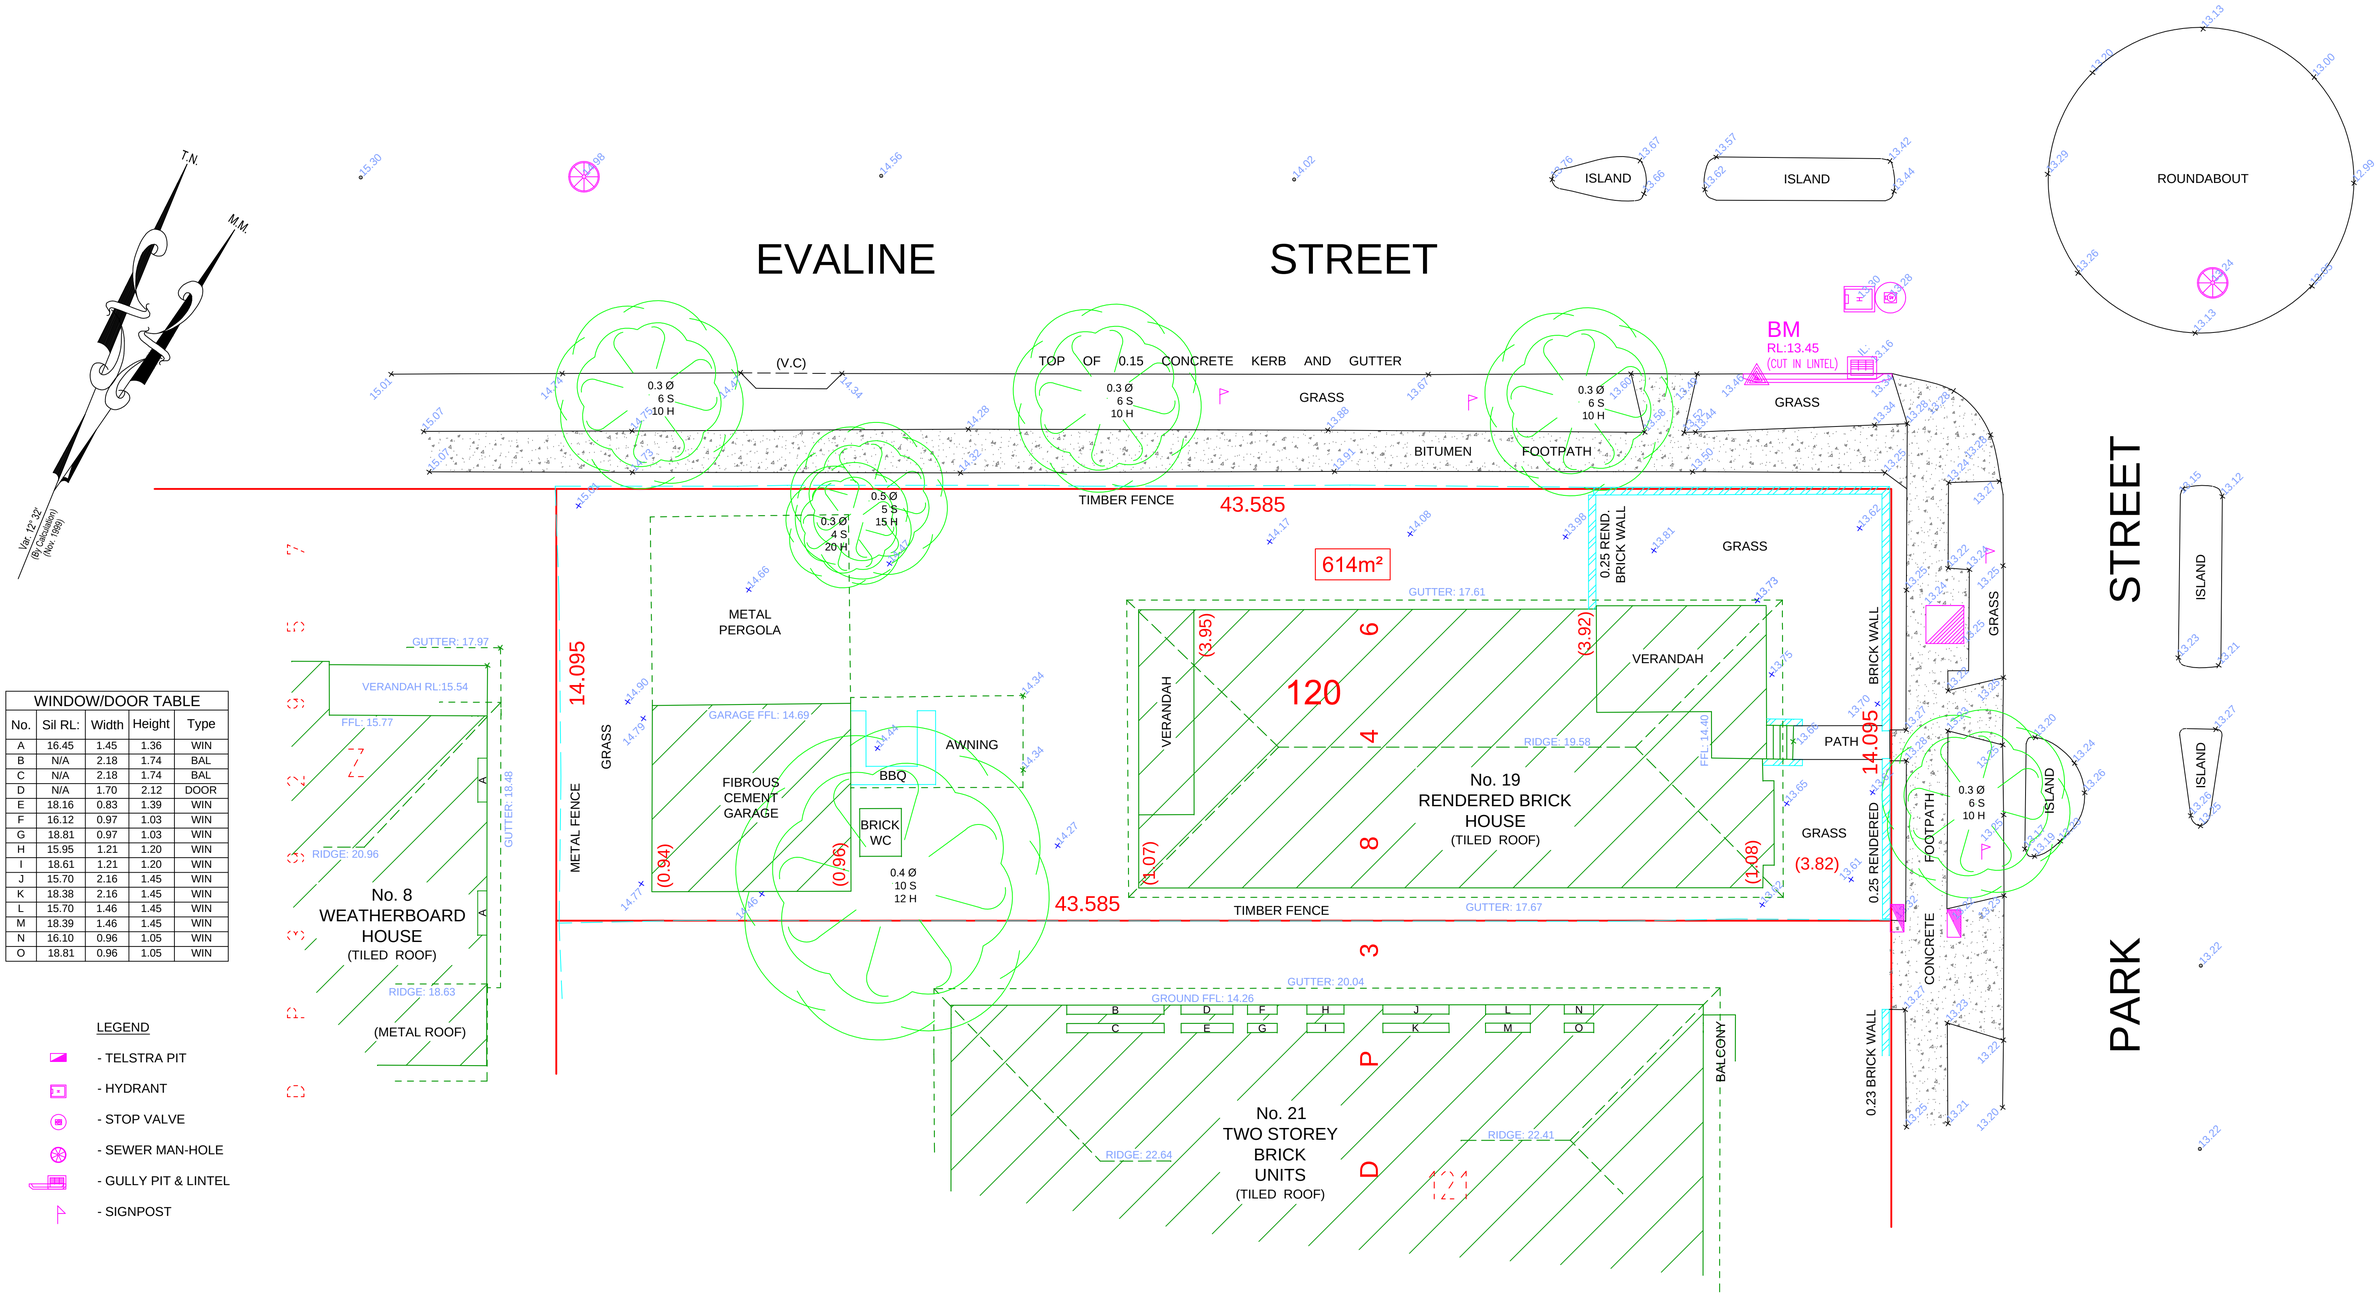

WINDOW/DOOR TABLE				
No.	Sil RL:	Width	Height	Type
A	16.45	1.45	1.36	WIN
B	N/A	2.18	1.74	BAL
C	N/A	2.18	1.74	BAL
D	N/A	1.70	2.12	DOOR
E	18.16	0.83	1.39	WIN
F	16.12	0.97	1.03	WIN
G	18.81	0.97	1.03	WIN
H	15.95	1.21	1.20	WIN
I	18.61	1.21	1.20	WIN
J	15.70	2.16	1.45	WIN
K	18.38	2.16	1.45	WIN
L	15.70	1.46	1.45	WIN
M	18.39	1.46	1.45	WIN
N	16.10	0.96	1.05	WIN
O	18.81	0.96	1.05	WIN

LEGEND

- TELSTRA PIT
- HYDRANT
- STOP VALVE
- SEWER MAN-HOLE
- GULLY PIT & LINTEL
- SIGNPOST

NOTES

- TREE SPREADS SHOWN 'APPROXIMATELY' ONLY
- VISIBLE SERVICES (AT TIME OF SURVEY) SHOWN ONLY
- NO SERVICE PITS ACCESSED/OPENED SHOWN AS LABELED
- BOUNDARIES BY THE TITLE DIAGRAM ONLY, OFFSETS SHOWN BRACKETED IN RED
- ALL PITS SHOULD BE ACCESSED, CONFIRMED AND HAVE SUBSURFACE EXTENTS MEASURED BY THE RELEVANT AUTHORITIES, PRIOR TO ADOPTION.
- ALL PIPES, CABLES & DUCTS IN THE EXCAVATION AREA SHOULD BE ACCURATELY LOCATED BY A "PIPE LOCATOR" OR BY THE RELEVANT AUTHORITY, PRIOR TO ANY EXCAVATION IS UNDERTAKEN.
- THE SUBJECT TITLE IS BURDENED BY COVENANT (VIDE A102813).

SHEET 1/1

daw & walton PTY LTD
CONSULTING SURVEYORS
ABN 65 120 413 372

PO BOX 3222
REDFERN, NSW, 2016
Ph: (02) 8065 1156
Fax: (02) 8065 1297
Email: survey@daw-walton.com.au

DETAIL SURVEY @
19 PARK STREET,
CAMPSIE NSW 2194

CLIENT: ATSIKI

JOB No: 4048-17

SURVEYED ON: 10 JAN 2018 (BD & GE)
DRAWN ON: 17 JAN 2018 (J YANG)

UPDATED ON: 6 FEB 2023
BY: S FERREIR

SCALE: 1:100 (@A1)/ 1:200 (@A3)

NORTH: Magnetic (by DP1007715)

DATUM: SSM50119 RL:9.787 (AHD)

CONTOUR INT: N/A

Copyright The intellectual property contained within this plan is the exclusive property of Daw & Walton Pty Ltd and may not be used, copied or reproduced wholly or in part without the full consent of Daw & Walton Pty Ltd. (ABN 65 120 413 372)