CITY OF WAGGA WAGGA

PLANNING FILE

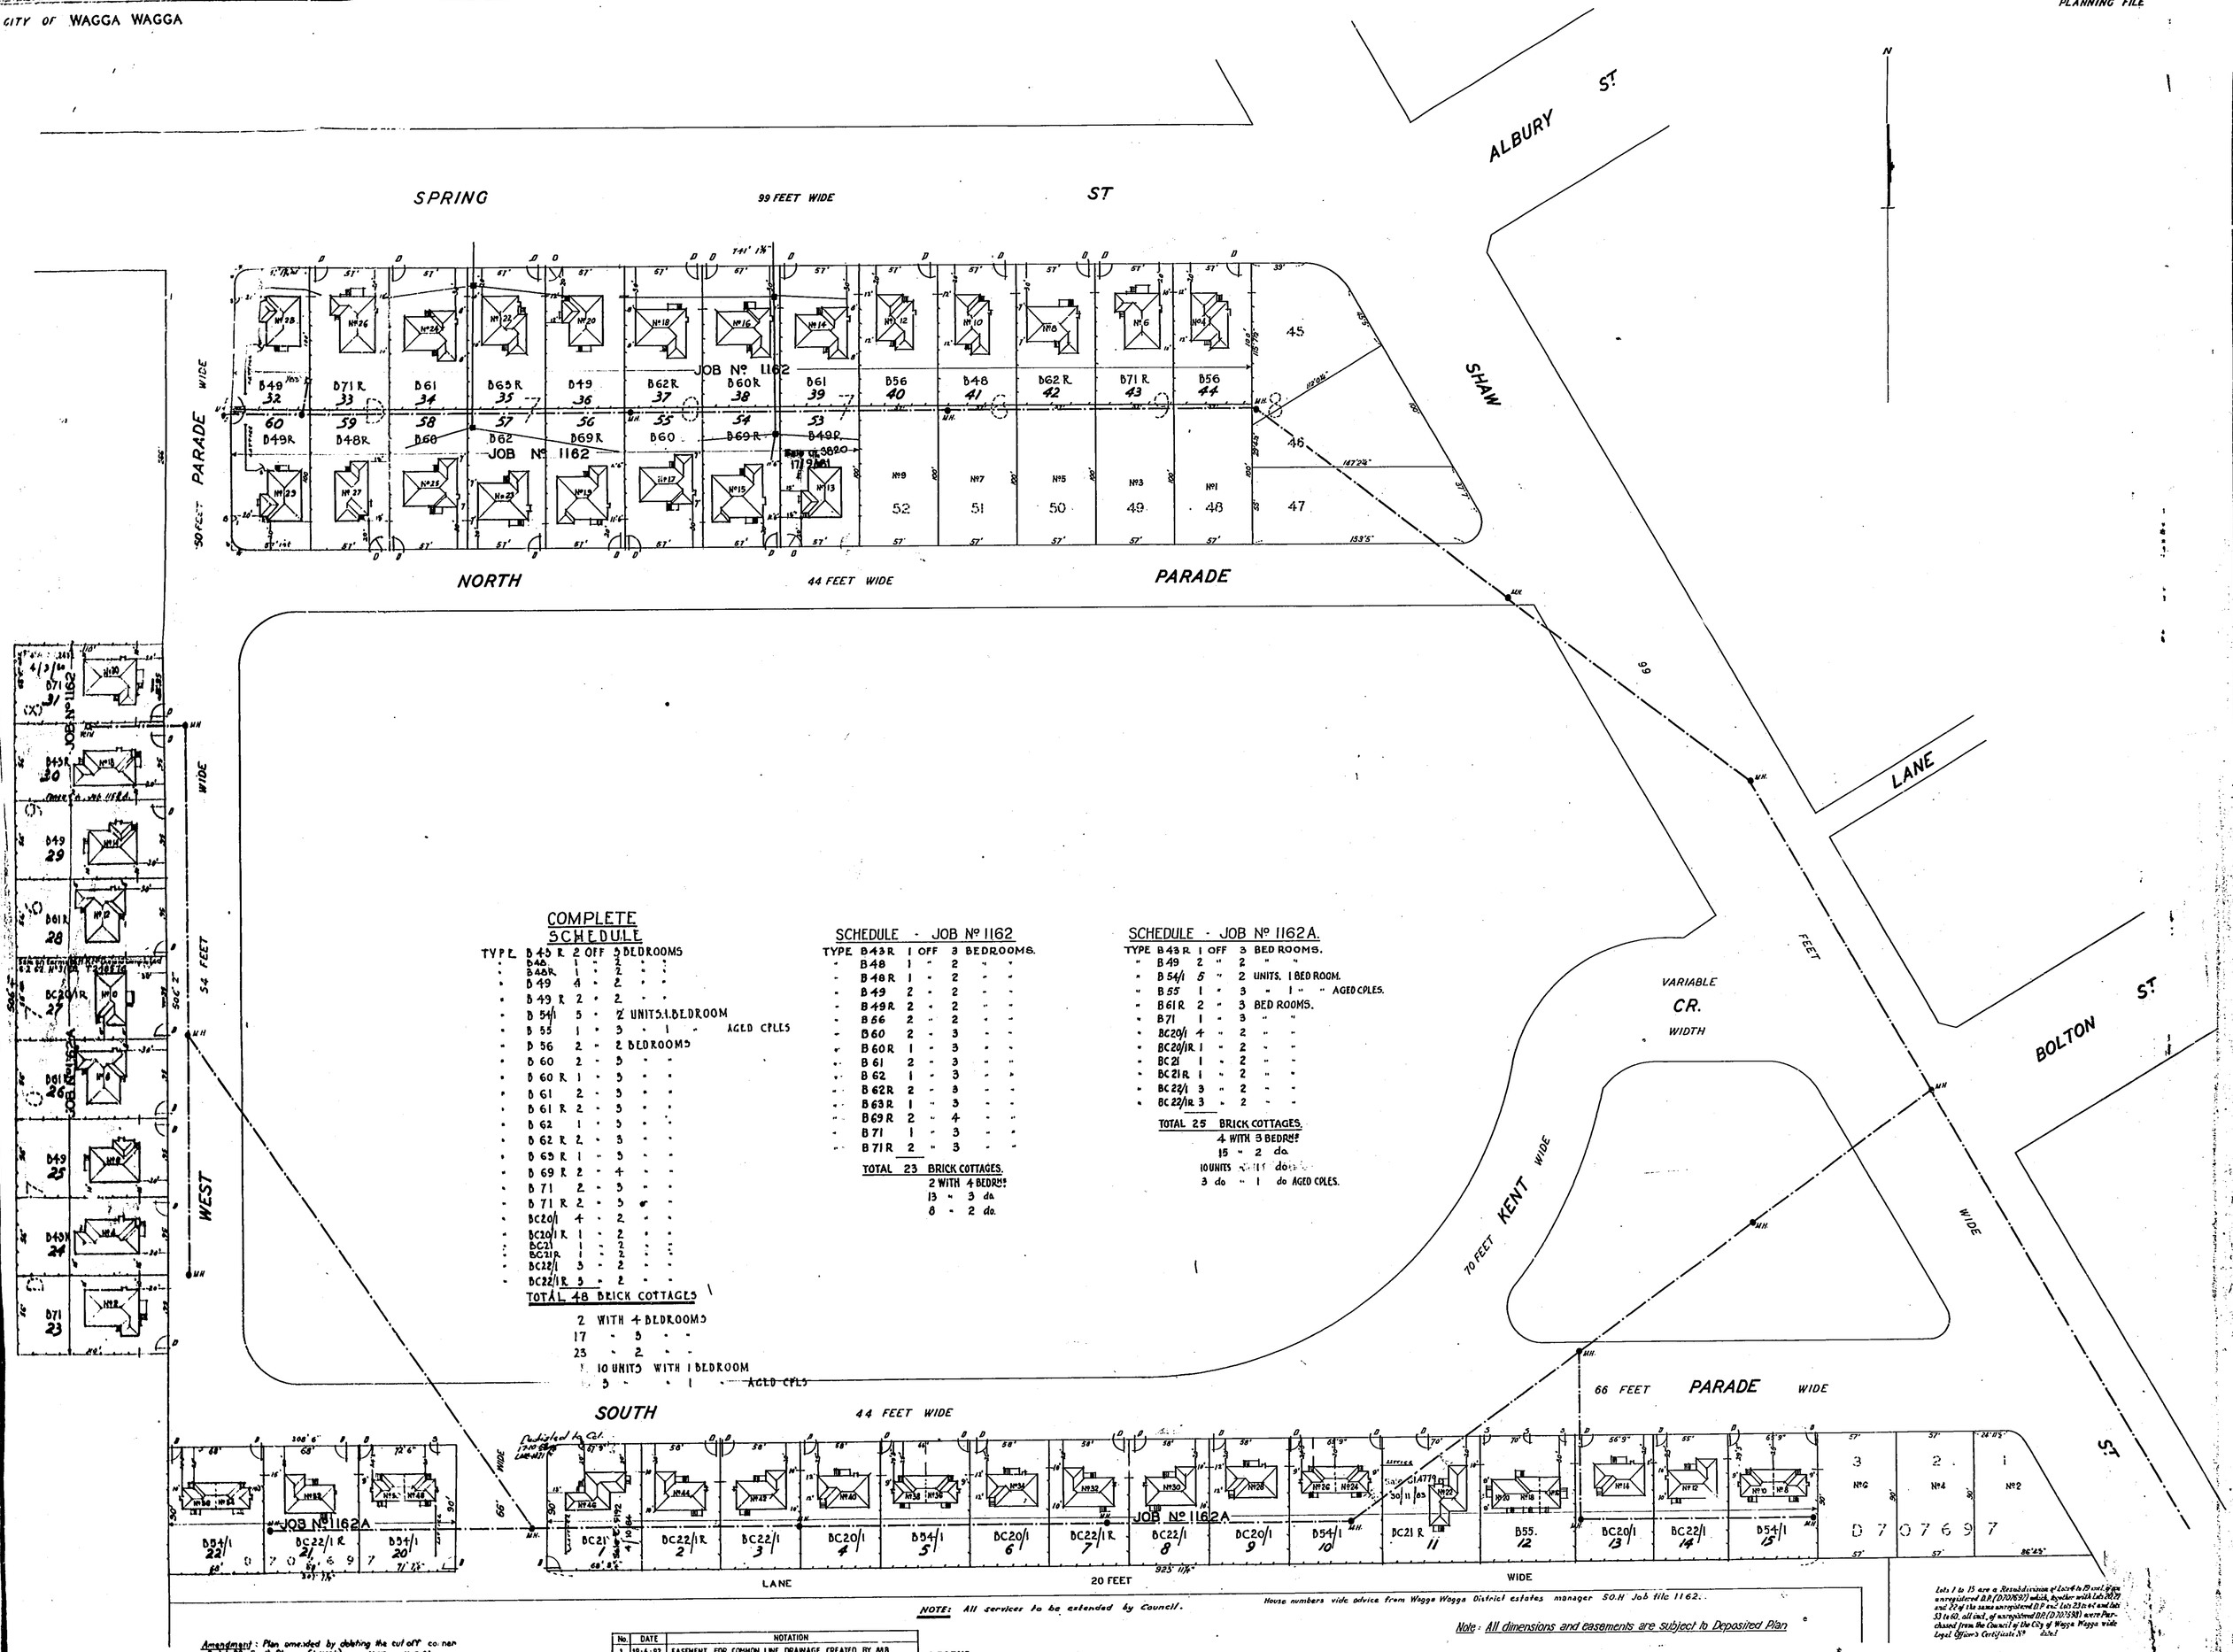

COMPLETE SCHEDULE

TYPE				
B45 R	2	OFF	3	BEDROOMS
B48	1	"	2	" "
B48R	1	"	2	" "
B 49	4	"	2	" "
B 49 R	2	"	2	" "
B 54/1	5	"	2	UNITS. 1 BEDROOM
B 55	1	"	3	" 1 " AGED CPLES
B 56	2	"	2	BEDROOMS
B 60	2	"	3	" "
B 60 R	1	"	3	" "
B 61	2	"	3	" "
B 61 R	2	"	3	" "
B 62	1	"	3	" "
B 62 R	2	"	3	" "
B 63 R	1	"	3	" "
B 69 R	2	"	4	" "
B 71	2	"	3	" "
B 71 R	2	"	3	" "
BC20/1	4	"	2	" "
BC20/1R	1	"	2	" "
BC21	1	"	2	" "
BC21R	1	"	2	" "
BC22/1	3	"	2	" "
BC22/1R	3	"	2	" "

TOTAL 48 BRICK COTTAGES

2 WITH 4 BEDROOMS
17 " 3 " "
23 " 2 " "
10 UNITS WITH 1 BEDROOM
3 " " 1 " AGED CPLES

SCHEDULE - JOB Nº 1162

TYPE				
B43R	1	OFF	3	BEDROOMS.
B48	1	"	2	" "
B48R	1	"	2	" "
B49	2	"	2	" "
B49R	2	"	2	" "
B56	2	"	2	" "
B60	2	"	3	" "
B60R	1	"	3	" "
B61	2	"	3	" "
B62	1	"	3	" "
B62R	2	"	3	" "
B63R	1	"	3	" "
B69R	2	"	4	" "
B71	1	"	3	" "
B71R	2	"	3	" "

TOTAL 23 BRICK COTTAGES.

2 WITH 4 BEDRMS
13 " 3 do.
8 " 2 do.

SCHEDULE - JOB Nº 1162A.

TYPE				
B43R	1	OFF	3	BED ROOMS.
B49	2	"	2	" "
B 54/1	5	"	2	UNITS. 1 BED ROOM.
B 55	1	"	3	" 1 " AGED CPLES.
B61R	2	"	3	BED ROOMS.
B71	1	"	3	" "
BC20/1	4	"	2	" "
BC20/1R	1	"	2	" "
BC21	1	"	2	" "
BC21R	1	"	2	" "
BC22/1	3	"	2	" "
BC22/1R	3	"	2	" "

TOTAL 25 BRICK COTTAGES.

4 WITH 3 BEDRMS
15 " 2 do.
10 UNITS " 1 do.
3 do " 1 do AGED CPLES.

Amendment: Plan amended by deleting the cul off co-nan of No 20 South St. (2 11841) M.O.W. 10-2-84

No.	DATE	NOTATION
1	19-6-92	EASEMENT FOR COMMON LINE DRAINAGE CREATED BY 88B INSTRUMENT ATTACHED TO D.P 646091 OVER LOTS 34,35, 56, 57 & 58. REFER PPS. L90/01126/01.

NOTE: All services to be extended by Council.

House numbers vide advice from Wagga Wagga District estates manager S.O.H Job file 1162.

Note: All dimensions and easements are subject to Deposited Plan

Lots 1 to 15 are a Resubdivision of Lots 6 to 19 incl. of an unregistered D.P. (D707697) which, together with Lots 20, 21 and 22 of the same unregistered D.P. and Lots 23 to 4 and Lots 53 to 60, all incl., of unregistered DP. (D707598) were Purchased from the Council of the City of Wagga Wagga vide Legal Officer's Certificate Nº dated

LEGEND

FENCING 'D' STREET TYPE 'A' RETURN FENCING TYPE 'C'
PALING FENCING SHOWN THUS
D INDICATES DOUBLE GATES
S - SINGLE
R - PLAN REVERSED
EXISTING WATER MAINS SHOWN THUS
SEWER
GAS
ELECTRIC
GAS PROJECT
SEWER AVAILABLE

DESIGNED		CHIEF ARCHITECT.
DRAWN	J.W.H.	
PLOT CHECKED		CHIEF ENGINEER.
COTTAGES SITED	J.O.	
EXAMINED		PLANNING OFFICER.

THE HOUSING COMMISSION OF NEW SOUTH WALES

HOUSING PROJECT AT WAGGA WAGGA

SPRING ST, WEST PARADE, NORTH PARADE, & SOUTH PARADE.

REF 467 HCP 910 E421 D.P. 646091

SITE Nº 1605	
JOB Nº 1162 & 1162A	SCH. Nº
DATE 5 : 11 : 47.	
SCALE : 40 FEET TO AN INCH	
DRAWING Nº L 1162/1	