


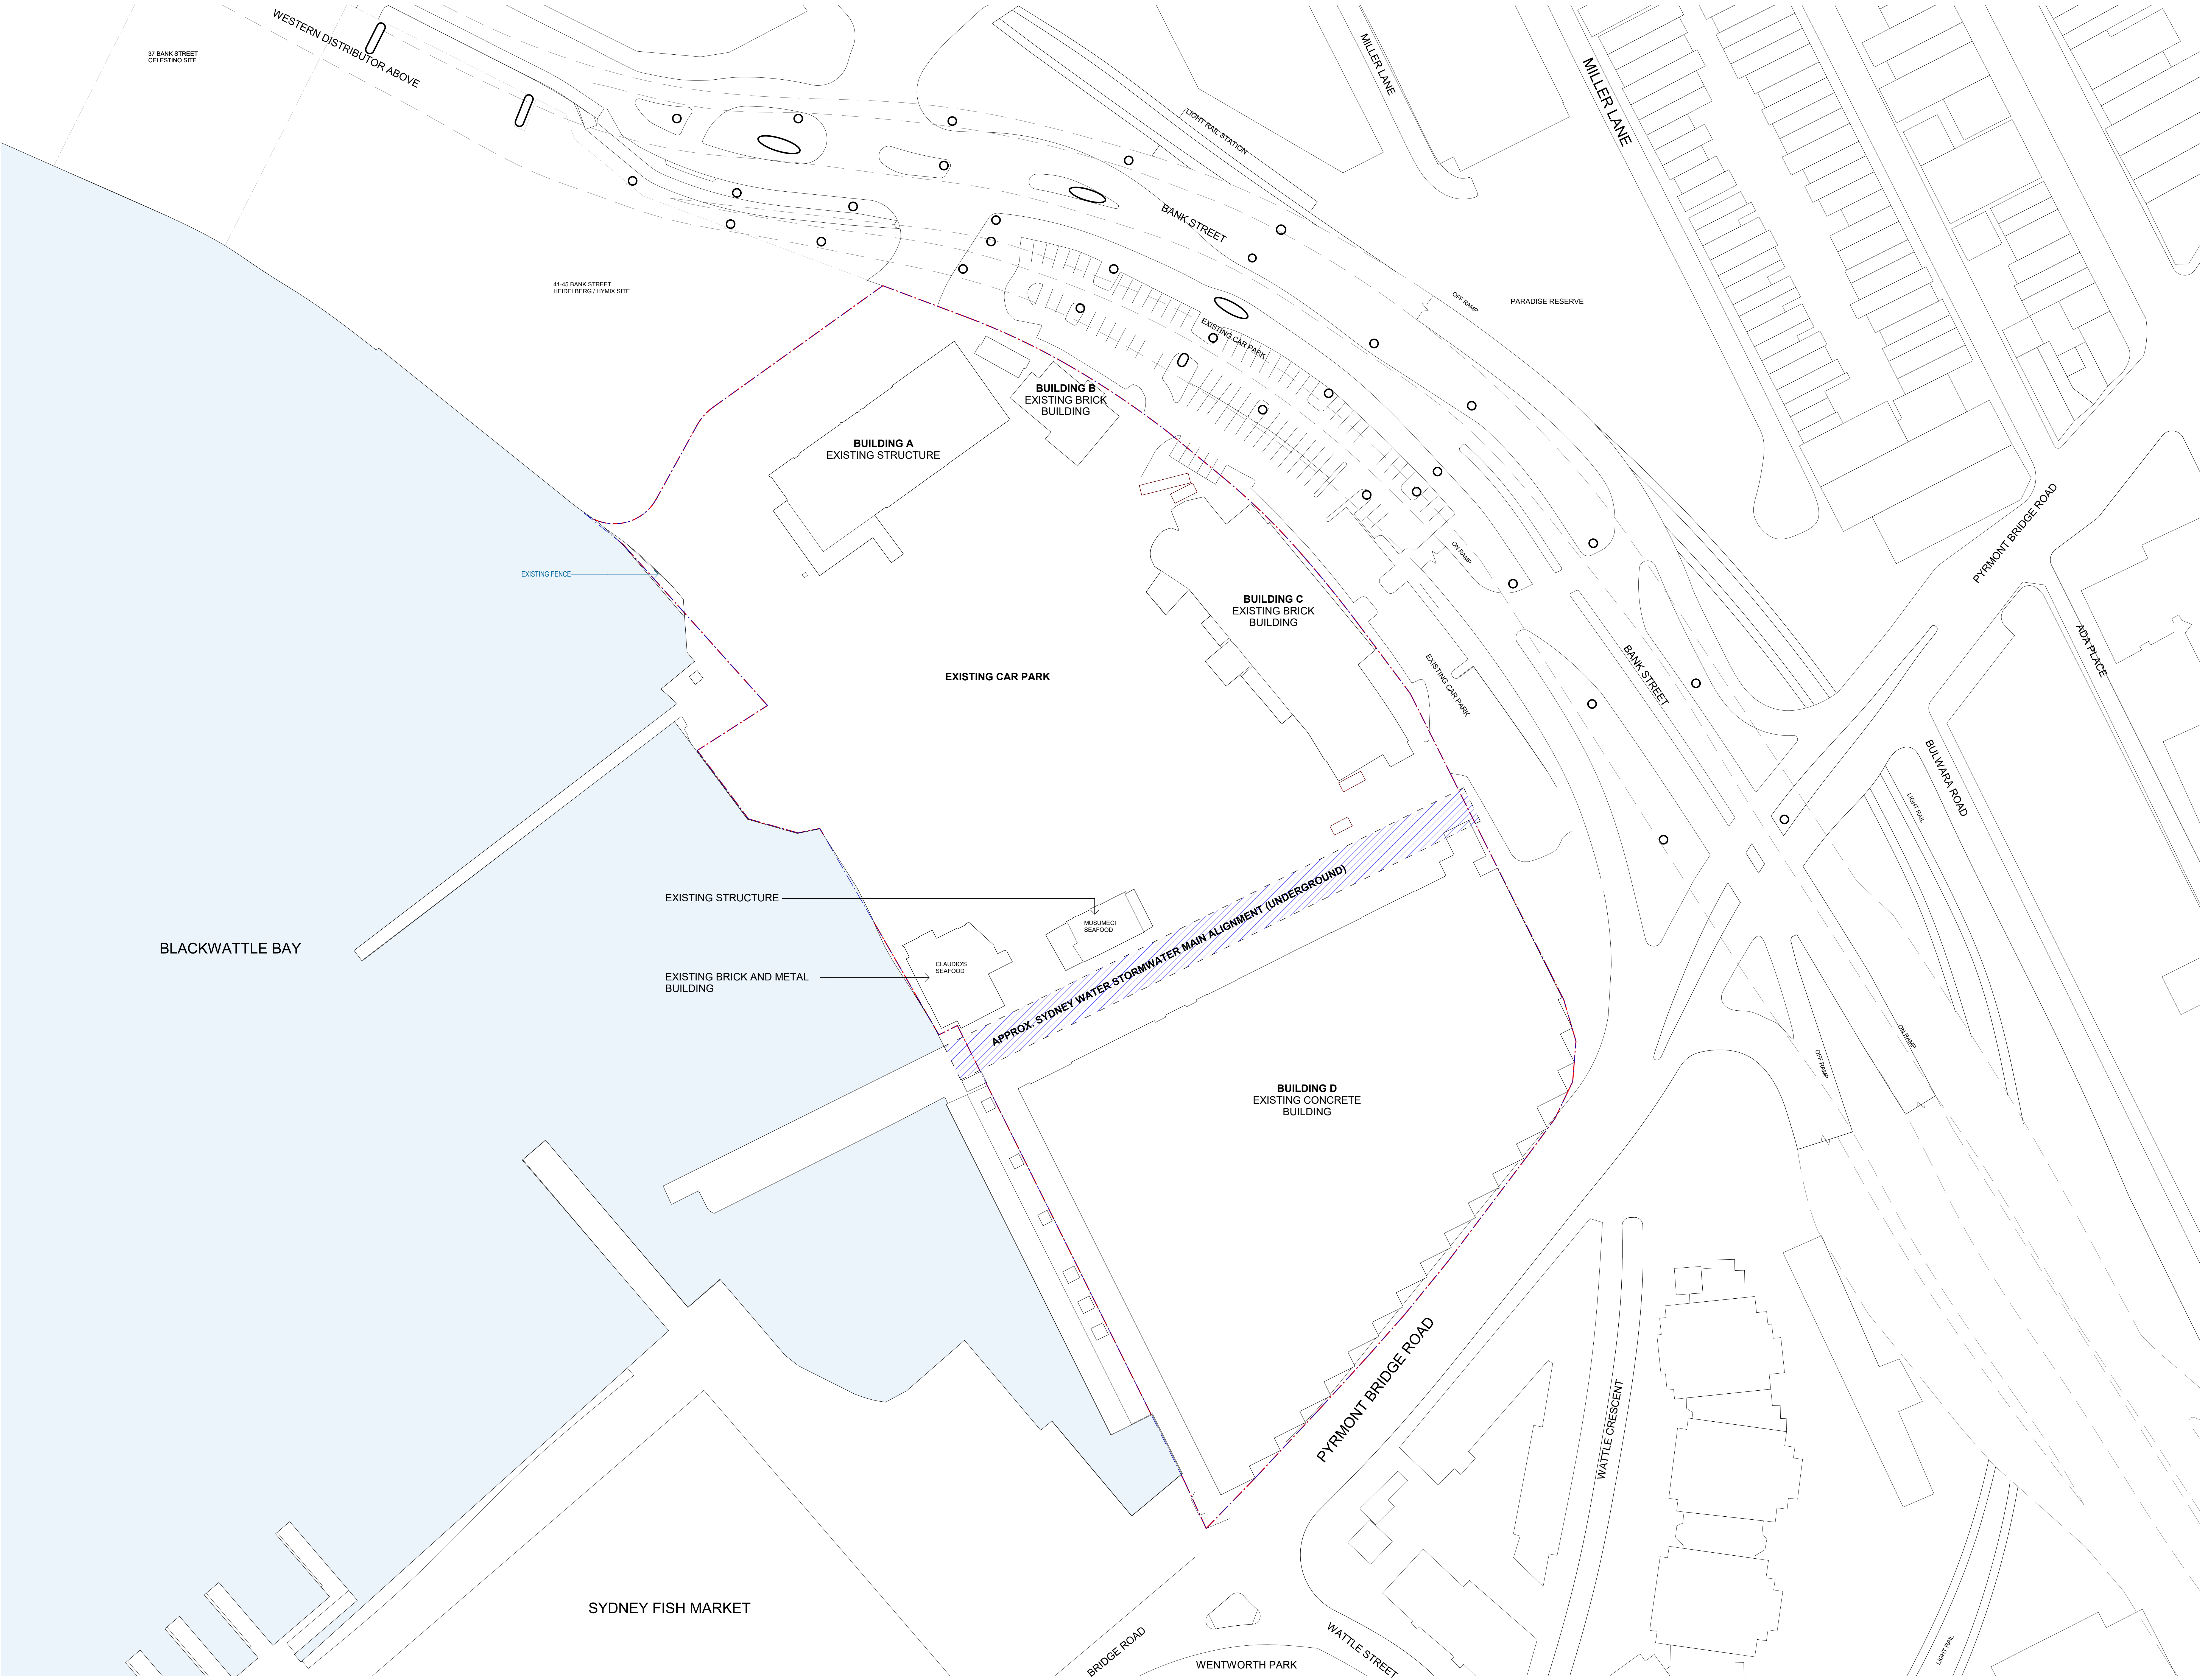

Notes:
Copyright © Woods Bagot
All Rights Reserved
No material may be reproduced without prior permission
Contractor must verify all dimensions on site before commencing work or preparing shop drawings.
Do not scale drawings.

EXISTING CONDITION LEGEND:

- EXISTING STRUCTURE
- SITE BOUNDARY

EXISTING CONDITION NOTES:



Project
BLACKWATTLE BAY
MASTERPLAN

Client
INSW

Issued
W-B
WOODS BAGOT

Project number	122088	Size check	25mm
Checked	SB	Approved	ZL
Sheet size	A0	Scale	1: 500

Sheet title
General Arrangement
EXISTING CONDITION

Sheet number	2000	Revision	A
Status	FOR REF		