




	TELSTRA
	MAJOR CONTOURS
	MINOR CONTOURS
	DRAINAGE SERVICE
	OVERHEAD ELEC SERVICE
	UNDERGROUND ELEC SERVICE
	FENCE LINE
	GUARDRAIL
	GAS SERVICE
	NATURAL SURFACE BREAKLINE
	BOTTOM OF BANK
	TOP OF BANK
	SEWER SERVICE
	UNCLASSIFIED SERVICE
	WATER SERVICE

CONCRETE CURB

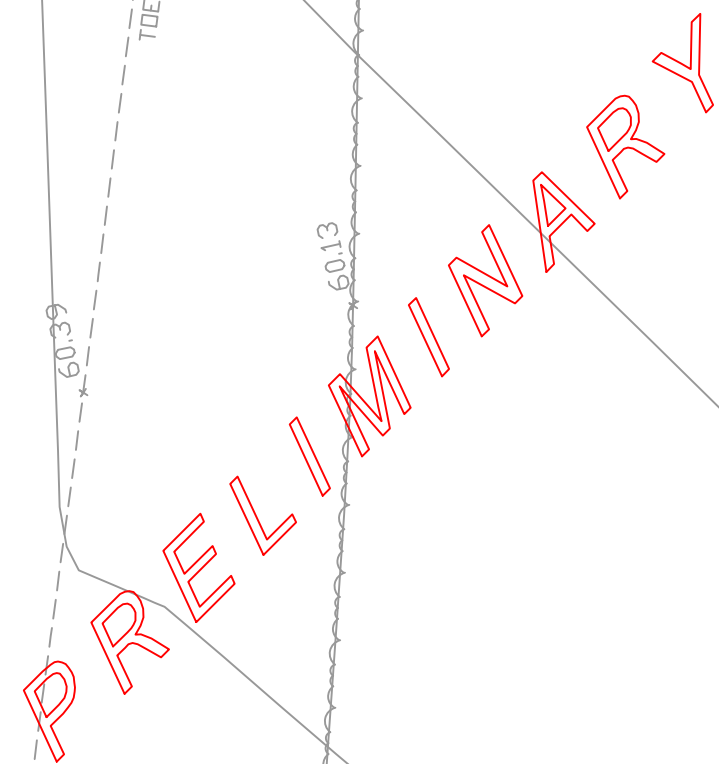

SHEET	2	OF	12
DRAWING NUMBER			REV
117973500			00

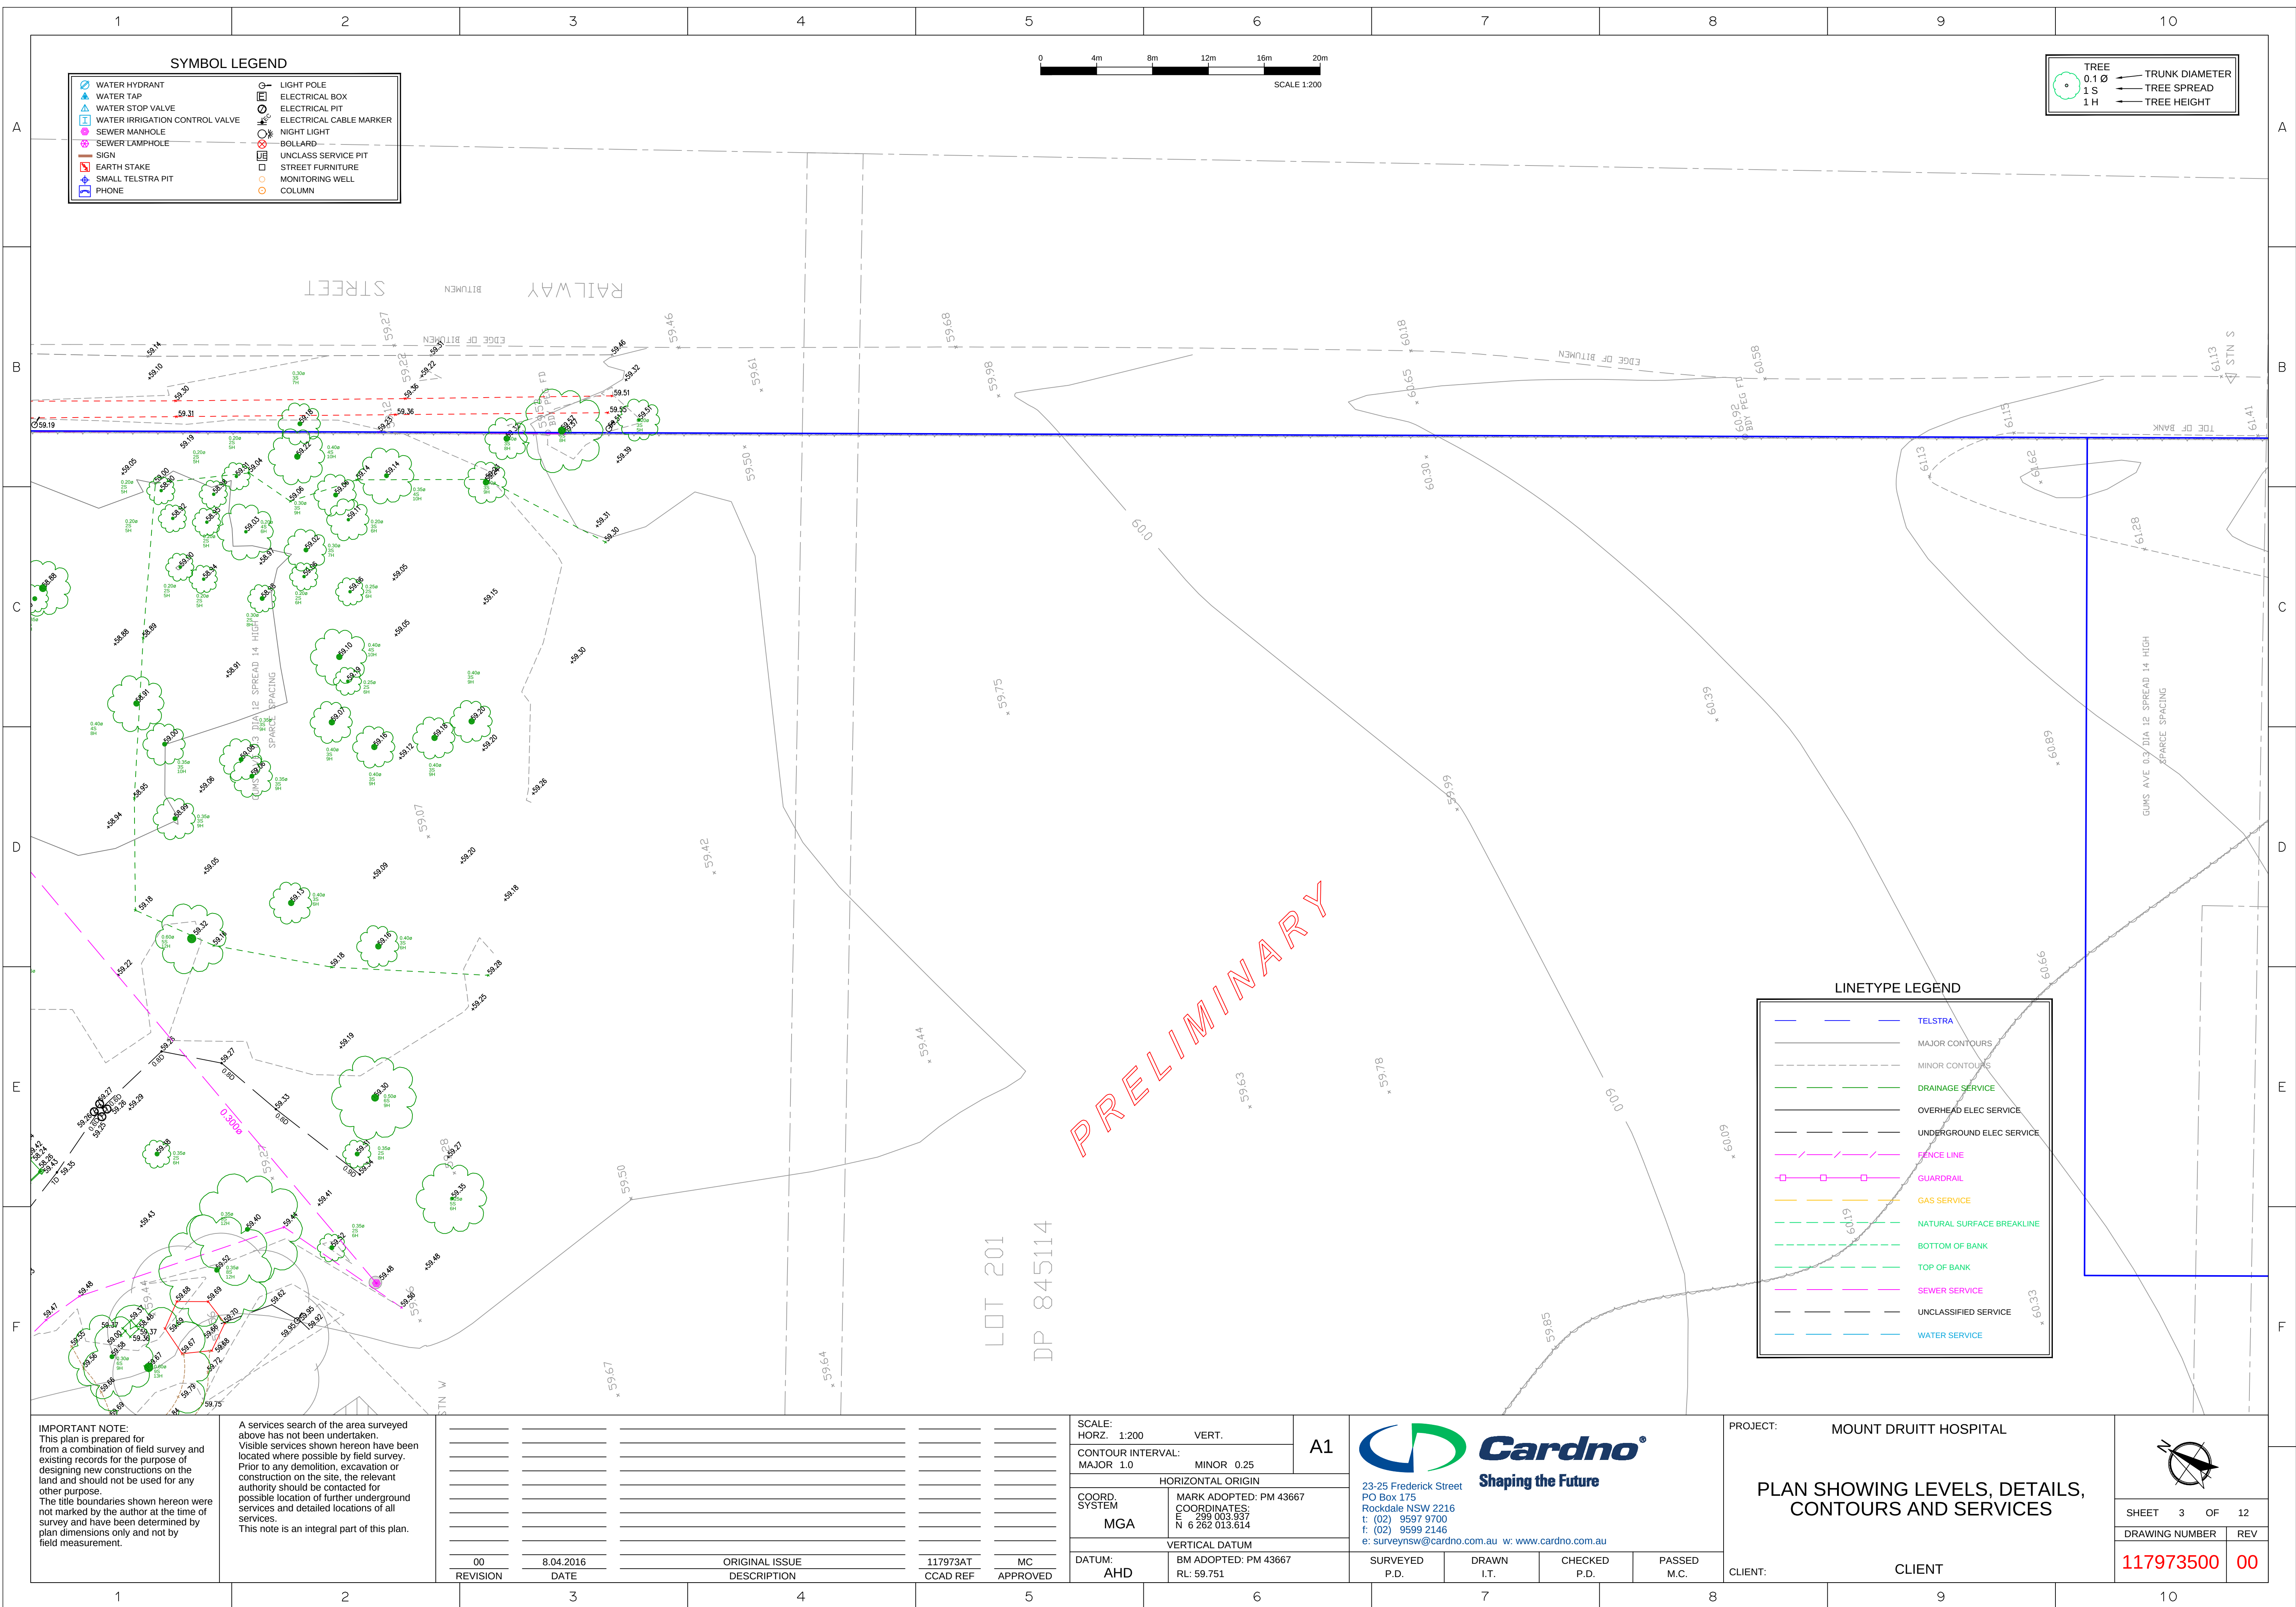

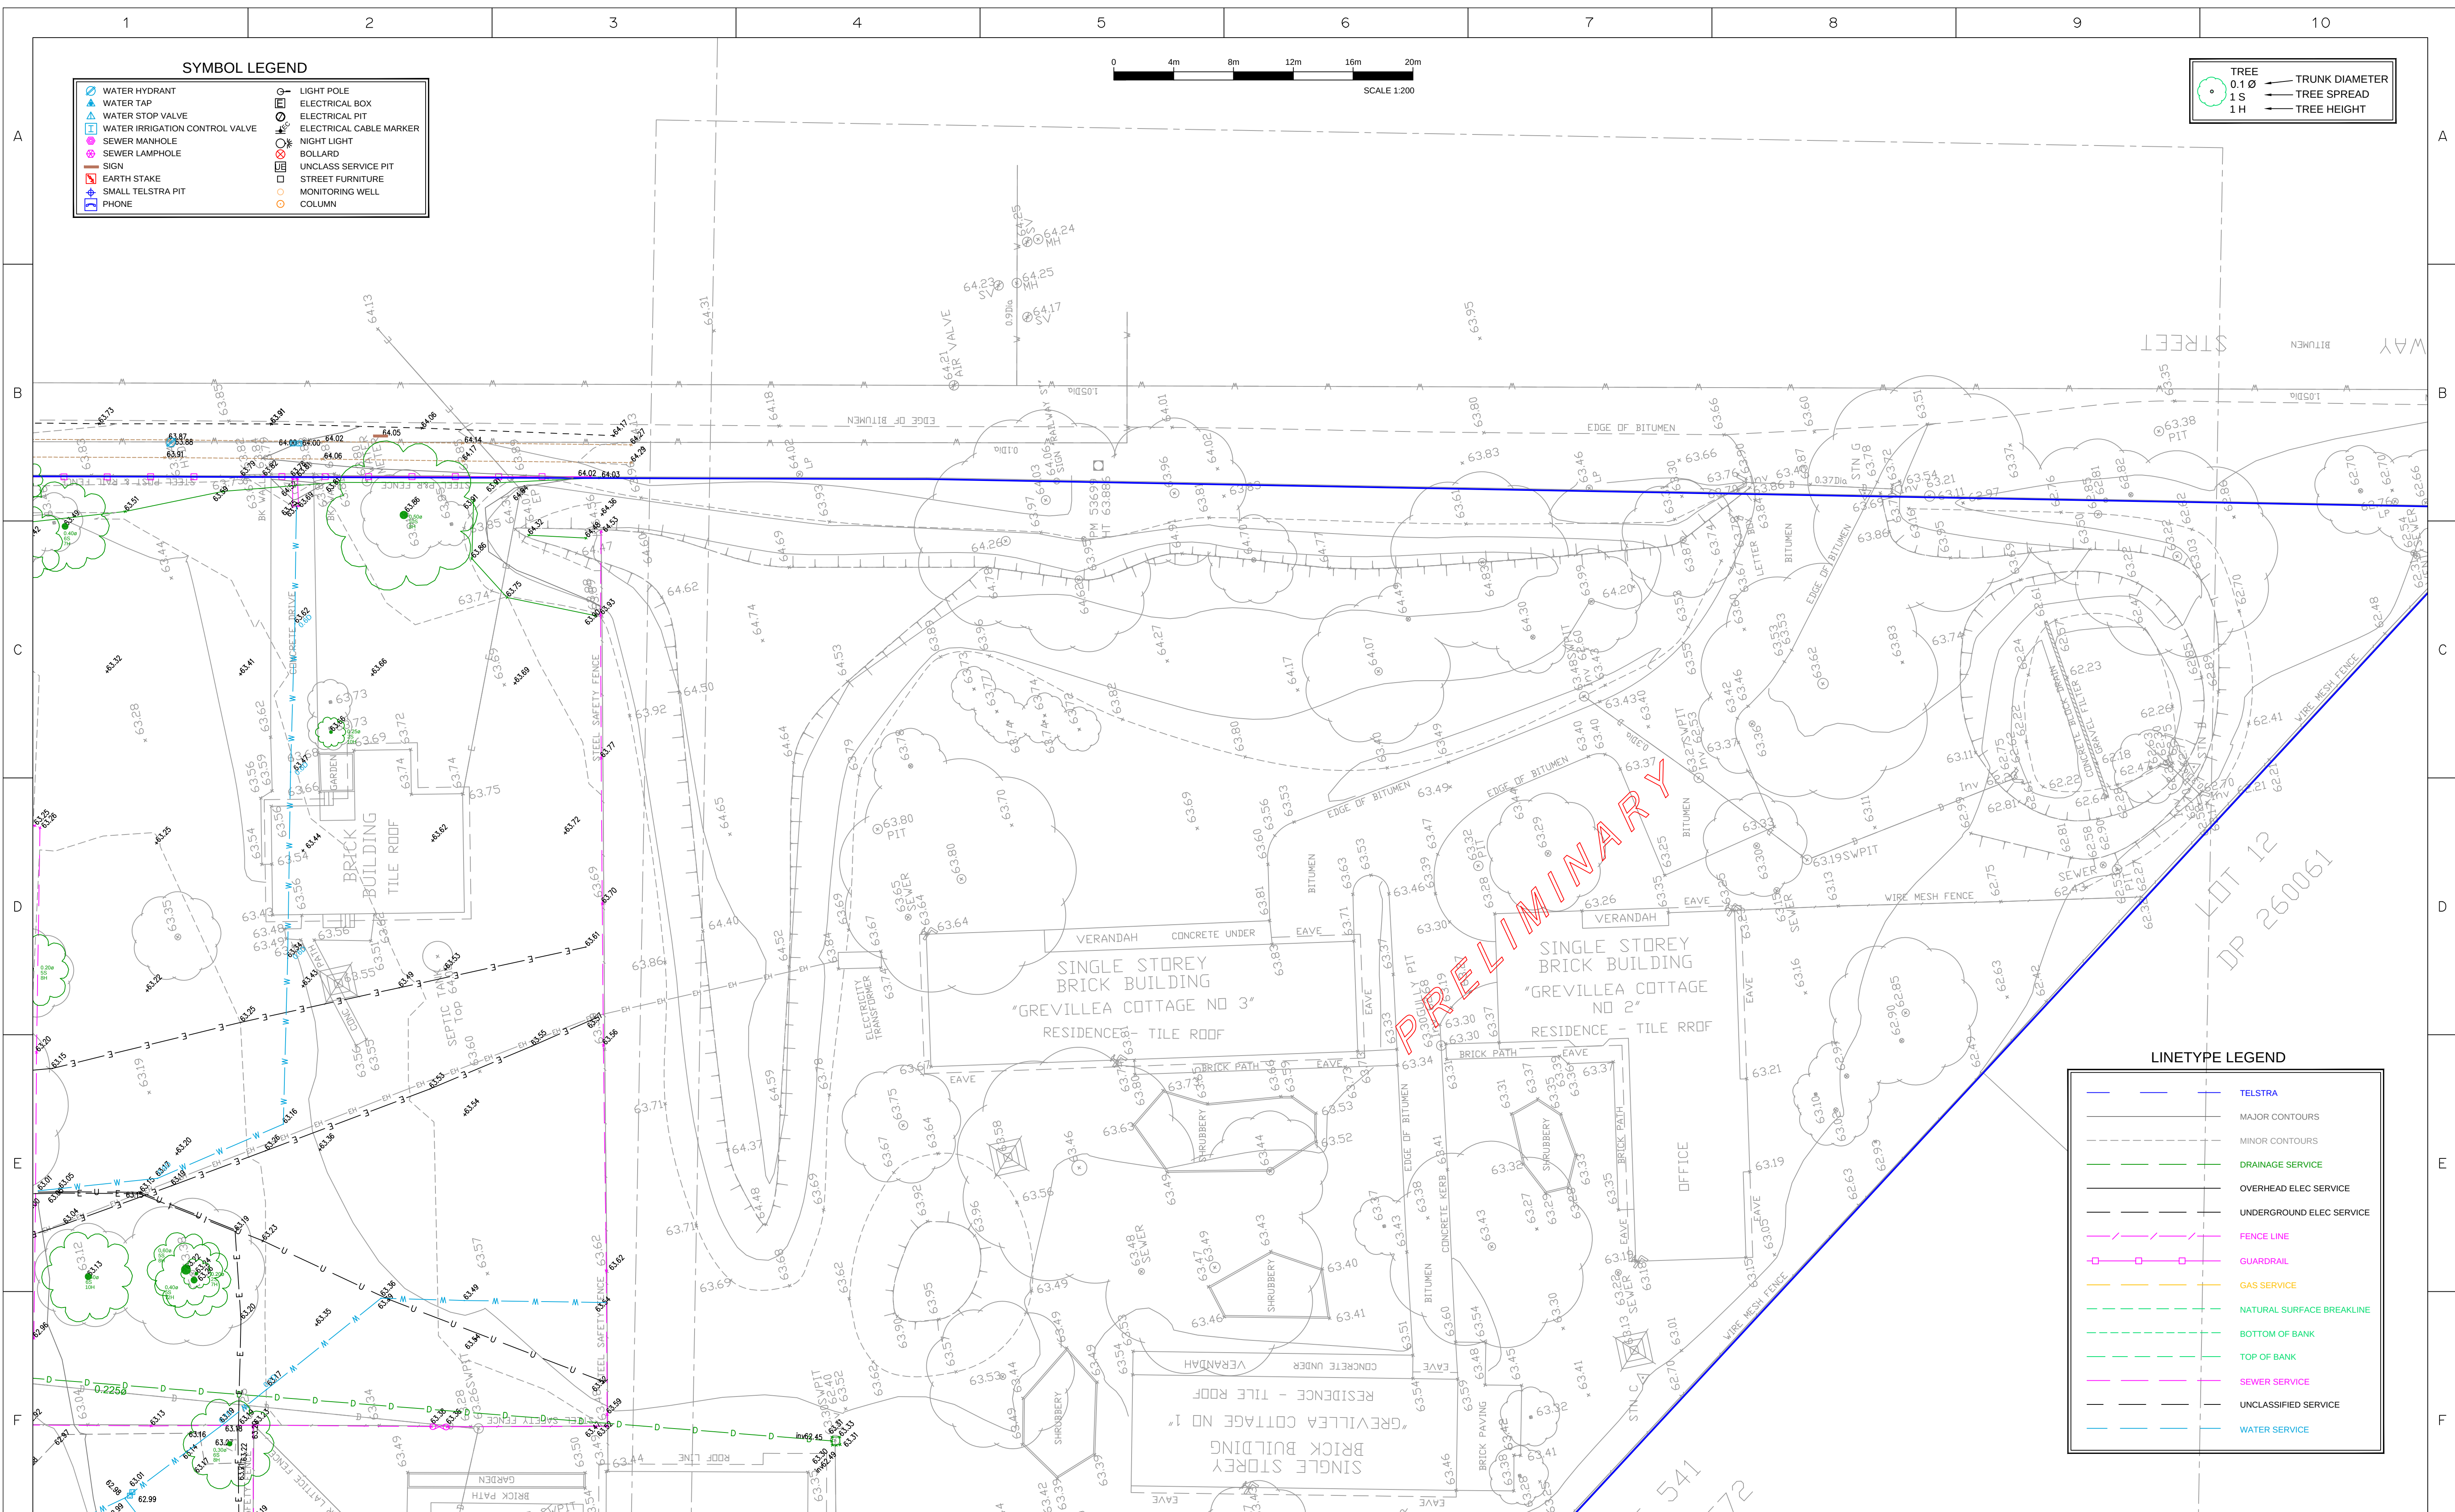

IMPORTANT NOTE:
This plan is prepared for
from a combination of field survey and
existing records for the purpose of
designing new constructions on the
land and should not be used for any
other purpose.
The title boundaries shown hereon were
not marked by the author at the time of
survey and have been determined by
plan dimensions only and not by
field measurement.

A services search of the area surveyed above has not been undertaken. Visible services shown hereon have been located where possible by field survey. Prior to any demolition, excavation or construction on the site, the relevant authority should be contacted for possible location of further underground services and detailed locations of all services. This note is an integral part of this plan.

00	8.04.2016	ORIGINAL ISSUE	117973AT	MC
REVISION	DATE	DESCRIPTION	CCAD REF	APPROVED


SCALE:		HORIZ. 1:200		VERT.	
CONTOUR INTERVAL:					
MAJOR 1.0		MINOR 0.25			
HORIZONTAL ORIGIN					
COORD. SYSTEM		MARK ADOPTED: PM 43667			
MGA		COORDINATES:			
		E 299 003.937 N 6 262 013.614			
VERTICAL DATUM					
DATUM:		BM ADOPTED: PM 43667			
AHD		RL: 59.751			

A1




PROJECT: MOUNT DRUITT HOSPITAL

PLAN SHOWING LEVELS, DETAILS, CONTOURS AND SERVICES

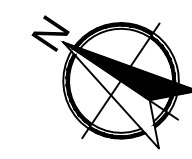

SHEET	5	OF	12
DRAWING NUMBER		REV	
117973500		00	

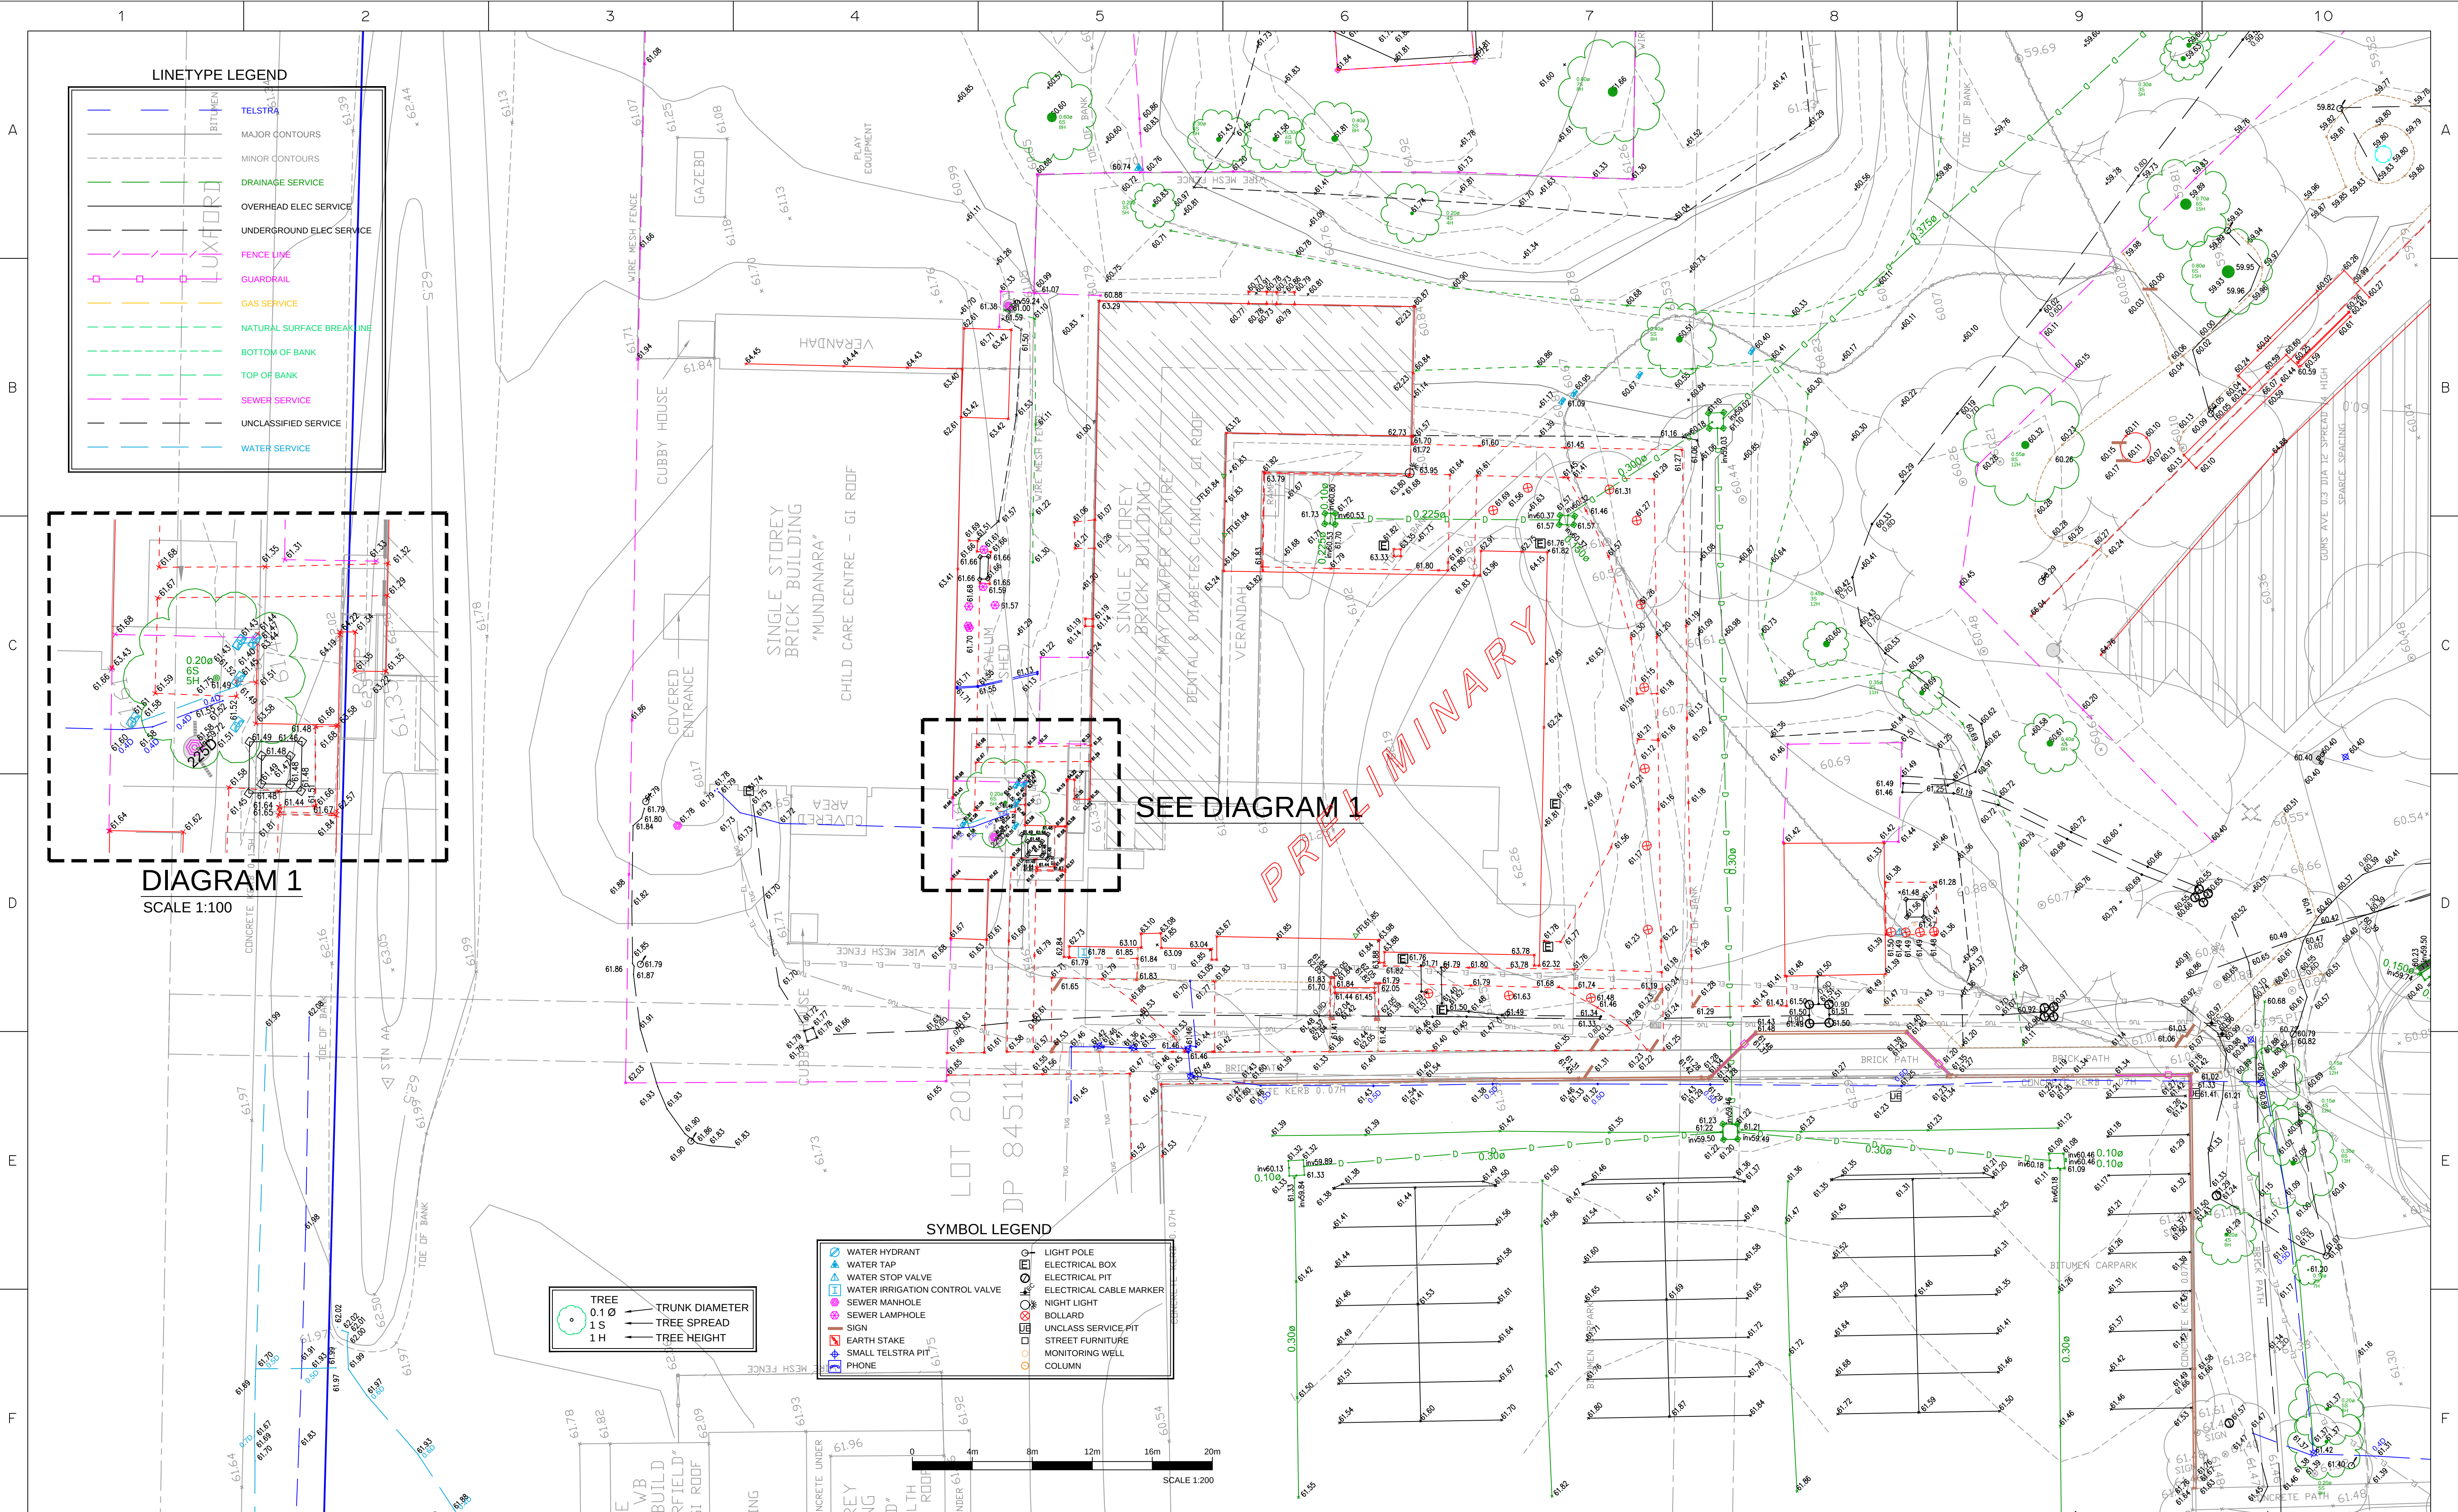

IMPORTANT NOTE:
This plan is prepared for from a combination of field survey and existing records for the purpose of designing new constructions on the land and should not be used for any other purpose.
The title boundaries shown hereon were not marked by the author at the time of survey and have been determined by plan dimensions only and not by field measurement.

A services search of the area surveyed above has not been undertaken. Visible services shown hereon have been located where possible by field survey. Prior to any demolition, excavation or construction on the site, the relevant authority should be contacted for possible location of further underground services and detailed locations of all services.
This note is an integral part of this plan.

00	8.04.2016	ORIGINAL ISSUE	117973AT	MC
REVISION	DATE	DESCRIPTION	CCAD REF	APPROVED

SCALE: HORIZ. 1:200	VERT.
CONTOUR INTERVAL: MAJOR 1.0	MINOR 0.25
HORIZONTAL ORIGIN	
COORD. SYSTEM	MARK ADOPTED: PM 43667
MGA	COORDINATES: N 299 003 937 E 6 262 013.614
VERTICAL DATUM	
DATUM: AHD	BM ADOPTED: PM 43667 RL: 59.751

A1




23-25 Frederick Street
PO Box 175
Rockdale NSW 2216
t: (02) 9597 9700
f: (02) 9599 2146
e: surveynsw@cardno.com.au w: www.cardno.com.au

SURVEYED P.D.	DRAWN I.T.	CHECKED P.D.	PASSED M.C.
---------------	------------	--------------	-------------


PROJECT: MOUNT DRUITT HOSPITAL

PLAN SHOWING LEVELS, DETAILS, CONTOURS AND SERVICES


CLIENT: CLIENT

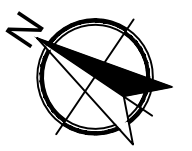


SHEET 6 OF 12
DRAWING NUMBER
117973500
REV
00

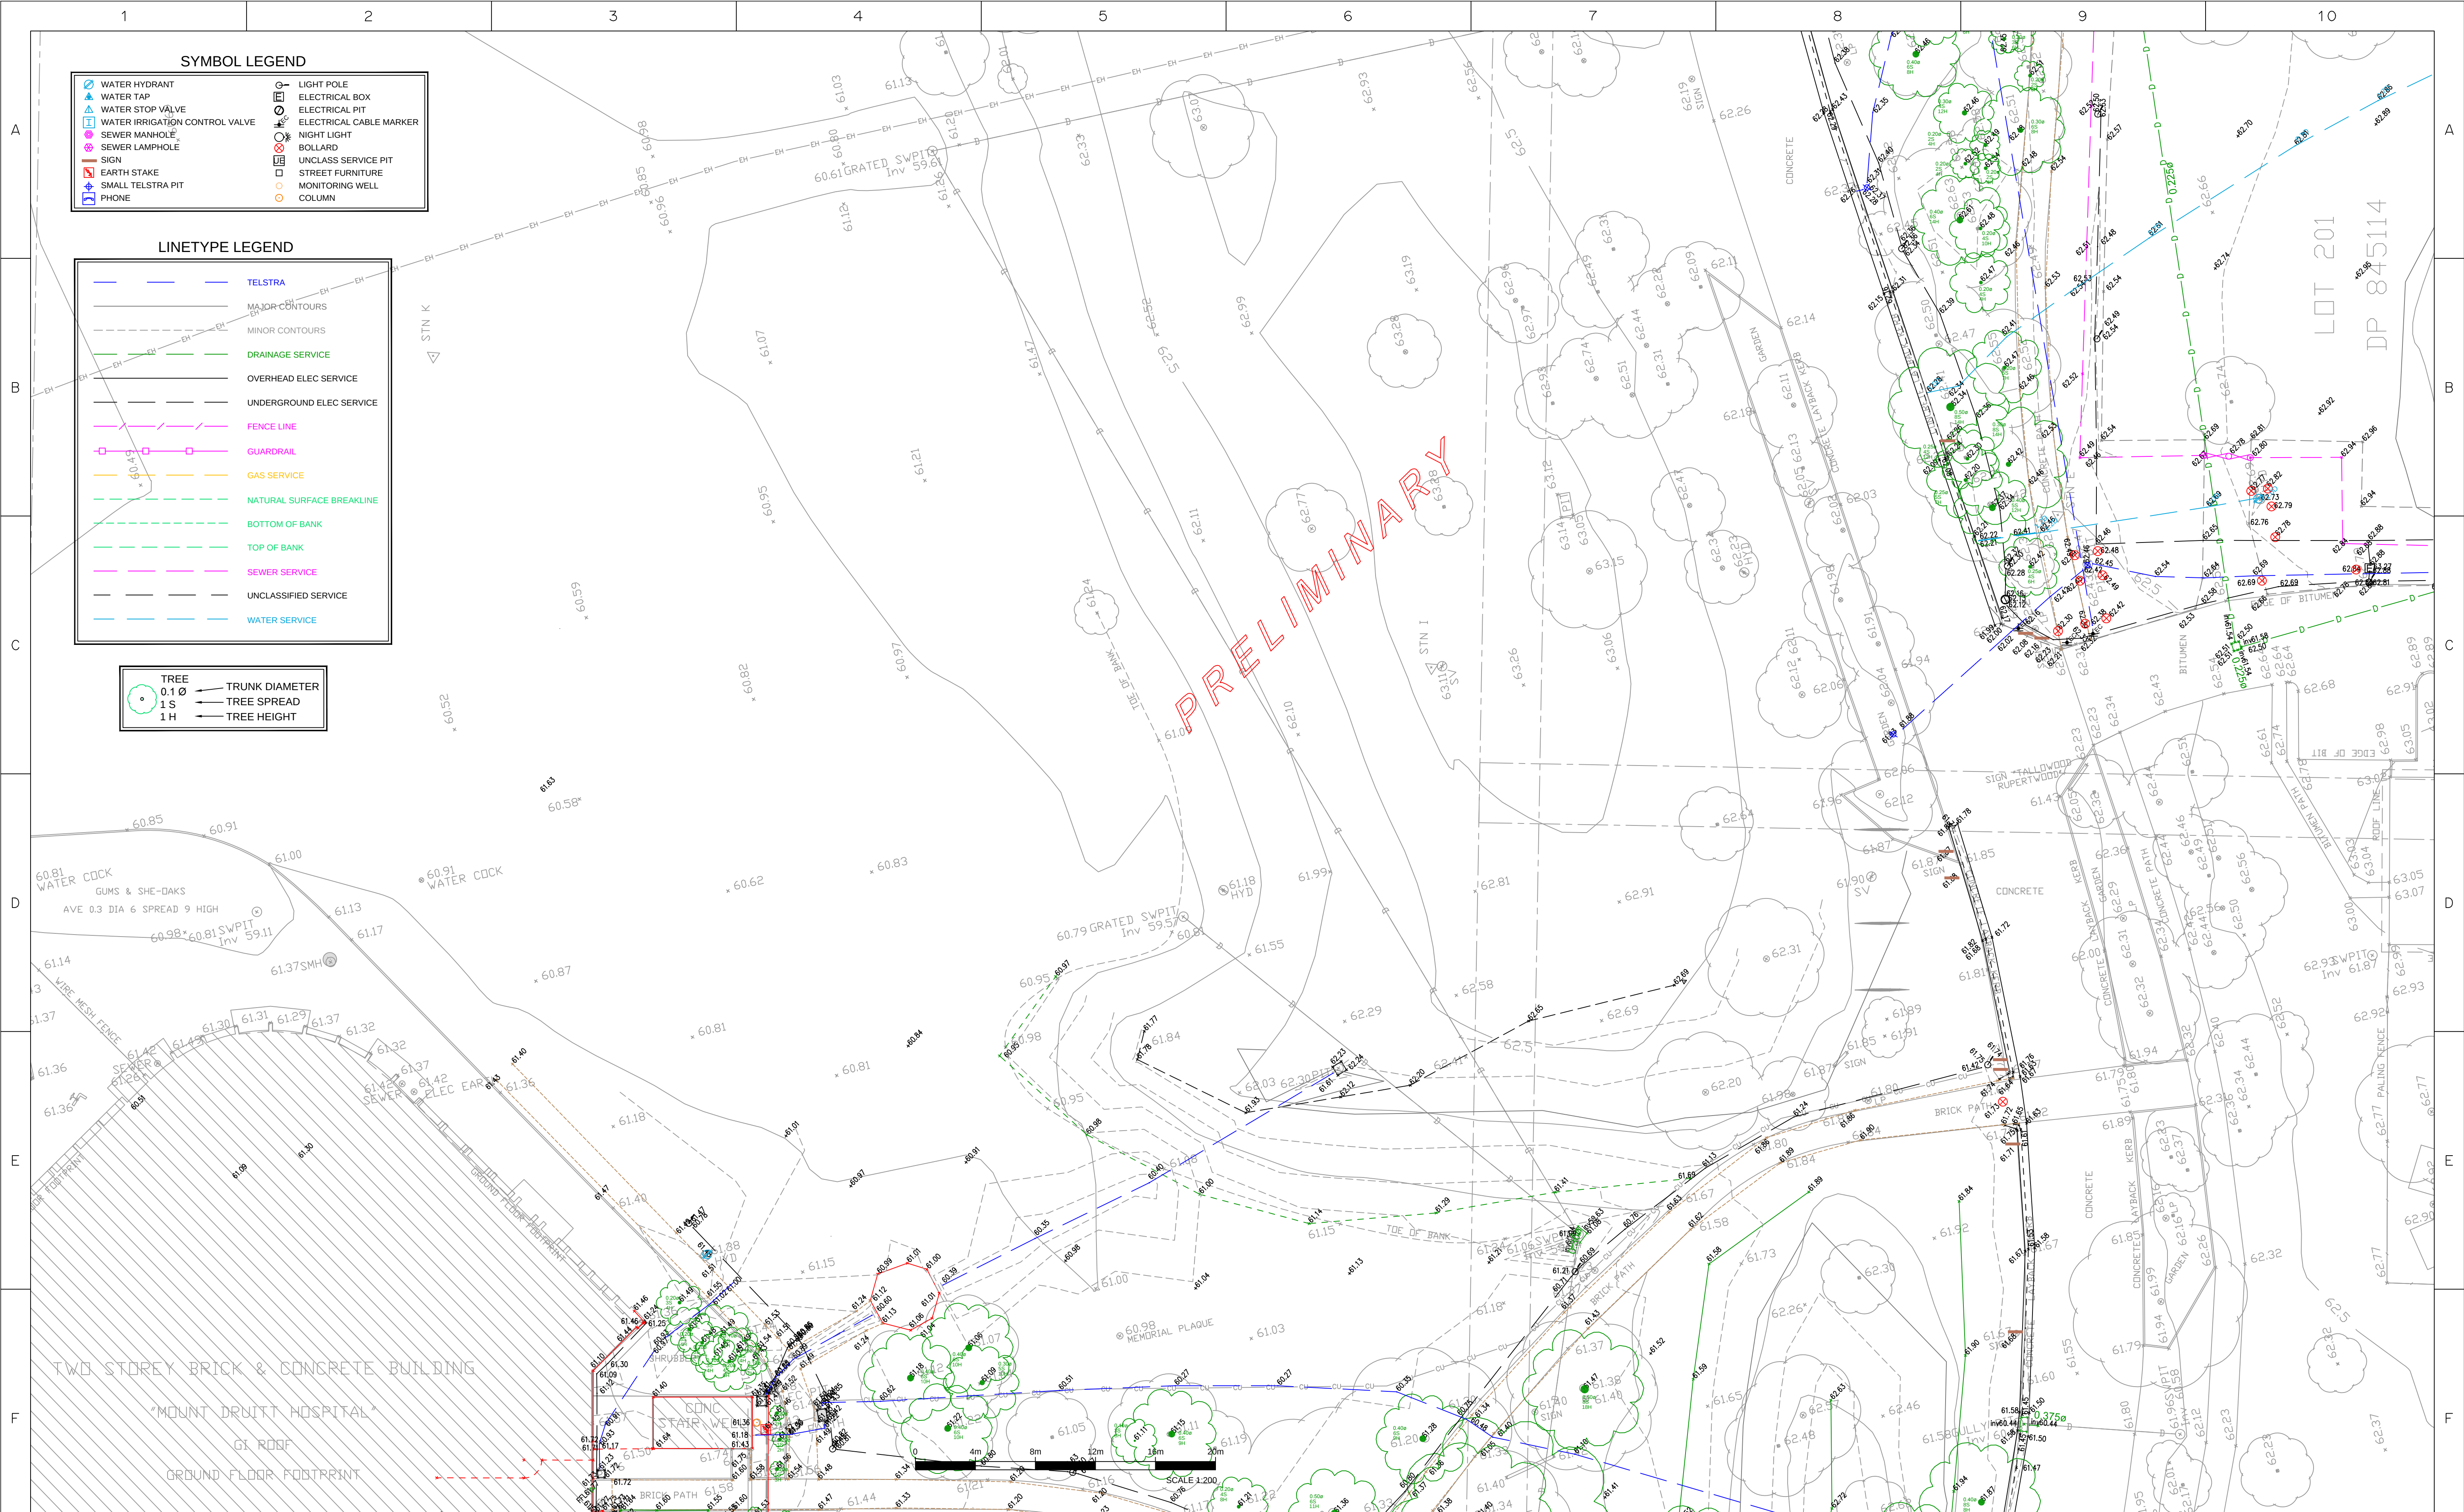

IMPORTANT NOTE: This plan is prepared for from a combination of field survey and existing records for the purpose of designing new constructions on the land and should not be used for any other purpose. The title boundaries shown hereon were not marked by the author at the time of survey and have been determined by plan dimensions only and not by field measurement.		A services search of the area surveyed above has not been undertaken. Visible services shown hereon have been located where possible by field survey. Prior to any demolition, excavation or construction on the site, the relevant authority should be contacted for possible location of further underground services and detailed locations of all services. This note is an integral part of this plan.		<table><tr><td></td><td></td><td></td><td></td><td></td><td></td></tr><tr><td></td><td></td><td></td><td></td><td></td><td></td></tr><tr><td></td><td></td><td></td><td></td><td></td><td></td></tr><tr><td></td><td></td><td></td><td></td><td></td><td></td></tr><tr><td></td><td></td><td></td><td></td><td></td><td></td></tr><tr><td></td><td></td><td></td><td></td><td></td><td></td></tr><tr><td></td><td></td><td></td><td></td><td></td><td></td></tr><tr><td></td><td></td><td></td><td></td><td></td><td></td></tr><tr><td></td><td></td><td></td><td></td><td></td><td></td></tr><tr><td></td><td></td><td></td><td></td><td></td><td></td></tr><tr><td>00</td><td>8.04.2016</td><td>ORIGINAL ISSUE</td><td>117973AT</td><td>MC</td><td></td></tr><tr><td>REVISION</td><td>DATE</td><td>DESCRIPTION</td><td>CCAD REF</td><td>APPROVED</td><td></td></tr></table>	00	8.04.2016	ORIGINAL ISSUE	117973AT	MC		REVISION	DATE	DESCRIPTION	CCAD REF	APPROVED		<table><tr><td colspan="2">SCALE: HORIZ. 1:200 VERT. A1</td></tr><tr><td colspan="2">CONTOUR INTERVAL: MAJOR 1.0 MINOR 0.25</td></tr><tr><td colspan="2">HORIZONTAL ORIGIN</td></tr><tr><td>COORD. SYSTEM</td><td>MARK ADOPTED: PM 43667</td></tr><tr><td>MGA</td><td>COORDINATES: E 299 003.937 N 6 262 013.614</td></tr><tr><td colspan="2">VERTICAL DATUM</td></tr><tr><td>DATUM: AHD</td><td>BM ADOPTED: PM 43667 RL: 59.751</td></tr></table>		SCALE: HORIZ. 1:200 VERT. A1		CONTOUR INTERVAL: MAJOR 1.0 MINOR 0.25		HORIZONTAL ORIGIN		COORD. SYSTEM	MARK ADOPTED: PM 43667	MGA	COORDINATES: E 299 003.937 N 6 262 013.614	VERTICAL DATUM		DATUM: AHD	BM ADOPTED: PM 43667 RL: 59.751	 23-25 Frederick Street PO Box 175 Rockdale NSW 2216 t: (02) 9597 9700 f: (02) 9599 2146 e: surveynsw@cardno.com.au w: www.cardno.com.au <table><tr><td>SURVEYED</td><td>DRAWN</td><td>CHECKED</td><td>PASSED</td></tr><tr><td>P.D.</td><td>I.T.</td><td>P.D.</td><td>M.C.</td></tr></table>		SURVEYED	DRAWN	CHECKED	PASSED	P.D.	I.T.	P.D.	M.C.	PROJECT: MOUNT DRUITT HOSPITAL PLAN SHOWING LEVELS, DETAILS, CONTOURS AND SERVICES CLIENT: CLIENT <table><tr><td>SHEET 8 OF 12</td></tr><tr><td>DRAWING NUMBER</td><td>REV</td></tr><tr><td>117973500</td><td>00</td></tr></table>		SHEET 8 OF 12	DRAWING NUMBER	REV	117973500	00
00	8.04.2016	ORIGINAL ISSUE	117973AT	MC	
REVISION	DATE	DESCRIPTION	CCAD REF	APPROVED	
SCALE: HORIZ. 1:200 VERT. A1	
CONTOUR INTERVAL: MAJOR 1.0 MINOR 0.25	
HORIZONTAL ORIGIN	
COORD. SYSTEM	MARK ADOPTED: PM 43667	
MGA	COORDINATES: E 299 003.937 N 6 262 013.614	
VERTICAL DATUM	
DATUM: AHD	BM ADOPTED: PM 43667 RL: 59.751	
SURVEYED	DRAWN	CHECKED	PASSED	
P.D.	I.T.	P.D.	M.C.	
SHEET 8 OF 12	
DRAWING NUMBER	REV	
117973500	00	
1	2	3	4	5	6	7	8	9	10	

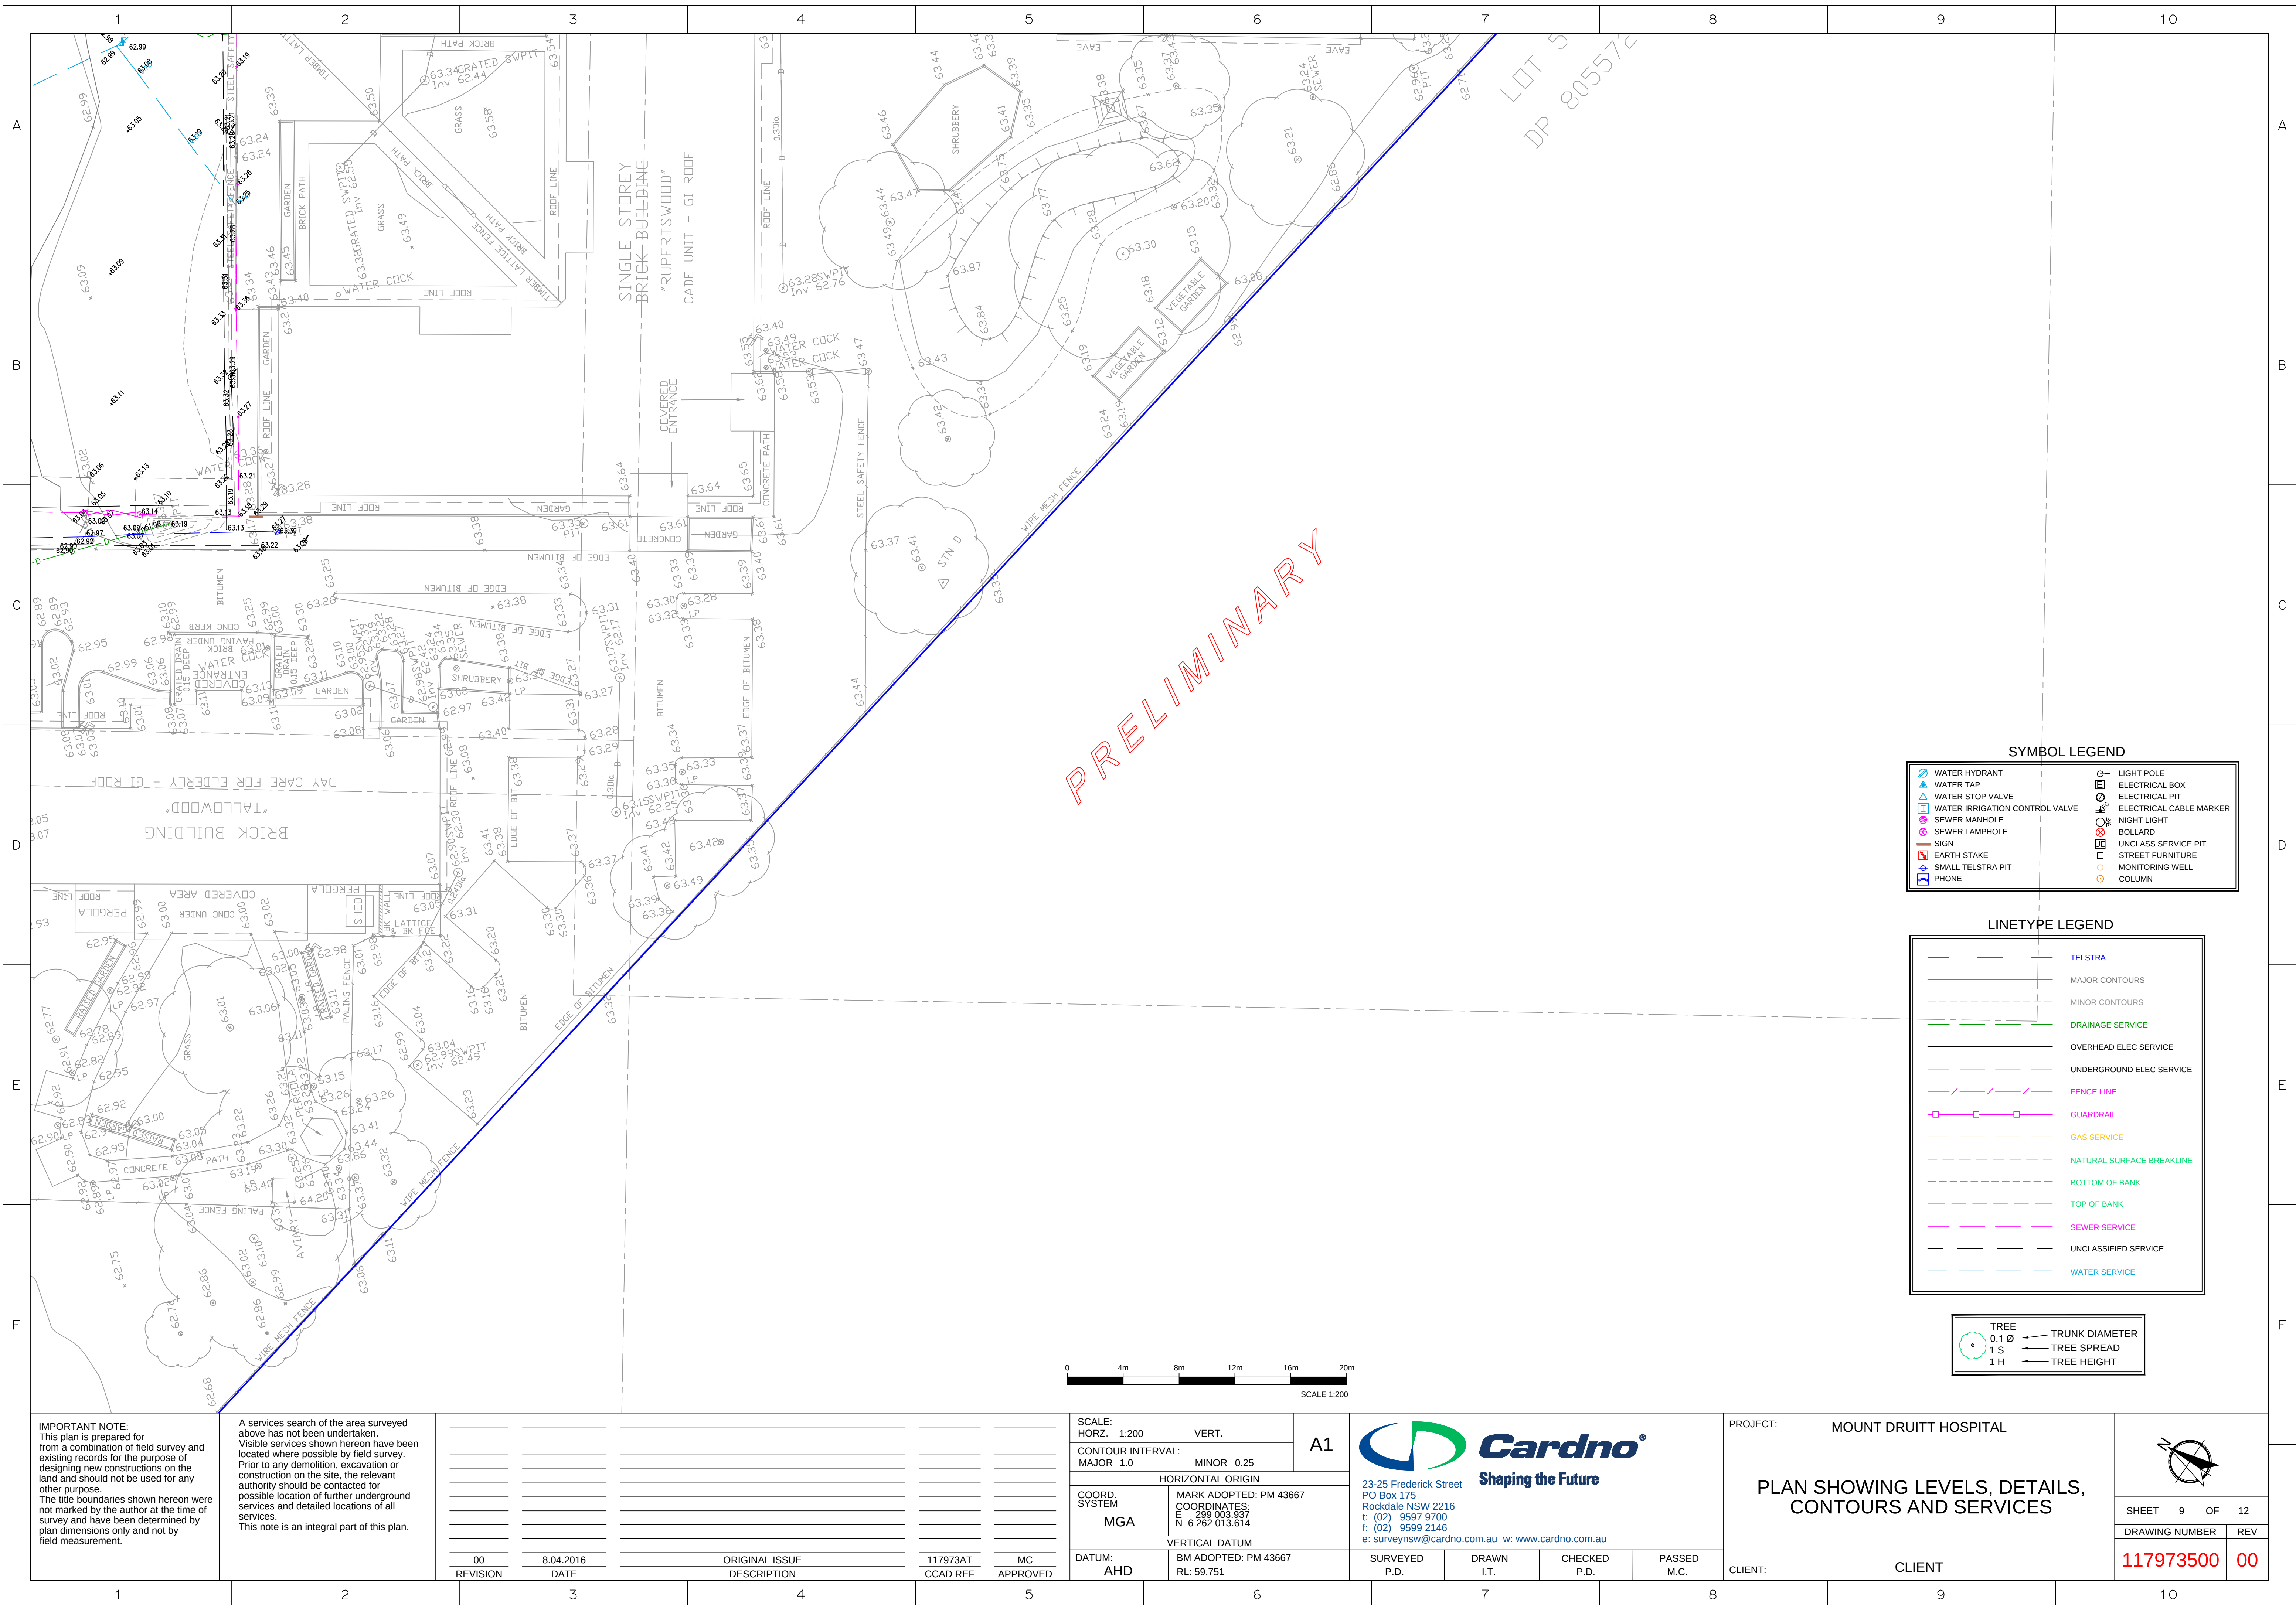

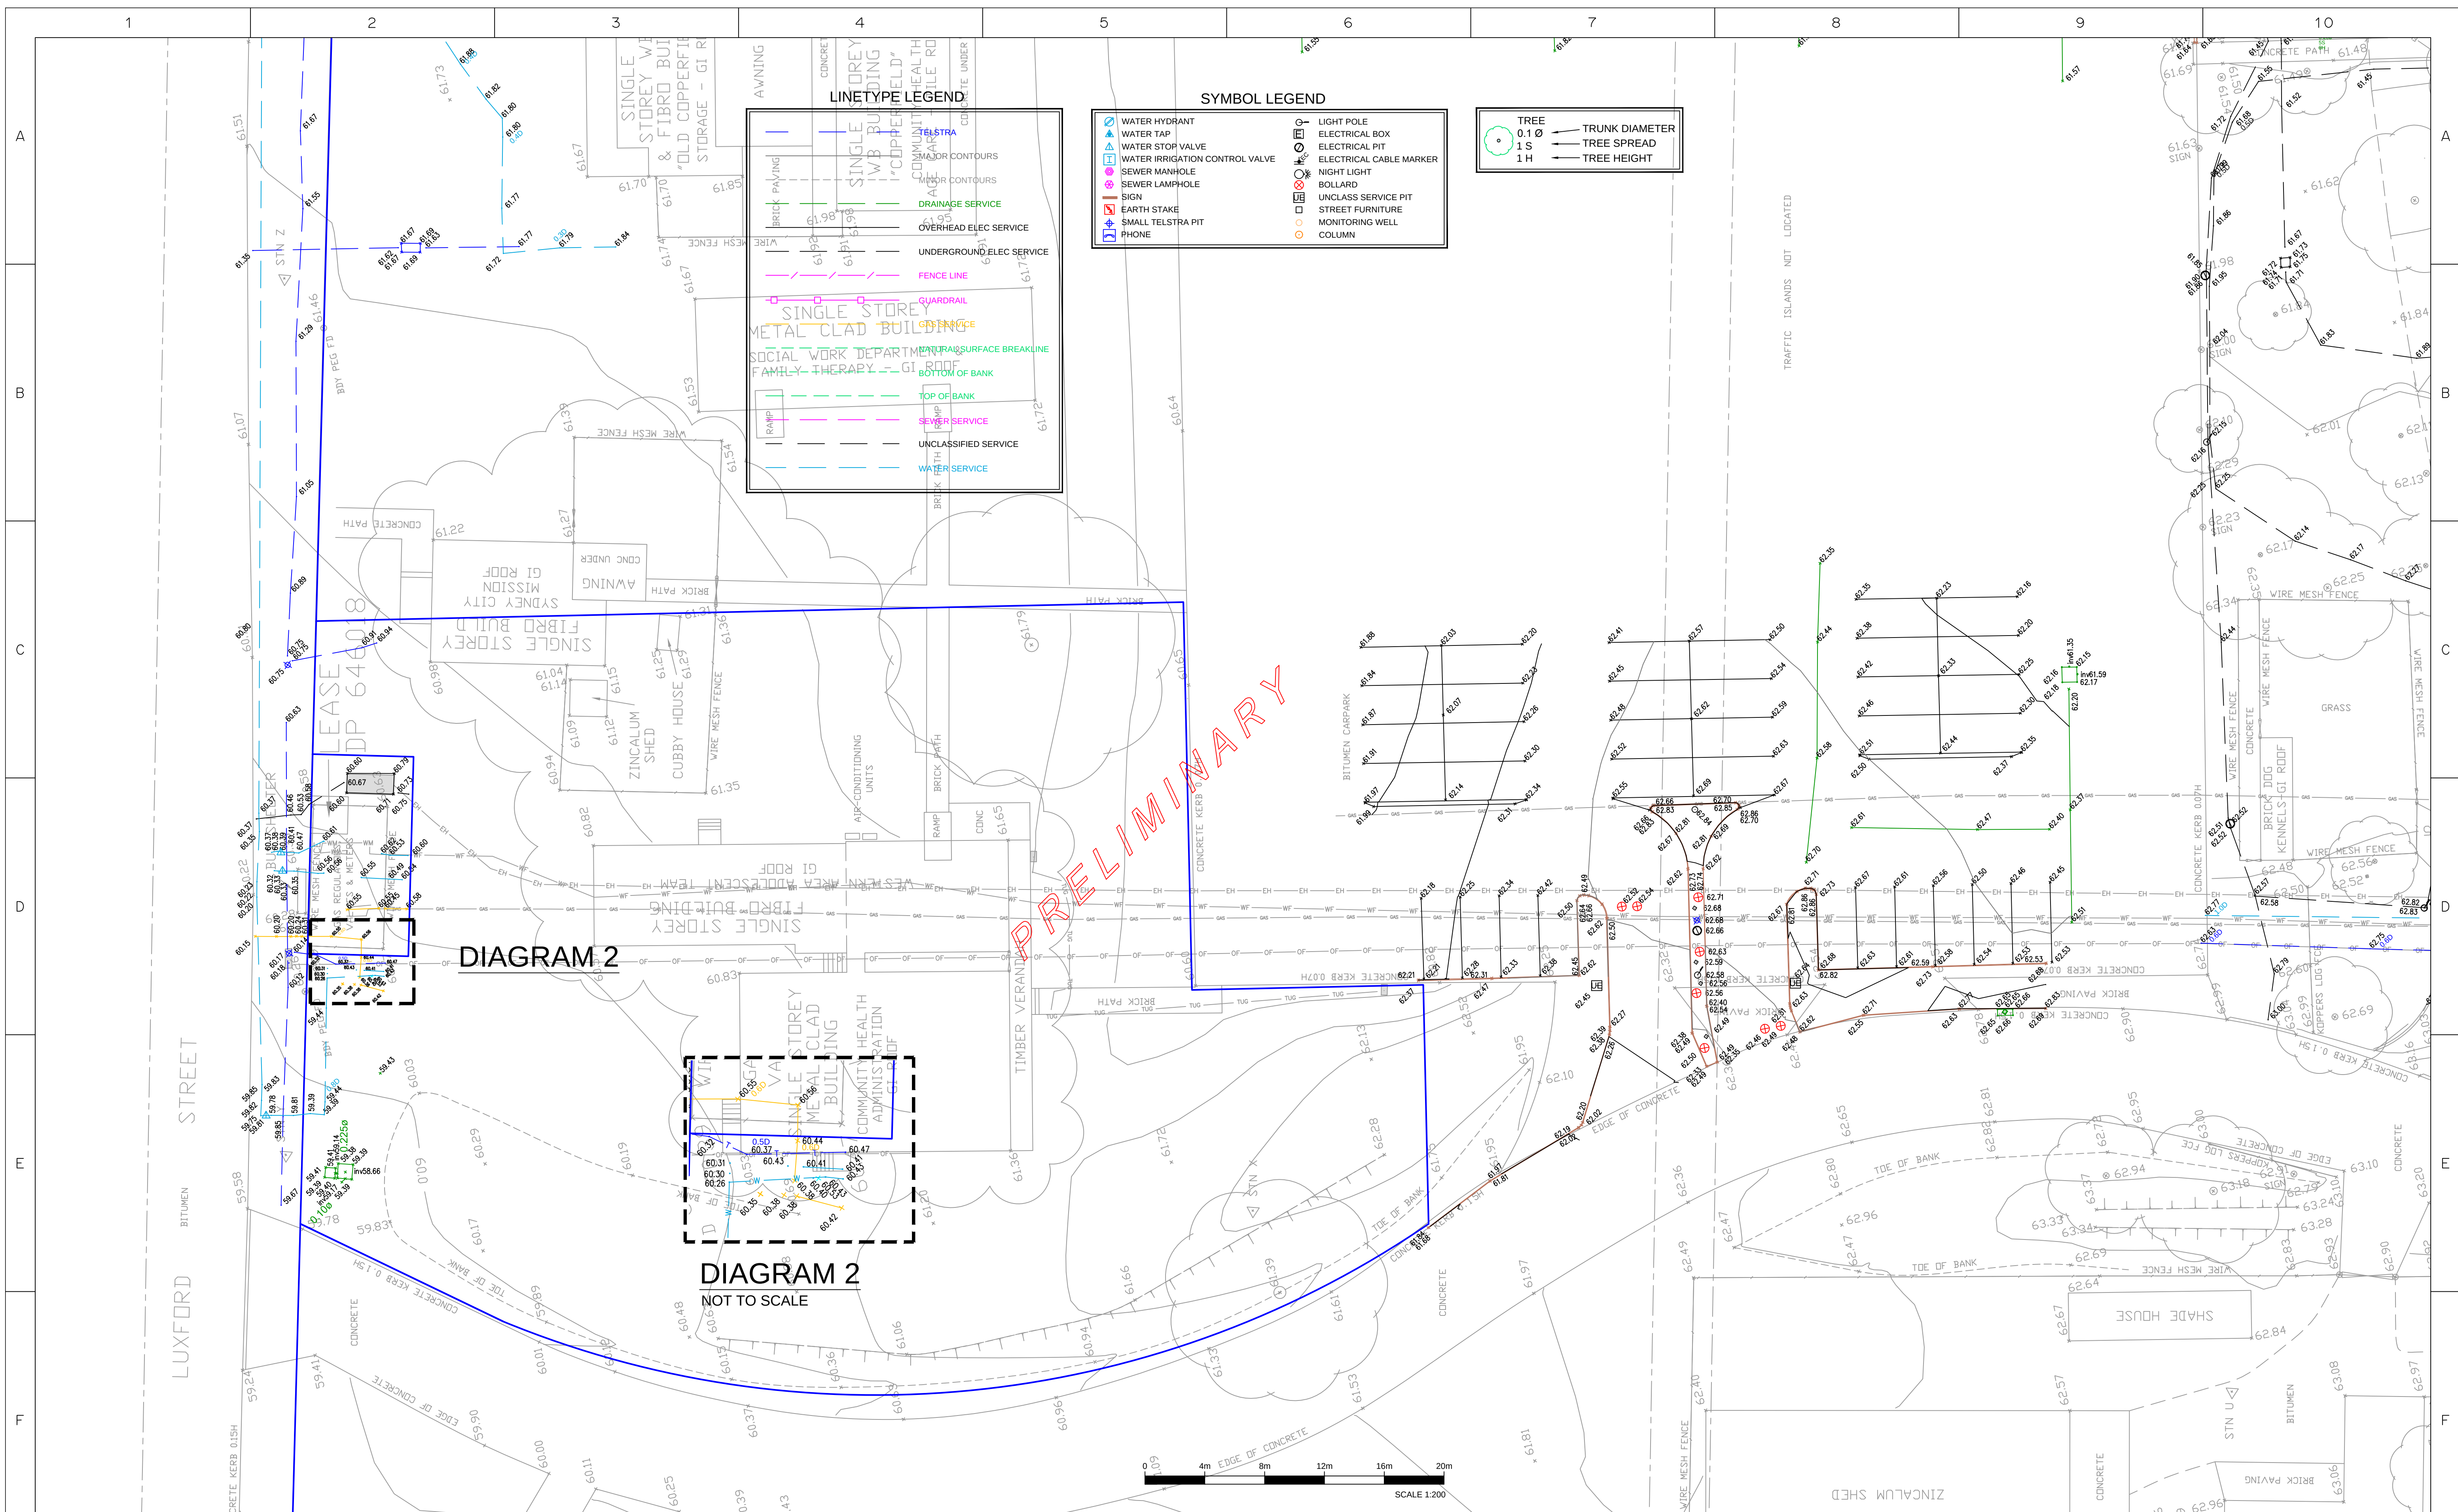

IMPORTANT NOTE:
This plan is prepared for
from a combination of field survey and
existing records for the purpose of
designing new constructions on the
land and should not be used for any
other purpose.
The title boundaries shown hereon were
not marked by the author at the time of
survey and have been determined by
plan dimensions only and not by
field measurement.

A services search of the area surveyed above has not been undertaken. Visible services shown hereon have been located where possible by field survey. Prior to any demolition, excavation or construction on the site, the relevant authority should be contacted for possible location of further underground services and detailed locations of all services.

This note is an integral part of this plan.

00	8.04.2016	ORIGINAL ISSUE	117973AT
REVISION	DATE	DESCRIPTION	CCAD REF
			MC
			APPROVED


SCALE:	
HORZ. 1:200	VERT.
CONTOUR INTERVAL:	
MAJOR 1.0	MINOR 0.25
HORIZONTAL ORIGIN	
COORD. SYSTEM	MARK ADOPTED: PM 4366
MGA	COORDINATES:
	E 299 003.937 N 6 262 013.614
VERTICAL DATUM	
DATUM:	BM ADOPTED: PM 43667
AHD	RL: 59.751

A1




PROJECT: MOUNT DRUITT HOSPITAL

PLAN SHOWING LEVELS, DETAILS, CONTOURS AND SERVICES

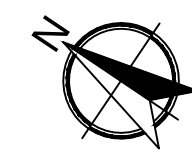

SHEET	10	OF	12
DRAWING NUMBER			REV
117973500			00

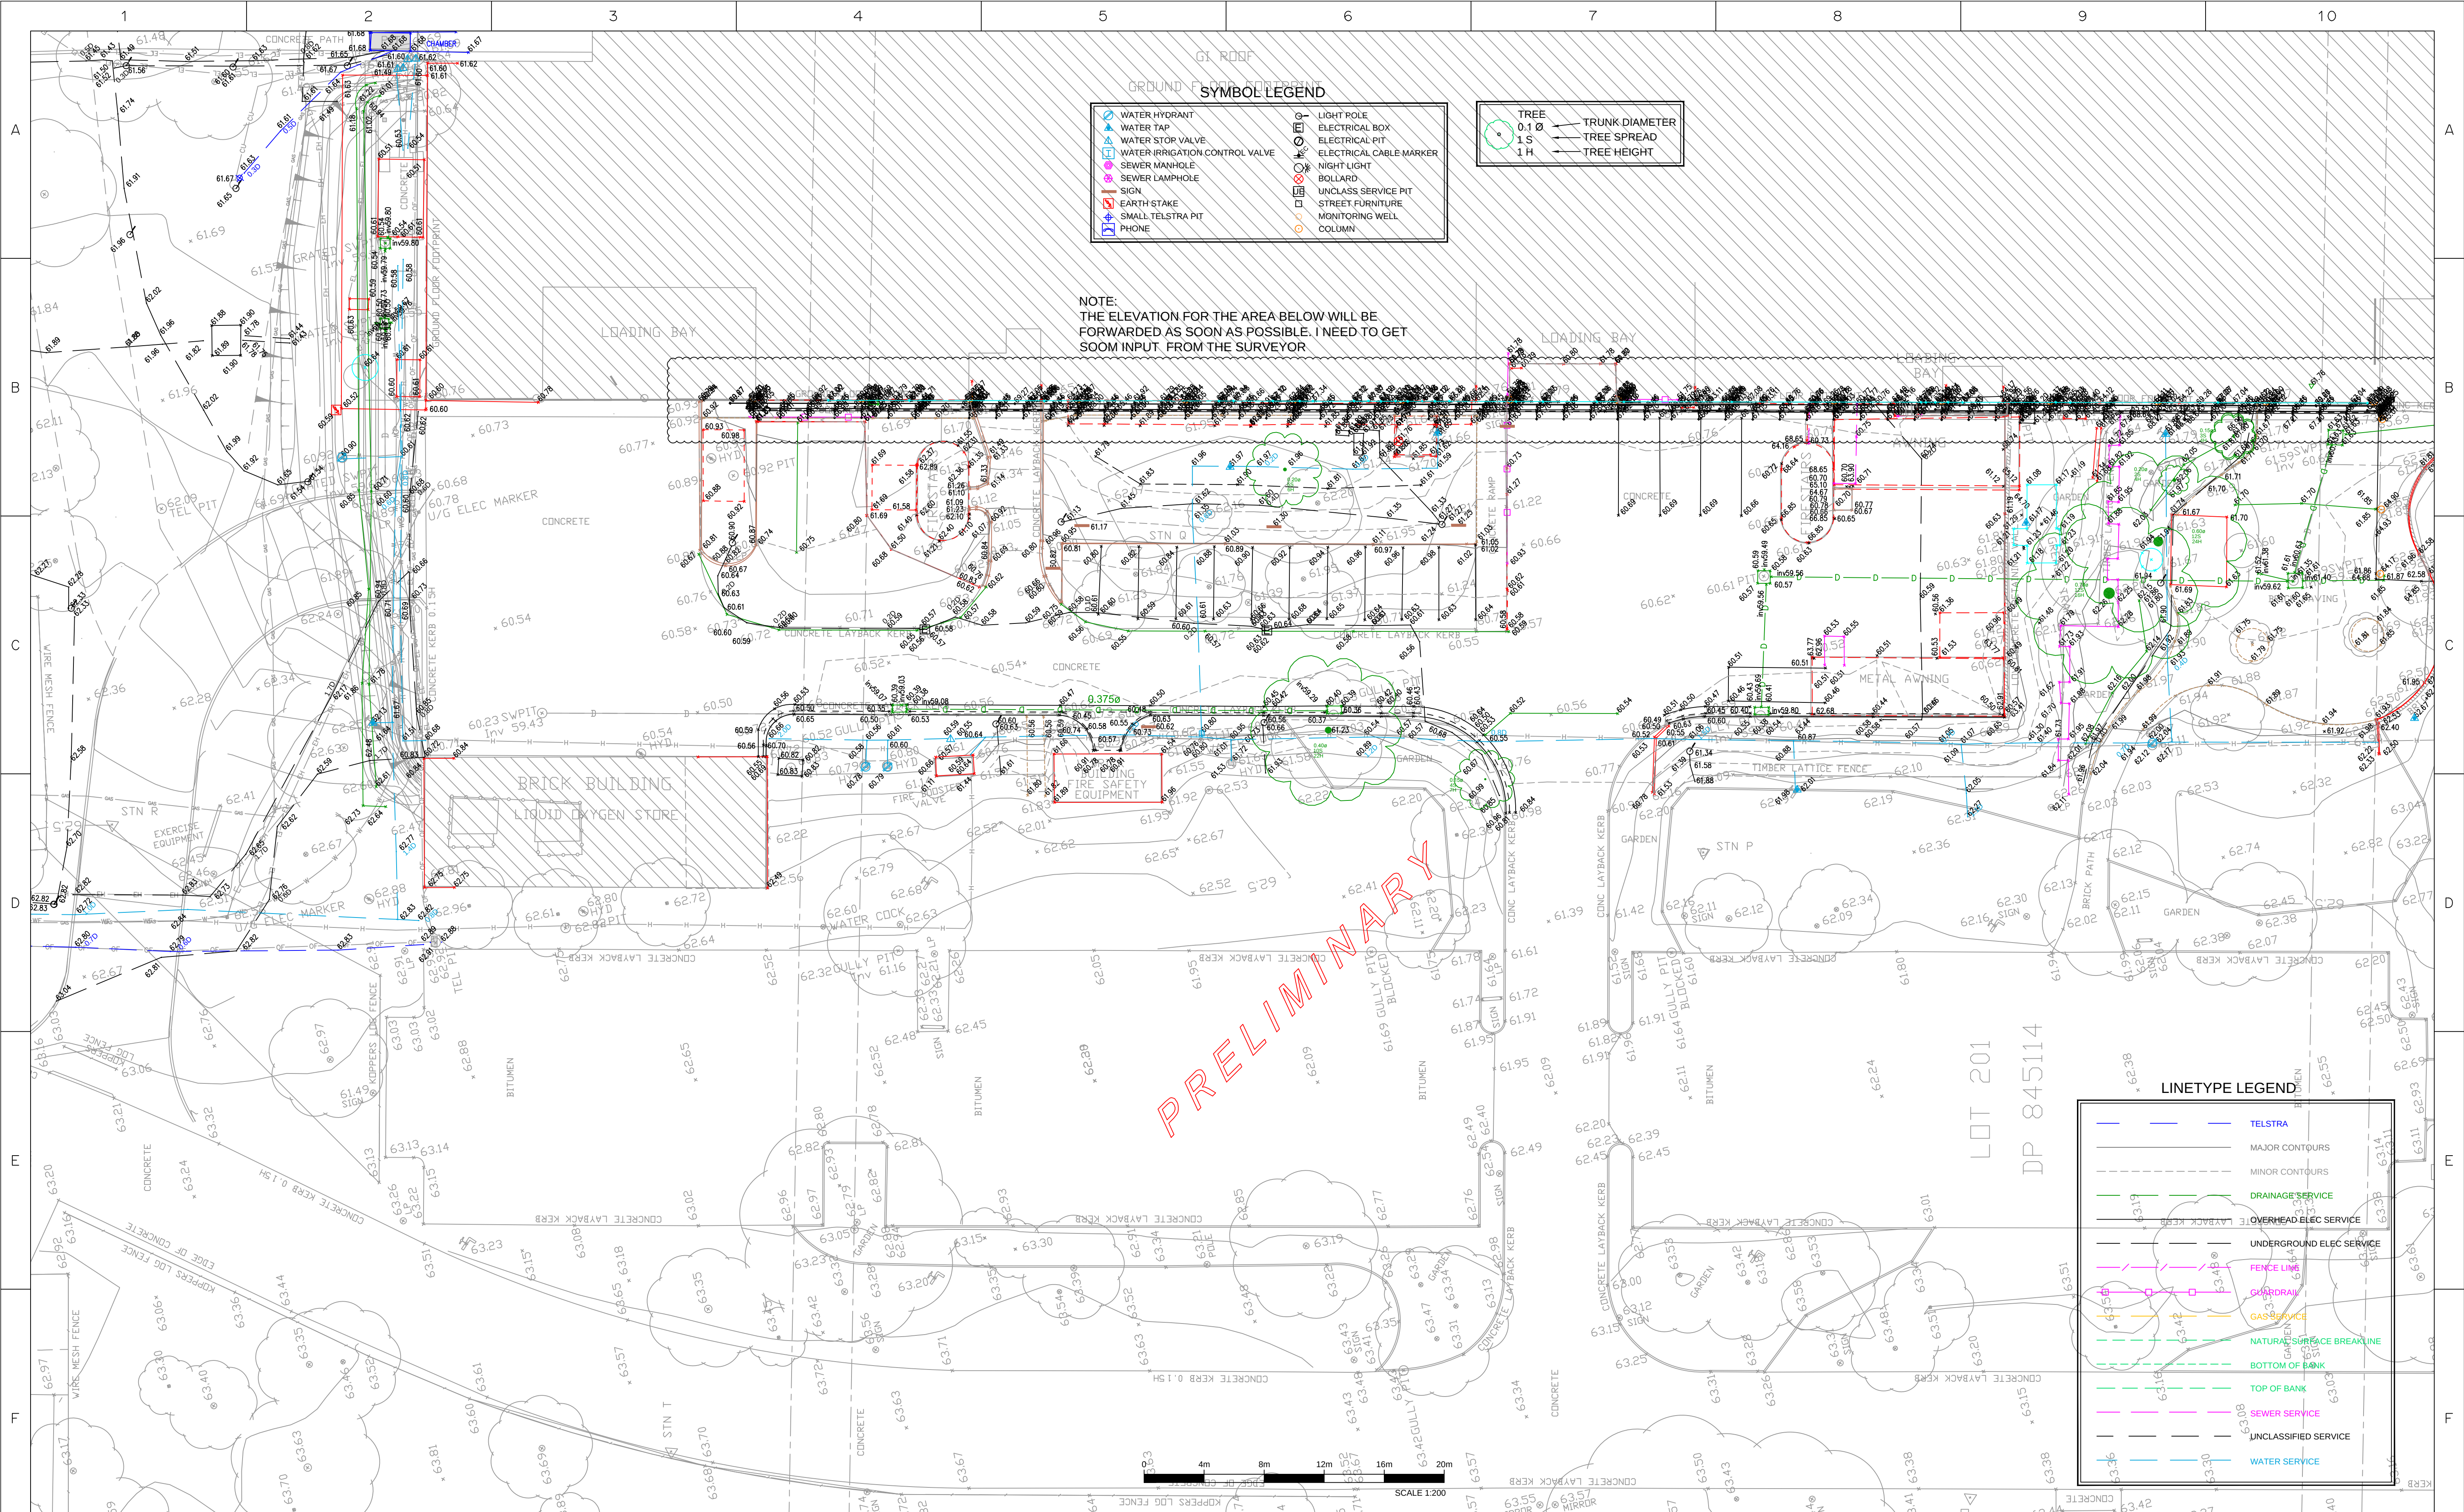

SYMBOL LEGEND

WATER HYDRANT	LIGHT POLE
WATER TAP	ELECTRICAL BOX
WATER STOP VALVE	ELECTRICAL PIT
WATER IRRIGATION CONTROL VALVE	ELECTRICAL CABLE MARKER
SEWER MANHOLE	NIGHT LIGHT
SEWER LAMPHOLE	BOLLARD
SIGN	UNCLASS SERVICE PIT
EARTH STAKE	STREET FURNITURE
SMALL TELSTRA PIT	MONITORING WELL
PHONE	COLUMN

TREE

0.1 Ø	TRUNK DIAMETER
1 S	TREE SPREAD
1 H	TREE HEIGHT

NOTE:
THE ELEVATION FOR THE AREA BELOW WILL BE
FORWARDED AS SOON AS POSSIBLE. I NEED TO GET
SOOM INPUT FROM THE SURVEYOR

LINETYPE LEGEND

TELSTRA
MAJOR CONTOURS
MINOR CONTOURS
DRAINAGE SERVICE
OVERHEAD ELEC SERVICE
UNDERGROUND ELEC SERVICE
FENCE LINE
GUARDRAIL
GAS SERVICE
NATURAL SURFACE BREAKLINE
BOTTOM OF BANK
TOP OF BANK
SEWER SERVICE
UNCLASSIFIED SERVICE
WATER SERVICE

IMPORTANT NOTE:
This plan is prepared for
from a combination of field survey and
existing records for the purpose of
designing new constructions on the
land and should not be used for any
other purpose.
The title boundaries shown hereon were
not marked by the author at the time of
survey and have been determined by
plan dimensions only and not by
field measurement.

A services search of the area surveyed
above has not been undertaken.
Visible services shown hereon have been
located where possible by field survey.
Prior to any demolition, excavation or
construction on the site, the relevant
authority should be contacted for
possible location of further underground
services and detailed locations of all
services.
This note is an integral part of this plan.

00	8.04.2016	ORIGINAL ISSUE	117973AT	MC
REVISION	DATE	DESCRIPTION	CCAD REF	APPROVED

SCALE: HORIZ. 1:200	VERT.
CONTOUR INTERVAL: MAJOR 1.0	MINOR 0.25
HORIZONTAL ORIGIN	
COORD. SYSTEM	MARK ADOPTED: PM 43667
MGA	COORDINATES: E 299 003 937 N 6 262 013.614
VERTICAL DATUM	
DATUM: AHD	BM ADOPTED: PM 43667 RL: 59.751


A1

Cardno
Shaping the Future

23-25 Frederick Street
PO Box 175
Rockdale NSW 2216
t: (02) 9597 9700
f: (02) 9599 2146
e: surveynsw@cardno.com.au w: www.cardno.com.au


PROJECT: MOUNT DRUTT HOSPITAL

PLAN SHOWING LEVELS, DETAILS,
CONTOURS AND SERVICES

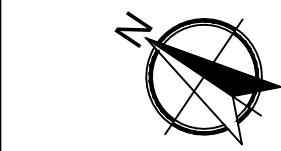

SHEET 11 OF 12
DRAWING NUMBER
117973500
REV
00

CLIENT: CLIENT

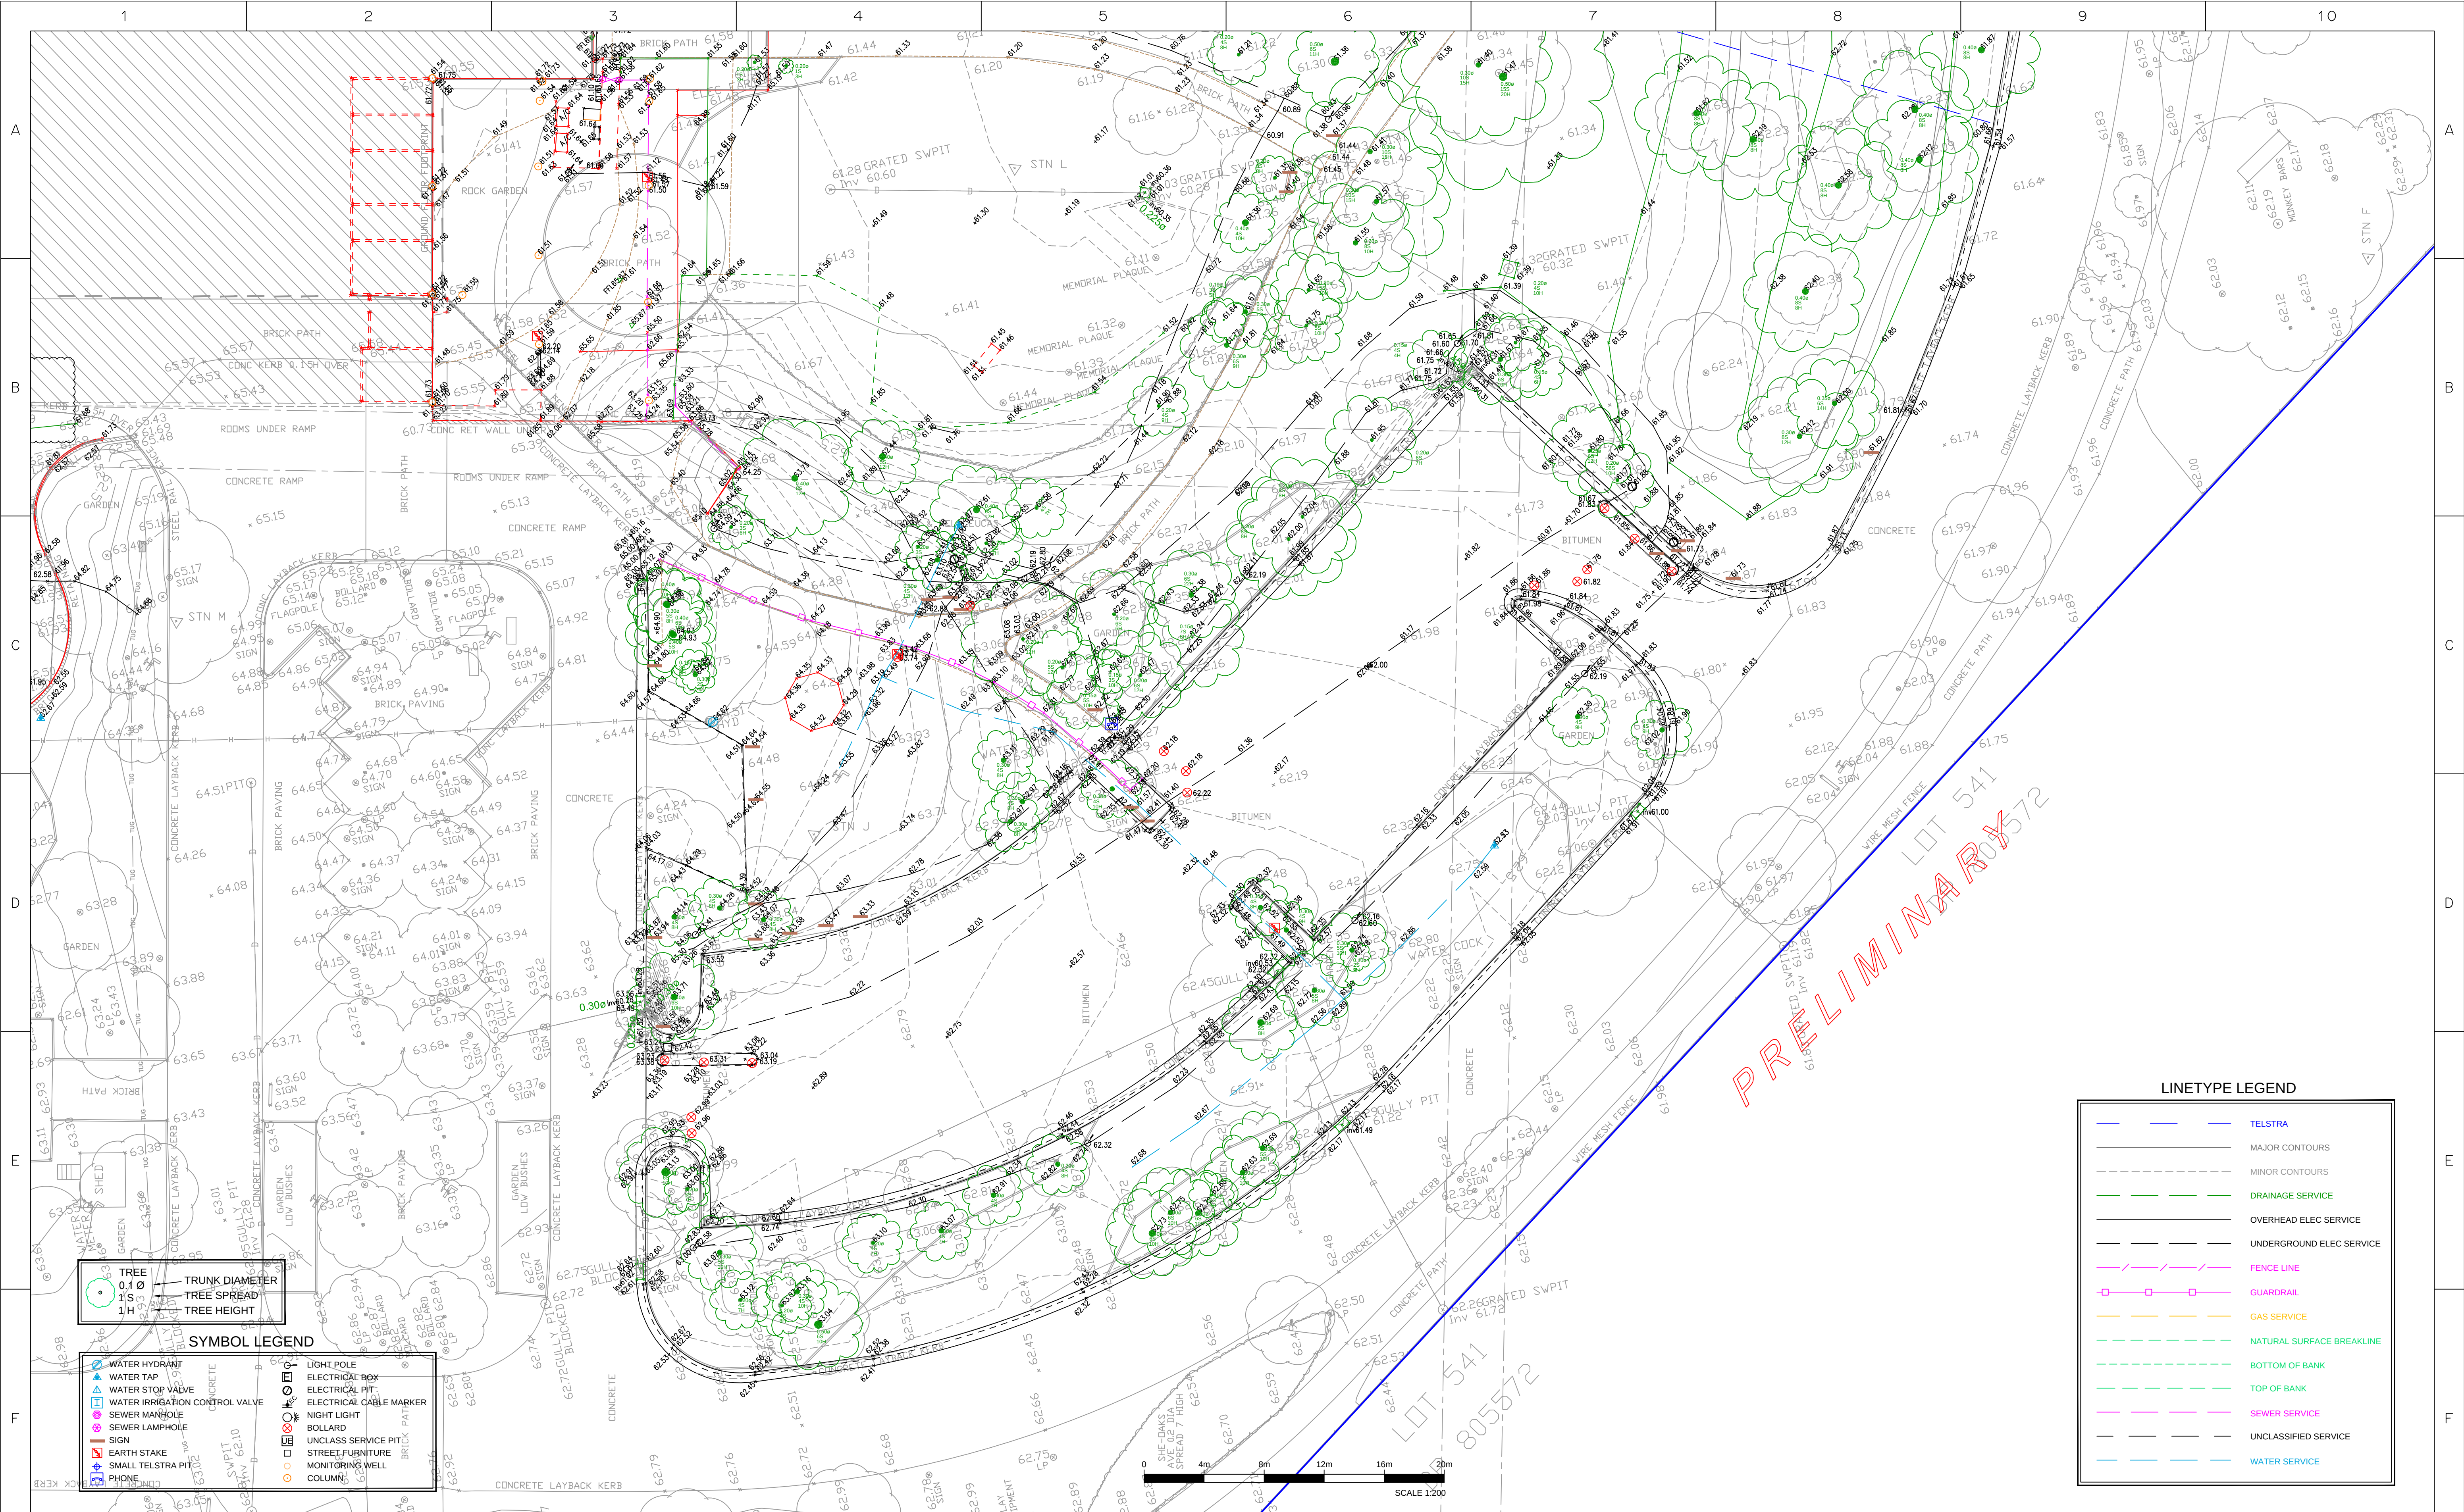

SYMBOL LEGEND

TREE
0.1 Ø
1 S
1 H

— TRUNK DIAMETER
— TREE SPREAD
— TREE HEIGHT

SYMBOL LEGEND

WATER HYDRANT
WATER TAP
WATER STOP VALVE
WATER IRRIGATION CONTROL VALVE
SEWER MANHOLE
SEWER LAMPPOLE
SIGN
EARTH STAKE
SMALL TELSTRA PIT
PHONE

LIGHT POLE
ELECTRICAL BOX
ELECTRICAL PIT
ELECTRICAL CABLE MARKER
NIGHT LIGHT
BOLLARD
UNCLASS SERVICE PIT
STREET FURNITURE
MONITORING WELL
COLUMN

LINETYPE LEGEND

TELSTRA
MAJOR CONTOURS
MINOR CONTOURS
DRAINAGE SERVICE
OVERHEAD ELEC SERVICE
UNDERGROUND ELEC SERVICE
FENCE LINE
GUARDRAIL
GAS SERVICE
NATURAL SURFACE BREAKLINE
BOTTOM OF BANK
TOP OF BANK
SEWER SERVICE
UNCLASSIFIED SERVICE
WATER SERVICE

IMPORTANT NOTE:
This plan is prepared for from a combination of field survey and existing records for the purpose of designing new constructions on the land and should not be used for any other purpose.
The title boundaries shown hereon were not marked by the author at the time of survey and have been determined by plan dimensions only and not by field measurement.

A services search of the area surveyed above has not been undertaken. Visible services shown hereon have been located where possible by field survey. Prior to any demolition, excavation or construction on the site, the relevant authority should be contacted for possible location of further underground services and detailed locations of all services.
This note is an integral part of this plan.

REVISION	DATE	ORIGINAL ISSUE DESCRIPTION	117973AT CCAD REF	MC APPROVED
00	8.04.2016			

SCALE: HORIZ. 1:200	VERT.	A1
CONTOUR INTERVAL: MAJOR 1.0	MINOR 0.25	
HORIZONTAL ORIGIN		
COORD. SYSTEM	MARK ADOPTED: PM 43667	
MGA	COORDINATES: E 299 003 937 N 6 262 013.614	
VERTICAL DATUM		
DATUM: AHD	BM ADOPTED: PM 43667 RL: 59.751	

Cardno
Shaping the Future

23-25 Frederick Street
PO Box 175
Rockdale NSW 2216
t: (02) 9597 9700
f: (02) 9599 2146
e: surveynsw@cardno.com.au w: www.cardno.com.au

SURVEYED P.D.	DRAWN I.T.	CHECKED P.D.	PASSED M.C.
------------------	---------------	-----------------	----------------

PROJECT: MOUNT DRUITT HOSPITAL

PLAN SHOWING LEVELS, DETAILS, CONTOURS AND SERVICES

CLIENT: CLIENT

SHEET 12 OF 12

DRAWING NUMBER REV

117973500 00