OL: DENOTES OVERHEAD LINE
PP: DENOTES POWER POLE
NS: DENOTES NATURAL SURFACE
L1: DENOTES OVERHEAD LINE 1
L2: DENOTES OVERHEAD LINE 2
L3: DENOTES OVERHEAD LINE 3
L4: DENOTES OVERHEAD LINE 4

LOT: 6
DP: 36587
ADDRESS: 48 HENDY AVENUE
SUBURB: PANANIA

SKETCH

OVERHEAD LINE DETAIL

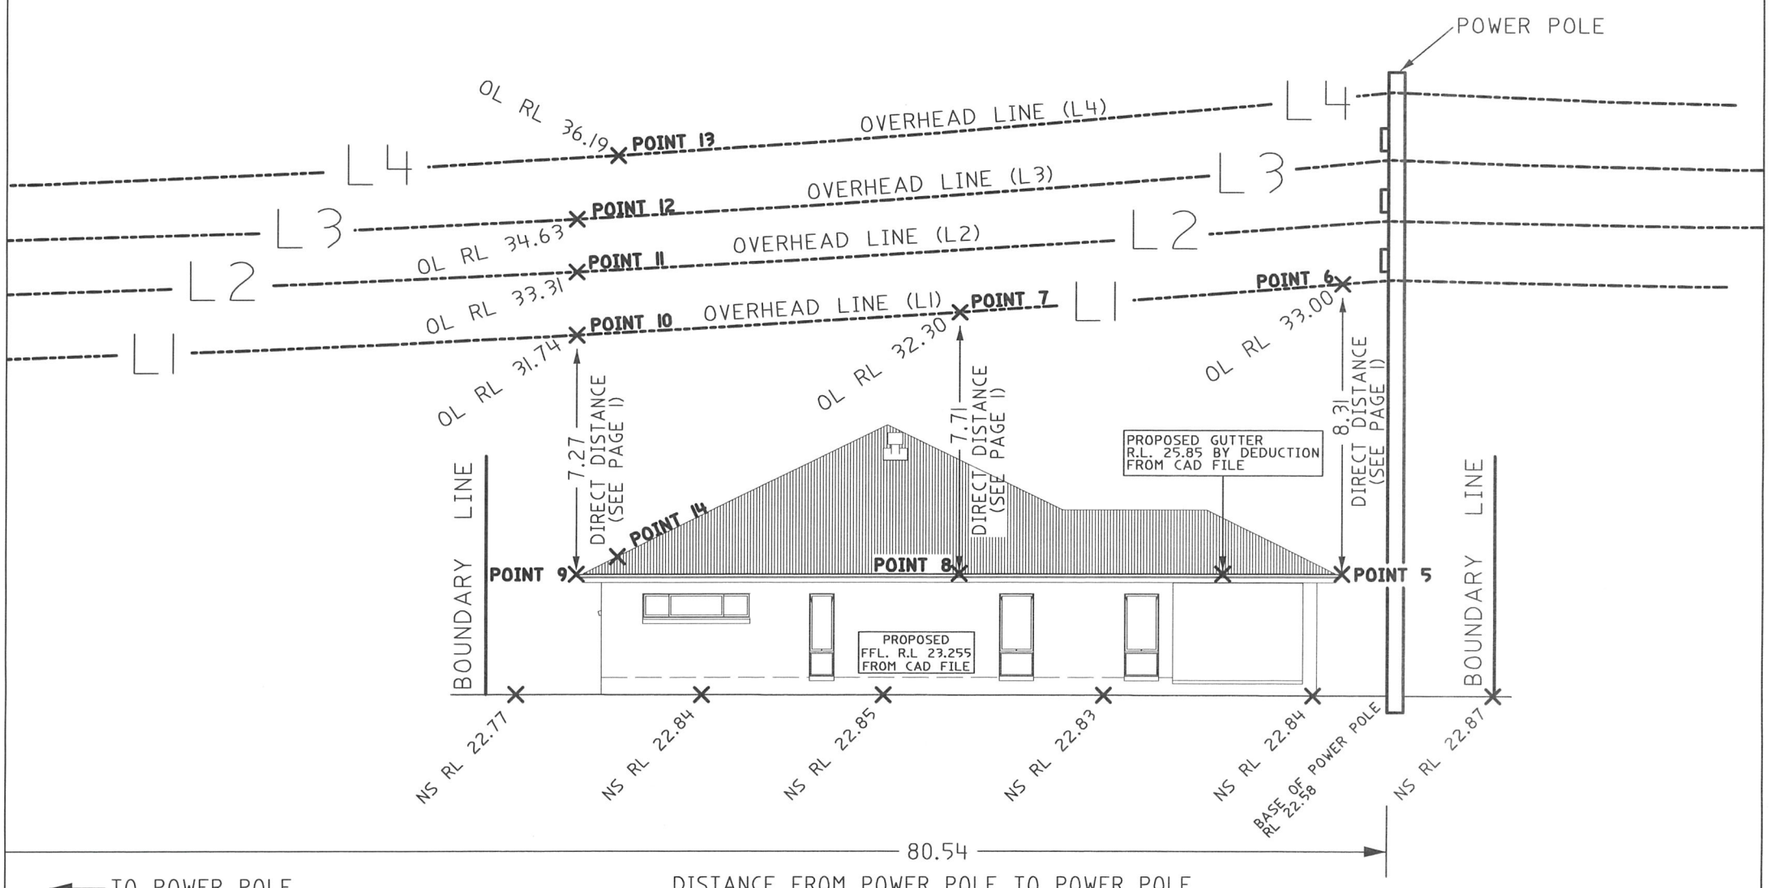

ELEVATION D-D

NOT TO SCALE

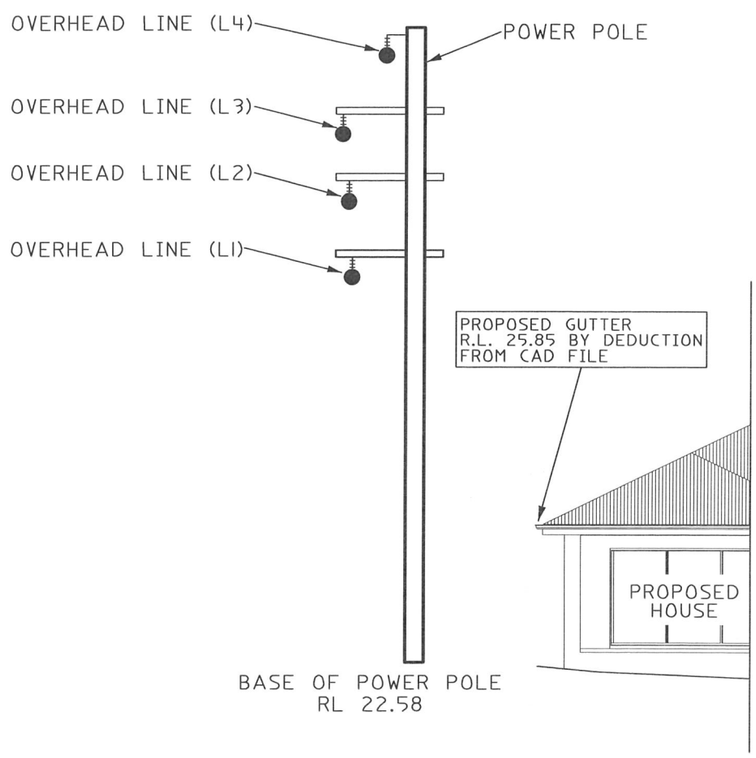

HOUSE PLANS
REVISION 5
DRAWING No.606379
DATED: 06.07.2021

ELEVATION E-E

NOT TO SCALE

David Burton B.Surv. M.I.S.N.S.W.
Surveyor Registered under the Surveying and Spatial Information Act, 2002.

ASPECT DEVELOPMENT & SURVEY PTY LTD A.C.N. 078 649 000
CONSULTING REGISTERED SURVEYORS

OUR REF: 7/1057829/337346
YOUR REF: JACOB/606379
TIME OF SURVEY: 7AM - 9AM
DATE OF SURVEY: 09/10/21

SUITE 1, 103 VANESSA STREET
KINGSGROVE NSW 2208
TELE (02) 9554 8388
FAX (02) 9554 8588

DX 11392
HURSTVILLE
P.O. BOX 161
KINGSGROVE NSW 1480