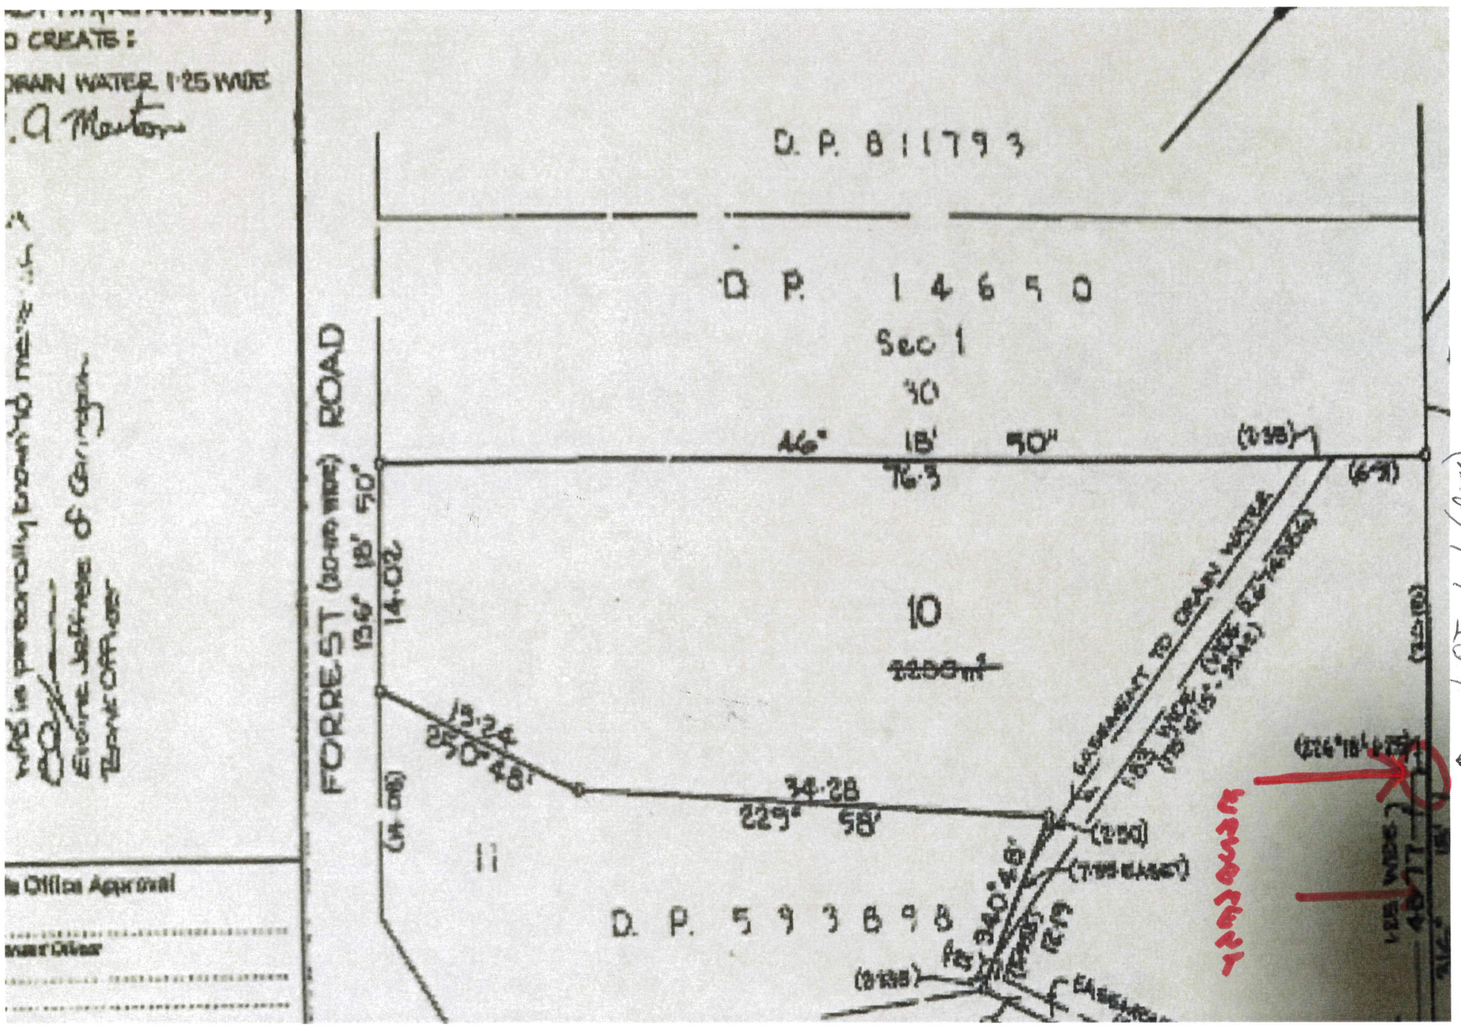
D. P. 811793
D. P. 14650
Sec 1
10
FORREST ROAD
D. P. 593898
11
EASEMENT
LOT 41 (Rem)
EASEMENT ACCESS

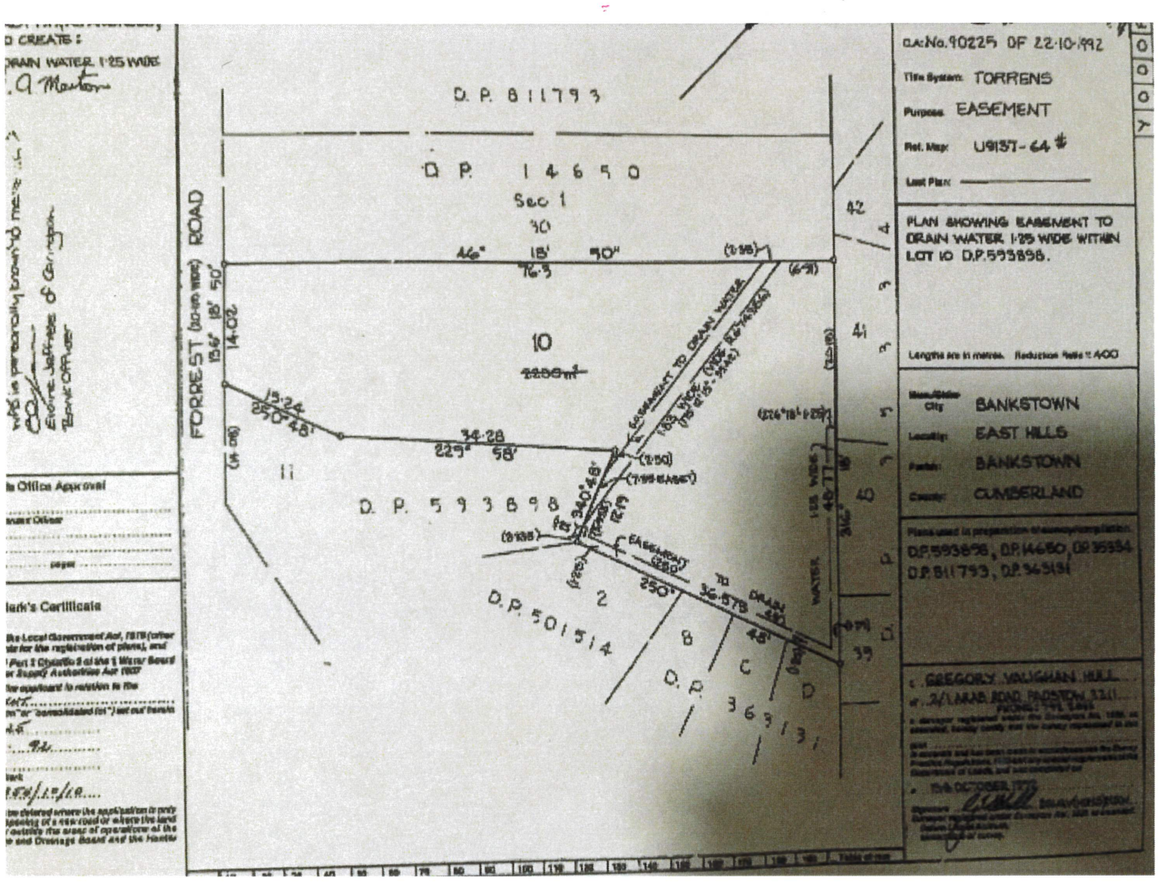
D. P. 811793
D. P. 14650
Sec 1
10
FORREST ROAD
D. P. 593898
11
D. P. 501514
D. P. 363131
D.A. No. 90225 OF 22-10-1992
Title System: TORRENS
Purpose: EASEMENT
Ref. Map: 09137-64
Last Plan:
PLAN SHOWING EASEMENT TO DRAIN WATER 1·25 WIDE WITHIN LOT 10 D.P.593898.
Lengths are in metres. Reduction Ratio 1:400
City: BANKSTOWN
Locality: EAST HILLS
Parish: BANKSTOWN
County: CUMBERLAND
D.P.593898, D.P.14650, D.P.35334
D.P.811793, D.P.34131
GREGORY VAUGHAN HULL