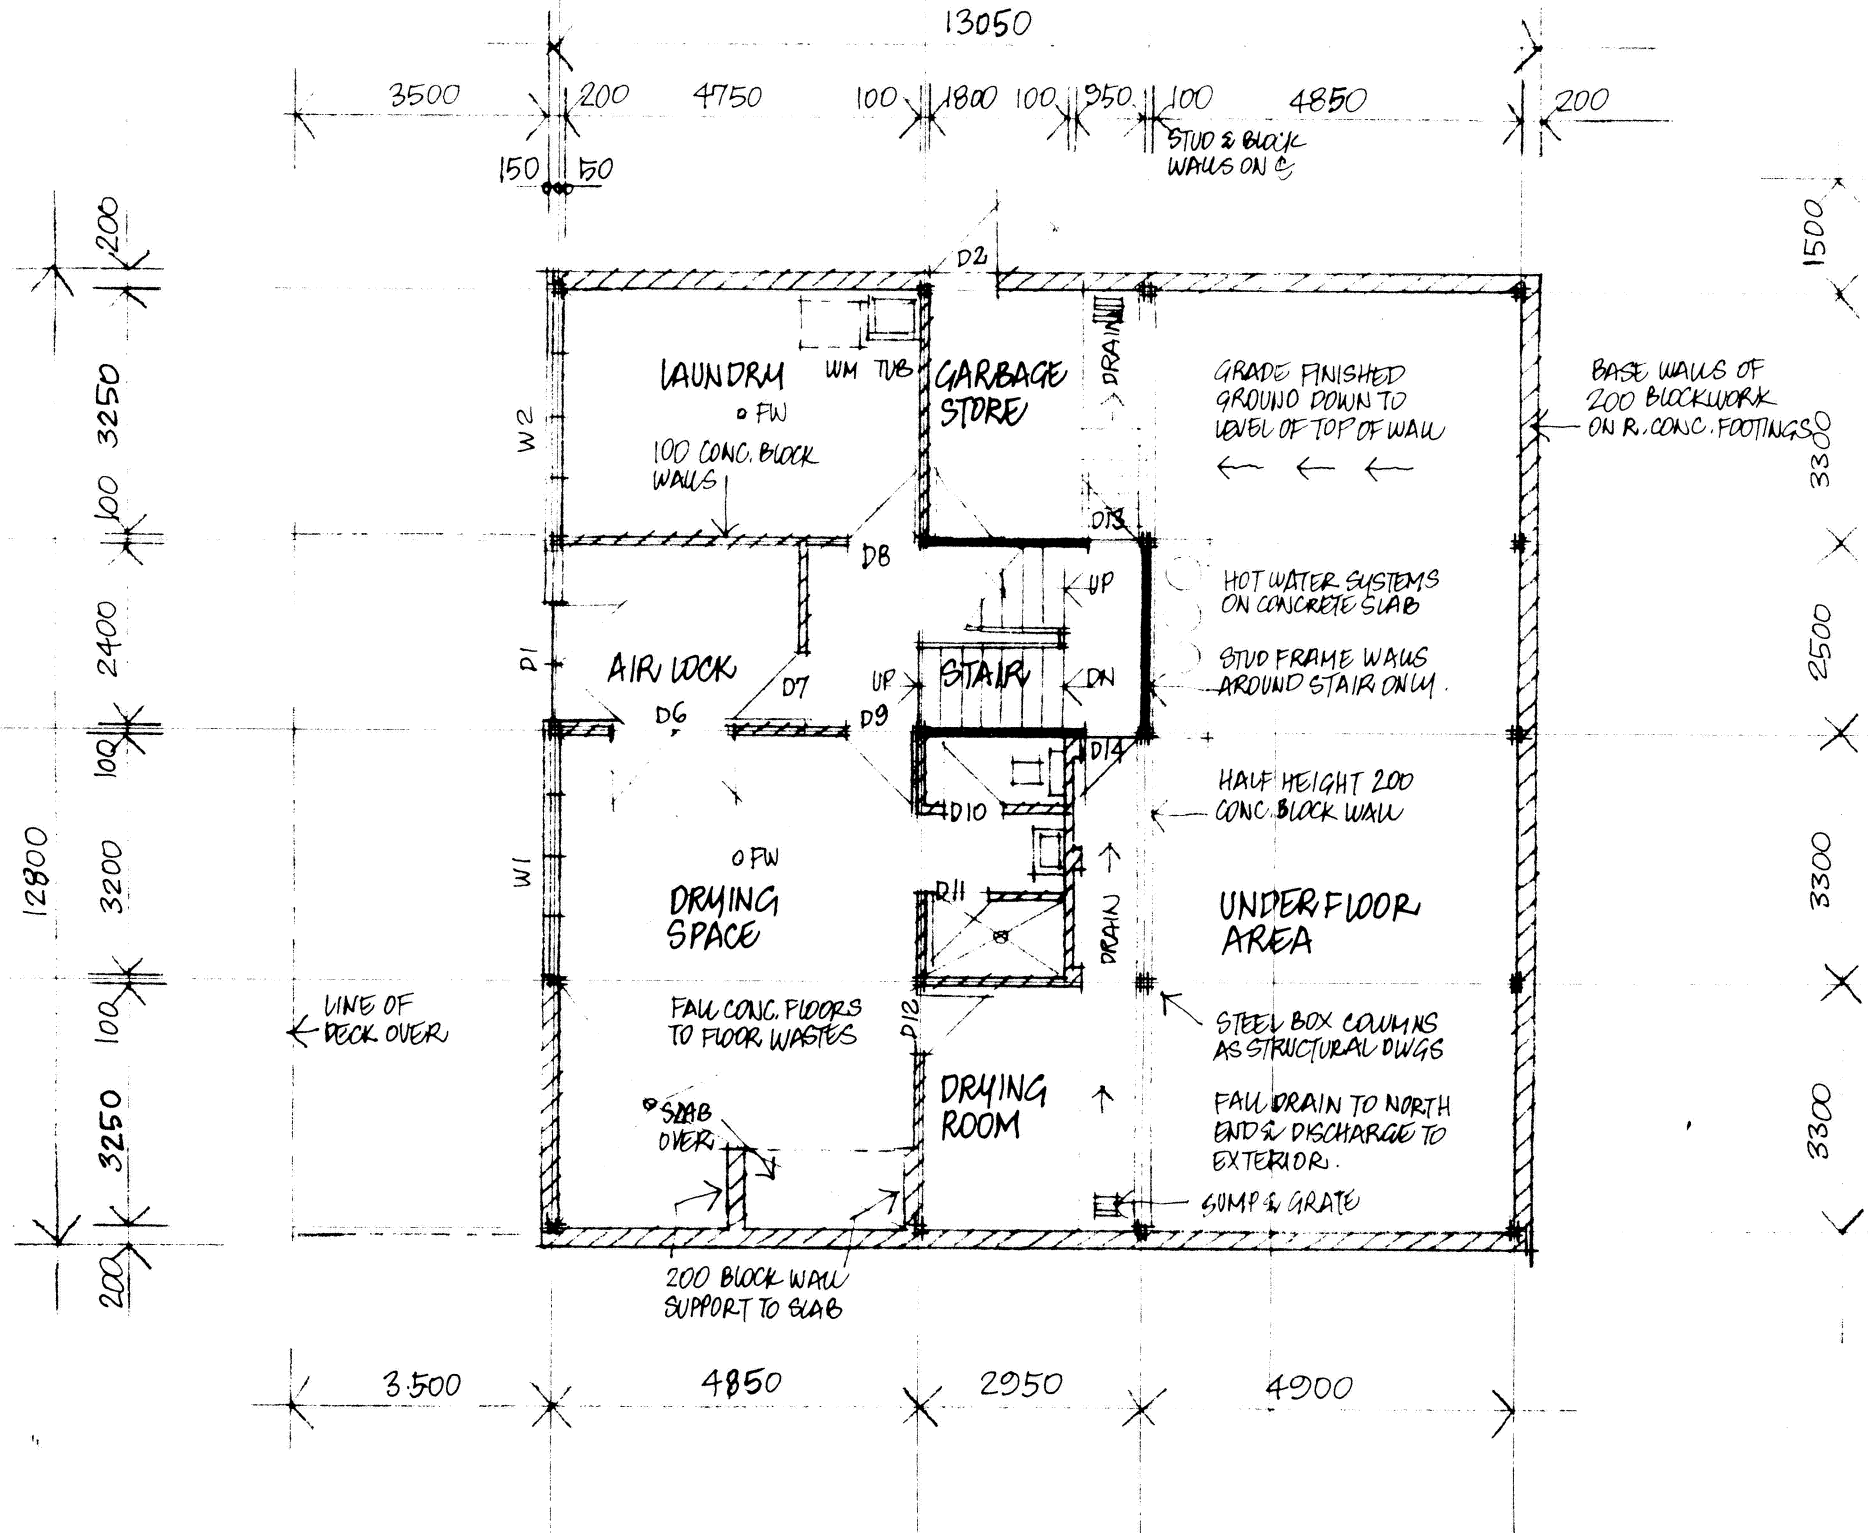

GROUND / ENTRY LEVEL 1001.50

FLOOR AREA 89.0 m²