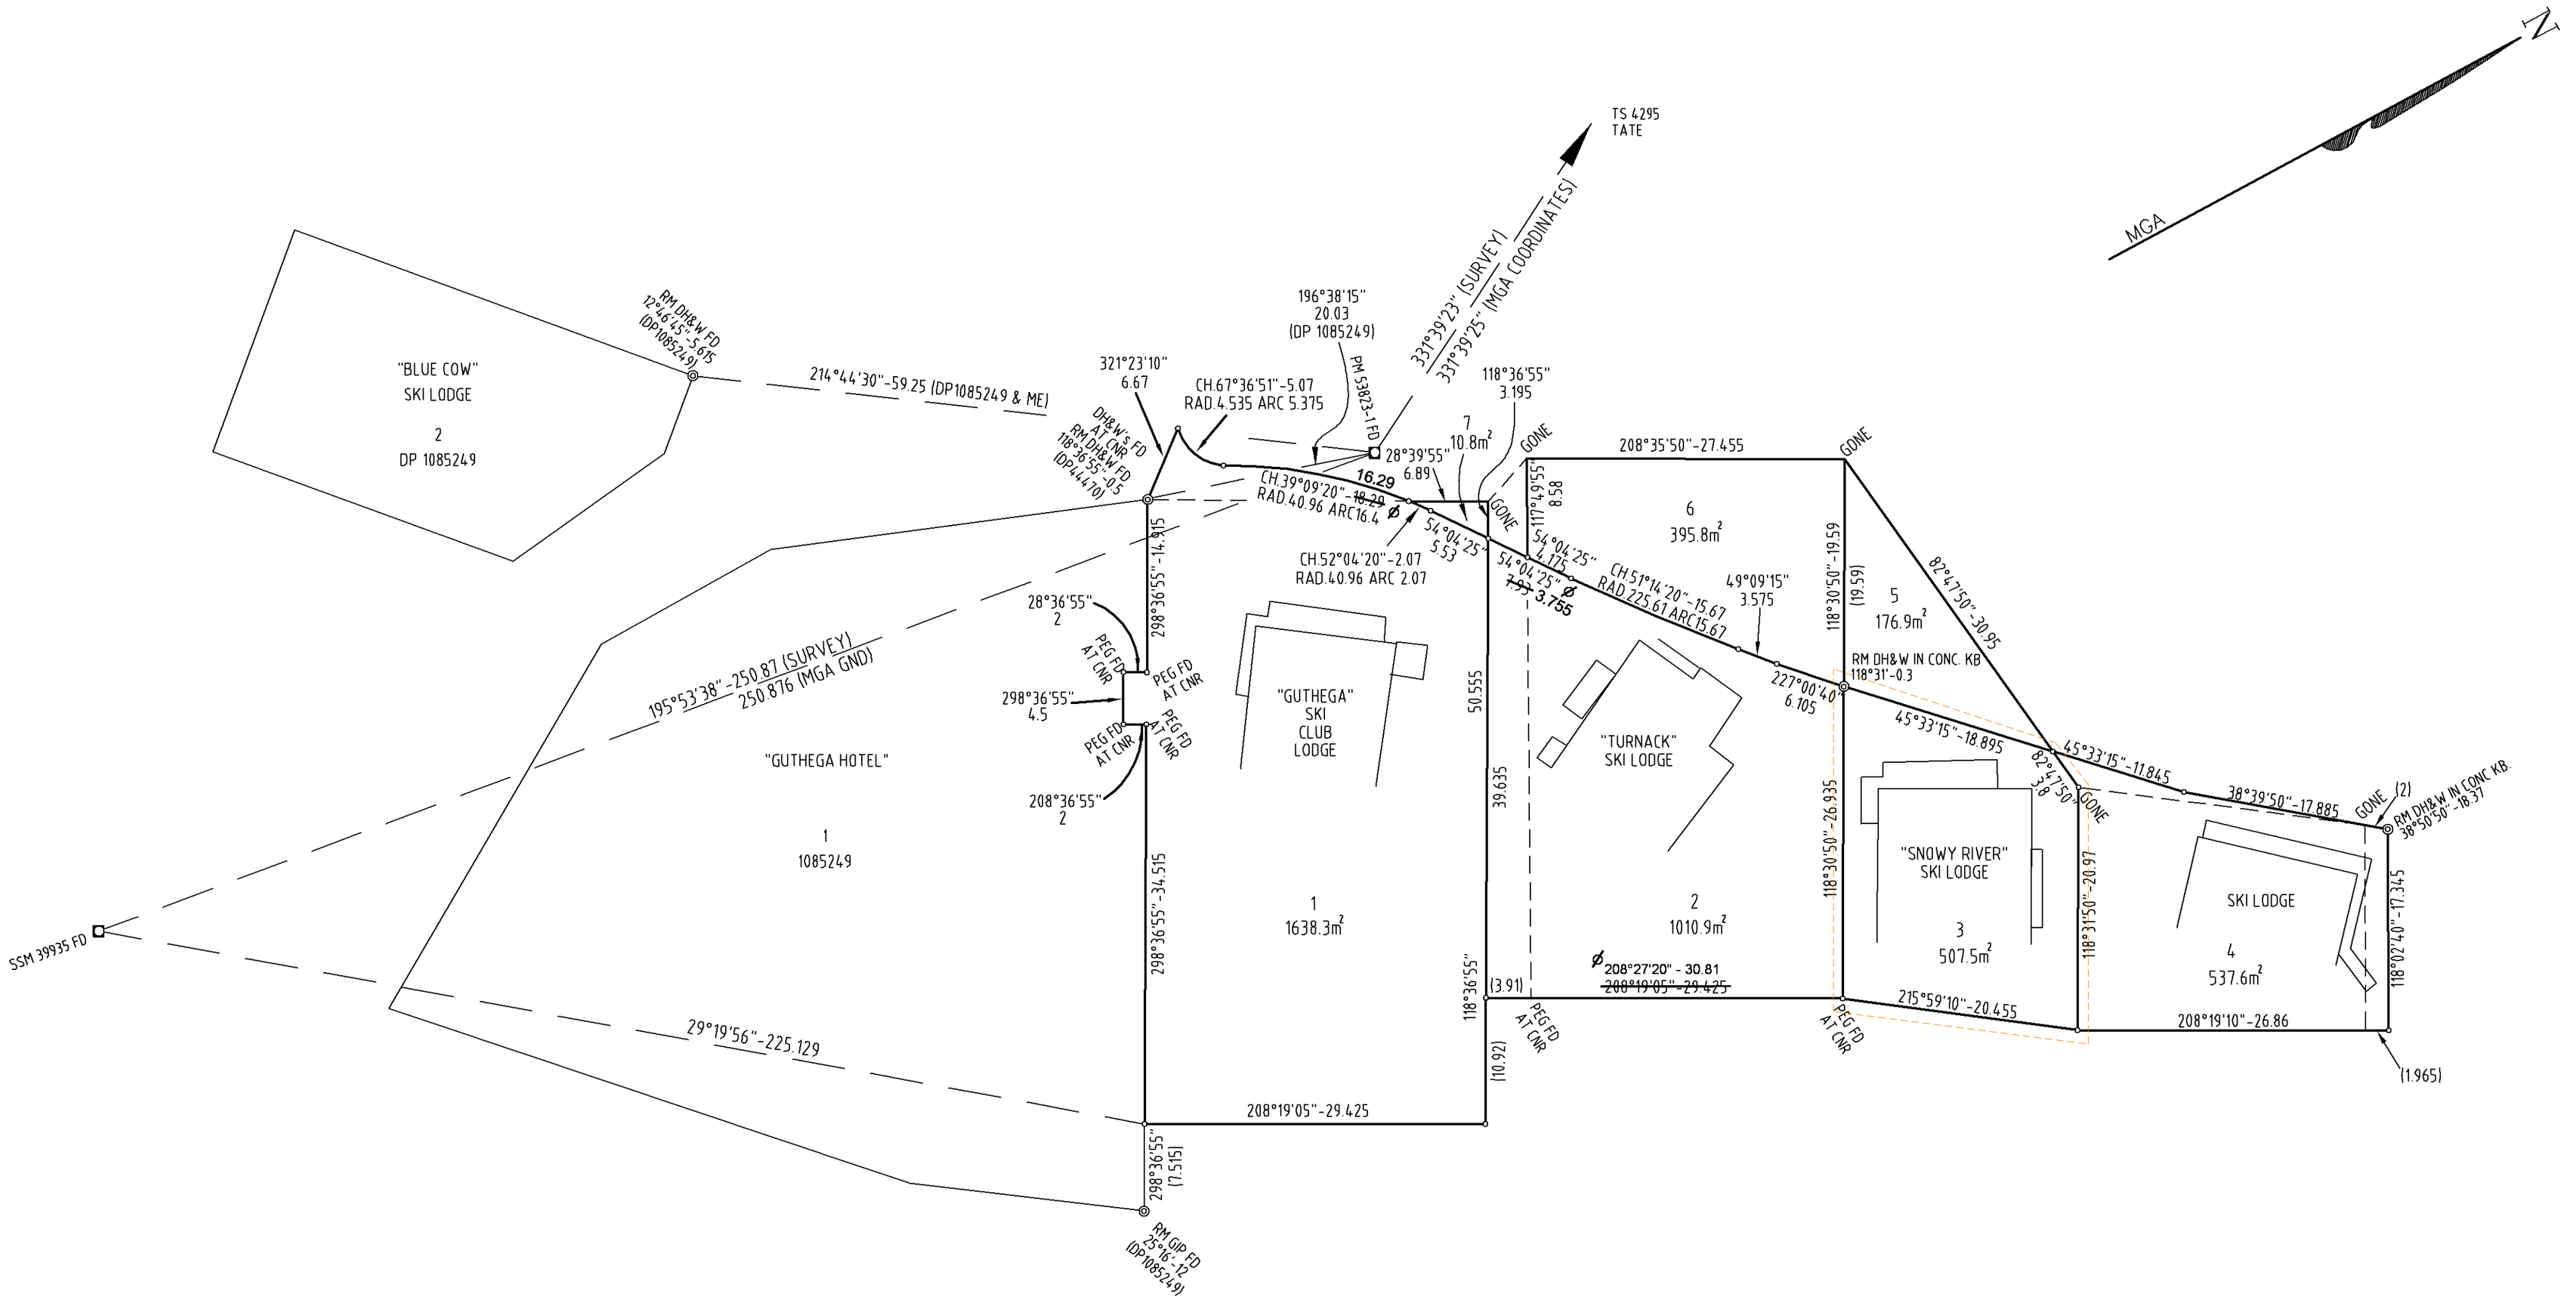

SURVEYING AND SPATIAL INFORMATION REGULATION 2006 (CL.61)					
MARK	M.G.A. CO-ORDINATES		ZONE	CLASS	ORDER
	EASTING	NORTHING			
PM 53823-1	623135.229	5972838.131	55	B	U
SSM 39935	623066.581	5972596.953	55	B	U
TS 4295	621429.331	5976000.616	55	2A	0
COMBINED SEA LEVEL AND SCALE FACTOR: 0.999527					
SOURCE: M.G.A. CO-ORDINATES ADOPTED FROM L.P.I.N.S.W. ON 20-05-2010					

Surveyor: Morgan Shoebridge Date of Survey: 8th APRIL, 2010 Surveyor's Ref: 3813FCP	PLAN OF SUBDIVISION OF LOT 216 IN DP 44470, W6129-1604 (LOT 110), W6188-1604 (LOT 172), W6168-1604 (LOT 109) AND Ms.5020-3040 Gbn.	L.G.A.: SNOWY RIVER Locality: GUTHEGA VILLAGE Subdivision No: ——— Lengths are in metres. Reduction Ratio 1:400	Registered 20.7.2011

DP1152944 (E)

q:R872094 /Doc:DP 1152944 P /Rev:26-Aug-2011 /Sts:SC.OK /Prt:14-May-2012 13:44 /Pgs:ALL /Seq:1 of 3
f: /Src:X