LOT 11-12
D.P: 132660
L.G.A: BANKSTOWN

SITING HAS BEEN COMPLETED IN ACCORDANCE WITH BANKSTOWN DCP 2015

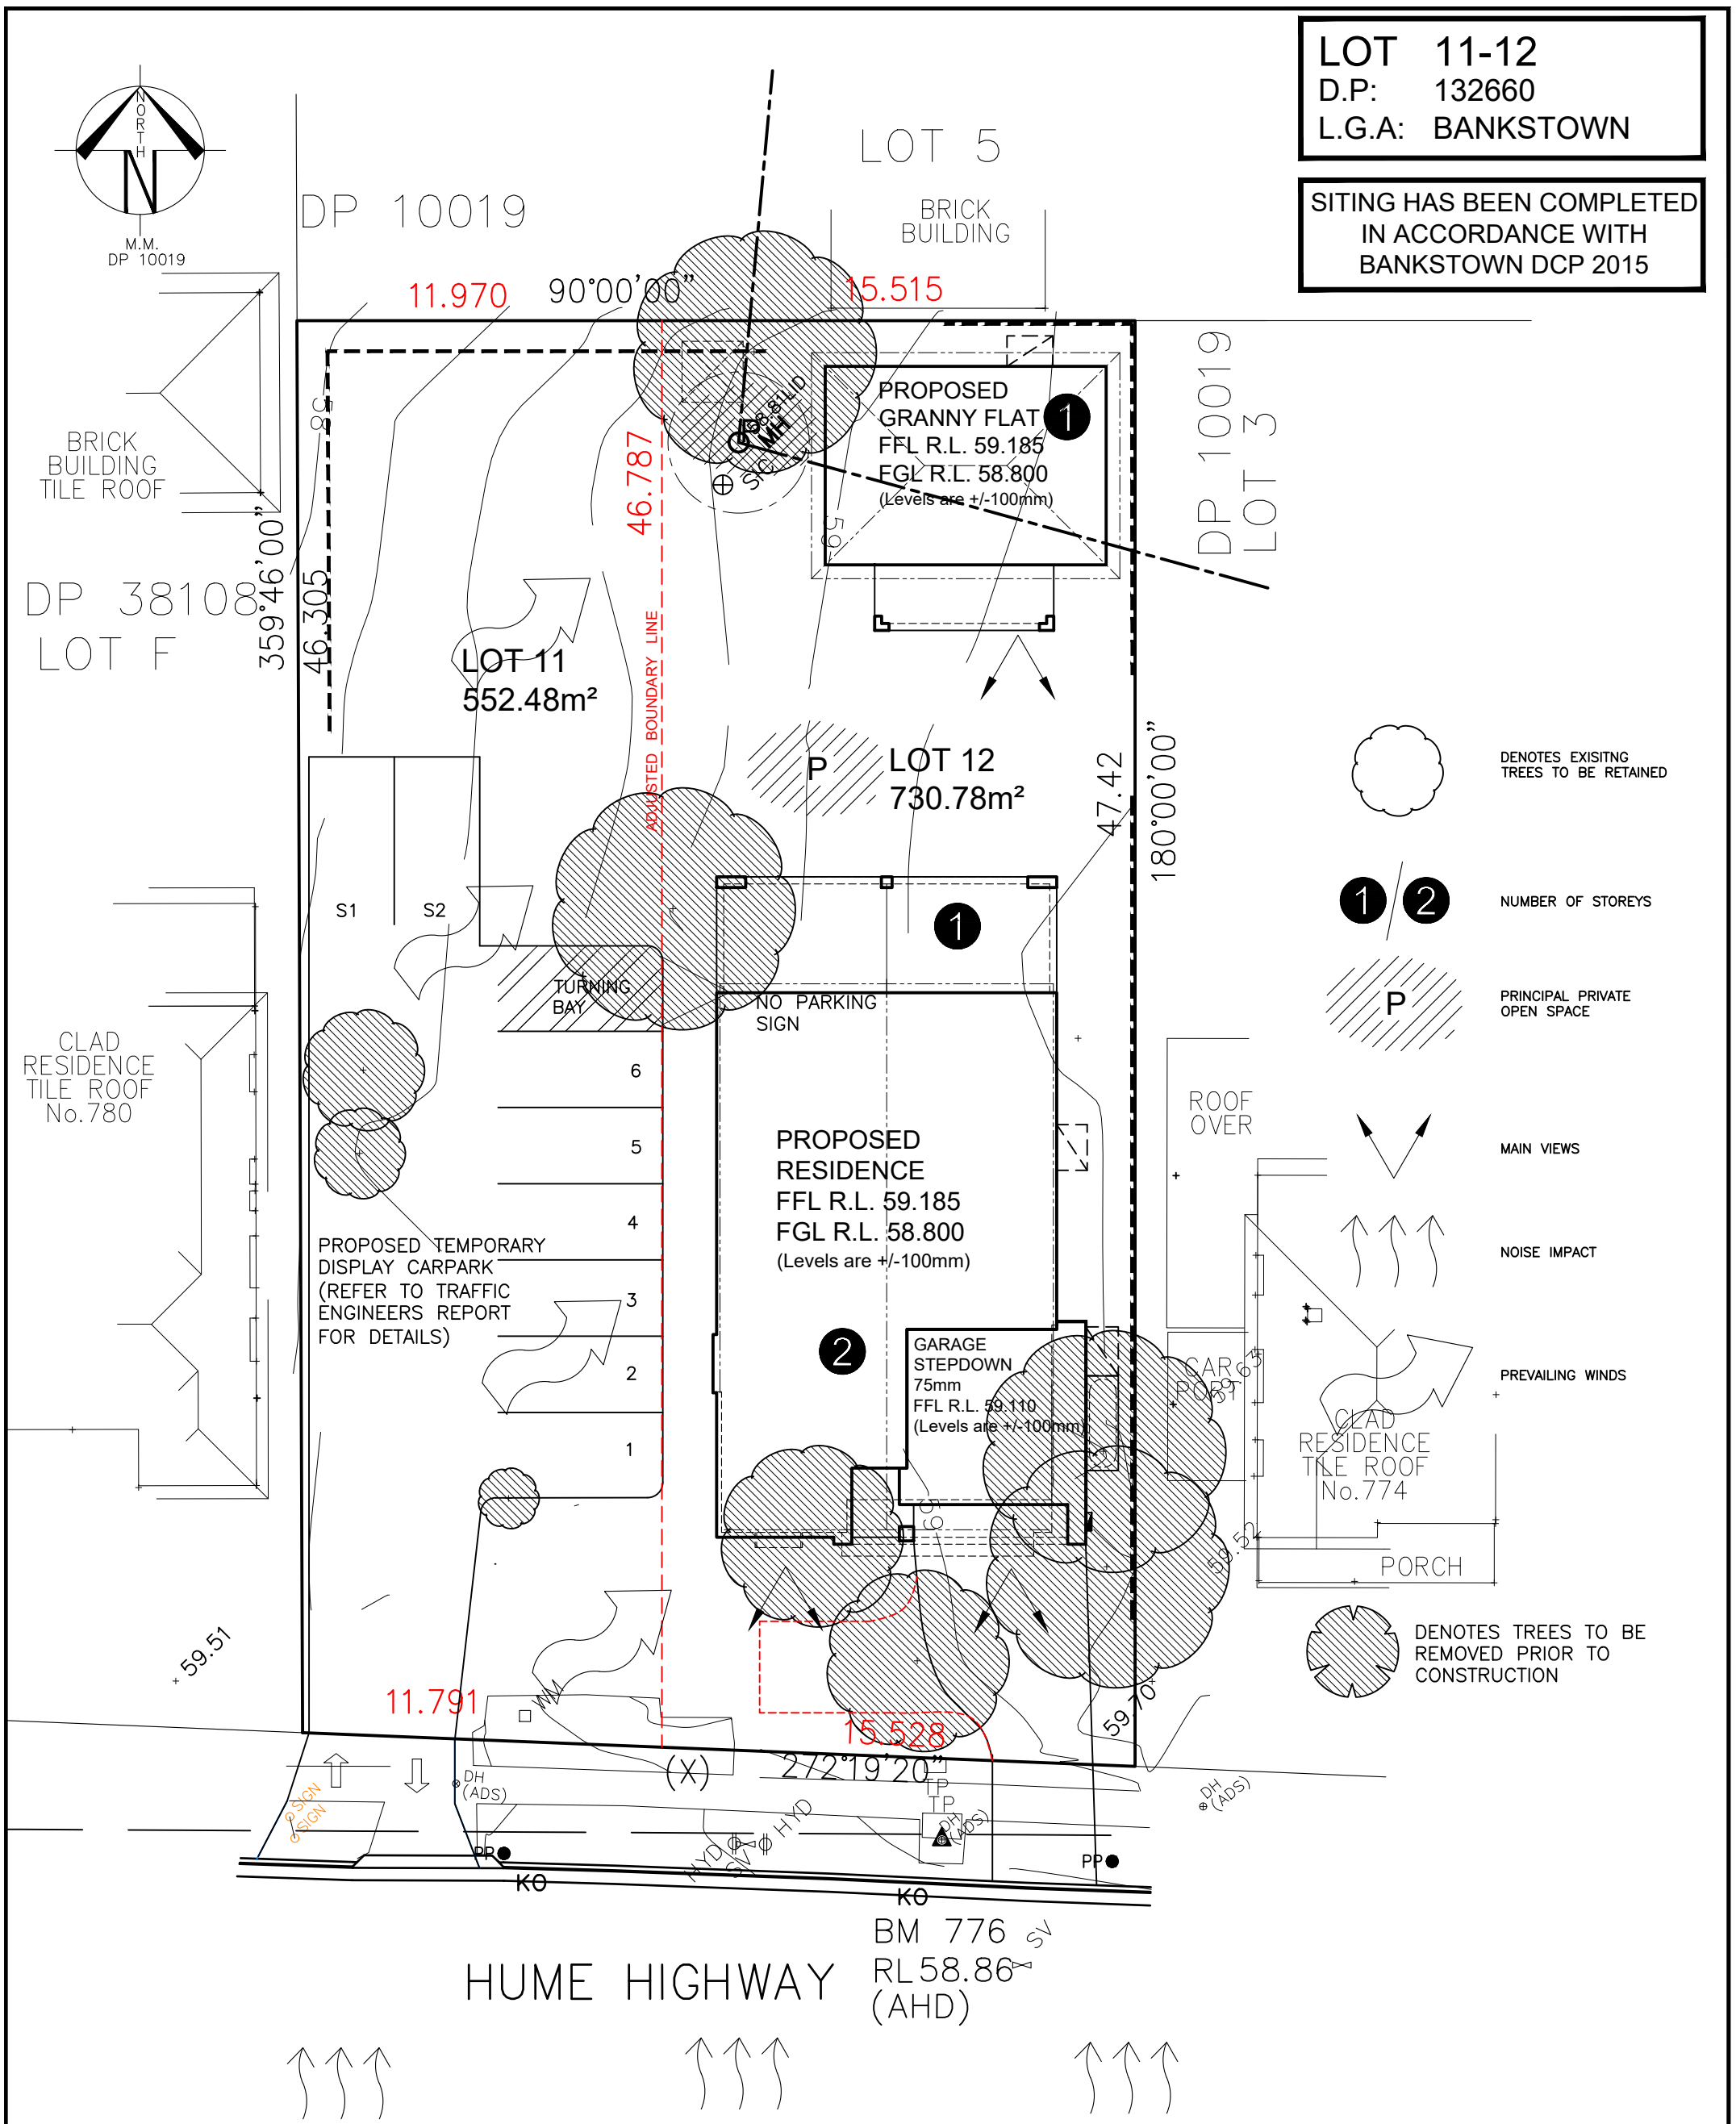

SITE ANALYSIS PLAN

CLIENT'S SIGNATURE: _____ DATE: _____

ClarendonHomes

BL No. 2298C
ABN 18 003 892 706

Clarendon Homes (NSW) P/L
21 Solent Circuit, Baulkham Hills NSW 2153
T: (02) 8851 5300

© ALL RIGHTS RESERVED
This plan is the property of CLARENDON HOMES (NSW) P/L
Any copying or altering of the drawing shall not be undertaken without written permission from CLARENDON HOMES (NSW) P/L

ALL DIMENSIONS TO STRUCTURAL ELEMENTS. DIMENSIONS TO BE READ IN PREFERENCE TO SCALING.

PRODUCT:
STAMFORD 42
Avalon
R/H Garage

Sapphire Specification

CLIENT:
Clarendon Homes

SITE ADDRESS:
Lot 11-12 DP132660
Hume Highway
YAGOONA 2199

DA DRAWINGS

DRAWN: SMC	DATE: 14.07.21	Rev: L
RATIO @ A3: 1:200	CHECKED: RB	
SHEET: DA 2.2	JOB No: 29800332	NSW