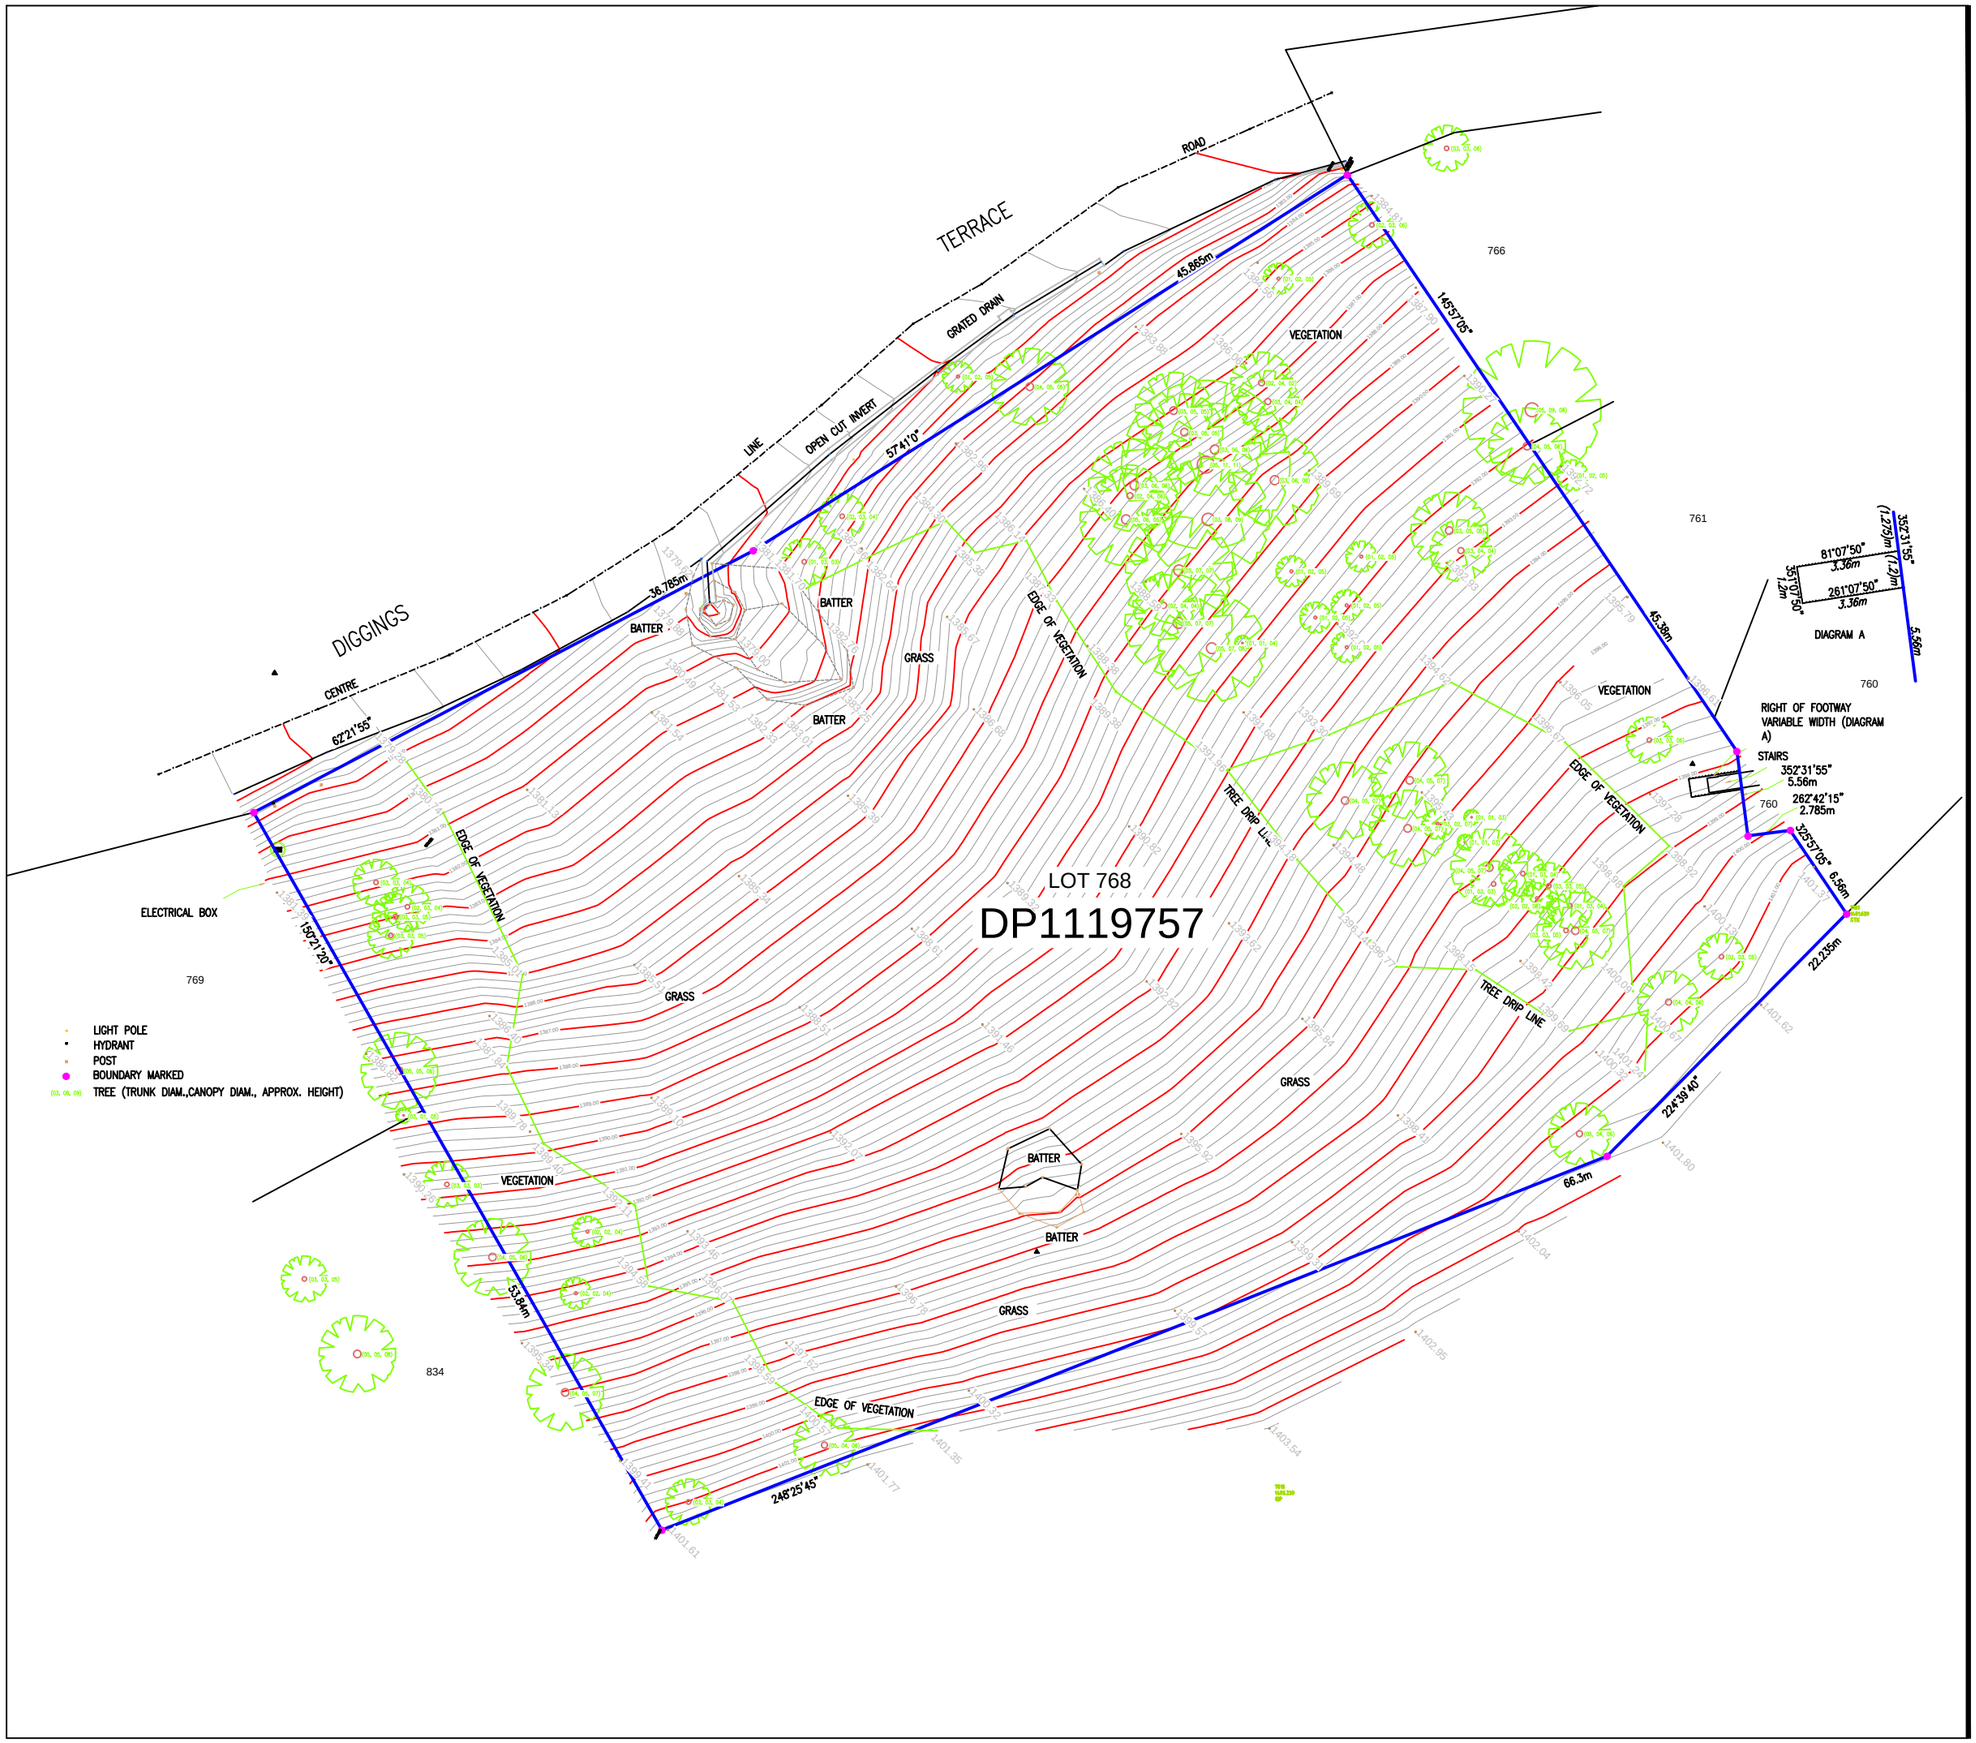

CLIENT

Le Hunte Properties Pty Ltd

REVISION		DATE

Contour Interval 0.2 Datum A.H.D

BM PM117928 RL 1418.698m

Scale

CANBERRA
11-13 Lawry Place,
Macquarie, ACT. 2614
Phone 02 6202 7600

Surveyed	CL	27/10/2021
Drawn	CL	5/11/2021
Checked	BR	5/11/2021
Approved	BRETT JOHN RICHARDSON	5/11/2021

Surveyor, Registered under the Surveyors Act 2007.

LOT 768 DP 1119757
L.G.A SNOWY RIVER
LOCALITY: THREDBO
PARISH: KOSCIUSZKO
COUNTY:WALLACE

Project No. 22021.318 **Rev 0**

Sheet No. 1 of 1 22021.318_DT01

© Veris Australia Pty Limited ABN 53 615 735 727 A3