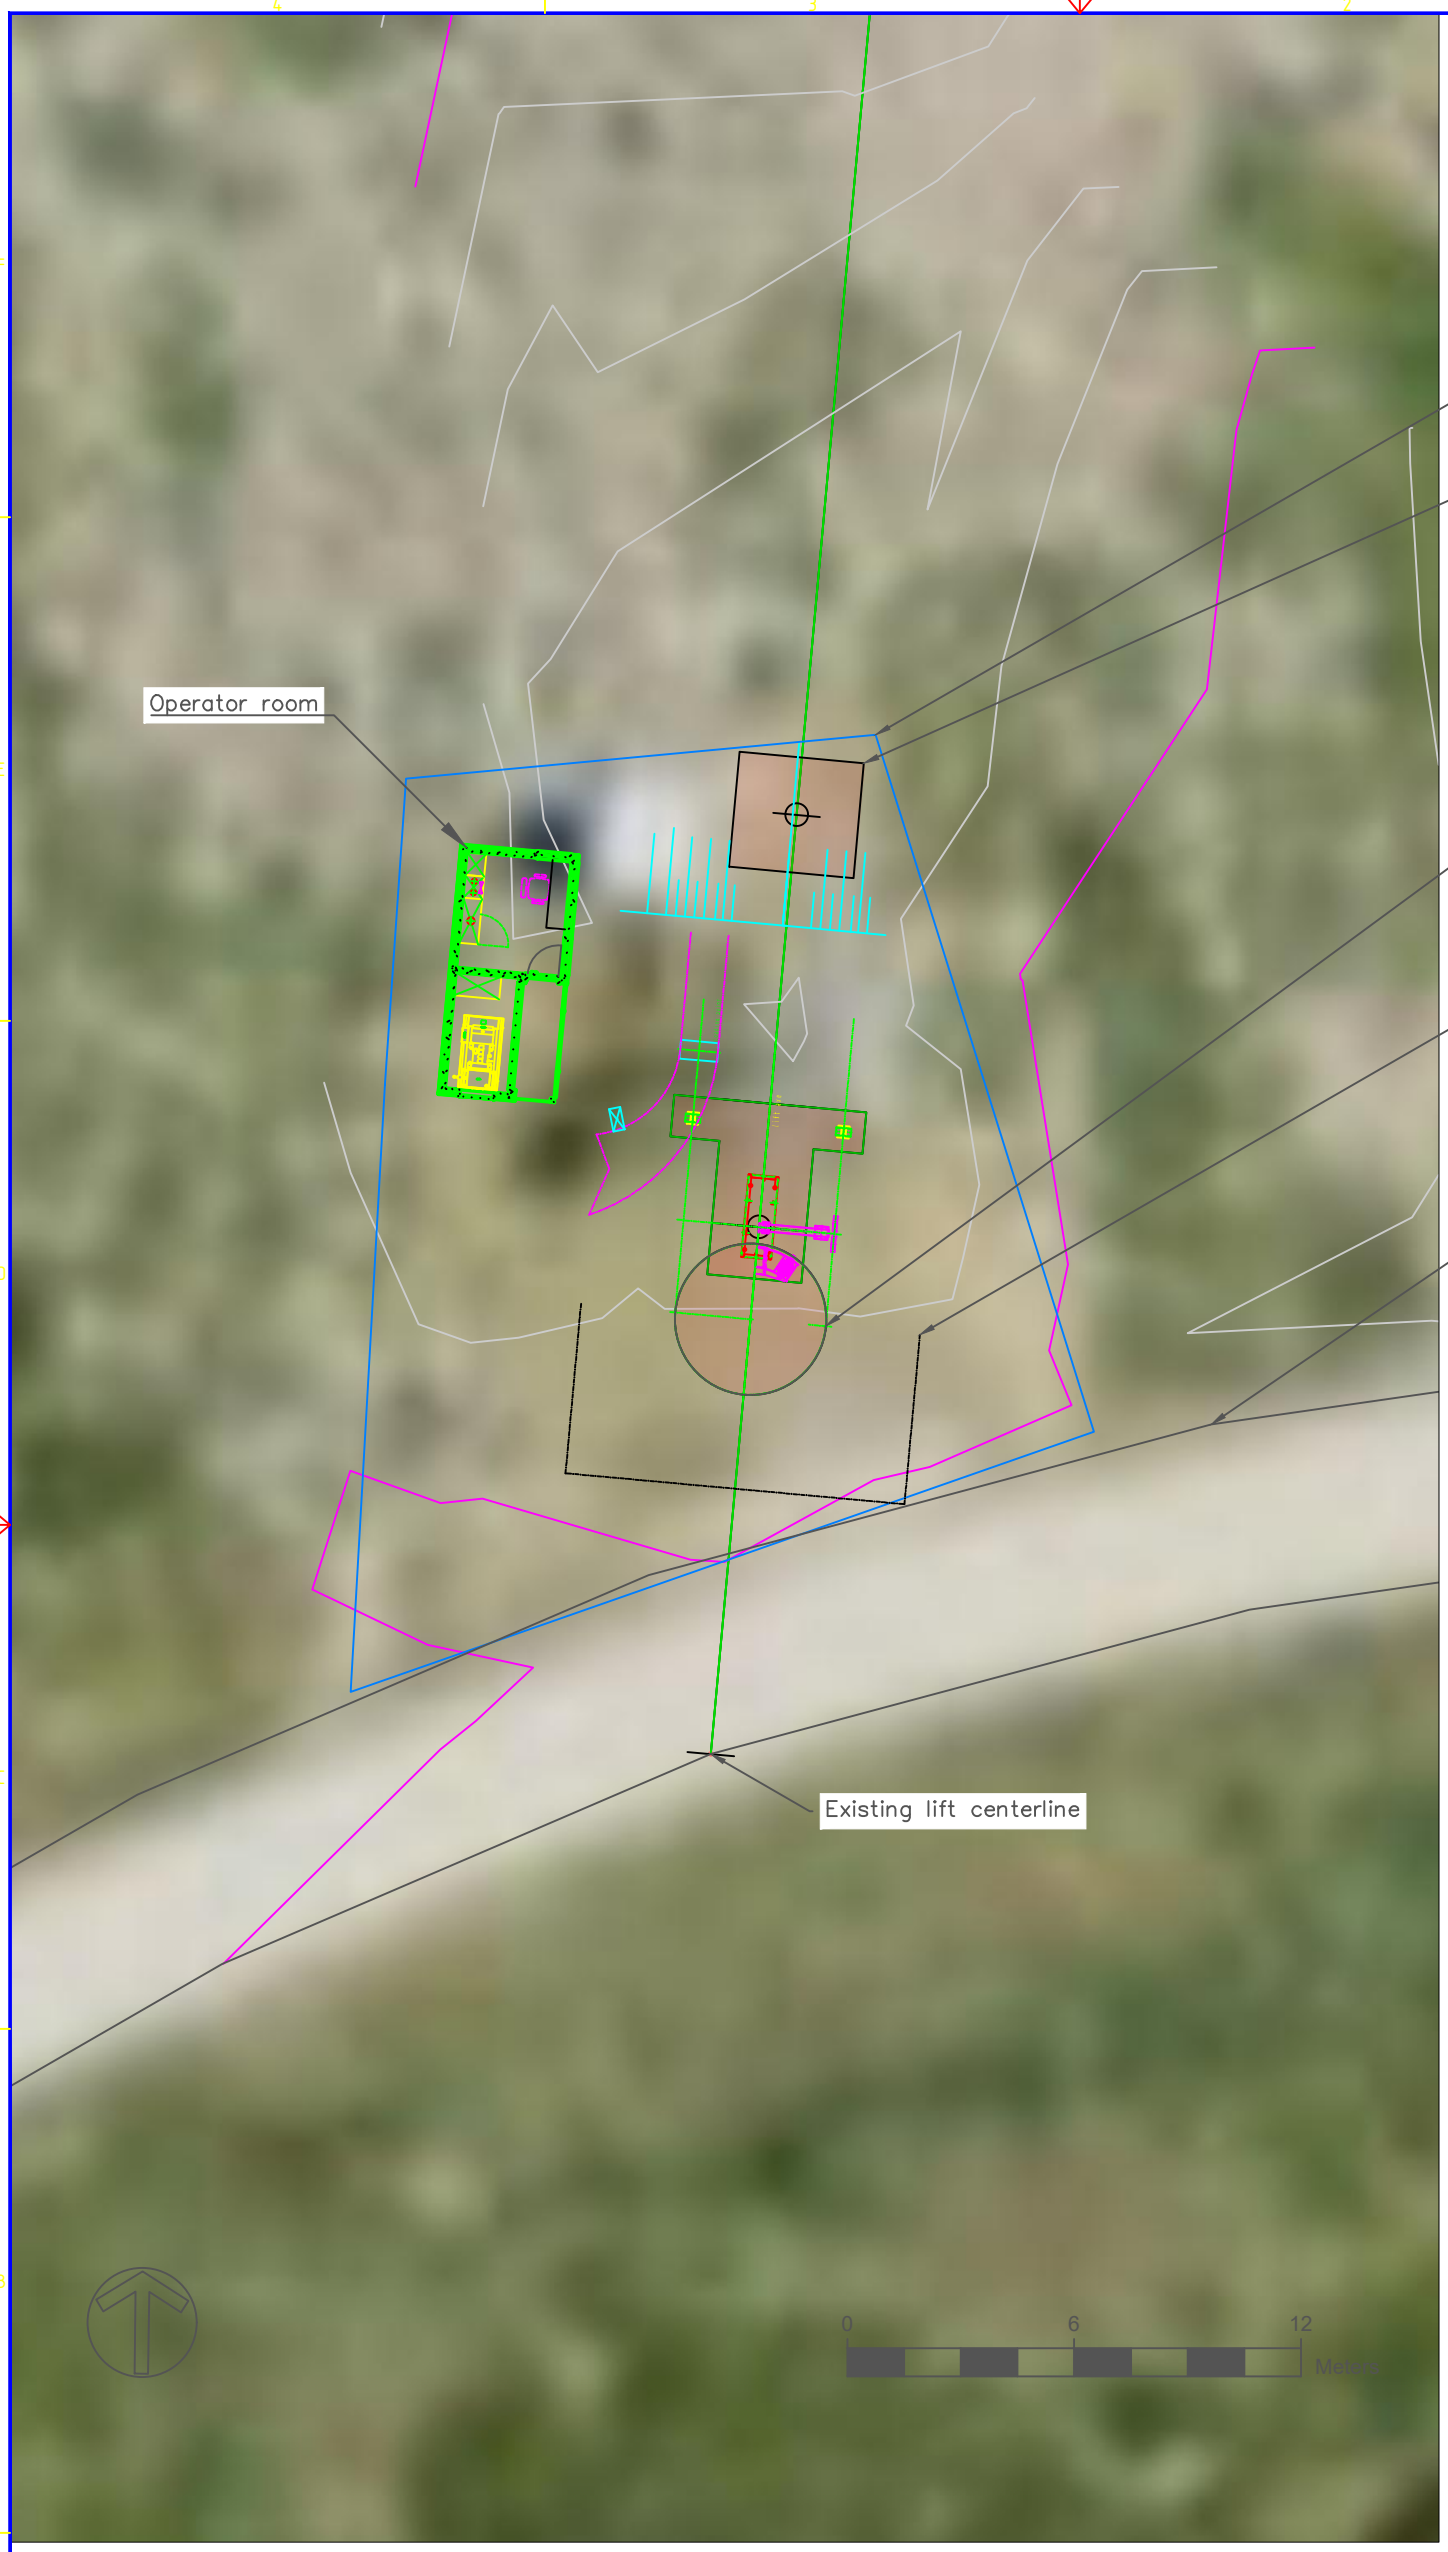

VIEWPORT BOTTOM STATION 1:200

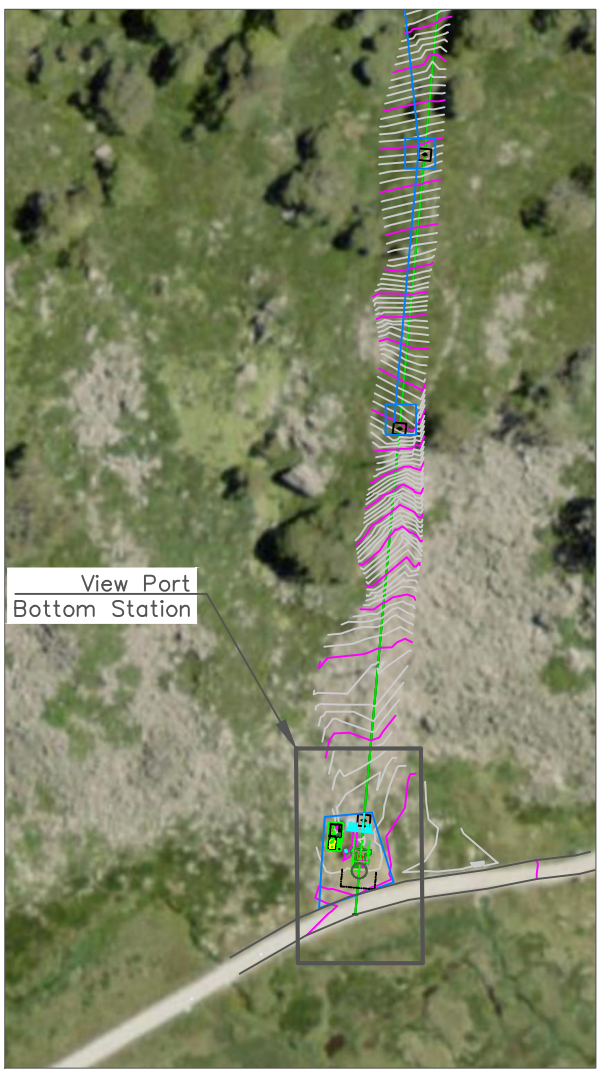

VIEWPORT LAYOUT 1:2000

SEE REFERENCE DRAWINGS FOR LAYOUTS
20020469D005001 – LAYOUT BOTTOM STATION
20020457D001000 – PILZDRIVE FIX GPW 190

Drawing Title: GUTHRIES_LAYOUT_BOTTOM	Drawn: ANDREW	Date: 26.08.2022	Scale: 1:200	Third Angle Projection	
	Checked: SHAUN	Date: 26.08.2022	Material:		
	Approved:	Date:	Finish:		
Project: GUTHRIES	Sub Project: LAYOUT_ACCESS	Project No–Drawing No: 2020–15–C–016		Sheet: of	Revision: A
File: FILENAME		All dimensions in millimeters. DO NOT SCALE. If in doubt ask.			

Doppelmayr
Doppelmayr Australia Pty Ltd.
57 Lee Avenue, Leesville Estate
Jindabyne NSW 2627 Australia
ABN: 12 005 054 133
Phone: +61 2 6456 2385
Fax: +61 2 6456 2736
Web: www.doppelmayr.com
Email: info@doppelmayr.com.au

Customer: CHARLOTTE_PASS

This drawing is the intellectual property of DOPPELMAYR AUSTRALIA Pty Ltd and must not be copied or utilised in whole or in part without permission and is subject to return upon request. Copyright © of DOPPELMAYR AUSTRALIA Pty Ltd. All rights reserved.

A3