A1

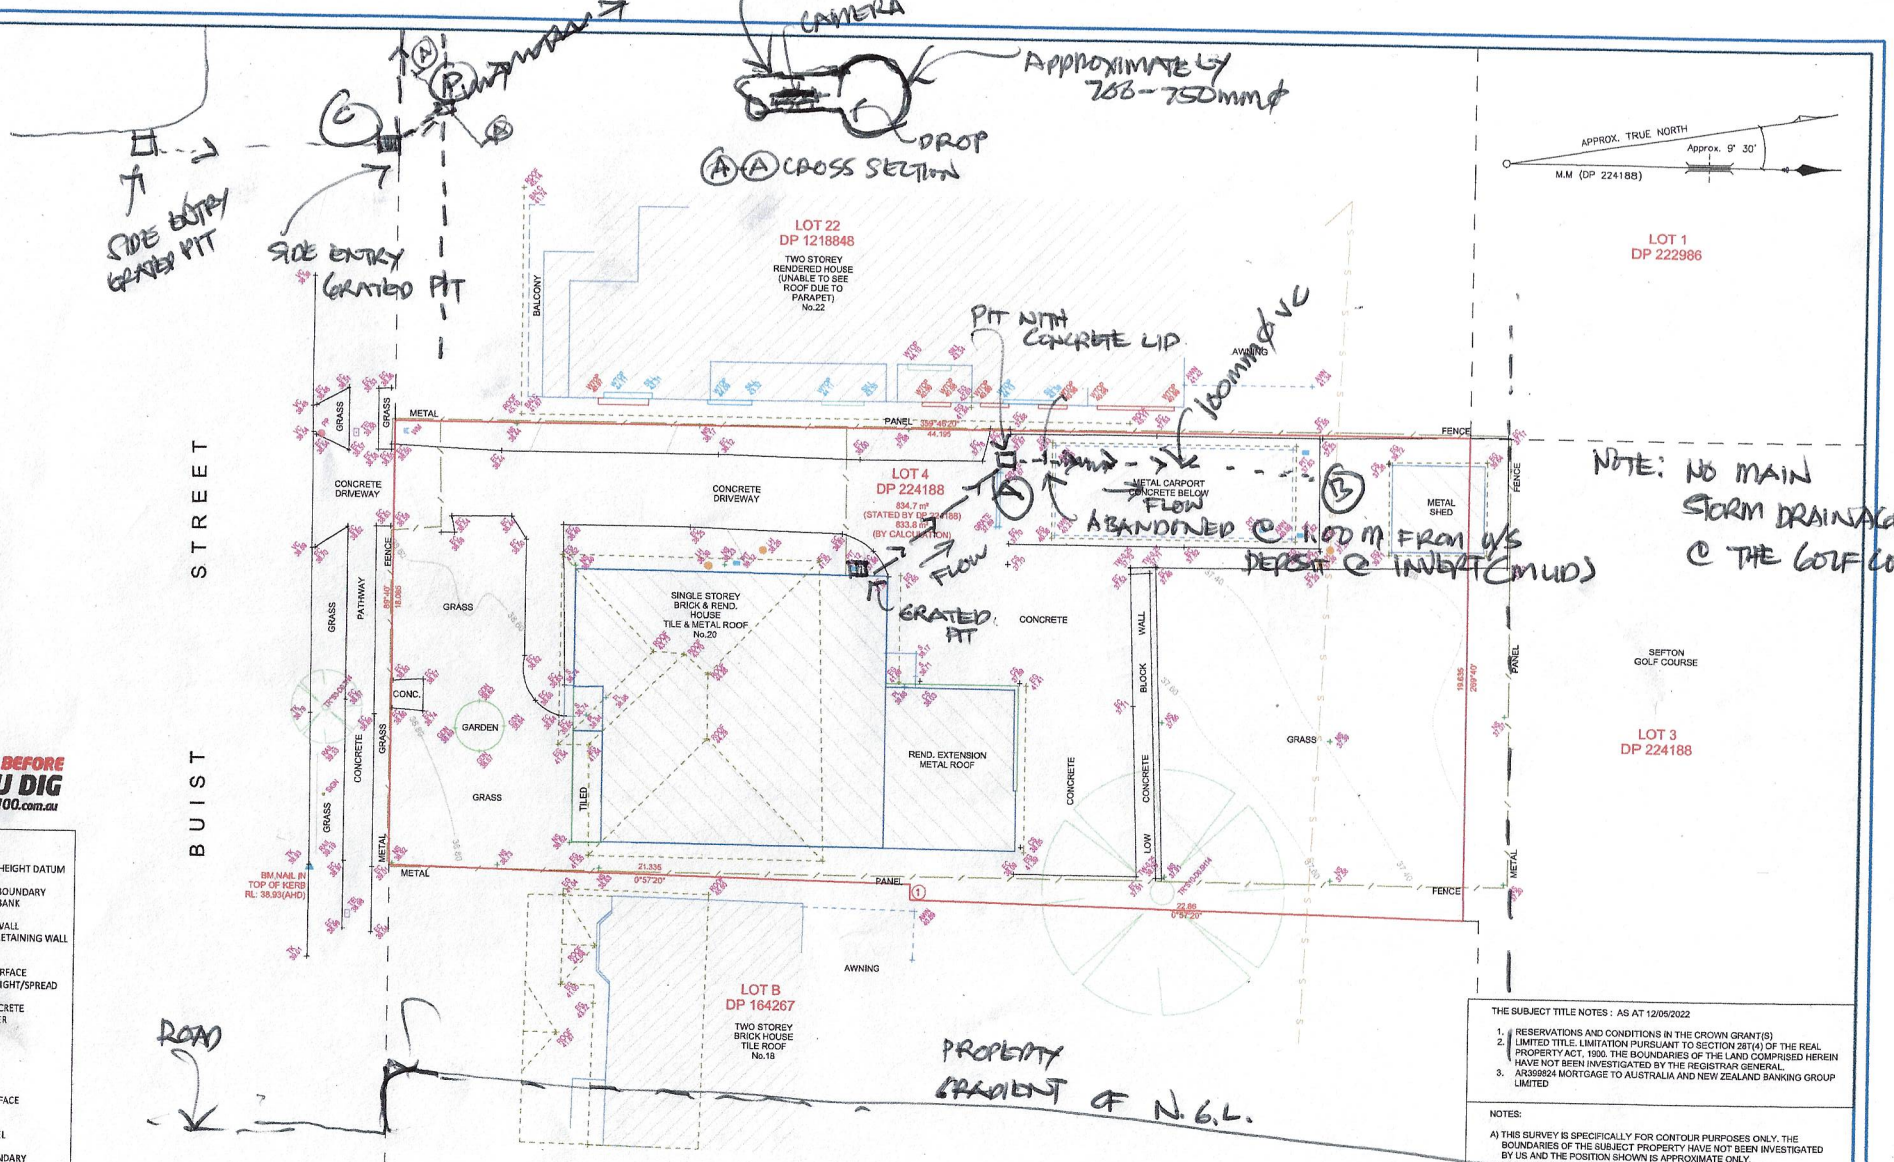

DIAL BEFORE YOU DIG
www.1100.com.au

LEGEND:

AHD	AUSTRALIAN HEIGHT DATUM
AWN	AWNING
A-B	AWNING TO BOUNDARY
BB	BOTTOM OF BANK
BM	BENCH MARK
BOW	BOTTOM OF WALL
BRW	BOTTOM OF RETAINING WALL
CL	CENTER LINE
CONC	CONCRETE
CS	CONCRETE SURFACE
D/H/S	DIAMETER/HEIGHT/SPREAD
D	DOOR
EC	EDGE OF CONCRETE
EG	EAVE & GUTTER
FL	FLOOR LEVEL
GDN	GARDEN
HYD	HYDRANT
INV	INVERT LEVEL
KO	KERB OUTLET
LH	LAMP HOLE
NS	NATURAL SURFACE
PAV	PAVERS
PP	POWER POLE
RL	REDUCED LEVEL
S	STEPS
S-B	SHED TO BOUNDARY
SL	SURFACE LEVEL
SILL	WINDOW SILL
SMH	SEWER MAN HOLE
SV	STOP VALE
TB	TOP OF BANK
TEL	TELSTRA PIT
TK	TOP OF KERB
TOW/TW	TOP OF WALL
TRW	TOP OF RETAINING WALL
VC	VEHICLE CROSSING
W-B	WALL TO BOUNDARY
WM	WATER METER
WTOP	TOP OF WINDOW

NUMBER	BEARING	DISTANCE
1	89°40'	0.635

THE SUBJECT TITLE NOTES : AS AT 12/05/2022

1. RESERVATIONS AND CONDITIONS IN THE CROWN GRANT(S)
2. LIMITED TITLE. LIMITATION PURSUANT TO SECTION 28T(4) OF THE REAL PROPERTY ACT, 1900. THE BOUNDARIES OF THE LAND COMPRISED HEREIN HAVE NOT BEEN INVESTIGATED BY THE REGISTRAR GENERAL.
3. AR399824 MORTGAGE TO AUSTRALIA AND NEW ZEALAND BANKING GROUP LIMITED

NOTES:

A) THIS SURVEY IS SPECIFICALLY FOR CONTOUR PURPOSES ONLY. THE BOUNDARIES OF THE SUBJECT PROPERTY HAVE NOT BEEN INVESTIGATED BY US AND THE POSITION SHOWN IS APPROXIMATE ONLY.
B) IF THE DIMENSIONS OR DESCRIPTION OF THE TITLE ARE CRITICAL FOR DESIGN AND/OR CONSTRUCTION OF NEW STRUCTURES OR FINANCIAL DECISIONS WE RECOMMEND THAT AN IDENTIFICATION SURVEY OR RE-SURVEY OF BOUNDARIES BE CARRIED OUT.
C) SERVICES SHOWN HAVE BEEN DERIVED FROM VISUAL EVIDENCE APPARENT AT THE TIME OF SURVEY. SERVICES MAY EXIST WHICH ARE NOT SHOWN. THE RELEVANT SERVICE AUTHORITY SHOULD BE CONTACTED TO VERIFY THE EXISTENCE AND POSITION OF SERVICES PRIOR TO THE COMMENCEMENT OF ANY CONSTRUCTION OR EXCAVATION.
D) DETAIL ON THIS PLAN HAS BEEN LOCATED FOR PLOTTING PURPOSES ONLY.
E) DIAMETER, HEIGHT & SPREAD OF TREES ARE APPROXIMATE ONLY.
F) LEVELS SHOWN ARE OF AUSTRALIAN HEIGHT DATUM, ORIGIN OF LEVELS : PM 3527, RL 38.072 (AHD), CLASS LD.
G) USE STATED DIMENSIONS, DO NOT SCALE.
H) THESE NOTES FORM PART OF THIS PLAN AND CANNOT BE REMOVED.
I) NO COVENANTS AND/OR RESTRICTIONS HAVE BEEN INVESTIGATED BY C & A SURVEYORS PTY LTD.

TITLE SEARCH INDICATES THE PROPERTY IS LIMITED TITLE. CLAIMS OF ADVERSE POSSESSION MAY BE MADE BY THE ADJOINING OWNERS WHICH MAY RESULT IN LESS THAN STATED BOUNDARY DIMENSIONS AS SHOWN. UNTIL THE PROPERTY IS CONVERTED TO FULL TORRENS TITLE, THE BOUNDARY DIMENSIONS ARE APPROXIMATE ONLY

© THIS PLAN AND THE INFORMATION CONTAINED HEREIN REMAINS THE PROPERTY OF C & A SURVEYORS NSW PTY LTD. IT MUST NOT BE COPIED IN WHOLE OR PART, AND IS NOT TO BE USED FOR ANY PURPOSE OTHER THAN FOR THAT WHICH IT HAS BEEN PREPARED, WITHOUT THE WRITTEN CONSENT OF C & A SURVEYORS NSW PTY LTD. THIS PLAN HAS BEEN PREPARED FOR THE SOLE USE OF THE INSTRUCTING PARTY.

C&A SURVEYORS
30 Grose Street, Parramatta, NSW 2150
Ph: 96309299 email: info@candasurveyors.com.au
www.candasurveyors.com.au

DETAIL SURVEY OF
LOT 4 IN DP 224188, LOCATED AT
No.20 BUIST STREET, YAGOONA.

S — S APPROXIMATE LOCATION OF BURIED SEWER MAIN BY SYDNEY WATER RECORDS
W — W APPROXIMATE LOCATION OF BURIED WATER MAIN (WM) BY SYDNEY WATER RECORDS
E — E ELECTRIC LINE
TELSTRA PIT
STOP VALE
POWER POLE
WATER METER
HYDRANT
TREE
D/H/S DIAMETER/HEIGHT/SPREAD

INSTRUCTING PARTY:	RAMZI ZAHER	SURVEYED BY:	CN	DATUM:	AHD
LGA: CANTERBURY-BANKSTOWN	AREA BY DP: 834.7 m²	DRAWN BY:	KO	CHECKED BY:	JD
SURVEY DATE: 13/05/2022	AREA BY CALC: 833.8 m²	SCALE:	1:100@A1	REF.NO:	21647-22 DET
DATE DRAWN: 16/05/2022	CONTOUR INTERVAL 0.2 m	REV NO:	01	SHEET:	1 OF 1