PLAN FORM 2

Plan Drawing only to appear in this space

*OFFICE USE ONLY

SIGNATURE AND SEALS ONLY.

GARRY CYPH

BRENDAN B

DP 814348

Registered: mm 18.12.1991

C.A. No. 9237 OF 5-9-1990

Title System: TORRENS

Purpose: CONSOLIDATION

Ref. Map: U 0045 - 91 **

Last Plan: D.P. 18467, D.P. 572517

PLAN OF CONSOLIDATION OF LOT 102 IN D.P. 572517 AND LOTS 3 & 4 IN D.P. 18467

Lengths are in metres. Reduction Ratio 1: 400

Mun./~~Shire~~ ~~City~~ CANTERBURY

Locality: BELMORE

Parish: ST. GEORGE

County: CUMBERLAND

~~This is sheet 1 of my plan in sheets~~
(Delete if inapplicable).

I, JOHN DUDLEY BALD
of 534 PRINCES HIGHWAY, ROCKDALE
a surveyor registered under the Surveyors Act, 1929, as amended, hereby certify that the survey represented in this plan OF CONSOLIDATION is accurate and has been made in accordance with the Survey Practice Regulations, 1933 and any special requirements of the Department of Lands, and was completed on
26TH FEBRUARY 1990
Signature
Surveyor registered under Surveyors Act, 1929, as amended.
Datum Line of Azimuth. "A" - "B"
#Insert date of survey.

Plans used in preparation of survey/compilation.

D.P. 572517	D.P. 551511
D.P. 18467	D.P. 242426
D.P. 640435	D.P. 211757
D.P. 774385	D.P. 406025
D.P. 433104	

PANEL FOR USE ONLY for statements of intention to dedicate public roads or to create public reserves, drainage reserves, easements or restrictions as to user.

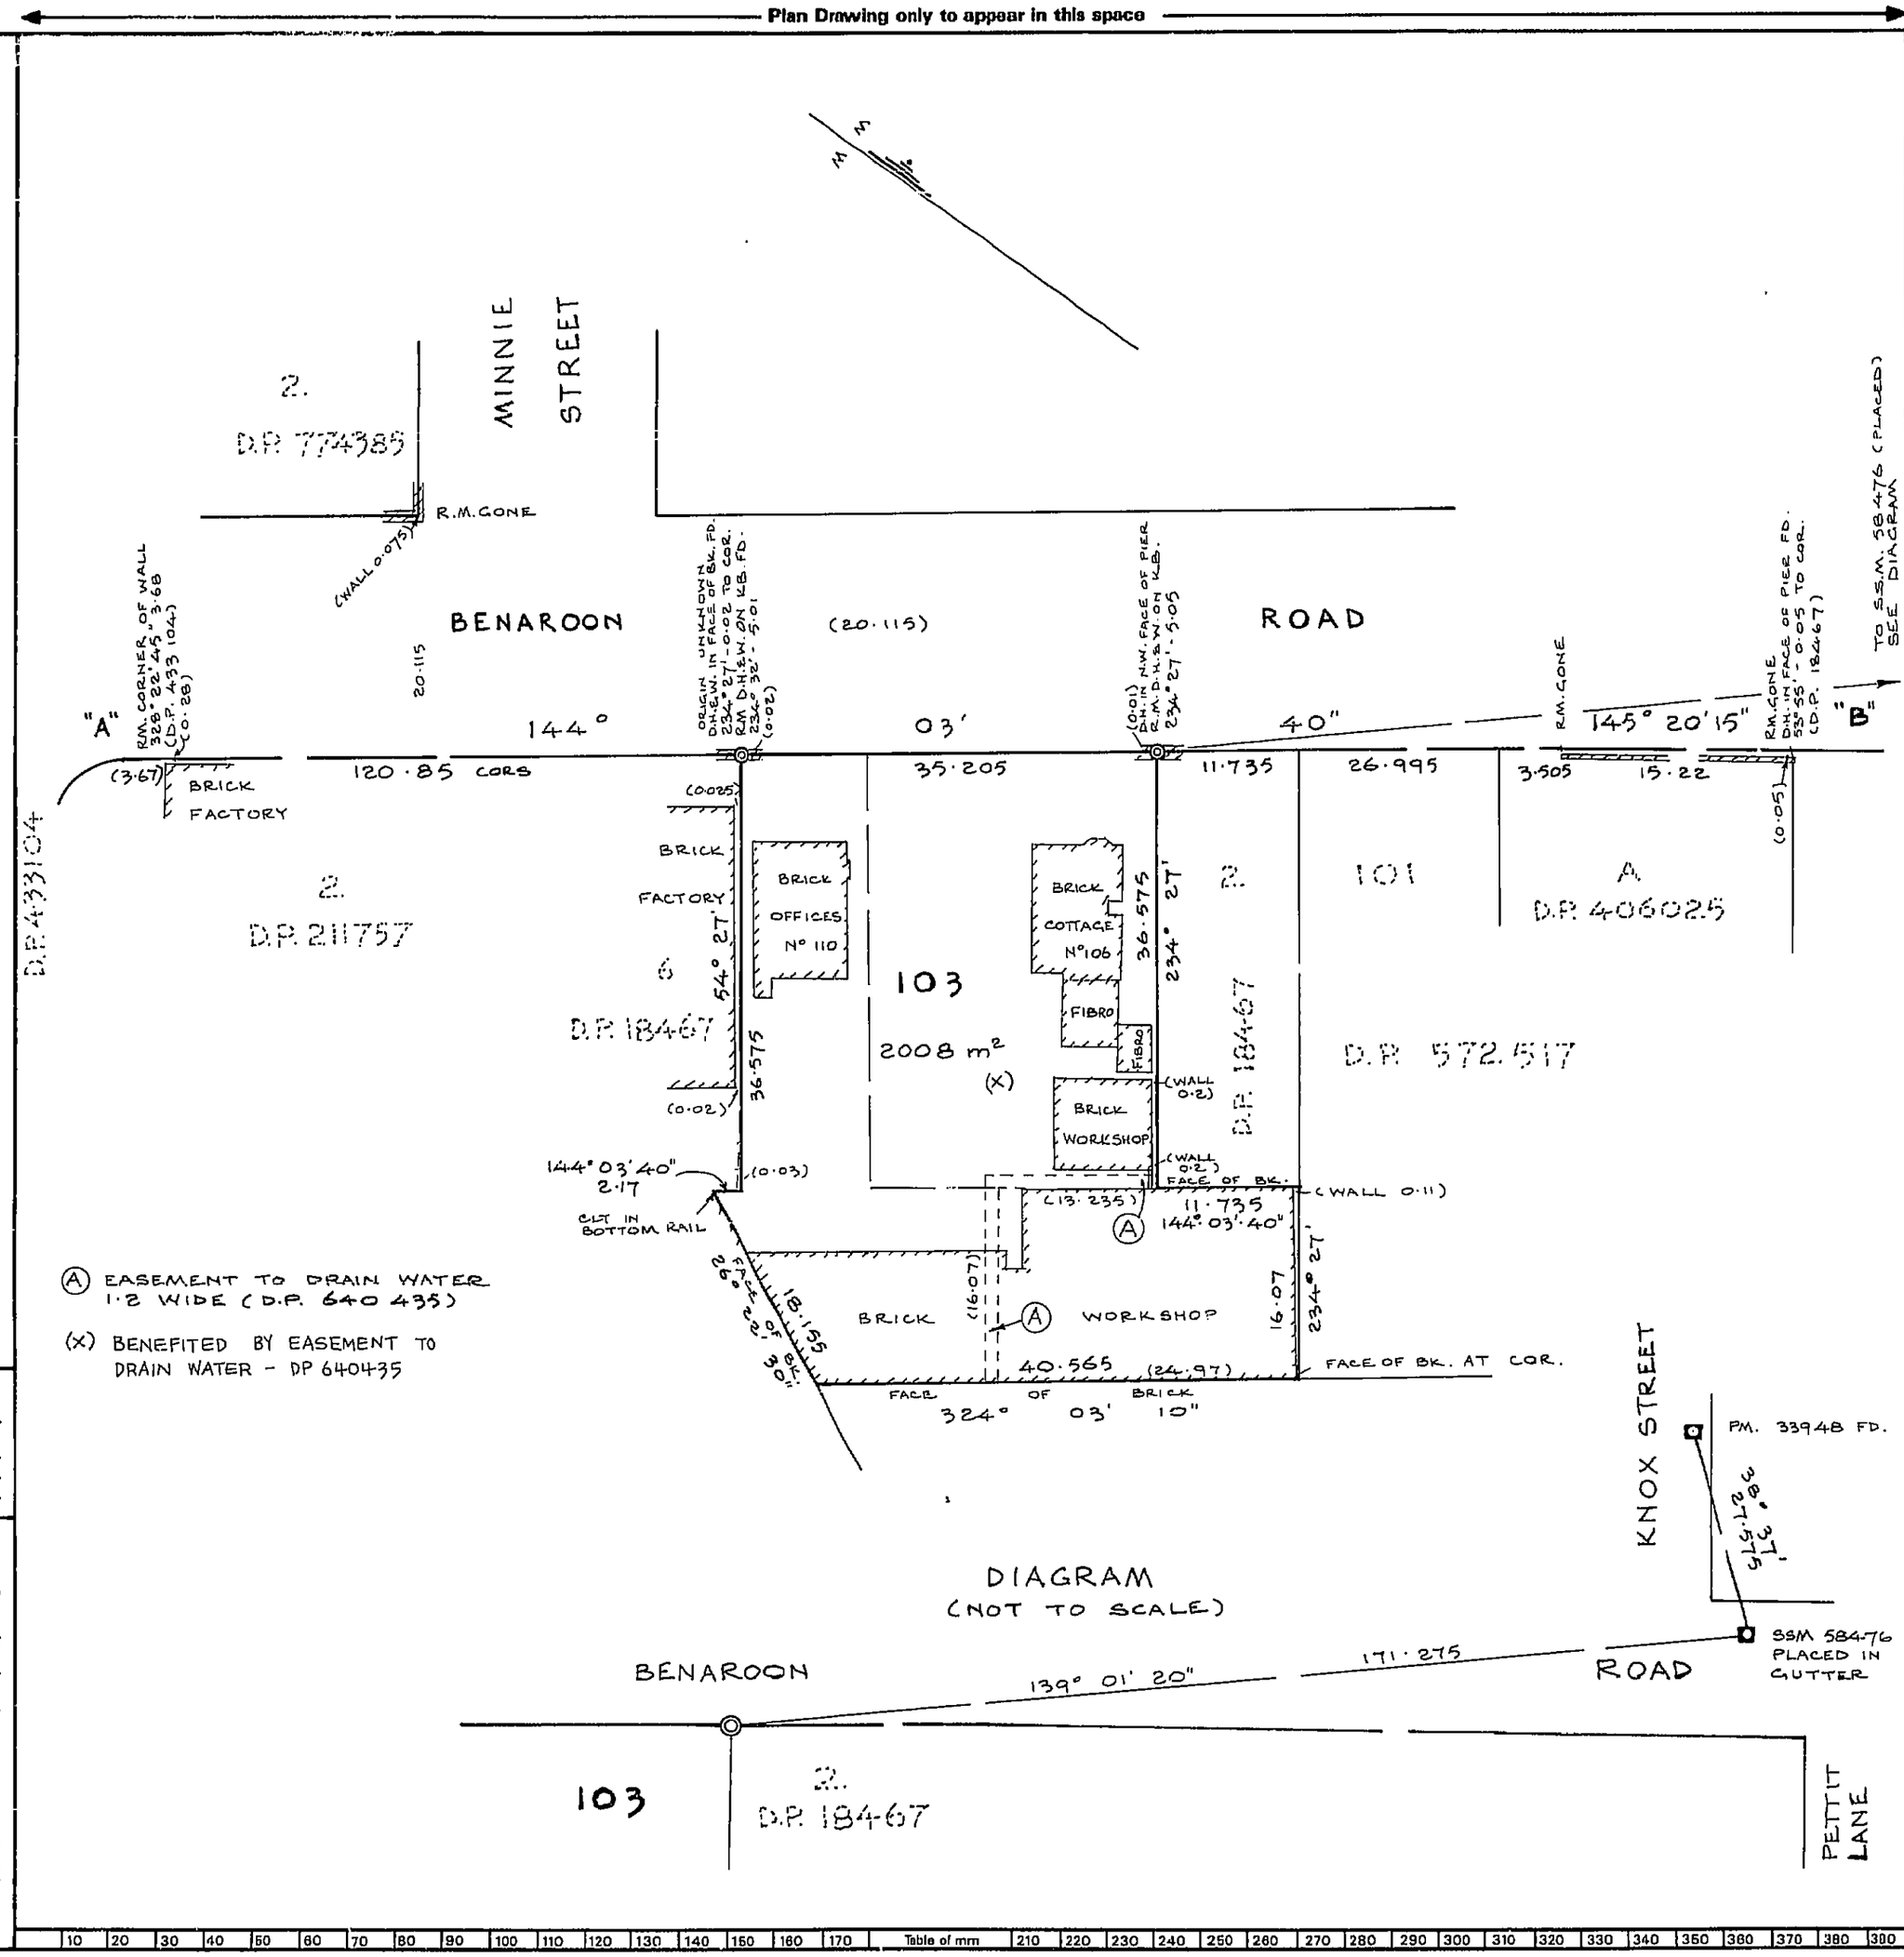

Crown Lands Office Approval

PLAN APPROVED .....
Authorised Officer
Land District .....
Paper No. .....
Field Book .....pages.....

Council Clerk's Certificate

I hereby certify that
(a) the requirements of the Local Government Act, 1919 (other than the requirements for the registration of plans), and
*(b) the requirements of section 348 of the ¹ Metropolitan Water, Sewerage and Drainage Act, 1924, as amended, ¹ Hunter District Water, Sewerage, and Drainage Act, 1938, as amended
have been complied with by the applicant in relation to the proposed CONSOLIDATION
(Insert "new road", "subdivision" or "consolidated lot") set out herein
Subdivision No. 9237
Date 5 SEPTEMBER 1990
(Signature) Council Clerk
Council File No. 89/106 S

* This part of certificate to be deleted where the application is only for a consolidated lot or the opening of a new road or where the land to be subdivided is wholly outside the areas of operations of the Metropolitan Water Sewerage and Drainage Board and the Hunter District Water Board.
¹ Delete if inapplicable.

SURVEYOR'S REFERENCE: 8098
MPD

WARNING: CREASING OR FOLDING WILL LEAD TO REJECTION

This negative is a photograph made as a permanent record of a document in the custody of the Registrar General this day. 19th December, 1991

Req:R726429 /Doc:DP 0814348 P /Rev:10-Nov-1992 /Sts:OK.OK /Prt:13-Jun-2015 09:36 /Pgs:ALL /Seq:1 of 1
Ref:D /Src:B