

DRAWING LIST

Series	Drawing No.	Drawing Name	Scale	Series	Drawing No.	Drawing Name	Scale
General					DA-720-210	Sun Eye Diagrams_9am-12pm	
	DA-001-001	Cover Page			DA-720-220	Sun Eye Diagrams_1pm-3pm	
	DA-001-002	Drawing List			DA-720-310	Solar Access Sections	1:50
Context and Analysis				Building Amenity			
					DA-730-010	Communal Open Space	1:500
	DA-010-020	Location Plan	1:4000	GFA Diagrams			
	DA-010-030	Site Analysis	1:2500		DA-770-002	Basement 02 to Upper Ground Level	1:500
	DA-010-040	Urban Analysis	1:4000		DA-770-010	Level 01 to Level 05	1:500
	DA-010-050	Demolition Plan	1:200		DA-770-050	Level 05 to Level 09	1:500
Plans					DA-770-090	Level 10 to Level 18	1:500
	DA-110-001	Roof Level	1:200	Shadow Diagrams	DA-770-170	Level 19 to Roof	1:500
	DA-110-004	Basement 04	1:200				
	DA-110-005	Basement 03	1:200		DA-790-010	Shadow Diagrams_9am-12pm	1:1000
	DA-110-006	Basement 02	1:200		DA-790-020	Shadow Diagrams_1pm-3pm	1:1000
	DA-110-007	Basement 01	1:200		DA-790-110	'Beyond' Existing Solar Access	
	DA-110-008	Lower Ground Level	1:200	Universal Design	DA-790-120	'Beyond' Showing Shading from Proposed Building D	
	DA-110-009	Upper Ground Level	1:200				
	DA-110-010	Level 01	1:200				
	DA-110-020	Level 02	1:200		DA-810-001	Livable Plans - 1 Bed	1:50
	DA-110-030	Level 03	1:200		DA-810-002	Adaptable and Livable Plans - 1 Bed	1:50
	DA-110-050	Level 05	1:200	Materials & Finishes Board	DA-810-003	Livable Plans - 2 Bed	1:50
	DA-110-060	Level 06	1:200		DA-810-005	Adaptable and Livable Plans - 2 Bed	1:50
	DA-110-070	Level 07	1:200		DA-810-006	Adaptable and Livable Plans - 3 Bed	1:50
	DA-110-080	Level 08	1:200				
	DA-110-090	Level 09	1:200	3D Views	DA-890-001	Materials and Finishes Sample Board	
	DA-110-100	Level 10	1:200		DA-890-002	Signage Precedents	
	DA-110-110	Level 11	1:200				
	DA-110-120	Level 12	1:200		DA-900-001	Forest Road North	
	DA-110-130	Level 13-15	1:200		DA-900-002	Forest Road South	
	DA-110-160	Level 16-18	1:200	53 Forest Road	DA-900-003	Durham Street	
	DA-110-190	Level 19	1:200		DA-900-004	Courtyard View	
	DA-110-200	Level 20	1:200				
Elevations					DA-1000-001	Indicative Development Scheme	1:200, 1:500
	DA-210-101	North Elevation BDG A,B	1:250				
	DA-210-201	East Elevation BDG D,C,B	1:250				
	DA-210-202	East Elevation BDG A	1:250				
	DA-210-301	South Elevation BDG D	1:250				
	DA-210-302	South Elevation BDG C	1:250				
	DA-210-401	West Elevation Forest Road BDG B,C,D	1:250				
Sections	DA-210-402	West Elevation BDG A	1:250				
	DA-310-010	Buildings A & B	1:200				
	DA-310-030	Building C and Central Park	1:200				
	DA-310-040	Building D	1:200				
Ramp Sections							
	DA-350-010	Ramp Sections	1:100				
Control Diagrams							
	DA-710-000	Planning Proposal Comparison	1:1000				
	DA-710-010	Proposed Height of Buildings Plan	1:500				
	DA-710-020	Proposed Height of Buildings Comparison					
	DA-710-025	Proposed Height of Buildings Detail					
Apartment Amenity							
	DA-720-000	Ground Floor to Level 03	1:500				
	DA-720-050	Level 05 to Level 08	1:500				
	DA-720-090	Level 09 to Level 15	1:500				
	DA-720-160	Level 16 to Roof	1:500				

NOTES
THIS DRAWING IS COPYRIGHT © OF TURNER. NO REPRODUCTION WITHOUT PERMISSION. UNLESS NOTED OTHERWISE THIS DRAWING IS NOT FOR CONSTRUCTION. ALL DIMENSIONS AND LEVELS ARE TO BE CHECKED ON SITE PRIOR TO THE COMMENCEMENT OF WORK. INFORM TURNER OF ANY DISCREPANCIES FOR CLARIFICATION BEFORE PROCEEDING WITH WORK. DRAWINGS ARE NOT TO BE SCALED. USE ONLY FIGURED DIMENSIONS. REFER TO CONSULTANT DOCUMENTATION FOR FURTHER INFORMATION (DWG, PC AND BIM) FILES AND UNCONTROLLED DOCUMENTS AND ARE ISSUED FOR INFORMATION ONLY.


CLIENT
Aoyuan International
Suite 30.02, Level 30, 420 George Street
Sydney NSW 2000

Project Title
Landmark Square
61-75 Forest Road & 126 Durham Street Hurstville NSW
Drawing Title
General
Drawing List

D	19.08.20	AM	Development Application
B	19.08.20	AM	Development Application
A	13.08.20	AM	Development Application
Rev	Date	Approved by	Revision Notes
Scale	@A1, 50%@A3		Project No. 20035
Status	Development Application		Drawn by TURNER
Dwg No.	DA-001-002		Rev D

TURNER

Level 7 ONE Oxford Street
Darlinghurst NSW 2010
AUSTRALIA
T +61 2 8668 0000
F +61 2 8668 0088
turner@tda.com.au

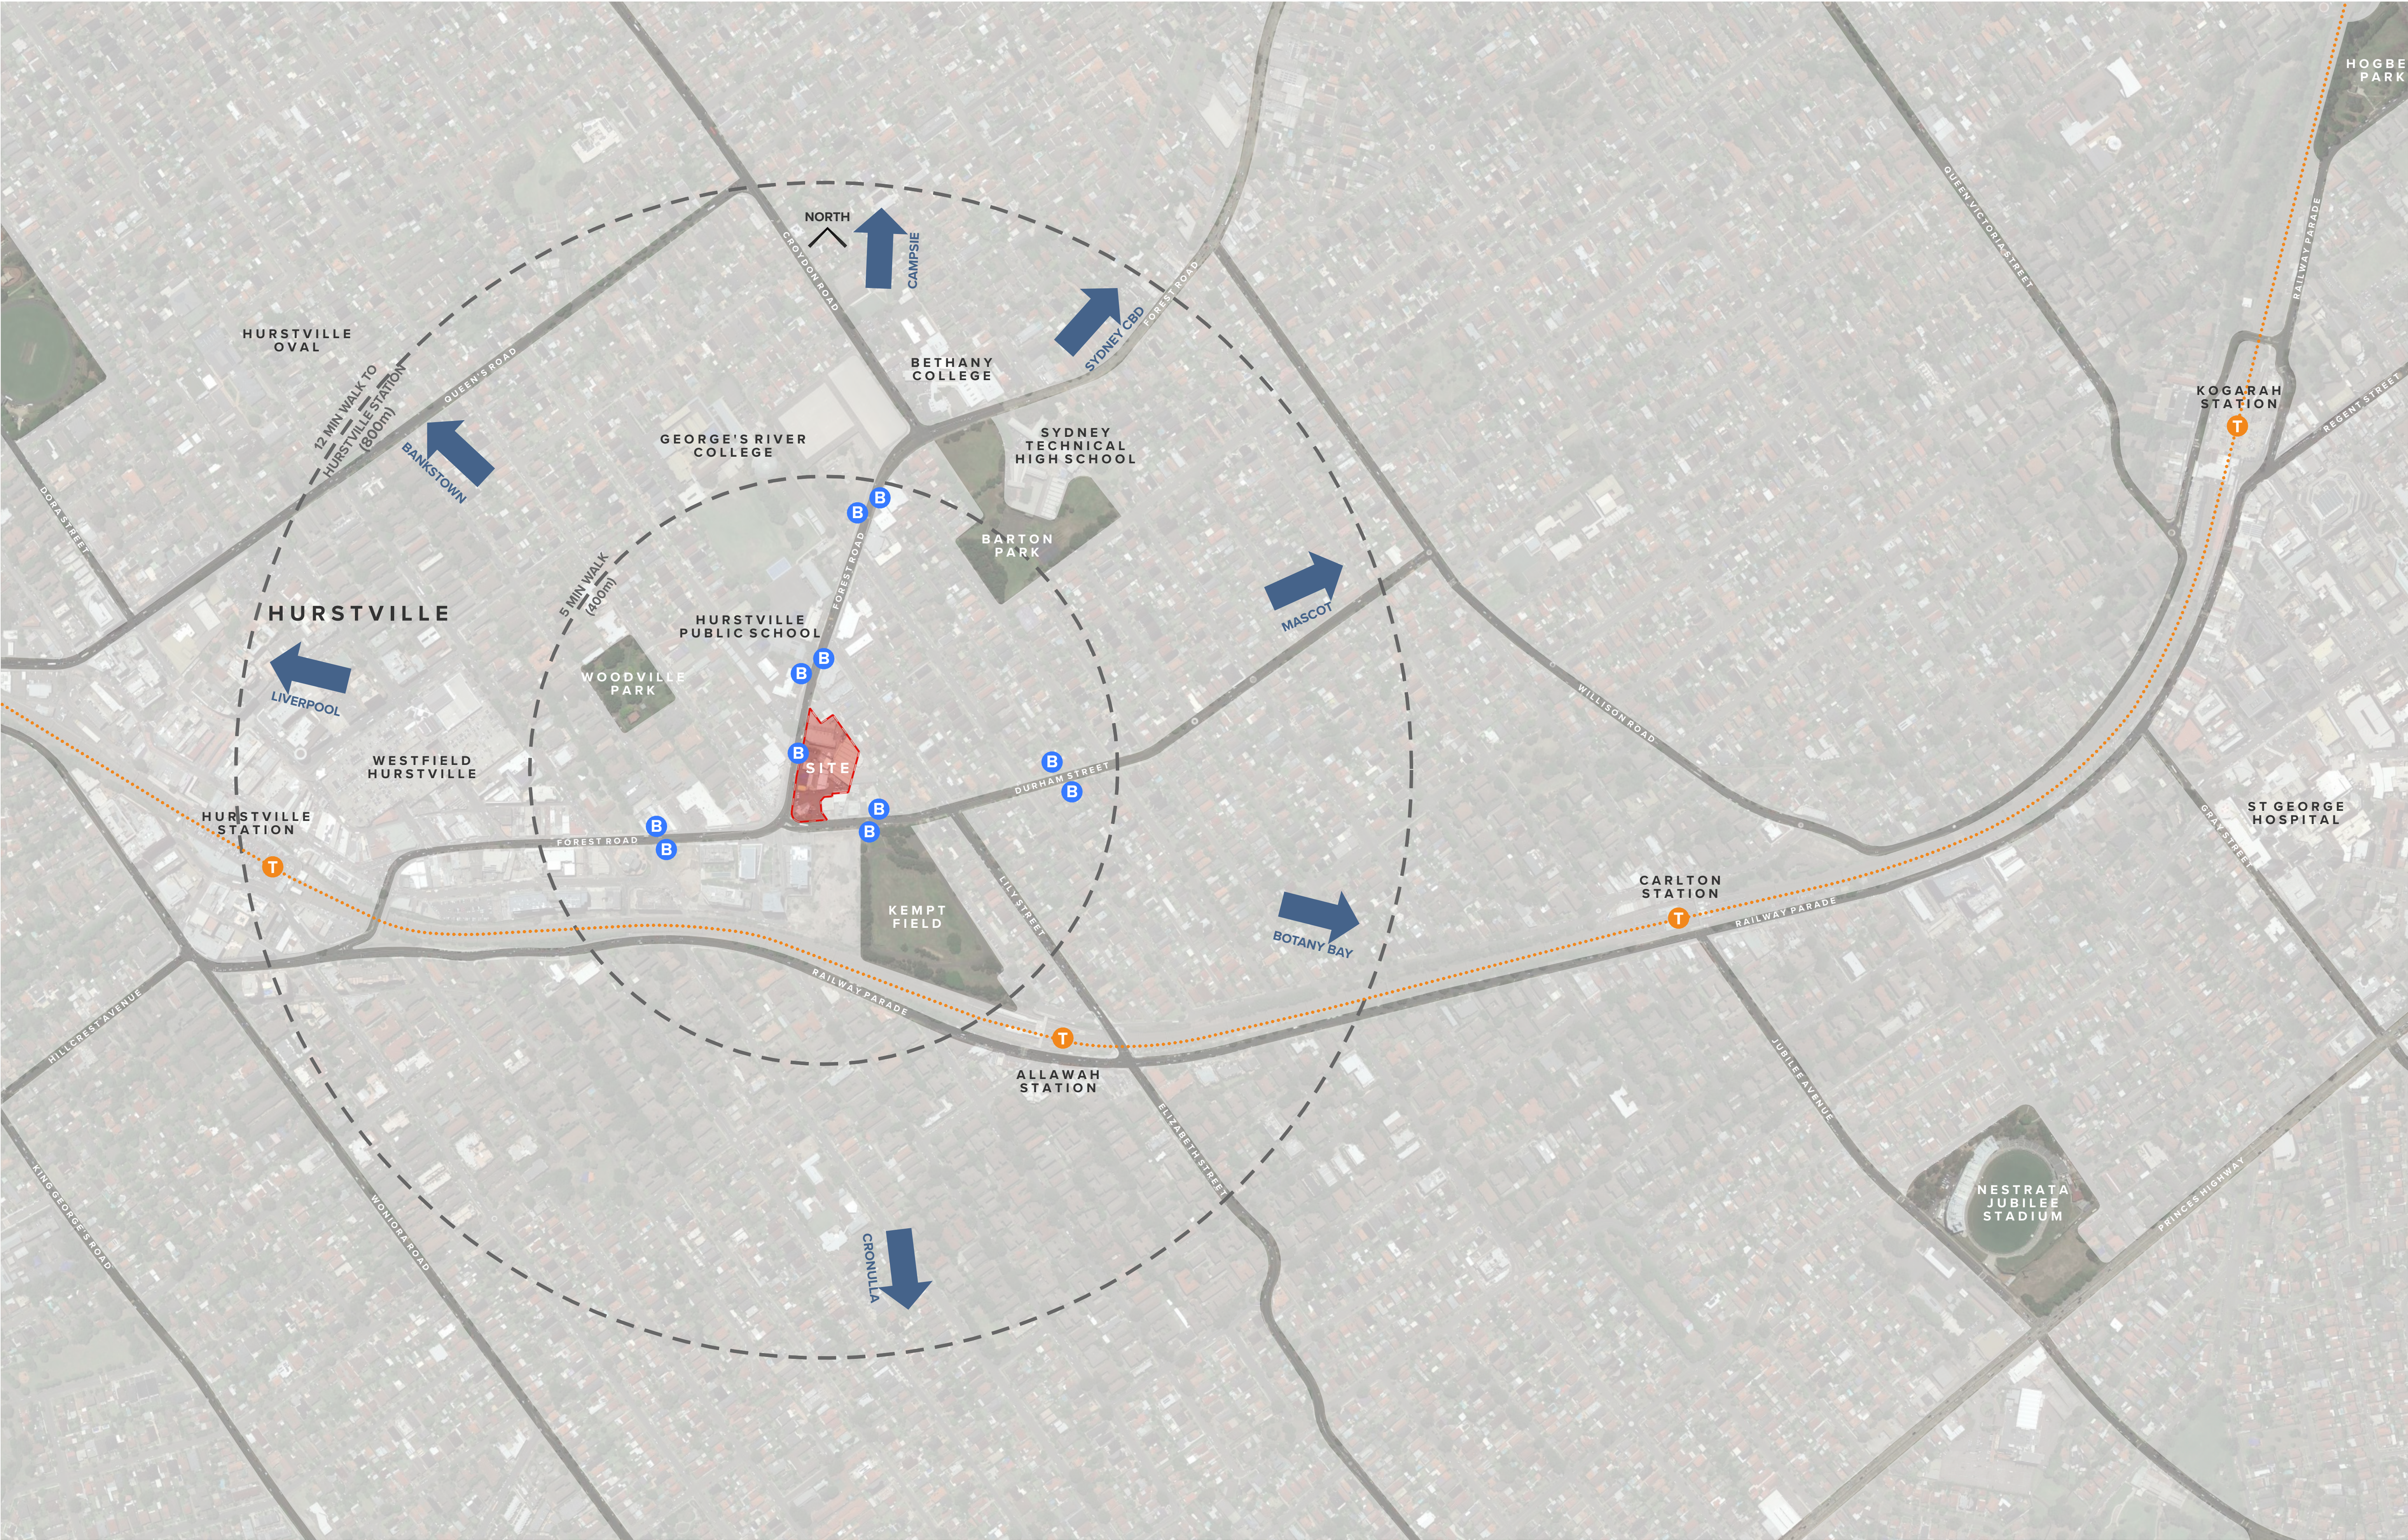

NOTES
THIS DRAWING IS COPYRIGHT © OF TURNER. NO REPRODUCTION WITHOUT PERMISSION. UNLESS NOTED OTHERWISE THIS DRAWING IS NOT FOR CONSTRUCTION. ALL DIMENSIONS AND LEVELS ARE TO BE CHECKED ON SITE PRIOR TO THE COMMENCEMENT OF WORK. INFORM TURNER OF ANY DISCREPANCIES FOR CLARIFICATION BEFORE PROCEEDING WITH WORK. DRAWINGS ARE NOT TO BE SCALED. USE ONLY FIGURED DIMENSIONS. REFER TO CONSULTANT DOCUMENTATION FOR FURTHER INFORMATION (DWG, PC AND BIM FILES AND UNCONTROLLED DOCUMENTS) AND ARE ISSUED FOR INFORMATION ONLY.

DLCS Quality Endorsed Company ISO 9001:2015, Registration Number 20476
Hurstville And Black Nicholas Turner 6085, ABN 98 394 394 811

CLIENT
Aoyuan International
Suite 30.02, Level 30, 420 George Street
Sydney NSW 2000

Project Title
Landmark Square
61-75 Forest Road & 126 Durham Street Hurstville NSW

Drawing Title
Context and Analysis
Location Plan

D	19.08.20	AM	Development Application	Project No.	20035	Drawn by	North
A	13.08.20	AM	Development Application	Revision Notes		Rev	D
Rev	Date	Approved by	Revision Notes	Dwg No.	DA-010-020		
Scale	1:4000 @A1, 50% @A3						
Status	Development Application						

Level 7 ONE Oxford Street
Cockburn NSW 2010
AUSTRALIA

T +61 2 8668 0000
F +61 2 8668 0068
turner@tda.com.au



NOTES
THIS DRAWING IS COPYRIGHT © OF TURNER. NO REPRODUCTION WITHOUT PERMISSION. UNLESS NOTED OTHERWISE THIS DRAWING IS NOT FOR CONSTRUCTION. ALL DIMENSIONS AND LEVELS ARE TO BE CHECKED ON SITE PRIOR TO THE COMMENCEMENT OF WORK. INFORM TURNER OF ANY DISCREPANCIES FOR CLARIFICATION BEFORE PROCEEDING WITH WORK. DRAWINGS ARE NOT TO BE SCALED. USE ONLY FIGURED DIMENSIONS. REFER TO CONSULTANT DOCUMENTATION FOR FURTHER INFORMATION (DWG, PC AND BIM FILES AND UNCONTROLLED DOCUMENTS) AND ARE ISSUED FOR INFORMATION ONLY.

CLIENT
Aoyuan International
Suite 30.02, Level 30, 420 George Street
Sydney NSW 2000

DLCS Quality Endorsed Company ISO 9001:2015, Registration Number 20476
Turner and Black Nicholas Turner 6885, ABN 88 584 394 811

Project Title
Landmark Square
61-75 Forest Road & 126 Durham Street Hurstville NSW
Drawing Title
Context and Analysis
Site Analysis

A		Development Application		Revision Notes		Drawn by		North	
Rev	Date	Approved by	Project No.	Revision	Notes	Rev	D	↑	
1	13.08.20	AM	20035						
Scale		1:2500 @A1, 50% @A3		Status		Development Application			
				Dwg No.		DA-010-030			

TURNER

Level 7 ONE Oxford Street
Sydney NSW 2010
AUSTRALIA
T +61 2 8668 0000
F +61 2 8668 0088
turner@tda.com.au



NOTES
THIS DRAWING IS COPYRIGHT © OF TURNER. NO REPRODUCTION WITHOUT PERMISSION. UNLESS NOTED OTHERWISE THIS DRAWING IS NOT FOR CONSTRUCTION. ALL DIMENSIONS AND LEVELS ARE TO BE CHECKED ON SITE PRIOR TO THE COMMENCEMENT OF WORK. INFORM TURNER OF ANY DISCREPANCIES FOR CLARIFICATION BEFORE PROCEEDING WITH WORK. DRAWINGS ARE NOT TO BE SCALED. USE ONLY FIGURED DIMENSIONS REFER TO CONSULTANT DOCUMENTATION FOR FURTHER INFORMATION. DWG, PC AND BWA FILES ARE UNCONTROLLED DOCUMENTS AND ARE ISSUED FOR INFORMATION ONLY.

DLCS Quality Endorsed Company ISO 9001:2015, Registration Number 20476
Turner and Black Nicholas Turner 6055, ABN 58 584 394 811

CLIENT
Aoyuan International
Suite 30.02, Level 30, 420 George Street
Sydney NSW 2000


Project Title
Landmark Square
61-75 Forest Road & 126 Durham Street Hurstville NSW
Drawing Title
Context and Analysis
Urban Analysis

D	19.08.20	AM	Development Application	Project No.	20035	Drawn by	North
A	13.08.20	AM	Development Application	Revision Notes			
Rev	Date	Approved by	Revision Notes	Dwg No.	DA-010-040	Rev	D
Scale	1:4000 @A1, 50% @A3						
Status	Development Application						

TURNER
Level 7 ONE Oxford Street
Sydney NSW 2010
AUSTRALIA
T +61 2 8668 0000
F +61 2 8668 0068
turner@turner.com.au

WORKS INSIDE OF BOUNDARY:
- Close off, divert or replace existing services to services engineers' documentation
- Refer landscape architect's documentation for tree protection requirements

WORKS OUTSIDE OF BOUNDARY:
- Refer to services and infrastructure engineers' documentation for enabling works
- Refer to civil documentation, landscape, services and infrastructure engineers' documentation for works adjacent to site

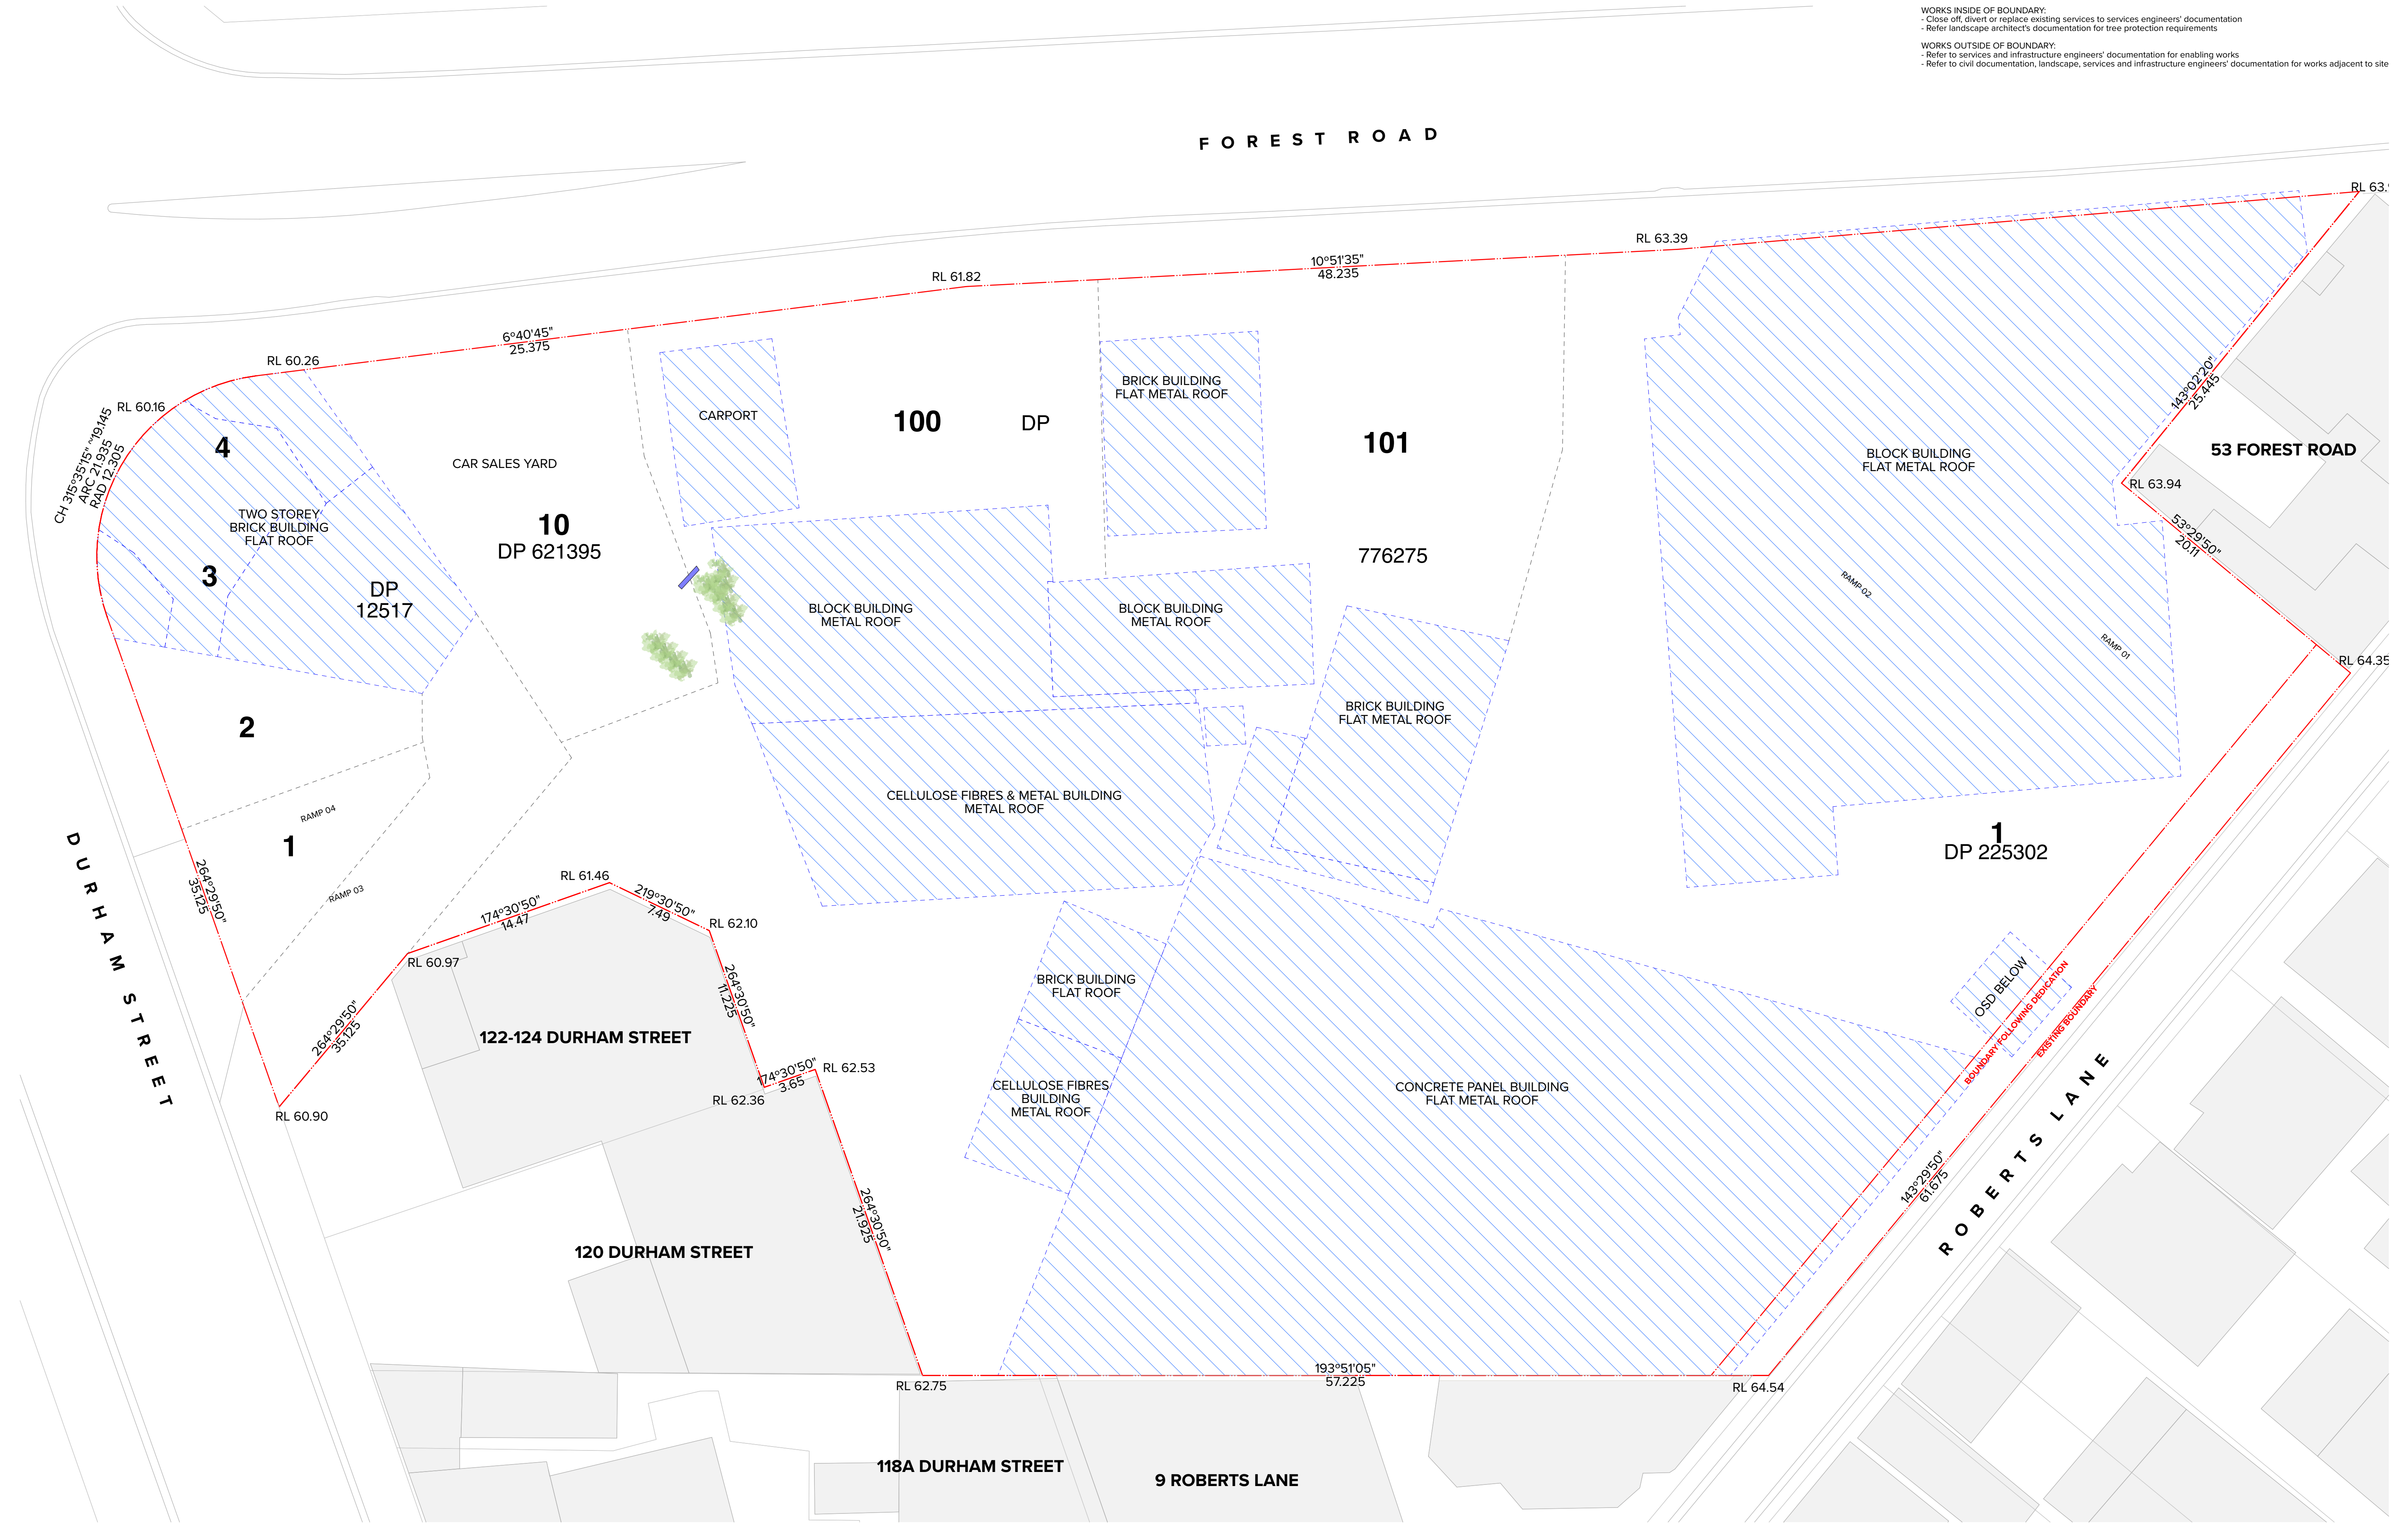

NOTES
THIS DRAWING IS COPYRIGHT © OF TURNER. NO REPRODUCTION WITHOUT PERMISSION. UNLESS NOTED OTHERWISE THIS DRAWING IS NOT FOR CONSTRUCTION. ALL DIMENSIONS AND LEVELS ARE TO BE CHECKED ON SITE PRIOR TO THE COMMENCEMENT OF WORK. INFORM TURNER OF ANY DISCREPANCIES FOR CLARIFICATION BEFORE PROCEEDING WITH WORK. DRAWINGS ARE NOT TO BE SCALED. USE ONLY FIGURED DIMENSIONS. REFER TO CONSULTANT DOCUMENTATION FOR FURTHER INFORMATION (DWG, IFC AND BIM) FILES AND UNCONTROLLED DOCUMENTS AND ARE ISSUED FOR INFORMATION ONLY.

CLIENT
Aoyuan International
Suite 30.02, Level 30, 420 George Street
Sydney NSW 2000

DLCS Quality Endorsment Company ISO 9001:2015, Registration Number 20476
Notwithstanding And/Incl Nicholas Turner 6085, ABN 98 594 094 811

Project Title
Landmark Square
61-75 Forest Road & 126 Durham Street Hurstville NSW
Drawing Title
**Context and Analysis
Demolition Plan**

D	19.08.20	AM	Development Application	Project No.	20035	Drawn by	MM	North
A	13.08.20	AM	Development Application	Revision Notes		Rev	D	
Rev	Date	Approved by	Revision Notes	Dwg No.	DA-010-050			
Scale	1:200 @A1, 50% @A3			Status	Development Application			

TURNER

Level 7 ONE Oxford Street
Sydney NSW 2010
AUSTRALIA
T +61 2 8668 0000
F +61 2 8668 0068
turner@tda.com.au



NOTES
THIS DRAWING IS COPYRIGHT © OF TURNER. NO REPRODUCTION WITHOUT PERMISSION. UNLESS NOTED OTHERWISE THIS DRAWING IS NOT FOR CONSTRUCTION. ALL DIMENSIONS AND LEVELS ARE TO BE CHECKED ON SITE PRIOR TO THE COMMENCEMENT OF WORK. INFORM TURNER OF ANY DISCREPANCIES FOR CLARIFICATION BEFORE PROCEEDING WITH WORK. DRAWINGS ARE NOT TO BE SCALED. USE ONLY FIGURED DIMENSIONS REFER TO CONSULTANT DOCUMENTATION FOR FURTHER INFORMATION (DWG, PC AND BIM) FILES ARE UNCONTROLLED DOCUMENTS AND ARE ISSUED FOR INFORMATION ONLY.

CLIENT
Aoyuan International
Suite 30.02, Level 30, 420 George Street
Sydney NSW 2000

DLCS Quality Endorsed Company ISO 9001:2015, Registration Number 20476
Notified Architect Nicholas Turner 6885, APR 98 594 094 811

Project Title
Landmark Square
61-75 Forest Road & 126 Durham Street Hurstville NSW
Drawing Title
Plans
Roof Level

B	14.08.20	JF	Development Application
A	13.08.20	AM	Development Application
Rev	Date	Approved by	Revision Notes
Scale	1:200 @A1, 50% @A3	Project No.	20035
Status	Development Application	Dwg No.	DA-110-001
Drawn by	TURNER	Rev	D

TURNER

Level 7 ONE Oxford Street
Sydney NSW 2010
AUSTRALIA
T +61 2 8668 0000
F +61 2 8668 0068
turner@turner.com.au



NOTES
THIS DRAWING IS COPYRIGHT © OF TURNER. NO REPRODUCTION WITHOUT PERMISSION. UNLESS NOTED OTHERWISE THIS DRAWING IS NOT FOR CONSTRUCTION. ALL DIMENSIONS AND LEVELS ARE TO BE CHECKED ON SITE PRIOR TO THE COMMENCEMENT OF WORK. INQUIRE TURNER OF ANY DISCREPANCIES FOR CLARIFICATION BEFORE PROCEEDING WITH WORK. DRAWINGS ARE NOT TO BE SCALED. USE ONLY FIGURED DIMENSIONS. REFER TO CONSULTANT DOCUMENTATION FOR FURTHER INFORMATION. DWG, PC AND BIMA FILES ARE UNCONTROLLED DOCUMENTS AND ARE ISSUED FOR INFORMATION ONLY.

CLIENT
Aoyuan International
Suite 30.02, Level 30, 420 George Street
Sydney NSW 2000

DLCS Quality Endorsed Company ISO 9001:2015, Registration Number 20476
Notwithstanding to which the drawings are made, issued for information only.

Project Title
Landmark Square
61-75 Forest Road & 126 Durham Street Hurstville NSW
Drawing Title
Plans
Basement 04

D	19.08.20	AM	Development Application	Project No.	20035	Drawn by	TURNER	North
B	14.08.20	JF	Development Application	Dwg No.	DA-110-004	Rev	D	
A	13.08.20	AM	Development Application					
Rev	Date	Approved by	Revision Notes					

Scale
1:200 @A1, 50% @A3
Status
Development Application
Level 7 ONE Oxford Street
Sydney NSW 2010
AUSTRALIA
T +61 2 8668 0000
F +61 2 8668 0068
turner@turner.com.au

TURNER



NOTES
THIS DRAWING IS COPYRIGHT © OF TURNER. NO REPRODUCTION WITHOUT PERMISSION. UNLESS NOTED OTHERWISE THIS DRAWING IS NOT FOR CONSTRUCTION. ALL DIMENSIONS AND LEVELS ARE TO BE CHECKED ON SITE PRIOR TO THE COMMENCEMENT OF WORK. INFORM TURNER OF ANY DISCREPANCIES FOR CLARIFICATION BEFORE PROCEEDING WITH WORK. DRAWINGS ARE NOT TO BE SCALED. USE ONLY FIGURED DIMENSIONS. REFER TO CONSULTANT DOCUMENTATION FOR FURTHER INFORMATION (DWG, PC AND BIMA FILES AND UNCONTROLLED DOCUMENTS) AND ARE ISSUED FOR INFORMATION ONLY.

CLIENT
Aoyuan International
Suite 30.02, Level 30, 420 George Street
Sydney NSW 2000

DLCS Quality Endorsed Company ISO 9001:2015, Registration Number 23476
Notified Architect Nicholas Turner 6055, ABN 96 594 394 871

Project Title
Landmark Square
61-75 Forest Road & 126 Durham Street Hurstville NSW
Drawing Title
Plans
Basement 03

D	19.08.20	AM	Development Application	Project No.	20035	Drawn by	TURNER	North →
B	14.08.20	JF	Development Application	Dwg No.	DA-110-005	Rev	D	
A	13.08.20	AM	Development Application					
Rev	Date	Approved by	Revision Notes					

Scale
1:200 @A1, 50% @A3
Status
Development Application

TURNER
Level 7 ONE Oxford Street
Sydney NSW 2010
AUSTRALIA
T +61 2 8668 0000
F +61 2 8668 0068
turner@turner.com.au



NOTES
THIS DRAWING IS COPYRIGHT © OF TURNER. NO REPRODUCTION WITHOUT PERMISSION. UNLESS NOTED OTHERWISE THIS DRAWING IS NOT FOR CONSTRUCTION. ALL DIMENSIONS AND LEVELS ARE TO BE CHECKED ON SITE PRIOR TO THE COMMENCEMENT OF WORK. INFORM TURNER OF ANY DISCREPANCIES FOR CLARIFICATION BEFORE PROCEEDING WITH WORK. DRAWINGS ARE NOT TO BE SCALED. USE ONLY FIGURED DIMENSIONS. REFER TO CONSULTANT DOCUMENTATION FOR FURTHER INFORMATION (DWG, PC AND BIMA FILES ARE UNCONTROLLED DOCUMENTS AND ARE ISSUED FOR INFORMATION ONLY).

CLIENT
Aoyuan International
Suite 30.02, Level 30, 420 George Street
Sydney NSW 2000

DLCS Quality Endorsed Company ISO 9001:2015, Registration Number 20476
Notified Architect Nicholas Turner 6885, APR 98 594 594 811

Project Title
Landmark Square
61-75 Forest Road & 126 Durham Street Hurstville NSW
Drawing Title
Plans
Basement 02

D	19.08.20	AM	Development Application
B	14.08.20	JP	Development Application
A	13.08.20	AM	Development Application
Rev	Date	Approved by	Revision Notes
Scale	1:200 @A1, 50% @A3		
Status	Development Application		
Project No.	20035	Drawn by	TURNER
Dwg No.	DA-110-006	Rev	D

TURNER

Level 7 ONE Oxford Street
Sydney NSW 2010
AUSTRALIA
T +61 2 8668 0000
F +61 2 8668 0068
turner@tda.com.au



NOTES
THIS DRAWING IS COPYRIGHT © OF TURNER. NO REPRODUCTION WITHOUT PERMISSION. UNLESS NOTED OTHERWISE THIS DRAWING IS NOT FOR CONSTRUCTION. ALL DIMENSIONS AND LEVELS ARE TO BE CHECKED ON SITE PRIOR TO THE COMMENCEMENT OF WORK. INFORM TURNER OF ANY DISCREPANCIES FOR CLARIFICATION BEFORE PROCEEDING WITH WORK. DRAWINGS ARE NOT TO BE SCALED. USE ONLY FIGURED DIMENSIONS. REFER TO CONSULTANT DOCUMENTATION FOR FURTHER INFORMATION. DWG, PC AND BIMA FILES ARE UNCONTROLLED DOCUMENTS AND ARE ISSUED FOR INFORMATION ONLY.

CLIENT
Aoyuan International
Suite 30.02, Level 30, 420 George Street
Sydney NSW 2000

DLCS Quality Endorsment Company ISO 9001:2015, Registration Number 20476
Notified Architect Nicholas Turner 6885, APR 98 594 394 811

Project Title
Landmark Square
61-75 Forest Road & 126 Durham Street Hurstville NSW
Drawing Title
Plans
Lower Ground Level

D	19.08.20	AM	Development Application
B	14.08.20	JF	Development Application
A	13.08.20	AM	Development Application
Rev	Date	Approved by	Revision Notes
Scale		Project No.	20035
1:200 @A1, 50% @A3		Drawn by	TURNER
Status		Dwg No.	DA-110-008
Development Application		Rev	D

TURNER

Level 7 ONE Oxford Street
Darlinghurst NSW 2010
AUSTRALIA
T +61 2 8668 0000
F +61 2 8668 0068
turner@tda.com.au

Level 7 ONE Oxford Street
Darlinghurst NSW 2010
AUSTRALIA



NOTES
THIS DRAWING IS COPYRIGHT © OF TURNER. NO REPRODUCTION WITHOUT PERMISSION. UNLESS NOTED OTHERWISE THIS DRAWING IS NOT FOR CONSTRUCTION. ALL DIMENSIONS AND LEVELS ARE TO BE CHECKED ON SITE PRIOR TO THE COMMENCEMENT OF WORK. INFORM TURNER OF ANY DISCREPANCIES FOR CLARIFICATION BEFORE PROCEEDING WITH WORK. DRAWINGS ARE NOT TO BE SCALED. USE ONLY FIGURED DIMENSIONS. REFER TO CONSULTANT DOCUMENTATION FOR FURTHER INFORMATION. DWG: FPC AND BMA FILES ARE UNCONTROLLED DOCUMENTS AND ARE ISSUED FOR INFORMATION ONLY.

CLIENT
Aoyuan International
Suite 30.02, Level 30, 420 George Street
Sydney NSW 2000

Project Title
Landmark Square
61-75 Forest Road & 126 Durham Street Hurstville NSW
Drawing Title
Plans
Level 01

Rev	14.08.20	JF	Development Application	Project No.	20035	Drawn by	TURNER	North
A	13.08.20	AM	Development Application	Status		Rev	D	
Rev	Date	Approved by	Revision Notes	Dwg No.	DA-110-010			
Scale	1:200 @A1, 50% @A3							
Development Application								

TURNER

Level 7 ONE Oxford Street
Sydney NSW 2010
AUSTRALIA
T +61 2 8688 0000
F +61 2 8688 0088
turner@turner.com.au



NOTES
THIS DRAWING IS COPYRIGHT © OF TURNER. NO REPRODUCTION WITHOUT PERMISSION. UNLESS NOTED OTHERWISE THIS DRAWING IS NOT FOR CONSTRUCTION. ALL DIMENSIONS AND LEVELS ARE TO BE CHECKED ON SITE PRIOR TO THE COMMENCEMENT OF WORK. INFORM TURNER OF ANY DISCREPANCIES FOR CLARIFICATION BEFORE PROCEEDING WITH WORK. DRAWINGS ARE NOT TO BE SCALED. USE ONLY FIGURED DIMENSIONS. REFER TO CONSULTANT DOCUMENTATION FOR FURTHER INFORMATION (DWG, PC AND BIM) FILES AND UNCONTROLLED DOCUMENTS AND ARE ISSUED FOR INFORMATION ONLY.

CLIENT
Aoyuan International
Suite 30.02, Level 30, 420 George Street
Sydney NSW 2000

Project Title
Landmark Square
61-75 Forest Road & 126 Durham Street Hurstville NSW
Drawing Title
Plans
Level 02

Rev	14.08.20	JF	Development Application	Project No.	20035	Drawn by	TURNER	North
A	13.08.20	AM	Development Application	Revision Notes		Rev	D	
Scale	1:200 @A1, 50% @A3			Dwg No.	DA-110-020			
Status	Development Application							

TURNER
Level 7 ONE Oxford Street
Sydney NSW 2010
AUSTRALIA
T +61 2 8688 0000
F +61 2 8688 0088
turner@tda.com.au



NOTES
THIS DRAWING IS COPYRIGHT © OF TURNER. NO REPRODUCTION WITHOUT PERMISSION. UNLESS NOTED OTHERWISE THIS DRAWING IS NOT FOR CONSTRUCTION. ALL DIMENSIONS AND LEVELS ARE TO BE CHECKED ON SITE PRIOR TO THE COMMENCEMENT OF WORK. INFORM TURNER OF ANY DISCREPANCIES FOR CLARIFICATION BEFORE PROCEEDING WITH WORK. DRAWINGS ARE NOT TO BE SCALED. USE ONLY FIGURED DIMENSIONS. REFER TO CONSULTANT DOCUMENTATION FOR FURTHER INFORMATION (DWG, PC AND BIM) FILES AND UNCONTROLLED DOCUMENTS AND ARE ISSUED FOR INFORMATION ONLY.

CLIENT
Aoyuan International
Suite 30.02, Level 30, 420 George Street
Sydney NSW 2000

Project Title
Landmark Square
61-75 Forest Road & 126 Durham Street Hurstville NSW
Drawing Title
Plans
Level 03

Rev	14.02.20	JP	Development Application	Project No.	20035	Drawn by	TURNER	North
A	13.08.20	AM	Development Application	Revision Notes		Rev	D	
Date	Approved by							
Scale	1:200 @A1, 50% @A3							
Status	Development Application							
Dwg No.	DA-110-030							

TURNER

Level 7 ONE Oxford Street
Sydney NSW 2010
AUSTRALIA
T +61 2 8668 0000
F +61 2 8668 0068
turner@turner.com.au



NOTES
THIS DRAWING IS COPYRIGHT © OF TURNER. NO REPRODUCTION WITHOUT PERMISSION. UNLESS NOTED OTHERWISE THIS DRAWING IS NOT FOR CONSTRUCTION. ALL DIMENSIONS AND LEVELS ARE TO BE CHECKED ON SITE PRIOR TO THE COMMENCEMENT OF WORK. INFORM TURNER OF ANY DISCREPANCIES FOR CLARIFICATION BEFORE PROCEEDING WITH WORK. DRAWINGS ARE NOT TO BE SCALED. USE ONLY FIGURED DIMENSIONS. REFER TO CONSULTANT DOCUMENTATION FOR FURTHER INFORMATION. DWG, PC AND BIMA FILES ARE UNCONTROLLED DOCUMENTS AND ARE ISSUED FOR INFORMATION ONLY.

CLIENT
Aoyuan International
Suite 30.02, Level 30, 420 George Street
Sydney NSW 2000

Project Title
Landmark Square
61-75 Forest Road & 126 Durham Street Hurstville NSW
Drawing Title
Plans
Level 05

Rev	14.08.20	JF	Development Application	Project No.	20035	Drawn by	TURNER	North
A	13.08.20	AM	Development Application	Revision Notes		Rev	D	
Scale	1:200 @A1, 50% @A3			Dwg No.	DA-110-050			
Status	Development Application							

TURNER

Level 7 ONE Oxford Street
Sydney NSW 2010
AUSTRALIA
T +61 2 8668 0000
F +61 2 8668 0066
turner@turner.com.au



NOTES
THIS DRAWING IS COPYRIGHT © OF TURNER. NO REPRODUCTION WITHOUT PERMISSION. UNLESS NOTED OTHERWISE THIS DRAWING IS NOT FOR CONSTRUCTION. ALL DIMENSIONS AND LEVELS ARE TO BE CHECKED ON SITE PRIOR TO THE COMMENCEMENT OF WORK. INFORM TURNER OF ANY DISCREPANCIES FOR CLARIFICATION BEFORE PROCEEDING WITH WORK. DRAWINGS ARE NOT TO BE SCALED. USE ONLY FIGURED DIMENSIONS REFER TO CONSULTANT DOCUMENTATION FOR FURTHER INFORMATION. IFC AND BIMA FILES ARE UNCONTROLLED DOCUMENTS AND ARE ISSUED FOR INFORMATION ONLY.

CLIENT
Aoyuan International
Suite 30.02, Level 30, 420 George Street
Sydney NSW 2000

Project Title
Landmark Square
61-75 Forest Road & 126 Durham Street Hurstville NSW
Drawing Title
Plans
Level 06

Rev	14.08.20	JF	Development Application	Project No.	20035	Drawn by	TURNER	North
A	13.08.20	AM	Development Application	Status		Rev	D	
Rev	Date	Approved by	Revision Notes	Dwg No.	DA-110-060			
Scale	1:200 @A1, 50% @A3							
Development Application								

TURNER

Level 7 ONE Oxford Street
Darlinghurst NSW 2010
AUSTRALIA
T +61 2 8668 0000
F +61 2 8668 0068
turner@turner.com.au



NOTES
THIS DRAWING IS COPYRIGHT © OF TURNER. NO REPRODUCTION WITHOUT PERMISSION. UNLESS NOTED OTHERWISE THIS DRAWING IS NOT FOR CONSTRUCTION. ALL DIMENSIONS AND LEVELS ARE TO BE CHECKED ON SITE PRIOR TO THE COMMENCEMENT OF WORK. INFORM TURNER OF ANY DISCREPANCIES FOR CLARIFICATION BEFORE PROCEEDING WITH WORK. DRAWINGS ARE NOT TO BE SCALED. USE ONLY FIGURED DIMENSIONS. REFER TO CONSULTANT DOCUMENTATION FOR FURTHER INFORMATION (DWG, IFC AND BIM) FILES AND UNCONTROLLED DOCUMENTS ARE ISSUED FOR INFORMATION ONLY.

CLIENT
Aoyuan International
Suite 30.02, Level 30, 420 George Street
Sydney NSW 2000

Project Title
Landmark Square
61-75 Forest Road & 126 Durham Street Hurstville NSW
Drawing Title
Plans
Level 07

Rev	14.08.20	JF	Development Application	Project No.	20035	Drawn by	TURNER	North
A	13.08.20	AM	Development Application	Dwg No.	DA-110-070	Rev	D	
Rev	Date	Approved by	Revision Notes	Status				
				Development Application				

TURNER

Level 7 ONE Oxford Street
Darlinghurst NSW 2010
AUSTRALIA
T +61 2 8668 0000
F +61 2 8668 0068
turner@tda.com.au



NOTES

THIS DRAWING IS COPYRIGHT © OF TURNER. NO REPRODUCTION WITHOUT PERMISSION. UNLESS NOTED OTHERWISE THIS DRAWING IS NOT FOR CONSTRUCTION. ALL DIMENSIONS AND LEVELS ARE TO BE CHECKED ON SITE PRIOR TO THE COMMENCEMENT OF WORK. INFORM TURNER OF ANY DISCREPANCIES FOR CLARIFICATION BEFORE PROCEEDING WITH WORK. DRAWINGS ARE NOT TO BE SCALED. USE ONLY FIGURED DIMENSIONS REFER TO CONSULTANT DOCUMENTATION FOR FURTHER INFORMATION (DWG, IFC AND BIM) FILES ARE UNCONTROLLED DOCUMENTS AND ARE ISSUED FOR INFORMATION ONLY.

CLIENT

Aoyuan International
Suite 30.02, Level 30, 420 George Street
Sydney NSW 2000

Project Title
Landmark Square
61-75 Forest Road & 126 Durham Street Hurstville NSW

Drawing Title
Plans
Level 08

Rev	1	14.02.20	JP	Development Application	Project No.	20035	Drawn by	TURNER	North
Rev	2	13.08.20	AM	Development Application	Revision Notes		Rev	D	
Scale	1:200 @A1, 50% @A3								
Status	Development Application								
Dwg No.	DA-110-080								

TURNER

Level 7 ONE Oxford Street
Sydney NSW 2010
AUSTRALIA

T +61 2 8668 0000
F +61 2 8668 0068
turner@turner.com.au



NOTES
THIS DRAWING IS COPYRIGHT © OF TURNER. NO REPRODUCTION WITHOUT PERMISSION. UNLESS NOTED OTHERWISE THIS DRAWING IS NOT FOR CONSTRUCTION. ALL DIMENSIONS AND LEVELS ARE TO BE CHECKED ON SITE PRIOR TO THE COMMENCEMENT OF WORK. IN THE EVENT OF ANY DISCREPANCIES FOR CLARIFICATION BEFORE PROCEEDING WITH WORK, DRAWINGS ARE NOT TO BE SCALED. USE ONLY FIGURED DIMENSIONS. REFER TO CONSULTANT DOCUMENTATION FOR FURTHER INFORMATION. IFC AND BIMA FILES ARE UNCONTROLLED DOCUMENTS AND ARE ISSUED FOR INFORMATION ONLY.

CLIENT
Aoyuan International
Suite 30.02, Level 30, 420 George Street
Sydney NSW 2000

Project Title
Landmark Square
61-75 Forest Road & 126 Durham Street Hurstville NSW
Drawing Title
Plans
Level 09

Rev	14.08.20	JF	Development Application	Project No.	20035	Drawn by	TURNER	North
A	13.08.20	AM	Development Application	Revision Notes		Rev	D	
Scale	1:200 @A1, 50% @A3							
Status	Development Application			Dwg No.	DA-110-090			

TURNER
Level 7 ONE Oxford Street
Sydney NSW 2010
AUSTRALIA
T +61 2 8688 0000
F +61 2 8688 0088
turner@turner.com.au



NOTES
THIS DRAWING IS COPYRIGHT © OF TURNER. NO REPRODUCTION WITHOUT PERMISSION. UNLESS NOTED OTHERWISE THIS DRAWING IS NOT FOR CONSTRUCTION. ALL DIMENSIONS AND LEVELS ARE TO BE CHECKED ON SITE PRIOR TO THE COMMENCEMENT OF WORK. INFORM TURNER OF ANY DISCREPANCIES FOR CLARIFICATION BEFORE PROCEEDING WITH WORK. DRAWINGS ARE NOT TO BE SCALED. USE ONLY FIGURED DIMENSIONS. REFER TO CONSULTANT DOCUMENTATION FOR FURTHER INFORMATION. DWG, PC AND BIM FILES ARE UNCONTROLLED DOCUMENTS AND ARE ISSUED FOR INFORMATION ONLY.

CLIENT
Aoyuan International
Suite 30.02, Level 30, 420 George Street
Sydney NSW 2000

DLCS Quality Endorsed Company ISO 9001:2015, Registration Number 20476
Notified Architect Nicholas Turner 6055, APR 98 594 594 611

Project Title
Landmark Square
61-75 Forest Road & 126 Durham Street Hurstville NSW
Drawing Title
Plans
Level 10

B	14.08.20	JF	Development Application						
A	13.08.20	AM	Development Application						
Rev	Date	Approved by	Revision Notes						
Scale				Project No.	20035	Drawn by	TURNER	North	
1:200 @A1, 50% @A3									
Status				Dwg No.	DA-110-100	Rev	D		
Development Application									

TURNER

Level 7 ONE Oxford Street
Sydney NSW 2010
AUSTRALIA



NOTES
THIS DRAWING IS COPYRIGHT © OF TURNER. NO REPRODUCTION WITHOUT PERMISSION. UNLESS NOTED OTHERWISE THIS DRAWING IS NOT FOR CONSTRUCTION. ALL DIMENSIONS AND LEVELS ARE TO BE CHECKED ON SITE PRIOR TO THE COMMENCEMENT OF WORK. INFORM TURNER OF ANY DISCREPANCIES FOR CLARIFICATION BEFORE PROCEEDING WITH WORK. DRAWINGS ARE NOT TO BE SCALED. USE ONLY FIGURED DIMENSIONS. REFER TO CONSULTANT DOCUMENTATION FOR FURTHER INFORMATION (DWG, PC AND BIM) FILES AND UNCONTROLLED DOCUMENTS AND ARE ISSUED FOR INFORMATION ONLY.

CLIENT
Aoyuan International
Suite 30.02, Level 30, 420 George Street
Sydney NSW 2000

DLCS Quality Endorsed Company ISO 9001:2015, Registration Number 20476
Notified Architect Nicholas Turner 6885, APR 98 594 394 871

Project Title
Landmark Square
61-75 Forest Road & 126 Durham Street Hurstville NSW
Drawing Title
Plans
Level 11

B	14.08.20	JF	Development Application		
A	13.08.20	AM	Development Application		
Rev	Date	Approved by	Revision Notes		
Scale			Project No.	Drawn by	North
1:200 @A1, 50% @A3			20035	TURNER	➔
Status			Dwg No.	Rev	
Development Application			DA-110-110	D	

TURNER

Level 7 ONE Oxford Street
Sydney NSW 2010
AUSTRALIA
T +61 2 8668 0000
F +61 2 8668 0068
turner@turner.com.au



NOTES
THIS DRAWING IS COPYRIGHT © OF TURNER. NO REPRODUCTION WITHOUT PERMISSION. UNLESS NOTED OTHERWISE THIS DRAWING IS NOT FOR CONSTRUCTION. ALL DIMENSIONS AND LEVELS ARE TO BE CHECKED ON SITE PRIOR TO THE COMMENCEMENT OF WORK. INFORM TURNER OF ANY DISCREPANCIES FOR CLARIFICATION BEFORE PROCEEDING WITH WORK. DRAWINGS ARE NOT TO BE SCALED. USE ONLY FIGURED DIMENSIONS. REFER TO CONSULTANT DOCUMENTATION FOR FURTHER INFORMATION (DWG, PC AND BIM) FILES AND UNCONTROLLED DOCUMENTS AND ARE ISSUED FOR INFORMATION ONLY.

CLIENT
Aoyuan International
Suite 30.02, Level 30, 420 George Street
Sydney NSW 2000

DLCS Quality Endorsed Company ISO 9001:2015, Registration Number 20476
Notified Architect Nicholas Turner 6885, APR 98 594 394 871

Project Title
Landmark Square
61-75 Forest Road & 126 Durham Street Hurstville NSW
Drawing Title
Plans
Level 12

B	14.08.20	JF	Development Application
A	13.08.20	AM	Development Application
Rev	Date	Approved by	Revision Notes
Scale			Project No.
1:200 @A1, 50% @A3			20035
Status			Drawn by
Development Application			TURNER
Dwg No.			Rev
DA-110-120			D

TURNER

Level 7 ONE Oxford Street
Darlinghurst NSW 2010
AUSTRALIA



NOTES
THIS DRAWING IS COPYRIGHT © OF TURNER. NO REPRODUCTION WITHOUT PERMISSION. UNLESS NOTED OTHERWISE THIS DRAWING IS NOT FOR CONSTRUCTION. ALL DIMENSIONS AND LEVELS ARE TO BE CHECKED ON SITE PRIOR TO THE COMMENCEMENT OF WORK. INFORM TURNER OF ANY DISCREPANCIES FOR CLARIFICATION BEFORE PROCEEDING WITH WORK. DRAWINGS ARE NOT TO BE SCALED. USE ONLY FIGURED DIMENSIONS. REFER TO CONSULTANT DOCUMENTATION FOR FURTHER INFORMATION (DWG, PC AND BIM) FILES AND UNCONTROLLED DOCUMENTS AND ARE ISSUED FOR INFORMATION ONLY.

CLIENT
Aoyuan International
Suite 30.02, Level 30, 420 George Street
Sydney NSW 2000

DLCS Quality Endorsed Company ISO 9001:2015, Registration Number 20476
Notified Architect Nicholas Turner 6885, APR 98 594 094 871

Project Title
Landmark Square
61-75 Forest Road & 126 Durham Street Hurstville NSW
Drawing Title
Plans
Level 13-15

B	14.08.20	JF	Development Application		
A	13.08.20	AM	Development Application		
Rev	Date	Approved by	Revision Notes		
Scale	Project No.			Drawn by	North
1:200 @A1, 50% @A3	20035			TURNER	➔
Status	Dwg No.			Rev	
Development Application	DA-110-130			D	

TURNER

Level 7 ONE Oxford Street
Sydney NSW 2010
AUSTRALIA
T +61 2 8668 0000
F +61 2 8668 0068
turner@tda.com.au



NOTES
THIS DRAWING IS COPYRIGHT © OF TURNER. NO REPRODUCTION WITHOUT PERMISSION. UNLESS NOTED OTHERWISE THIS DRAWING IS NOT FOR CONSTRUCTION. ALL DIMENSIONS AND LEVELS ARE TO BE CHECKED ON SITE PRIOR TO THE COMMENCEMENT OF WORK. INFORM TURNER OF ANY DISCREPANCIES FOR CLARIFICATION BEFORE PROCEEDING WITH WORK. DRAWINGS ARE NOT TO BE SCALED. USE ONLY FIGURED DIMENSIONS. REFER TO CONSULTANT DOCUMENTATION FOR FURTHER INFORMATION (DWG, PC AND BIM) FILES AND UNCONTROLLED DOCUMENTS AND ARE ISSUED FOR INFORMATION ONLY.

CLIENT
Aoyuan International
Suite 30.02, Level 30, 420 George Street
Sydney NSW 2000

DLCS Quality Endorsed Company ISO 9001:2015, Registration Number 20476
Notified Architect Nicholas Turner 6885, APRN 98-394-094-871

Project Title
Landmark Square
61-75 Forest Road & 126 Durham Street Hurstville NSW
Drawing Title
Plans
Level 16-18

S	14.08.20	JF	Development Application	Project No.	20035	Drawn by	TURNER	North
A	13.08.20	AM	Development Application	Revision Notes		Rev	D	
Rev	Date	Approved by	Revision Notes					
Scale	1:200 @A1, 50% @A3			Dwg No.	DA-110-160			
Status	Development Application							

TURNER

Level 7 ONE Oxford Street
Sydney NSW 2010
AUSTRALIA
T +61 2 8668 0000
F +61 2 8668 0068
turner@turner.com.au



NOTES
THIS DRAWING IS COPYRIGHT © OF TURNER. NO REPRODUCTION WITHOUT PERMISSION. UNLESS NOTED OTHERWISE THIS DRAWING IS NOT FOR CONSTRUCTION. ALL DIMENSIONS AND LEVELS ARE TO BE CHECKED ON SITE PRIOR TO THE COMMENCEMENT OF WORK. INFORM TURNER OF ANY DISCREPANCIES FOR CLARIFICATION BEFORE PROCEEDING WITH WORK. DRAWINGS ARE NOT TO BE SCALED. USE ONLY FIGURED DIMENSIONS. REFER TO CONSULTANT DOCUMENTATION FOR FURTHER INFORMATION (DWG, PC AND BIM) FILES AND UNCONTROLLED DOCUMENTS AND ARE ISSUED FOR INFORMATION ONLY.

CLIENT
Aoyuan International
Suite 30.02, Level 30, 420 George Street
Sydney NSW 2000

DLCS Quality Endorsed Company ISO 9001:2015, Registration Number 20476
Notified Architect Nicholas Turner 6885, APR 98 594 594 811

Project Title
Landmark Square
61-75 Forest Road & 126 Durham Street Hurstville NSW
Drawing Title
Plans
Level 19

S	14.08.20	JF	Development Application	Project No.	20035	Drawn by	TURNER	North
A	13.08.20	AM	Development Application	Revision Notes		Rev	D	
Rev	Date	Approved by	Revision Notes					
Scale	1:200 @A1, 50% @A3							
Status	Development Application							
Dwg No.	DA-110-190							

TURNER

Level 7 ONE Oxford Street
Sydney NSW 2010
AUSTRALIA
T +61 2 8668 0000
F +61 2 8668 0068
turner@turner.com.au



NOTES
THIS DRAWING IS COPYRIGHT © OF TURNER. NO REPRODUCTION WITHOUT PERMISSION. UNLESS NOTED OTHERWISE THIS DRAWING IS NOT FOR CONSTRUCTION. ALL DIMENSIONS AND LEVELS ARE TO BE CHECKED ON SITE PRIOR TO THE COMMENCEMENT OF WORK. INFORM TURNER OF ANY DISCREPANCIES FOR CLARIFICATION BEFORE PROCEEDING WITH WORK. DRAWINGS ARE NOT TO BE SCALED. USE ONLY FIGURED DIMENSIONS. REFER TO CONSULTANT DOCUMENTATION FOR FURTHER INFORMATION. DWG, PC AND BIM FILES ARE UNCONTROLLED DOCUMENTS AND ARE ISSUED FOR INFORMATION ONLY.

CLIENT
Aoyuan International
Suite 30.02, Level 30, 420 George Street
Sydney NSW 2000

DLCS Quality Endorsed Company ISO 9001:2015, Registration Number 20476
Notified Architect Nicholas Turner 6885, APR 98 594 594 811

Project Title
Landmark Square
61-75 Forest Road & 126 Durham Street Hurstville NSW
Drawing Title
Plans
Level 20

B	14.08.20	JF	Development Application				
A	13.08.20	AM	Development Application				
Rev	Date	Approved by	Revision Notes				
Scale				Project No.	20035	Drawn by	North
1:200 @A1, 50% @A3						TURNER	
Status				Dwg No.	DA-110-200	Rev	
Development Application							

TURNER

Level 7 ONE Oxford Street
Sydney NSW 2010
AUSTRALIA
T +61 2 8668 0000
F +61 2 8668 0068
turner@tda.com.au