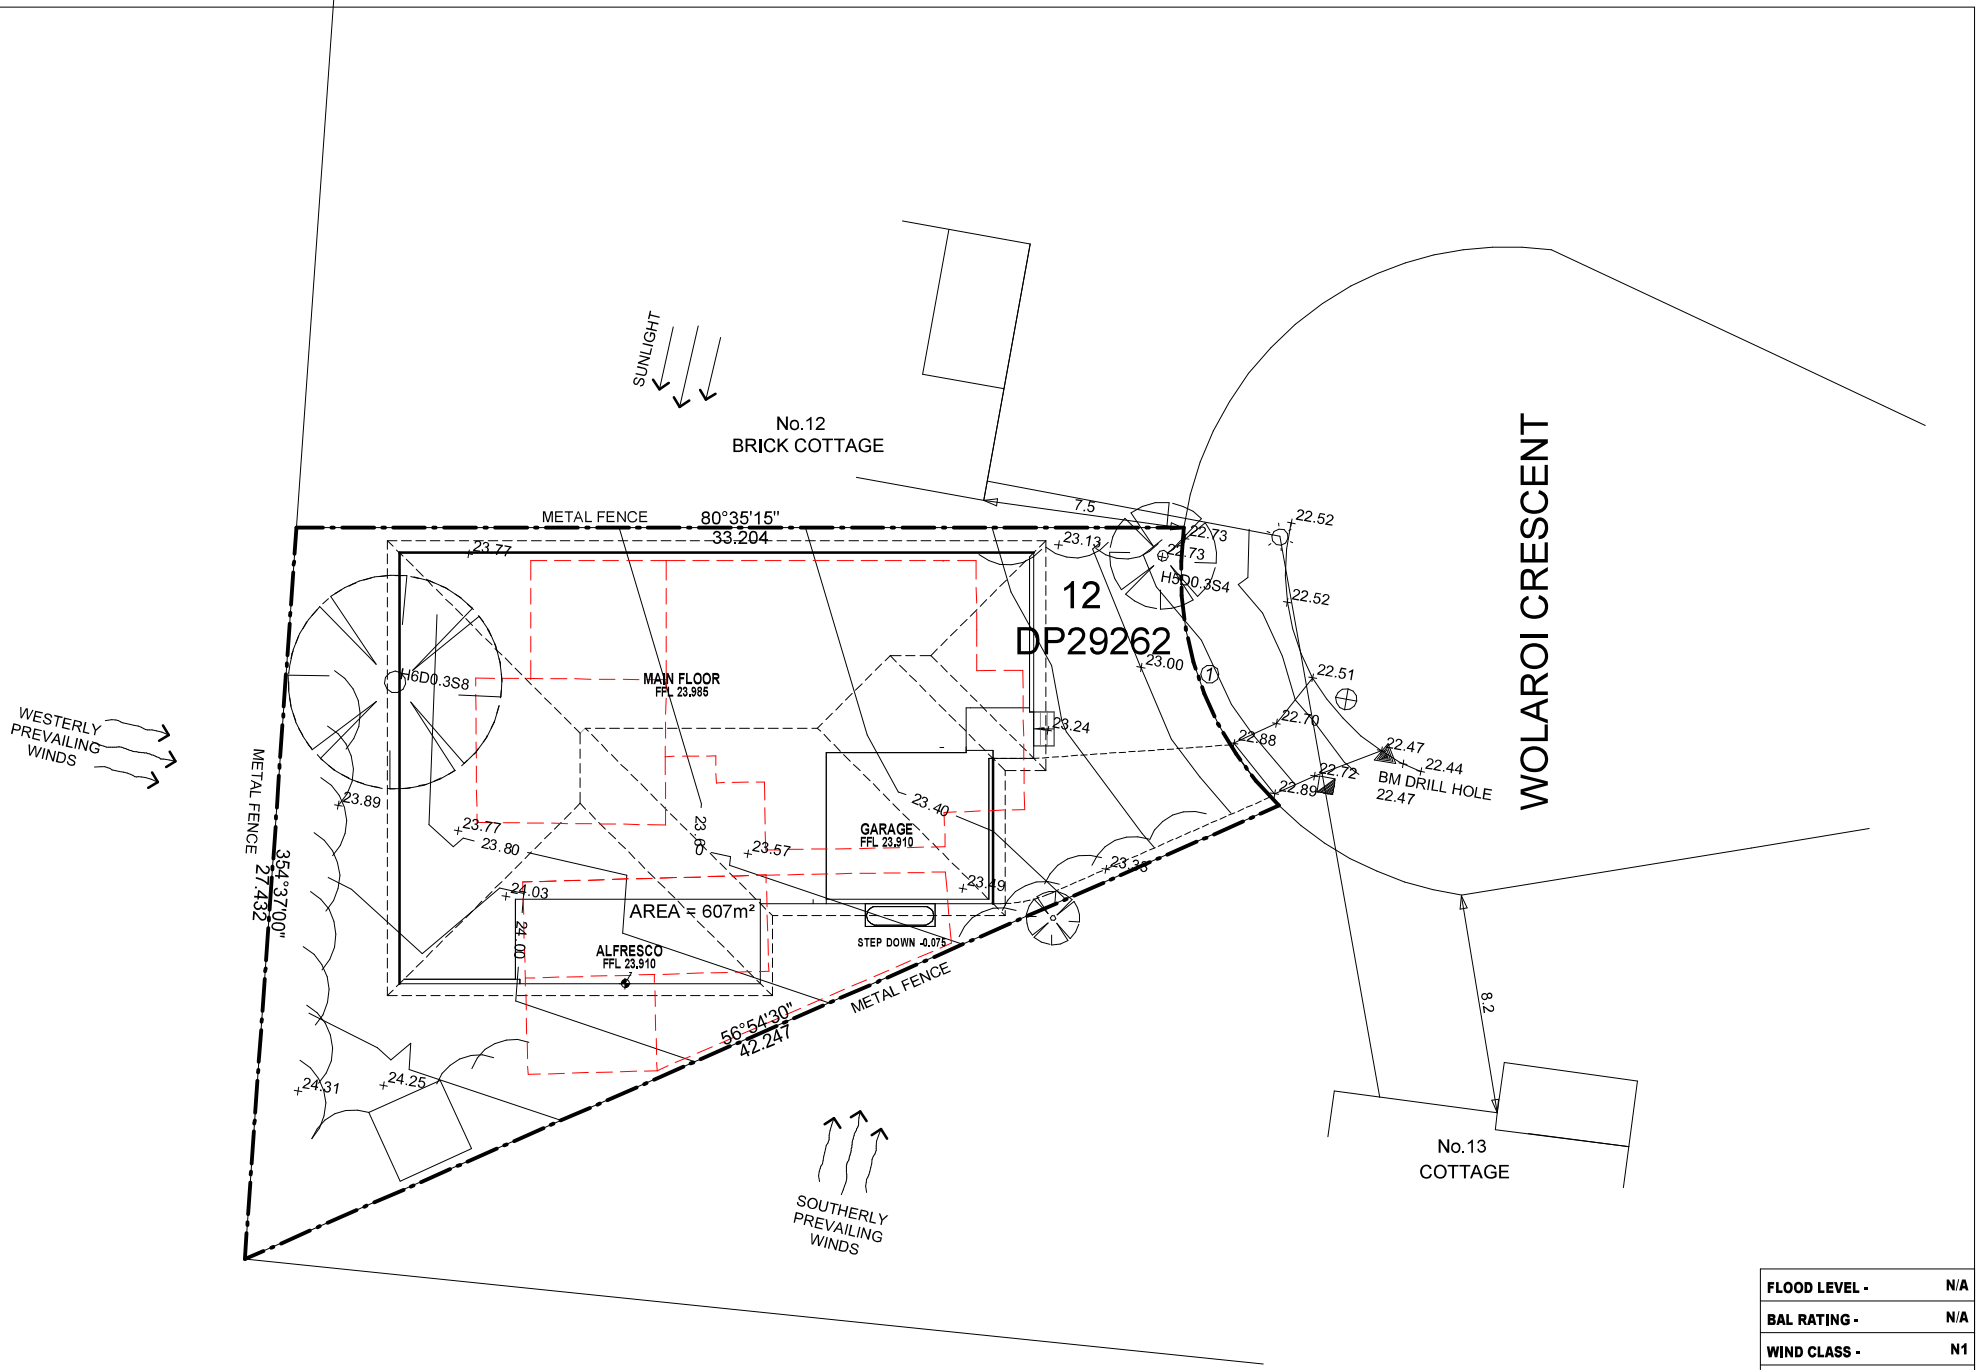

FLOOD LEVEL -	N/A
BAL RATING -	N/A
WIND CLASS -	N1
SLAB CLASS -	H1

MASTERTON

CNR. SAPPHO ROAD AND HUME HIGHWAY,
WARWICK FARM, NSW 2170
PH-1300 4HOMES(1300 446 637) WWW.MASTERTON.COM.AU
LICENCE No. 35558C / ABN. 52 002 873 047

COPYRIGHT
Masterton Homes is the legal and beneficial owner of the copyright in this plan and no part of this plan may be reproduced. Unauthorised use, copy, amendment or adaption will be prosecuted

GENERAL NOTE
Do not scale drawings use figured dimensions only.
Check & verify dimension & levels prior to the commencement of any work.
All discrepancies to be reported to the drafting office

CLIENT'S SIGNATURE 1

CLIENT'S SIGNATURE 2

I ACCEPT AND UNDERSTAND THE PLANS AND DOCUMENTS THAT HAVE BEEN PROVIDED TO ME BY MASTERTON HOMES. | DATE

For: **MR R. R. CHAND**
Address: 15 WOLAROI CRESCENT, REVESBY NSW 2212
Lot No: 12 | DP: 29262
Council: CANTERBURY-BANKSTOWN

North Point

DWG: **SITE ANALYSIS**
Design: HARMONY ELITE 5 BED - OPTION A
Facade: TRADITIONAL
Edition: ULTIMATE INCLUSIONS
Garage Location: LHS

Stage: **COUNCIL SUBMISSION**

Drawn Date:	Drawn By:	Rev. Date:	Scale @ A3:	Sheet No.	Revision:
21.06.22	WA	23.01.2023	1 : 200	06.01	4

JOB No. 2017631

Location: L:\2017631 - CHAND\2017631 - CHAND.rvt

Plot Date: 23/01/2023 2:56:06 PM