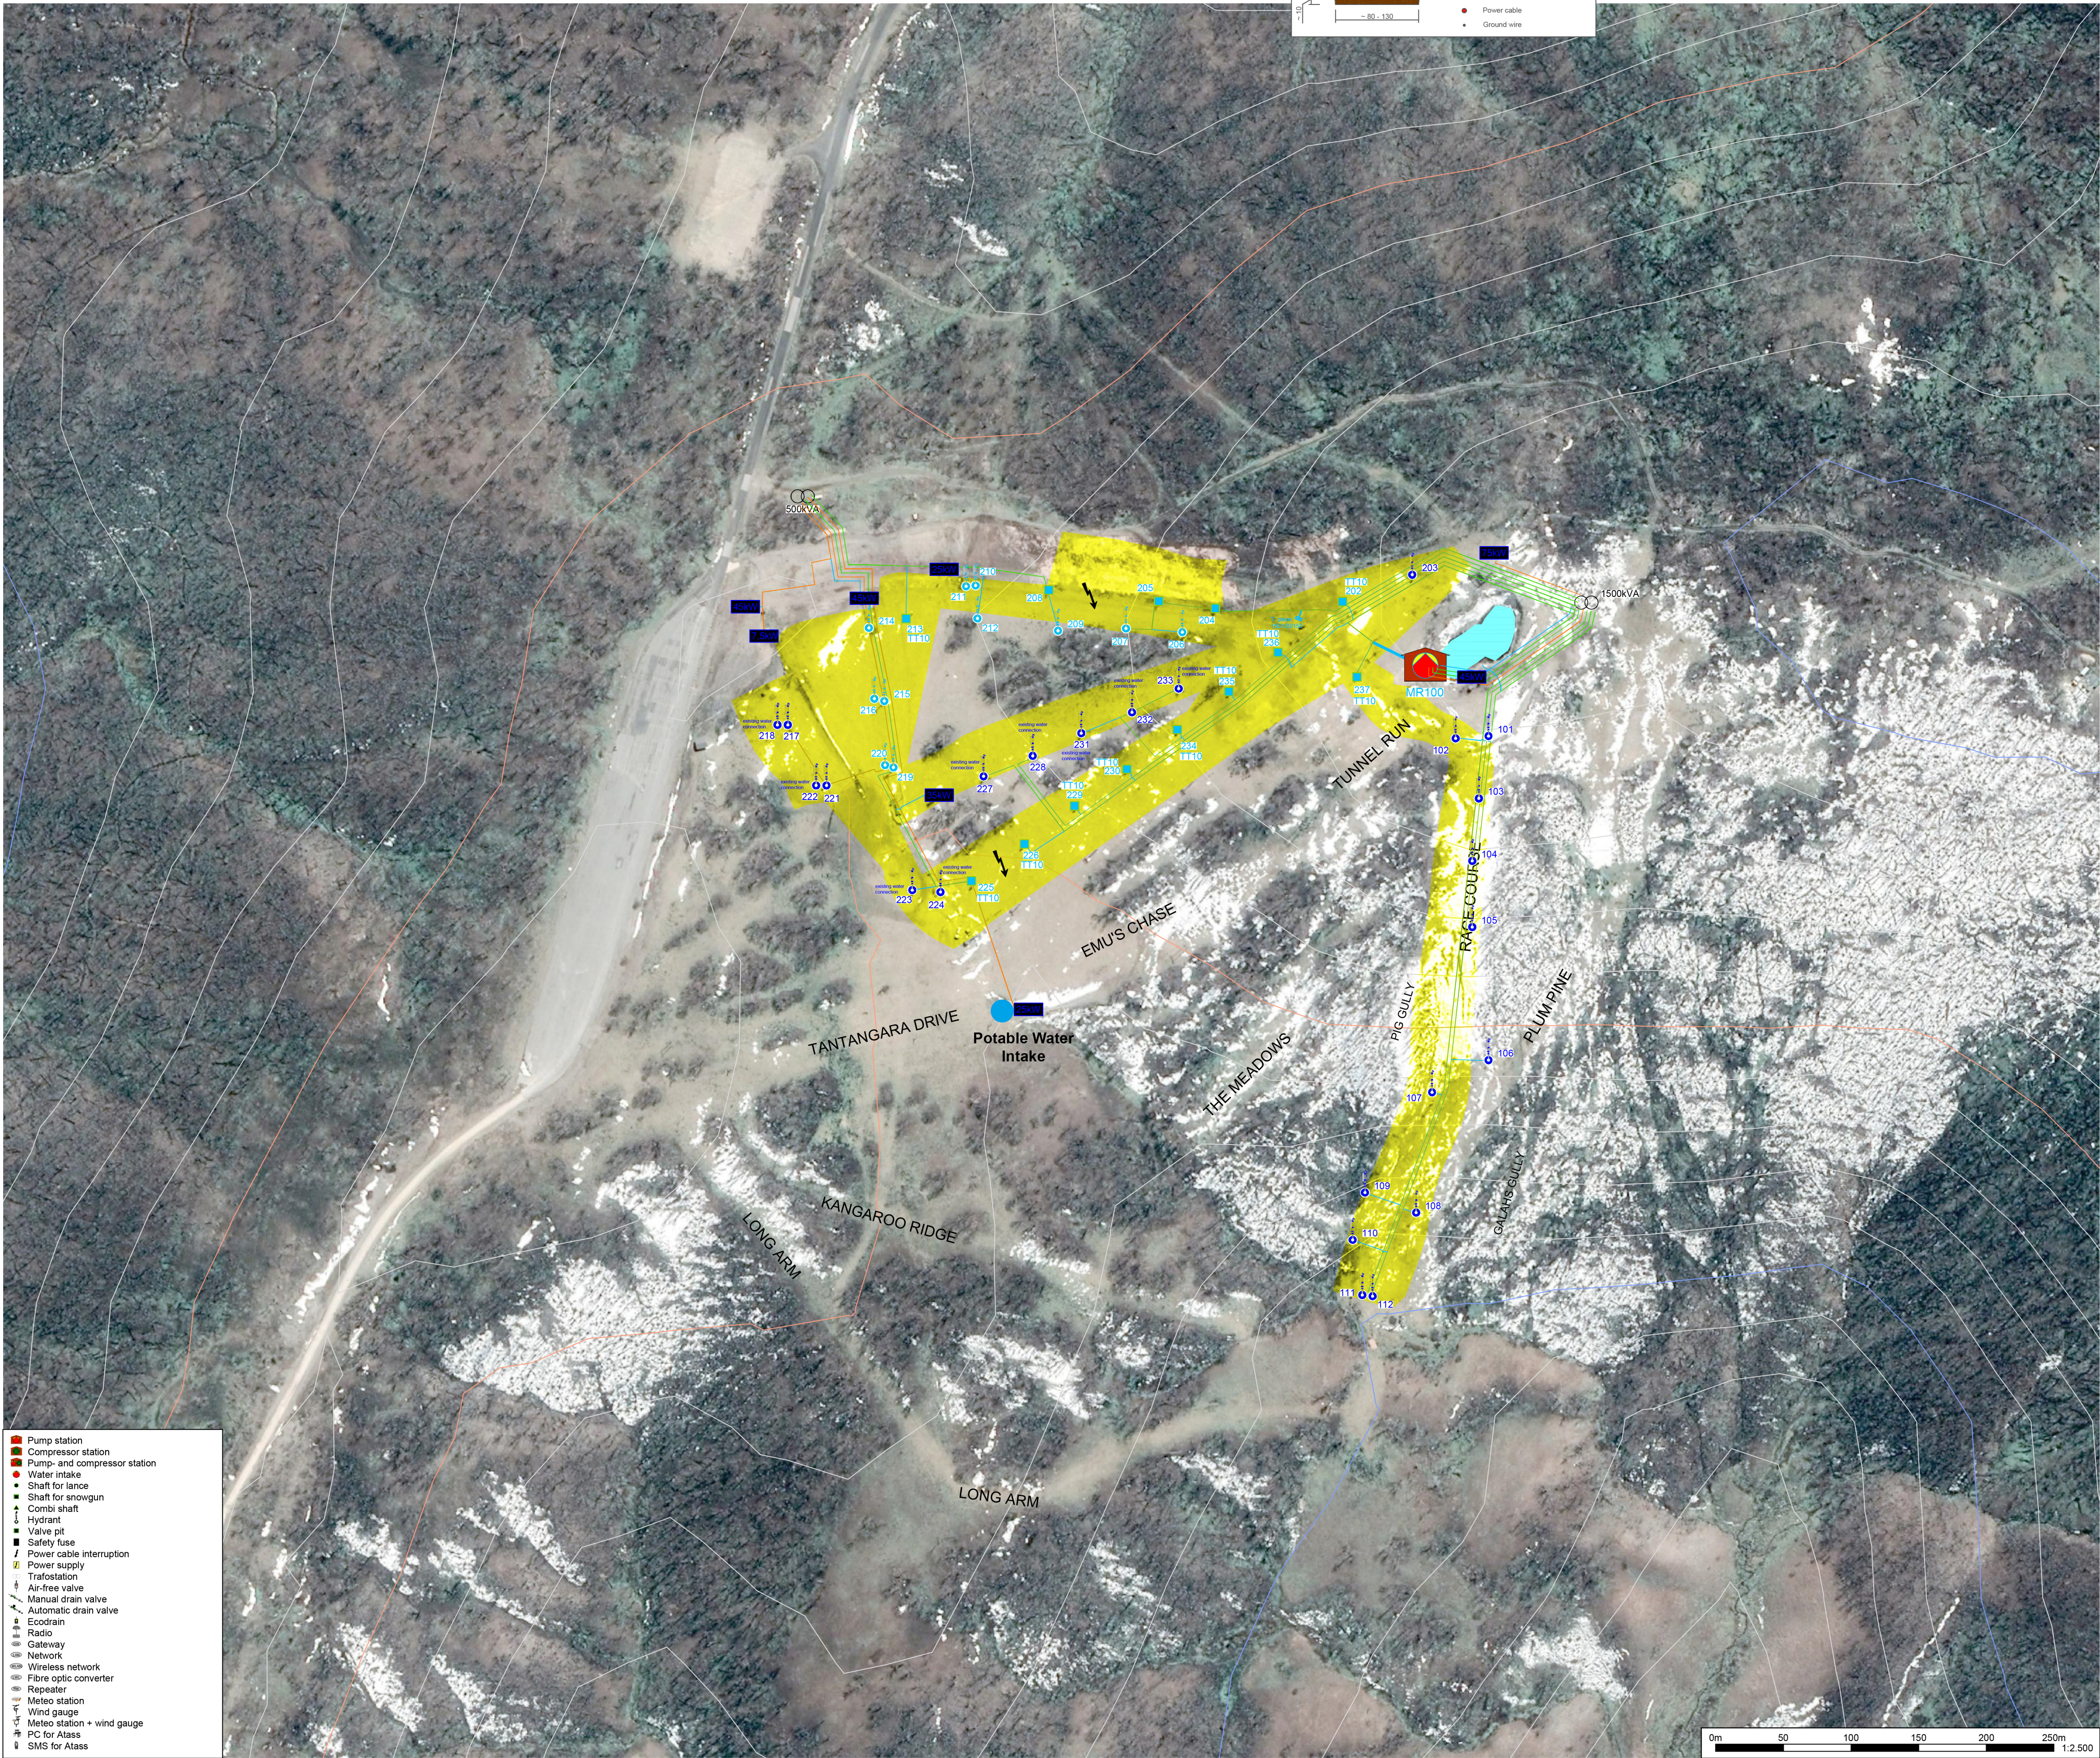
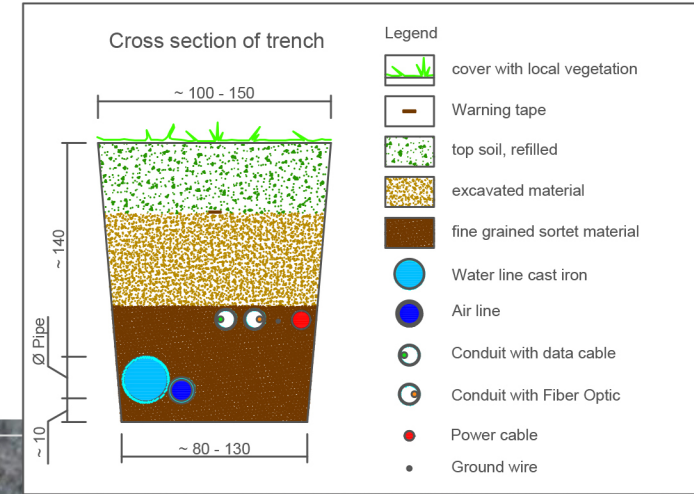
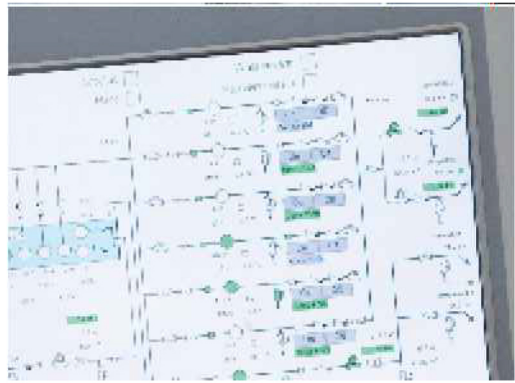


Department of Planning
Housing and Infrastructure

Issued under the Environmental Planning and Assessment Act 1979

Approved Application No 23/2747

Granted on the 11 April 2024

Signed D James

Sheet No 8 of 11

Alu 4x50mm²
Alu 4x150mm²
Alu 3x240+150mm²



TECHNOALPIN

TechnoAlpin Australia PTY Limited
Suite 201, Level 2
65 York Street, Sydney
GPO Box 4198, Sydney
NSW 2001 Australia
australia@technoalpin.com

Snowmaking System

Masterplan

Preliminary Design

Edition		Mark	
Nr.	Date	Variant of	Inspector
01A	07.10.2016	LAV	SWO
01D	03.08.2017	MHE	SWO
01A	25.09.2019	ECA	SWO
01E	18.12.2020	ALE	SWO
A	31.08.2021	GMA	COL
B	20.12.2021	ALE	COL

Notes

Link: C:\profi\temp\AU0012-MP_420438.dwg

www.technoalpin.com