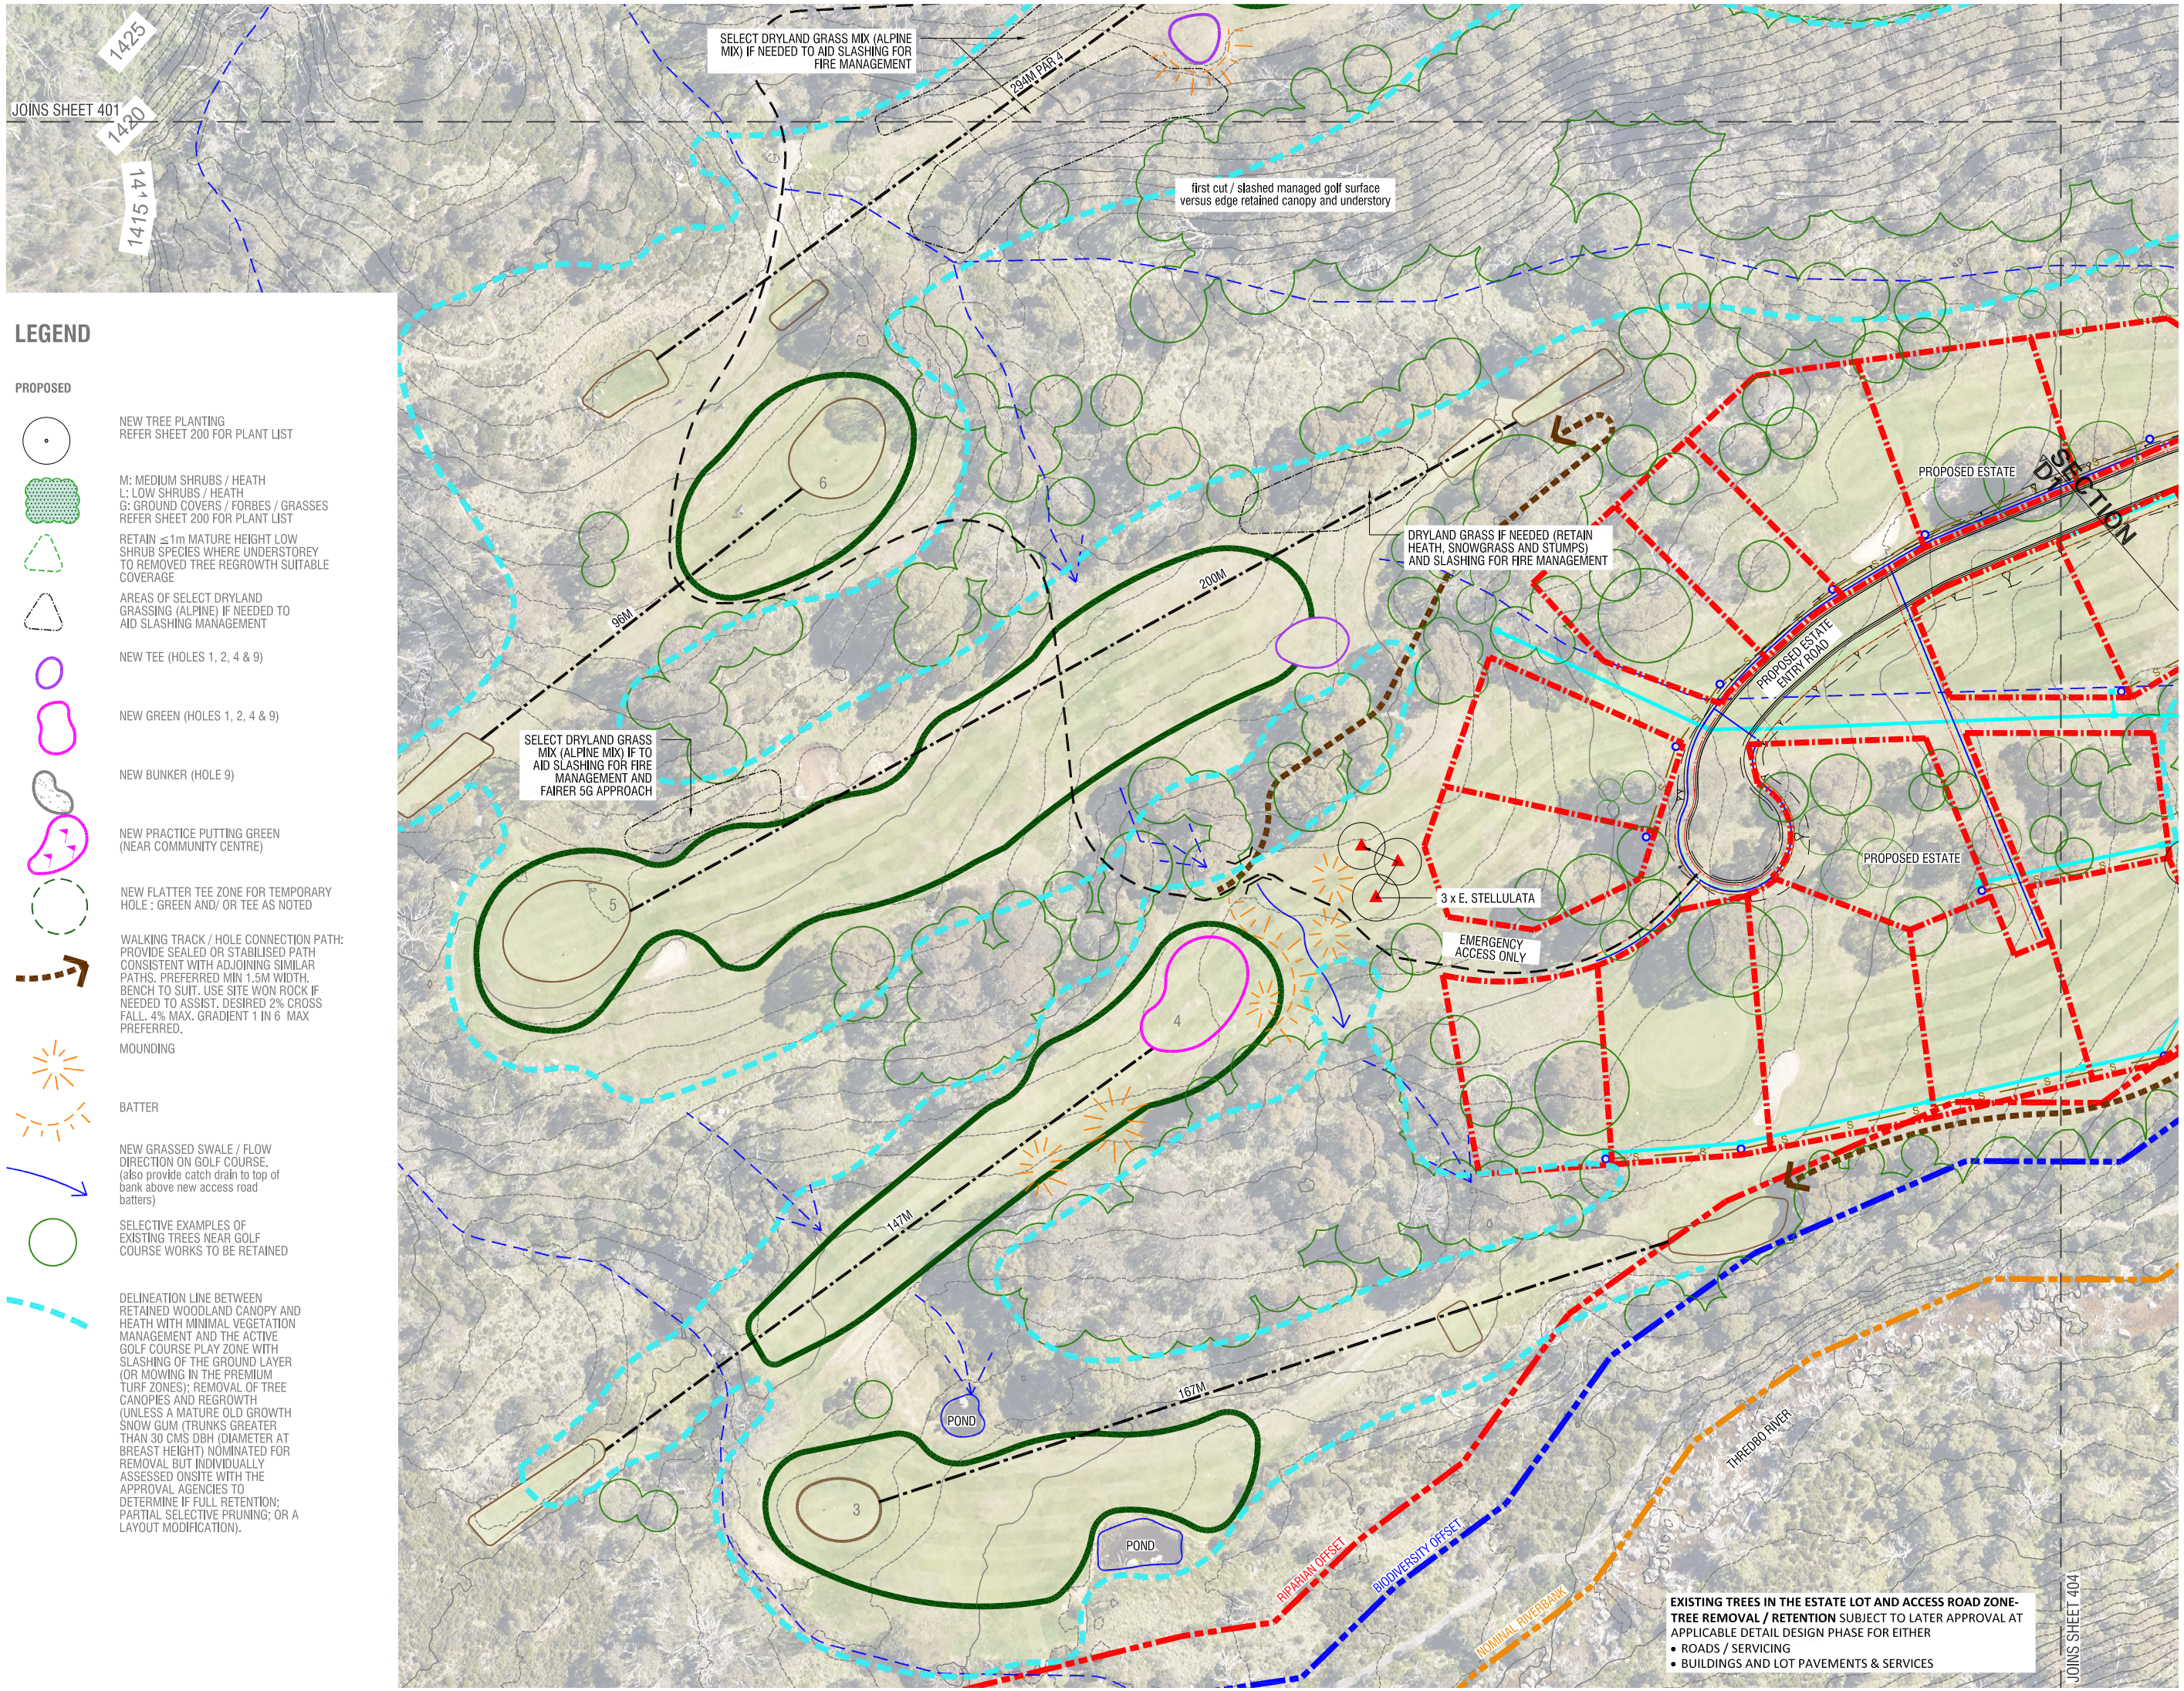

LEGEND

PROPOSED

- NEW TREE PLANTING REFER SHEET 200 FOR PLANT LIST
- M: MEDIUM SHRUBS / HEATH L: LOW SHRUBS / HEATH G: GROUND COVERS / FORBES / GRASSES REFER SHEET 200 FOR PLANT LIST
- RETAIN ≤1m MATURE HEIGHT LOW SHRUB SPECIES WHERE UNDERSTOREY TO REMOVED TREE REGROWTH SUITABLE COVERAGE
- AREAS OF SELECT DRYLAND GRASSING (ALPINE) IF NEEDED TO AID SLASHING MANAGEMENT
- NEW TEE (HOLES 1, 2, 4 & 9)
- NEW GREEN (HOLES 1, 2, 4 & 9)
- NEW BUNKER (HOLE 9)
- NEW PRACTICE PUTTING GREEN (NEAR COMMUNITY CENTRE)
- NEW FLATTER TEE ZONE FOR TEMPORARY HOLE : GREEN AND/ OR TEE AS NOTED
- WALKING TRACK / HOLE CONNECTION PATH: PROVIDE SEALED OR STABILISED PATH CONSISTENT WITH ADJOINING SIMILAR PATHS. PREFERRED MIN 1.5M WIDTH. BENCH TO SUIT. USE SITE WON ROCK IF NEEDED TO ASSIST. DESIRED 2% CROSS FALL. 4% MAX. GRADIENT 1 IN 6 MAX PREFERRED.
- MOUNDING
- BATTER
- NEW GRASSED SWALE / FLOW DIRECTION ON GOLF COURSE. (also provide catch drain to top of bank above new access road batters)
- SELECTIVE EXAMPLES OF EXISTING TREES NEAR GOLF COURSE WORKS TO BE RETAINED
- DELINEATION LINE BETWEEN RETAINED WOODLAND CANOPY AND HEATH WITH MINIMAL VEGETATION MANAGEMENT AND THE ACTIVE GOLF COURSE PLAY ZONE WITH SLASHING OF THE GROUND LAYER (OR MOWING IN THE PREMIUM TURF ZONES); REMOVAL OF TREE CANOPIES AND REGROWTH (UNLESS A MATURE OLD GROWTH SNOW GUM (TRUNKS GREATER THAN 30 CMS DBH (DIAMETER AT BREAST HEIGHT) NOMINATED FOR REMOVAL BUT INDIVIDUALLY ASSESSED ONSITE WITH THE APPROVAL AGENCIES TO DETERMINE IF FULL RETENTION; PARTIAL SELECTIVE PRUNING; OR A LAYOUT MODIFICATION).

NOT FOR CONSTRUCTION

COPYRIGHT ©

DAWSON DESIGN golf + resorts Pty Ltd
GOLF COURSE ARCHITECT
Jamie Dawson BLA AILA-RLA MSAGCA
Member: Society of Australian Golf Course Architects
Ph: 0412 639 964
E: jamie@dawsondesign.com.au

THREDBO

CLIENT

REV	ISSUE	DATE	CHECK	DRAWN
A	D.A.	13.04.23	JRD	LD
B	D.A.	16.06.23	JRD	PCD

SCALE: 1:1000@A3

THREDBO GOLF COURSE UPGRADE

LANDSCAPE PLANTINGS SHEET 3

JOB NO. 2115

ISSUE. B

403