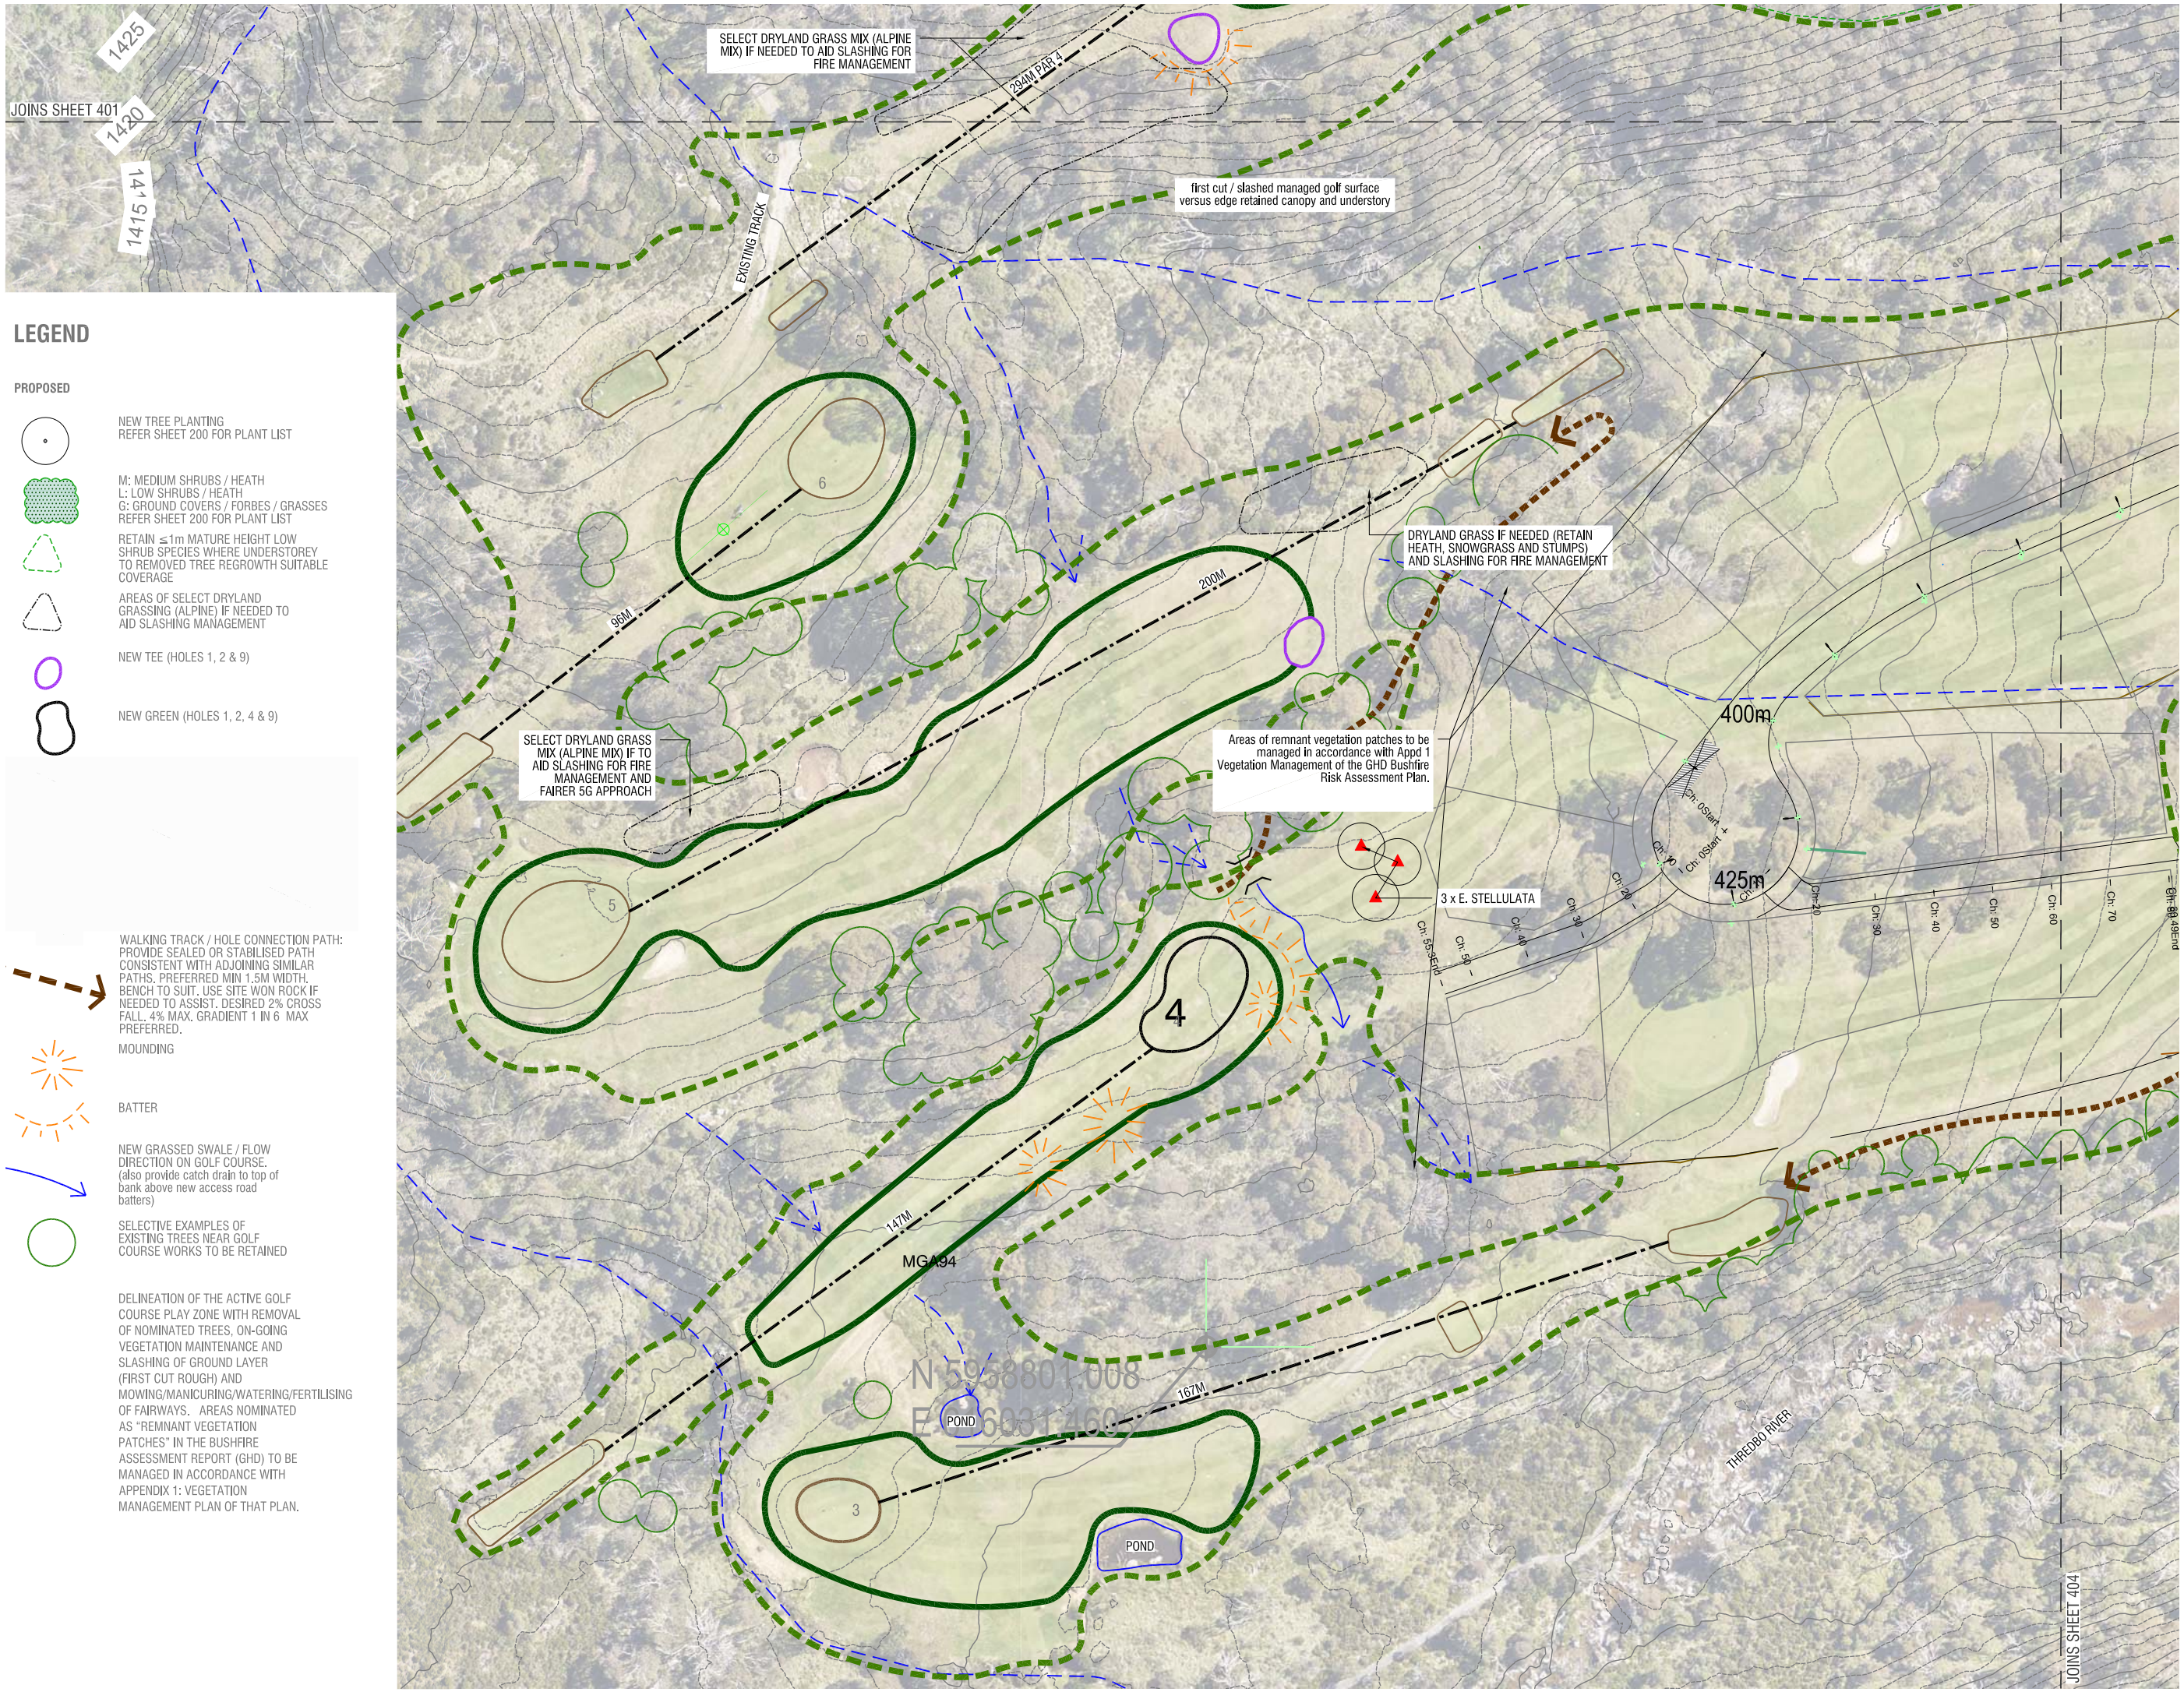

LEGEND

PROPOSED

NEW TREE PLANTING
REFER SHEET 200 FOR PLANT LIST

M: MEDIUM SHRUBS / HEATH
L: LOW SHRUBS / HEATH
G: GROUND COVERS / FORBES / GRASSES
REFER SHEET 200 FOR PLANT LIST

RETAIN ≤1m MATURE HEIGHT LOW SHRUB SPECIES WHERE UNDERSTOREY TO REMOVED TREE REGROWTH SUITABLE COVERAGE

AREAS OF SELECT DRYLAND GRASSING (ALPINE) IF NEEDED TO AID SLASHING MANAGEMENT

NEW TEE (HOLES 1, 2 & 9)

NEW GREEN (HOLES 1, 2, 4 & 9)

WALKING TRACK / HOLE CONNECTION PATH: PROVIDE SEALED OR STABILISED PATH CONSISTENT WITH ADJOINING SIMILAR PATHS. PREFERRED MIN 1.5M WIDTH. BENCH TO SUIT. USE SITE WON ROCK IF NEEDED TO ASSIST. DESIRED 2% CROSS FALL. 4% MAX. GRADIENT 1 IN 6 MAX PREFERRED.

MOUNDING

BATTER

NEW GRASSED SWALE / FLOW DIRECTION ON GOLF COURSE. (also provide catch drain to top of bank above new access road batters)

SELECTIVE EXAMPLES OF EXISTING TREES NEAR GOLF COURSE WORKS TO BE RETAINED

DELINEATION OF THE ACTIVE GOLF COURSE PLAY ZONE WITH REMOVAL OF NOMINATED TREES, ON-GOING VEGETATION MAINTENANCE AND SLASHING OF GROUND LAYER (FIRST CUT ROUGH) AND MOWING/MANICURING/WATERING/FERTILISING OF FAIRWAYS. AREAS NOMINATED AS "REMNANT VEGETATION PATCHES" IN THE BUSHFIRE ASSESSMENT REPORT (GHD) TO BE MANAGED IN ACCORDANCE WITH APPENDIX 1: VEGETATION MANAGEMENT PLAN OF THAT PLAN.

NOT FOR CONSTRUCTION

COPYRIGHT ©

DAWSON golf DESIGN
GOLF COURSE ARCHITECT
Jamie Dawson BLA AILA-RLA MSAGCA
Member, Society of Australian Golf Course Architects
PH: 0412 639 964
E: jamie@dawsondesign.com.au

CLIENT

THREDBO

REV	ISSUE	DATE	CHECK	DRAWN
A	D.A.	13.04.23	JRD	LO
B	D.A.	16.06.23	JRD	PCD
C	D.A. TEAM REVIEW	27.5.24	JRD	PCD
D	D.A. TEAM REVIEW	4.3.25	JRD	PCD
E	DA SUBMISSION READINESS	14.10.2025	JRD	PCD

SCALE: 1:1000@A3

THREDBO GOLF COURSE UPGRADE

LANDSCAPE PLANTINGS SHEET 3

JOB NO. 2115

ISSUE. E

403