
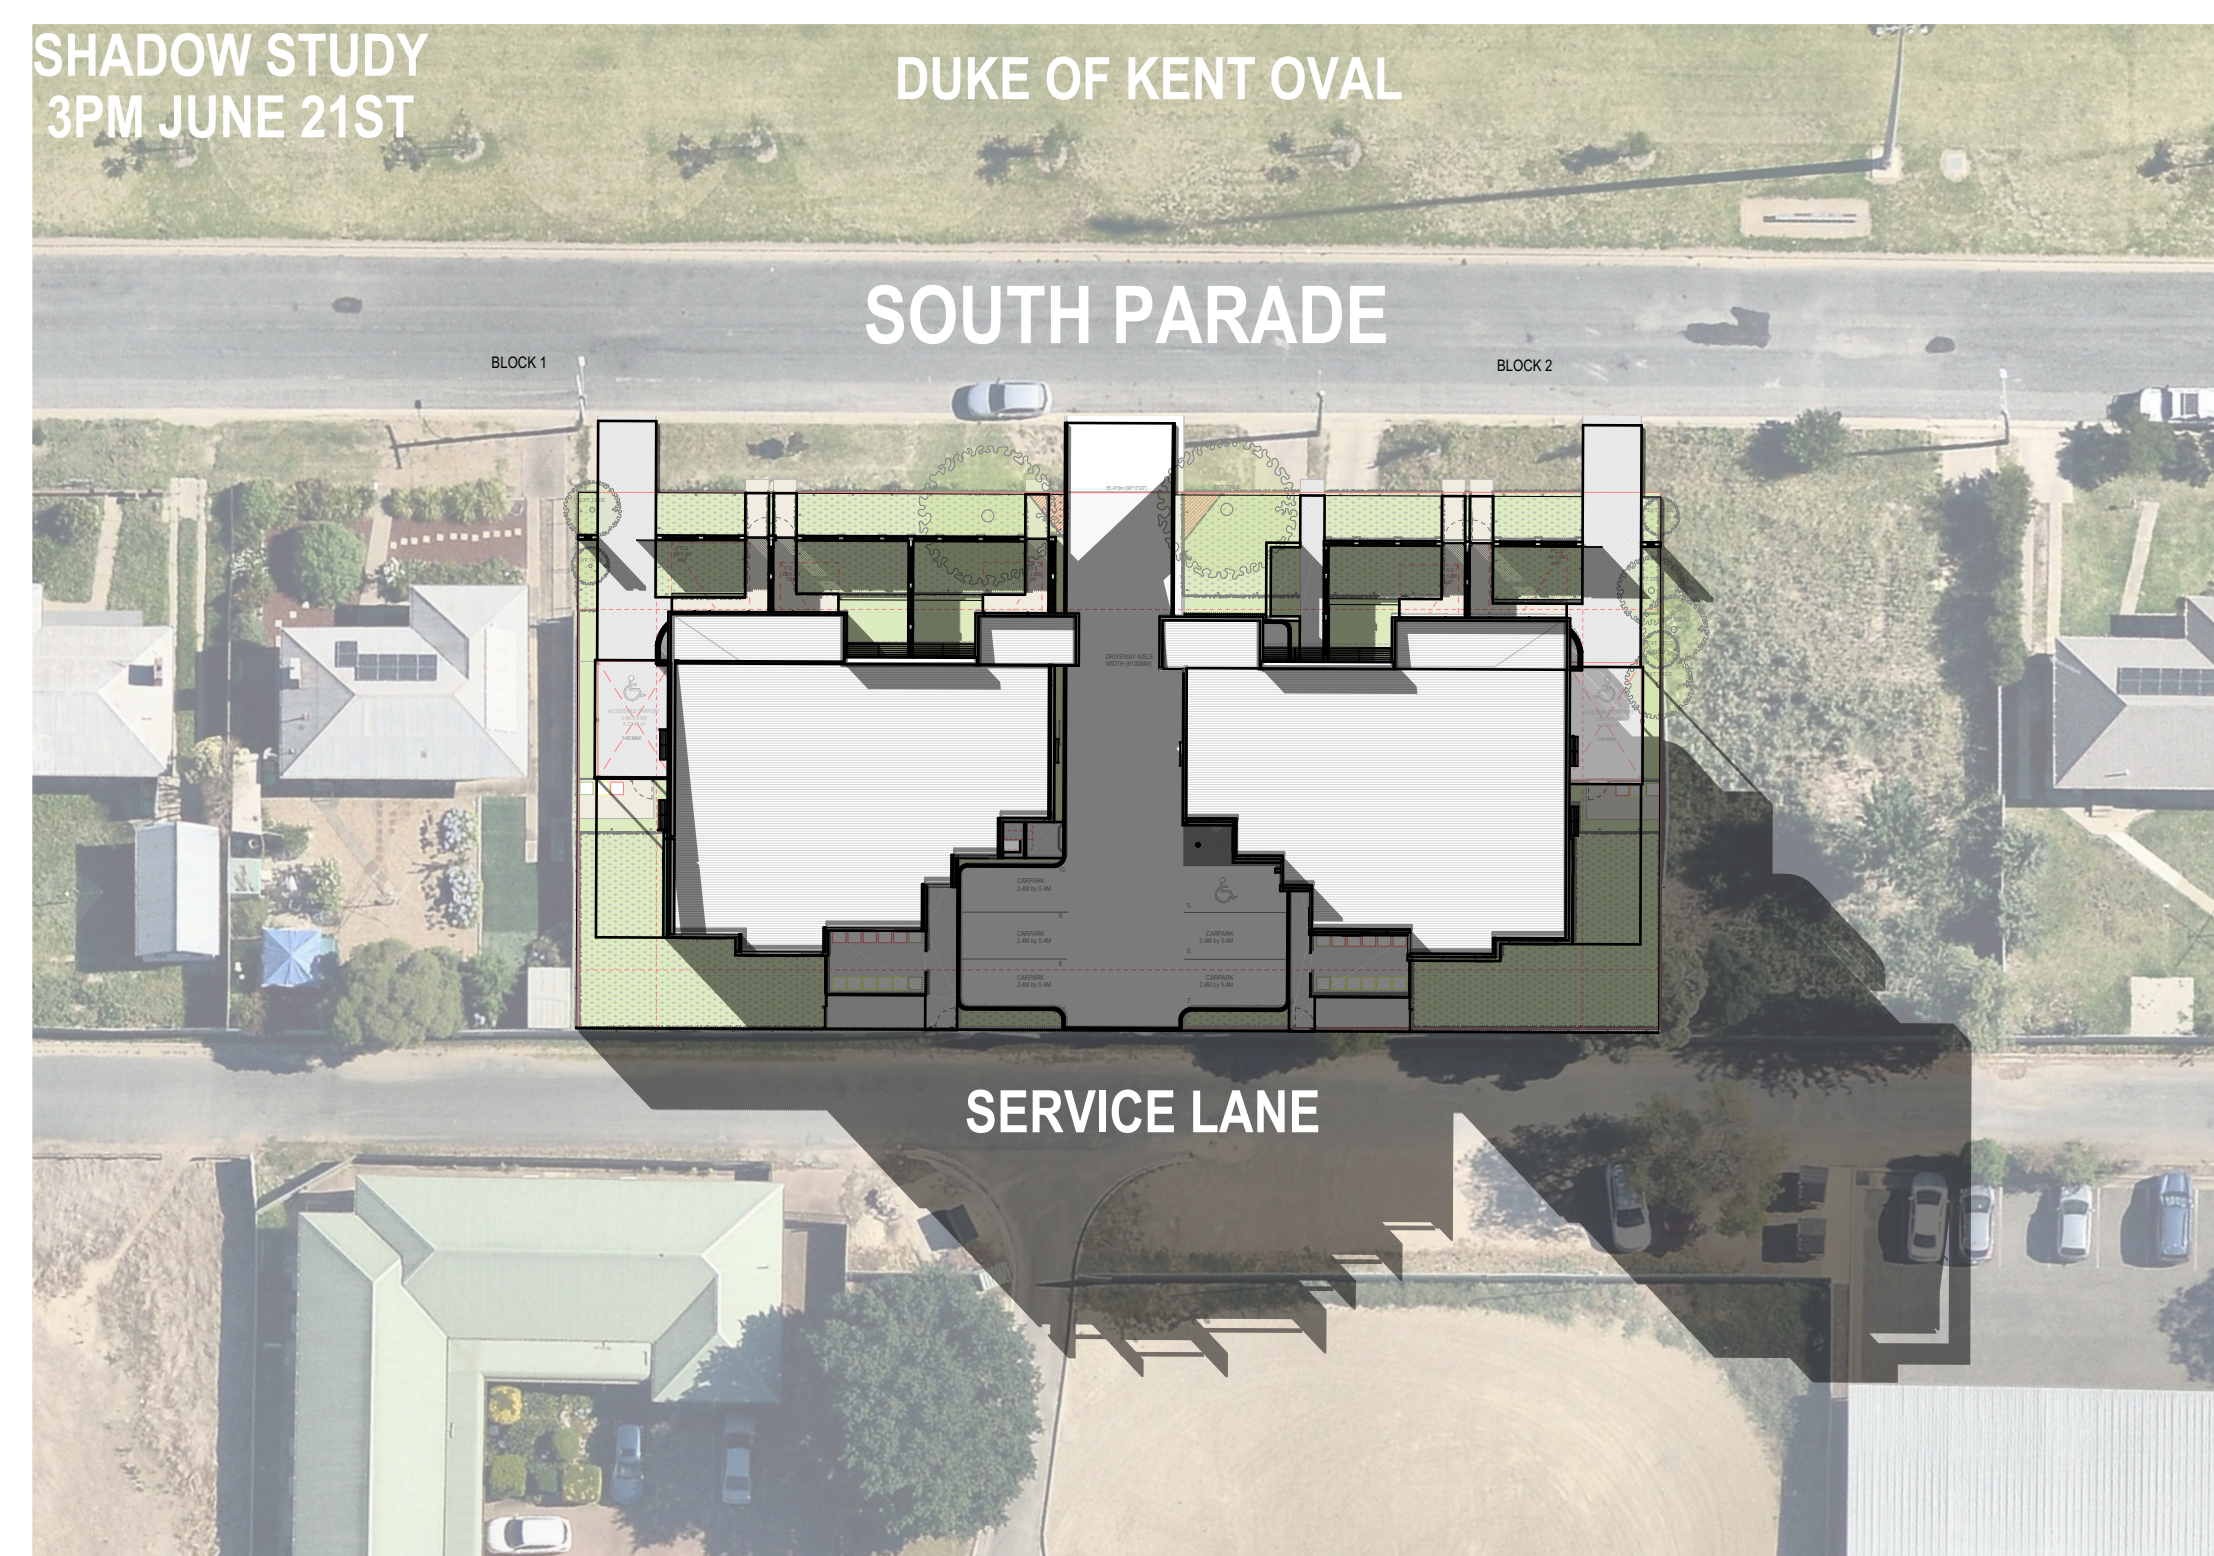
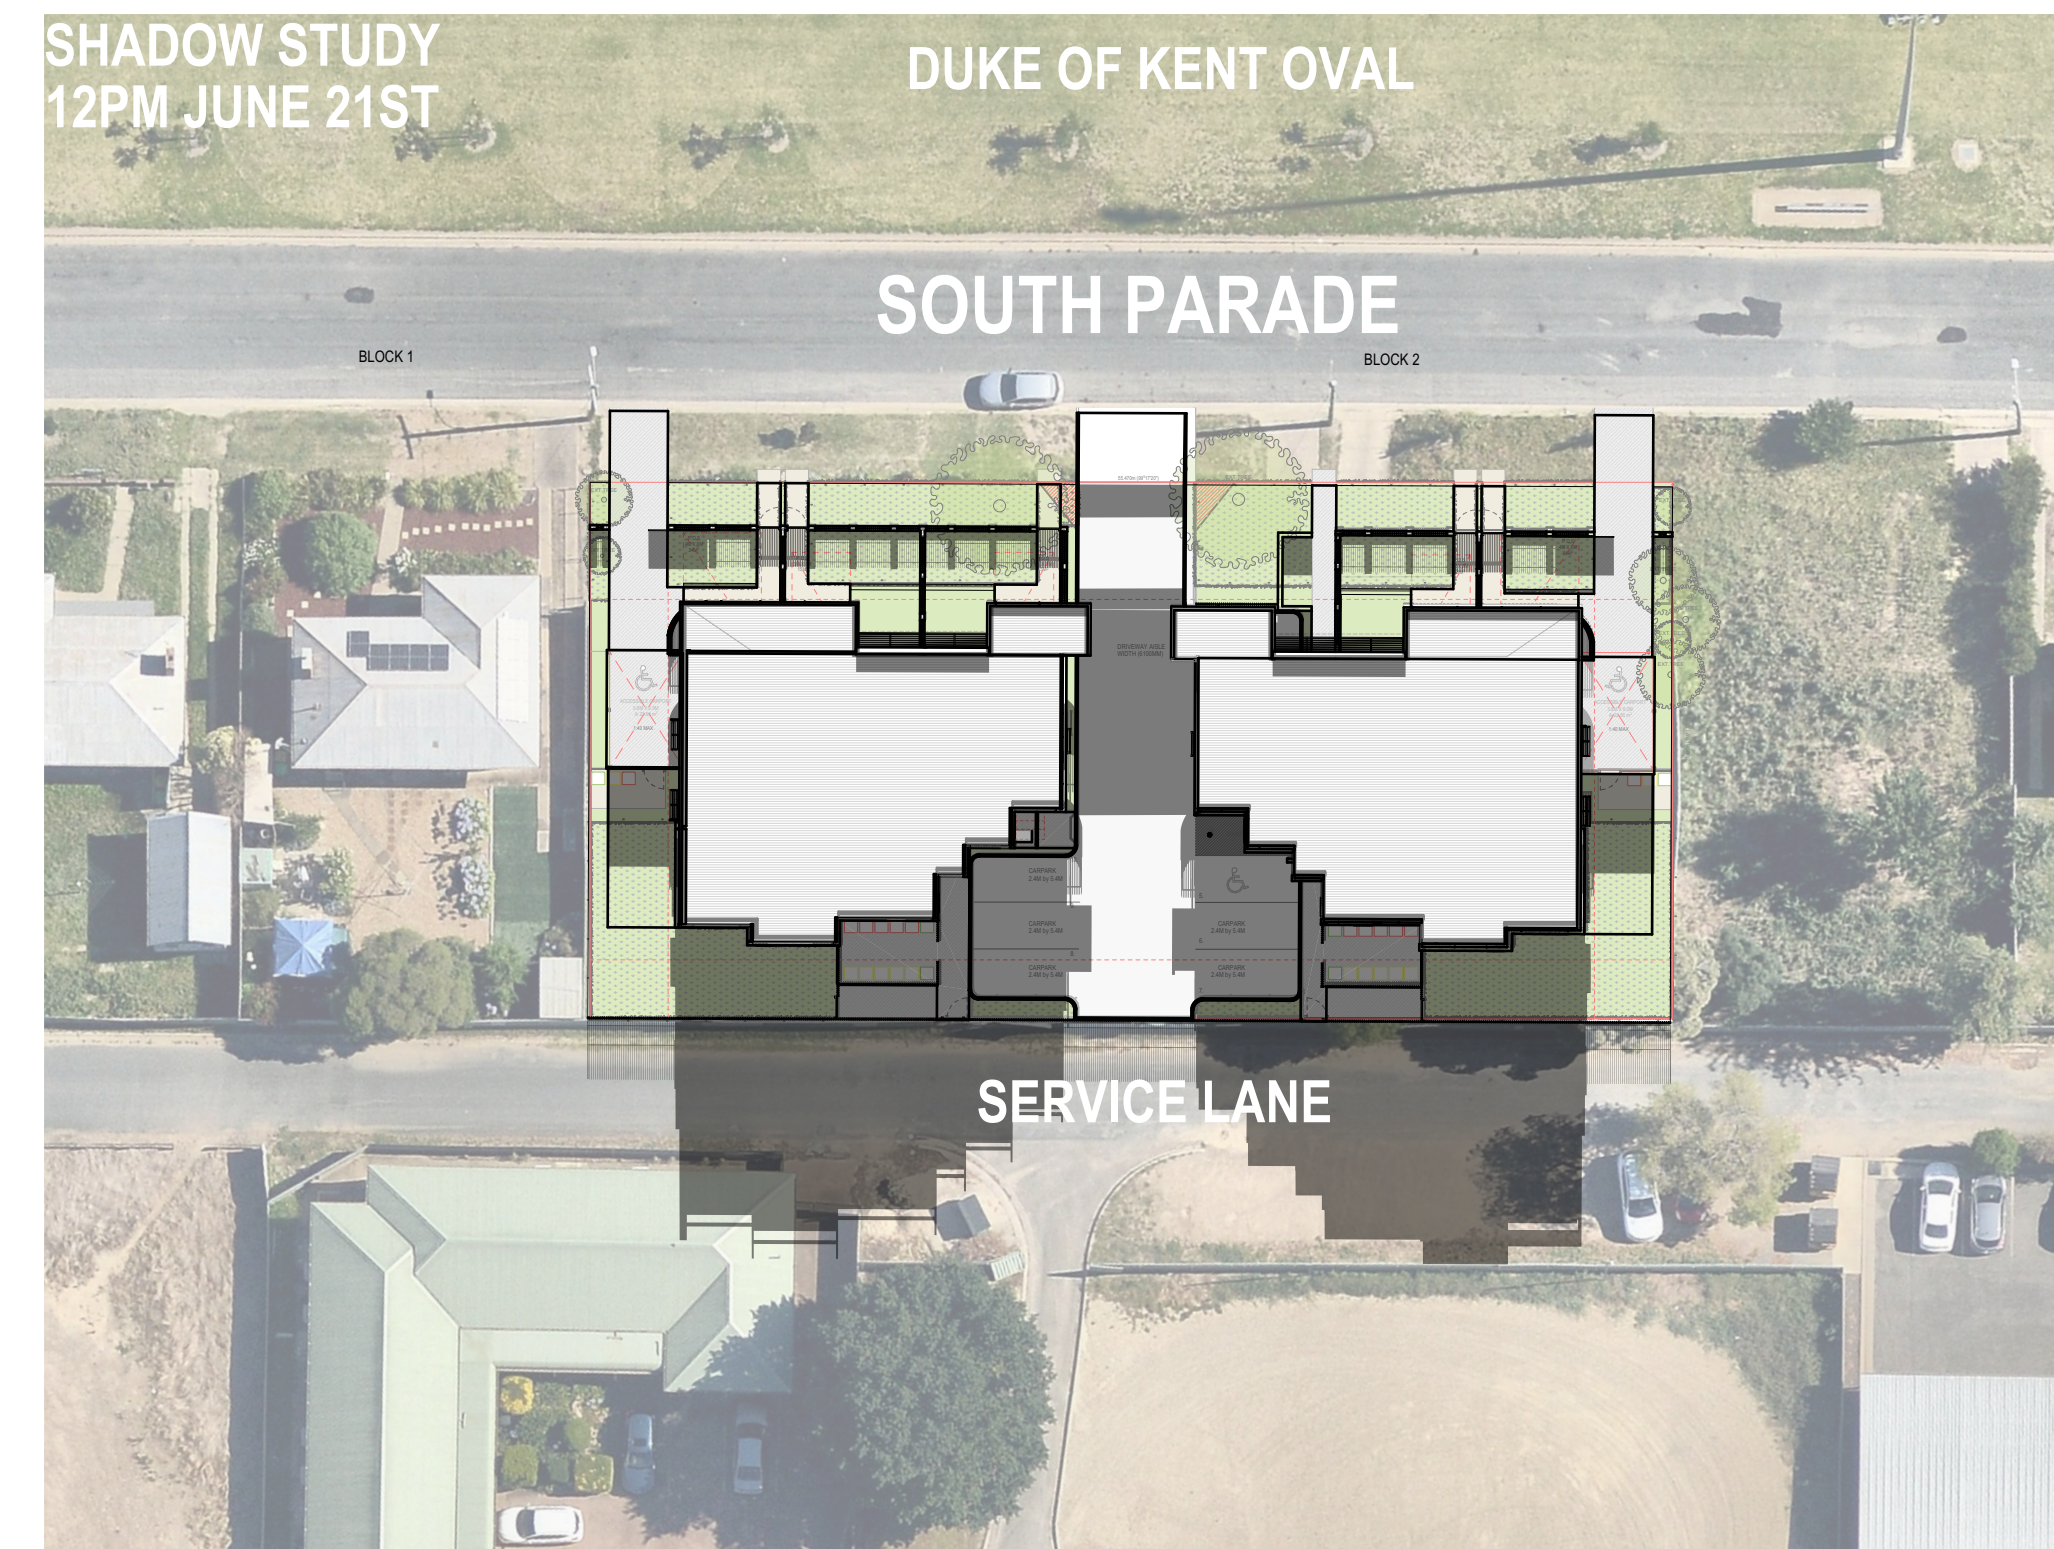


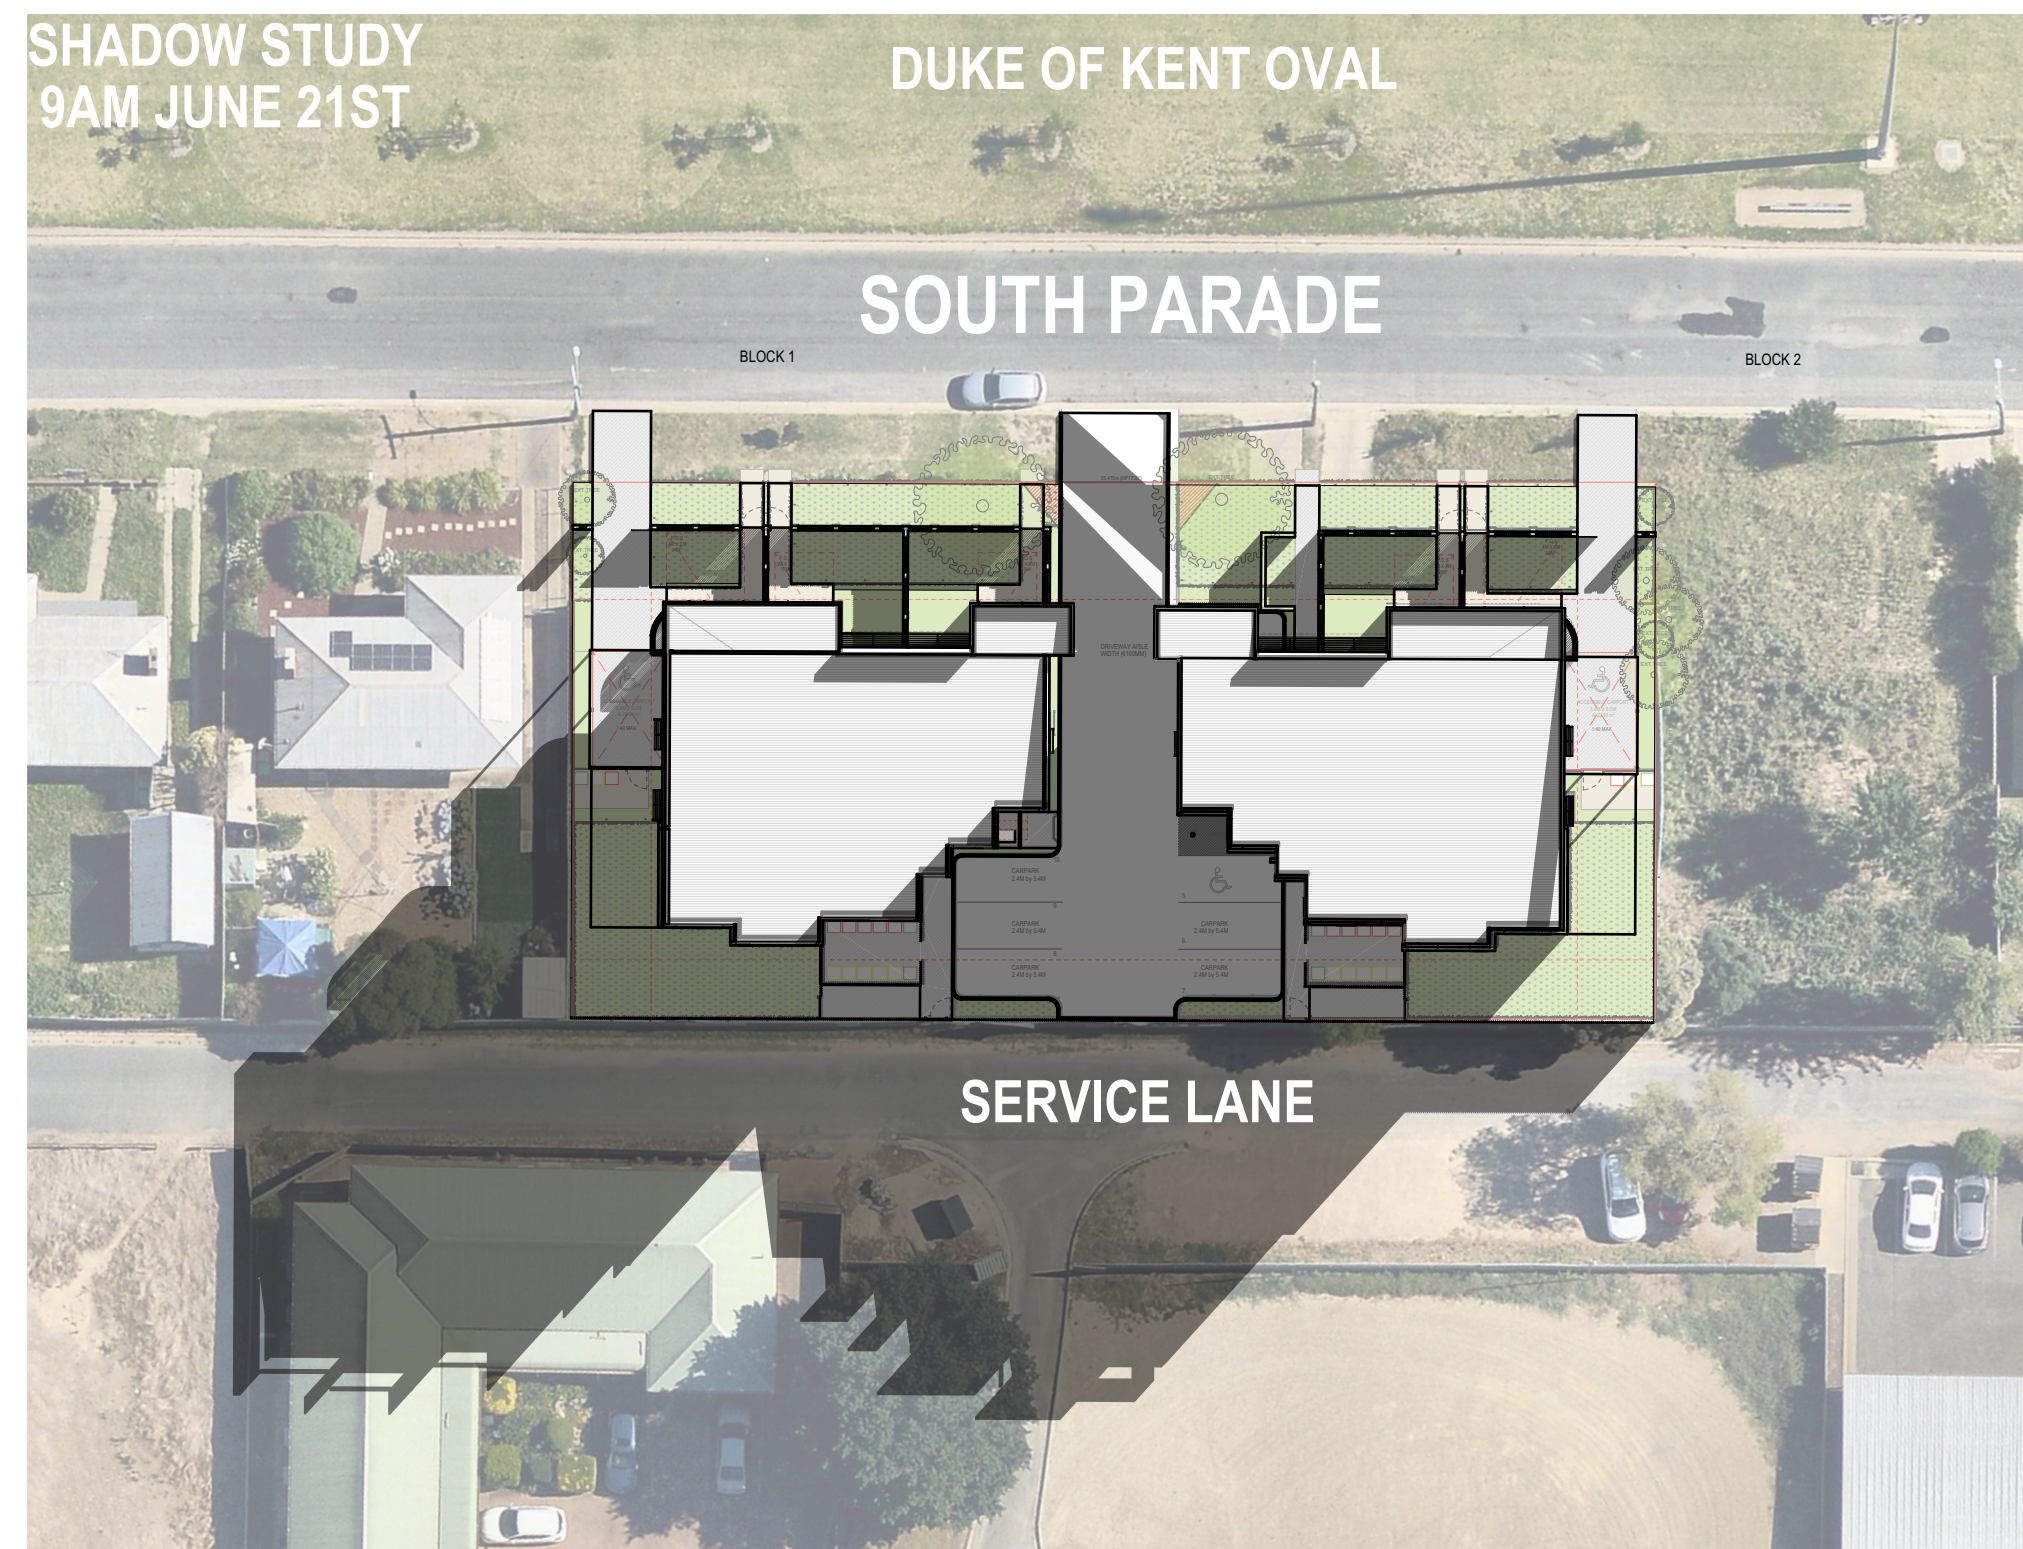


DUKE OF KENT RESIDENTIAL FLAT BUILDING PROJECT
34-40 SOUTH PARADE (LOTS 4,5 & 6 DP35910), WAGGA WAGGA

ISSUE **DA-D** 30/10/2023

SCALE @ A1

DA-013

SHADOW DIAGRAMMING - SHEET 1

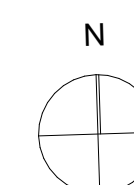

Level 1, Thesiger House
 24 Thesiger Court, Deakin ACT 2600
 T +61 2 6273 1003
architectureCK.com.au
 Primary Nominee: Cassandra Keller;
 ACT Reg. 1076; NSW Reg. 10203;
 ABN 67 154 909 332