


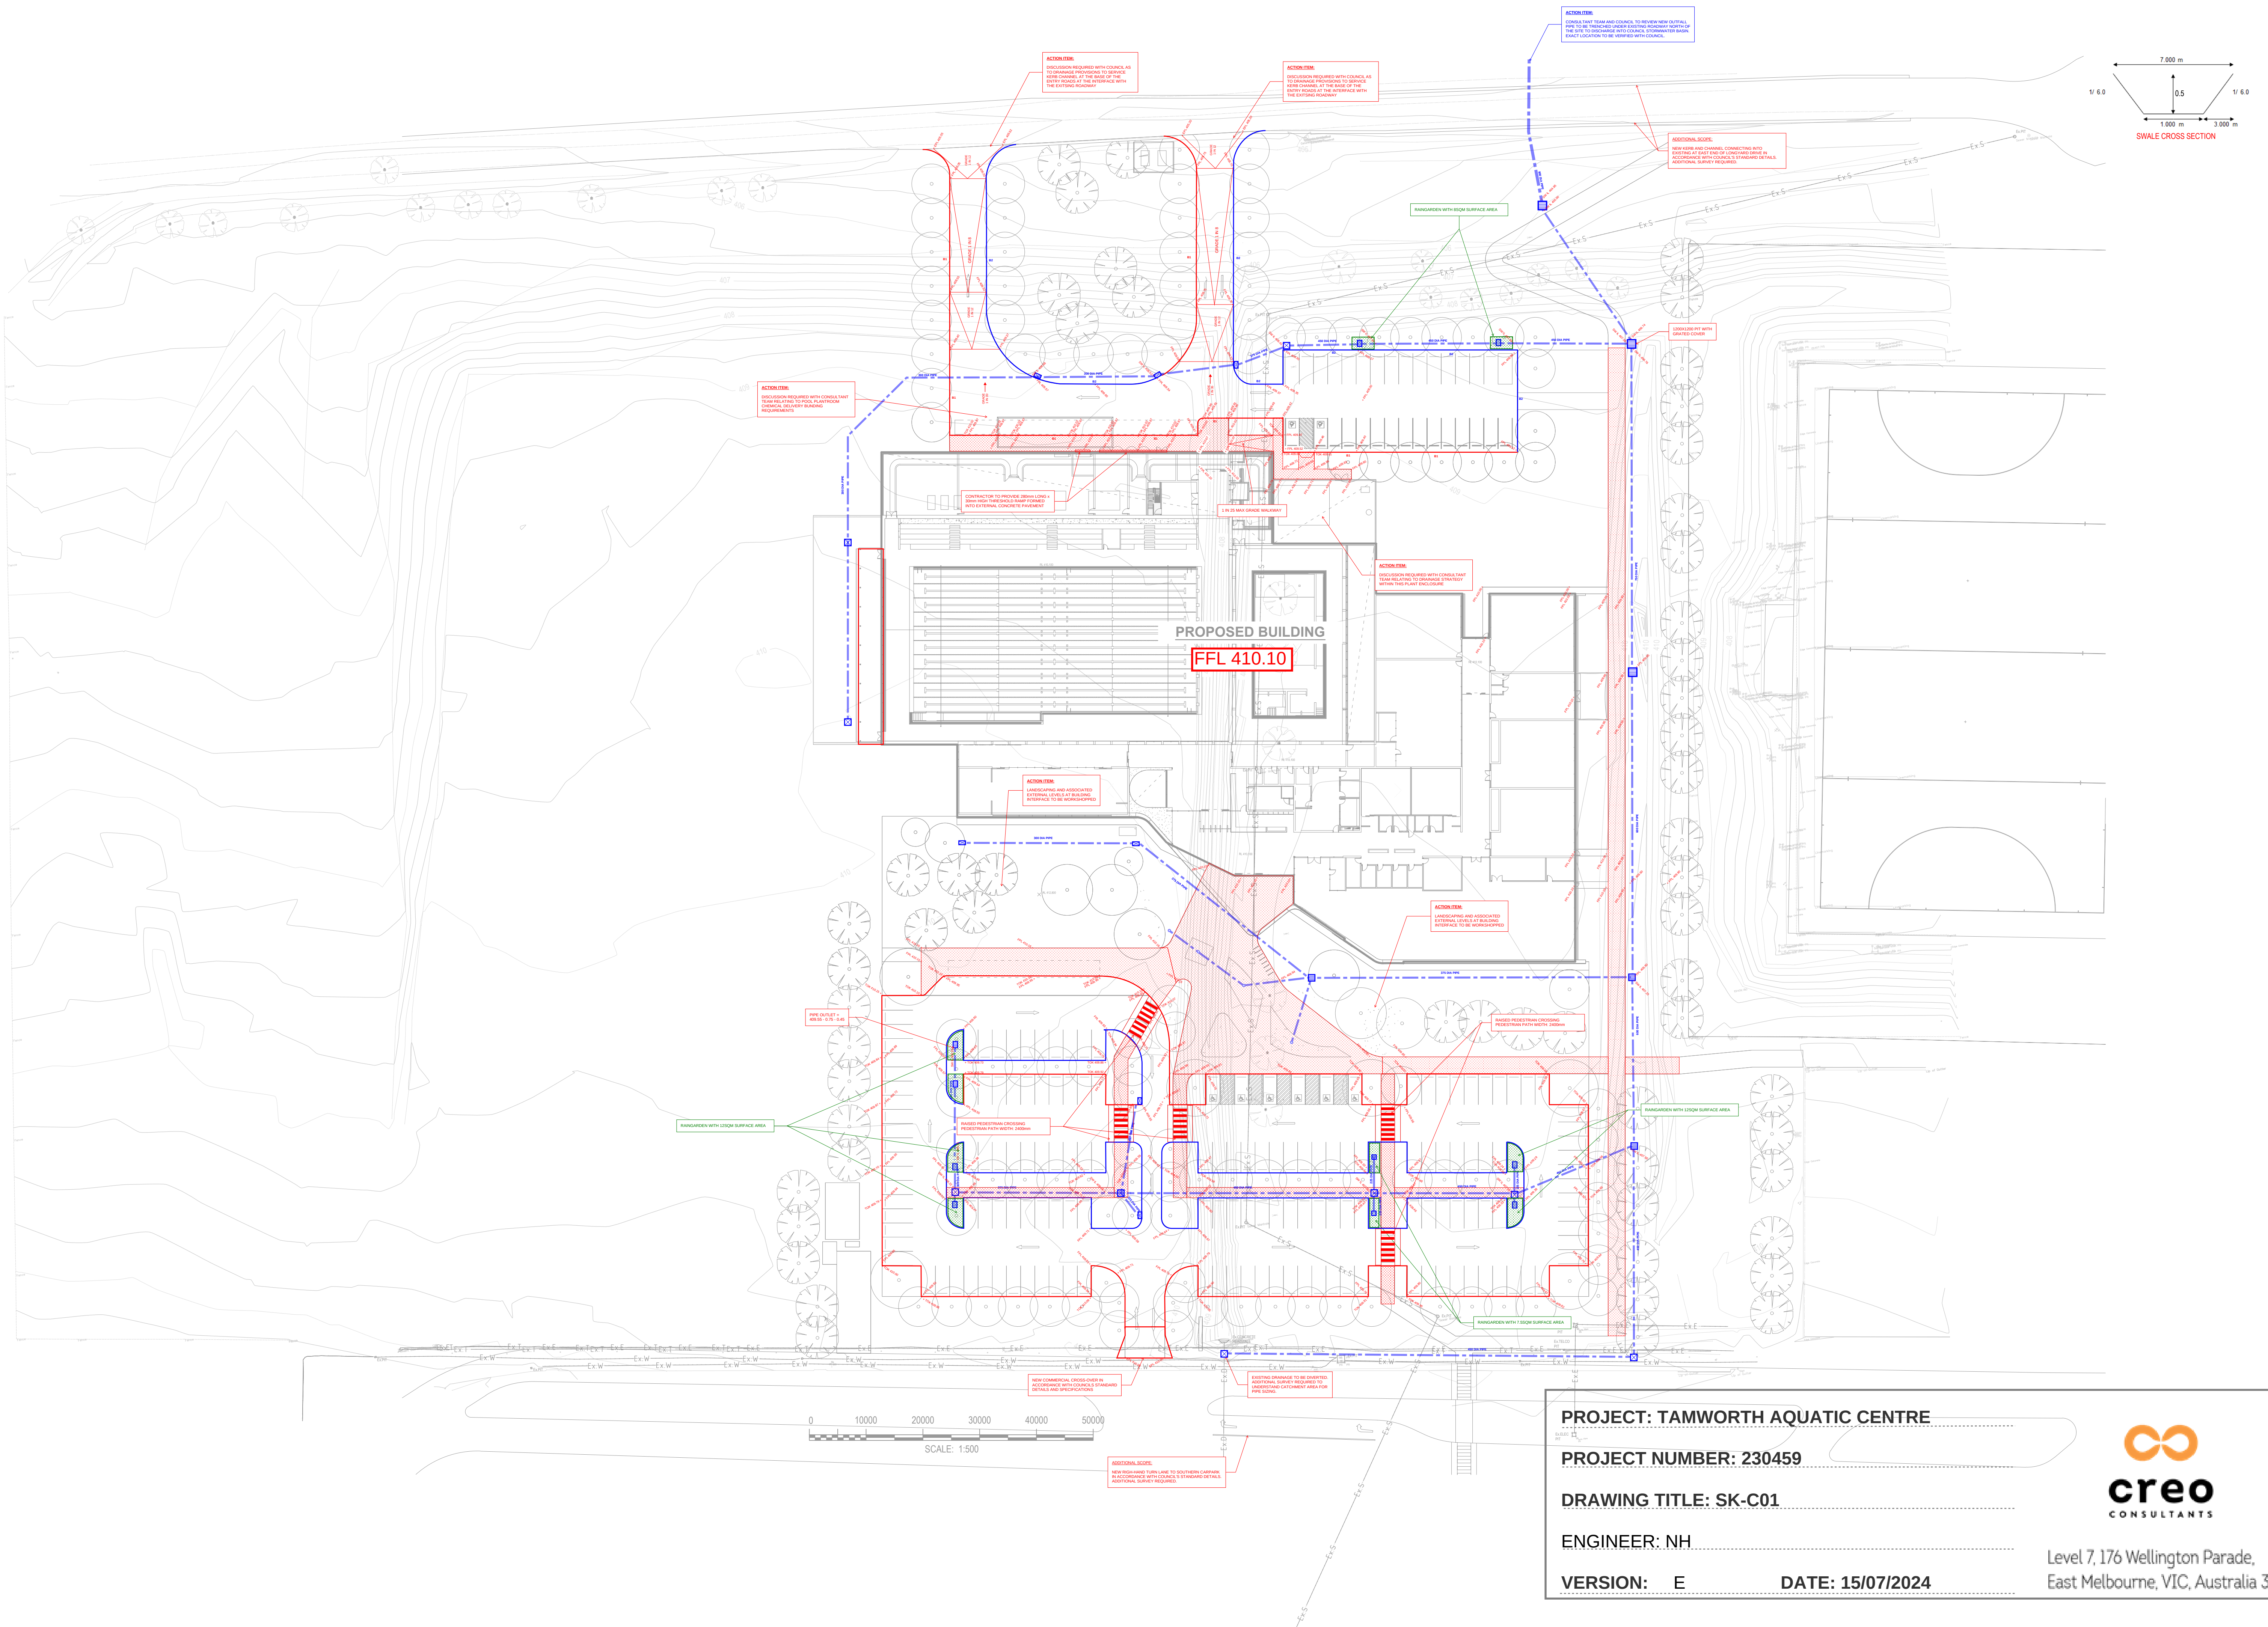

PROJECT: TAMWORTH AQUATIC CENTRE

PROJECT NUMBER: 230459

DRAWING TITLE: SK-C01

ENGINEER: NH

VERSION: E **DATE: 15/07/2024**



Level 7, 176 Wellington Parade,
East Melbourne, VIC, Australia 3002