This information is provided by MidCoast Council.

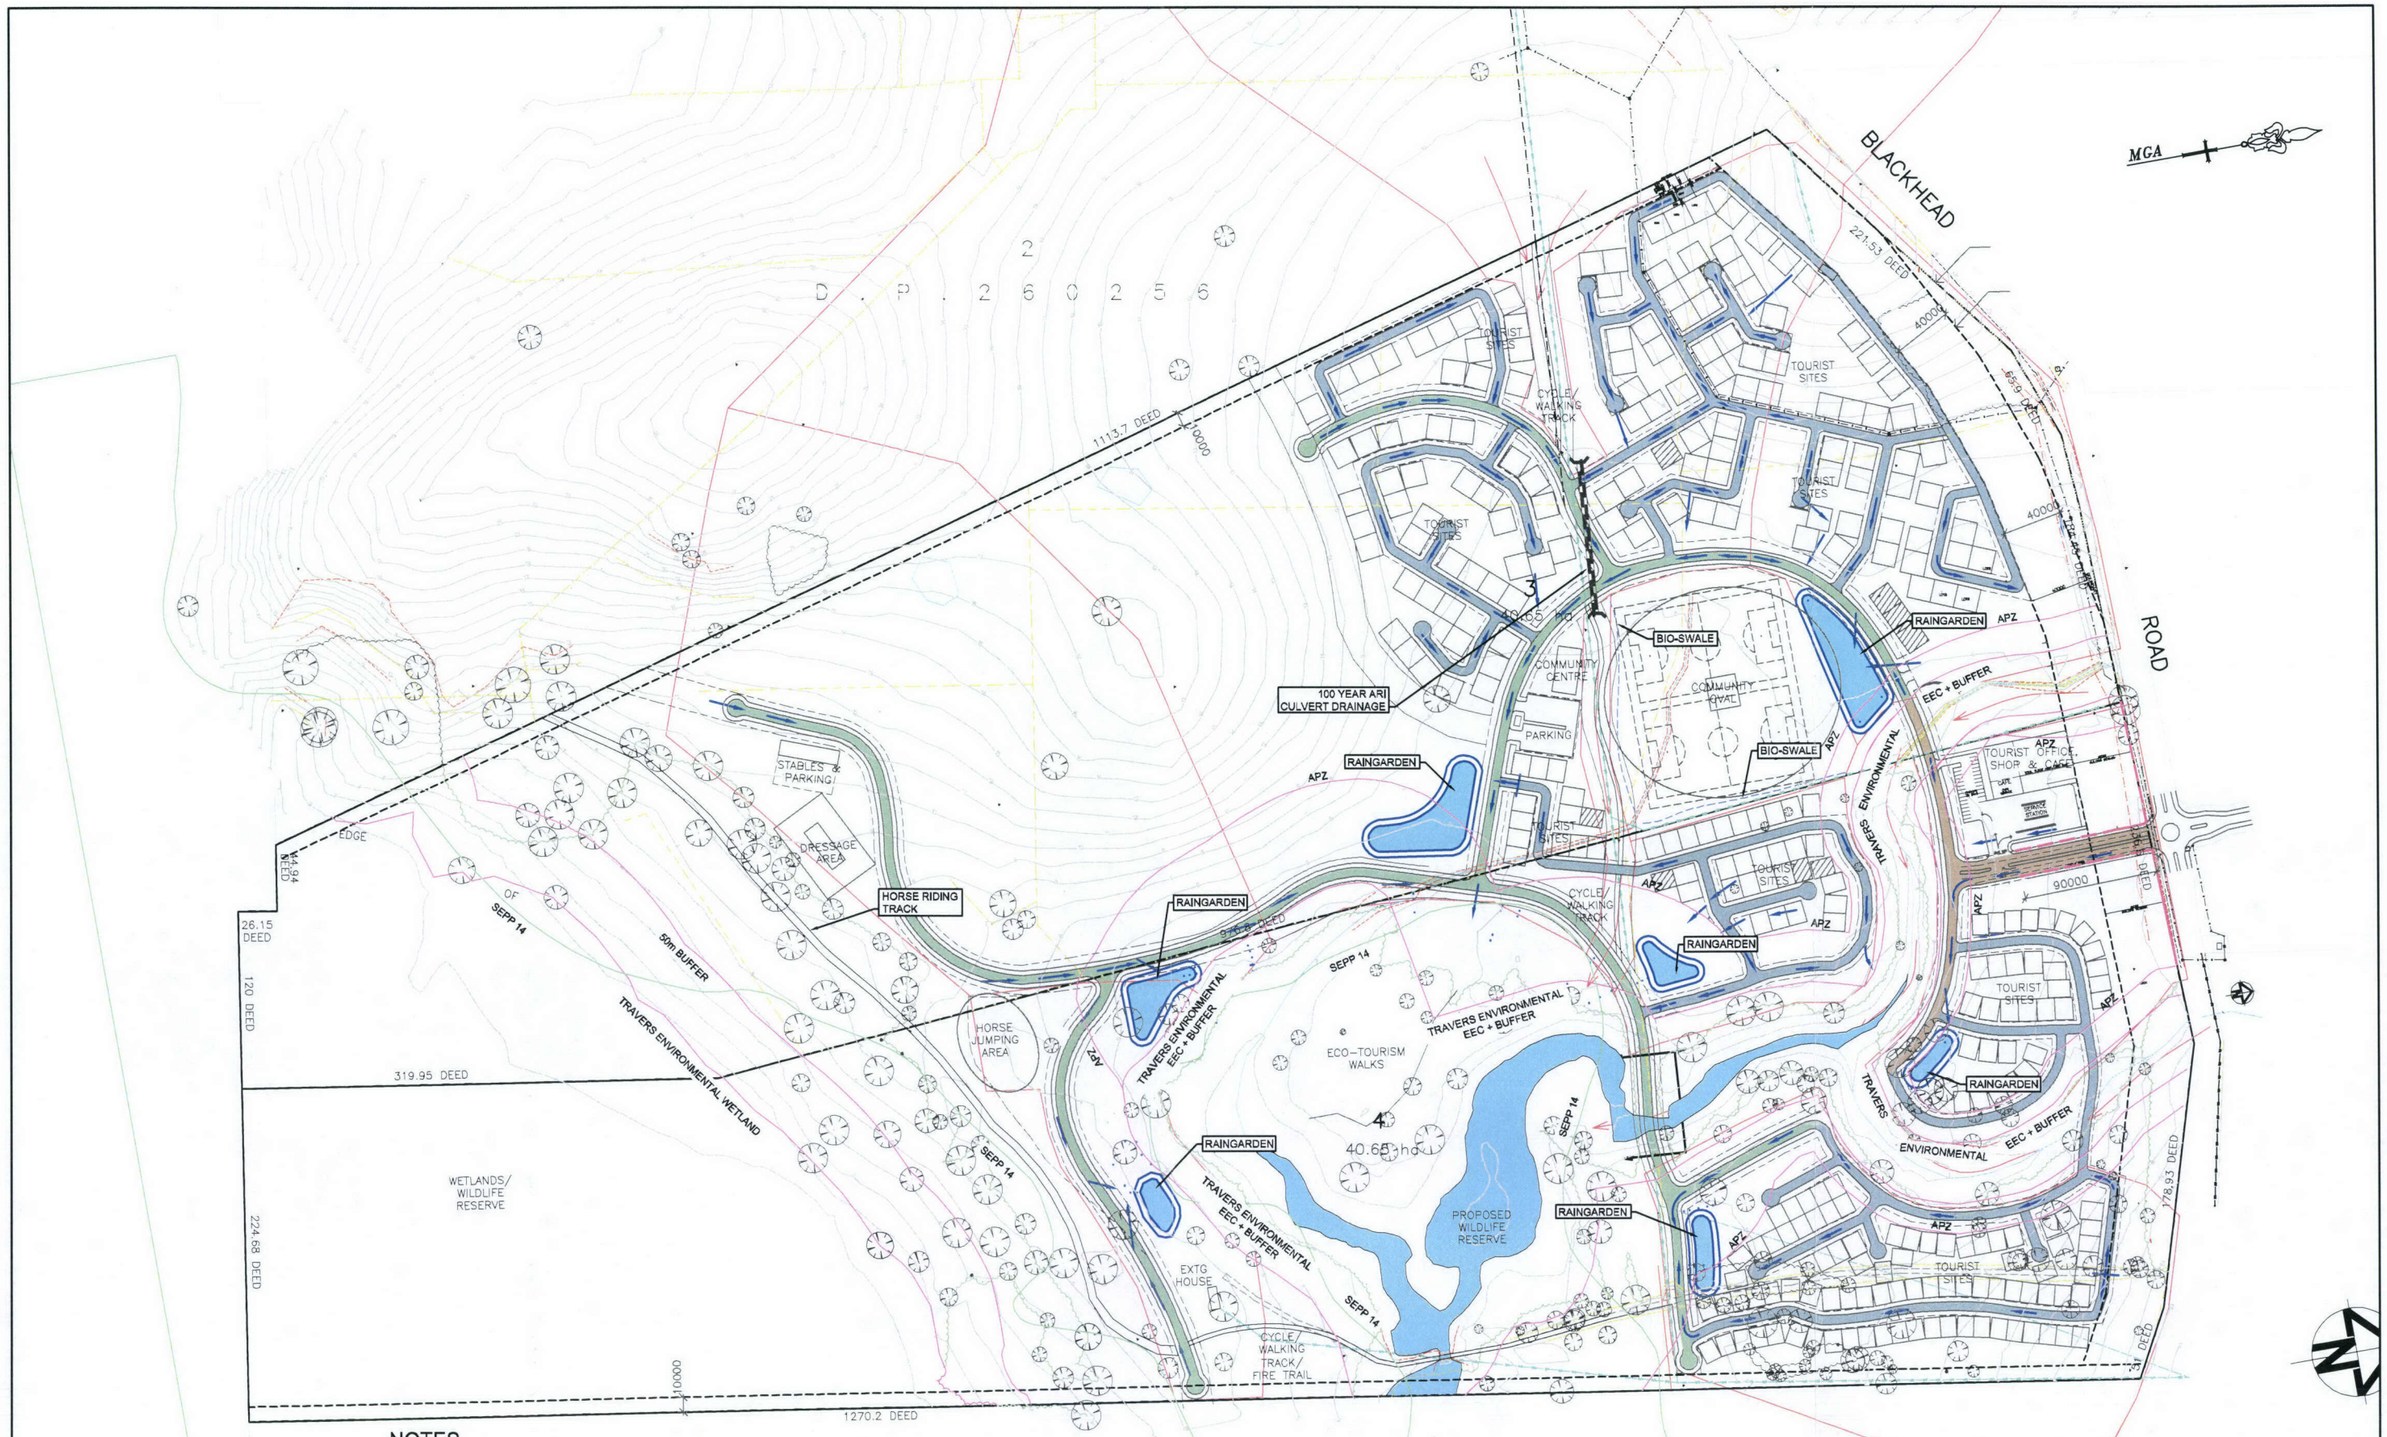

NOTES

1. RELATIONSHIP OF IMPROVEMENTS TO BOUNDARIES IS DIAGRAMMATIC ONLY. WHERE OFFSETS ARE CRITICAL THEY SHOULD BE CONFIRMED BY FURTHER SURVEY.
2. CONTOURS SHOWN DEPICT THE TOPOGRAPHY EXCEPT AT SPOT LEVELS SHOWN. CONTOURS DO NOT REPRESENT THE EXACT LEVEL AT ANY PARTICULAR POINT.
3. SERVICES SHOWN THEREON HAVE BEEN DETERMINED FROM VISUAL EVIDENCE ONLY. PRIOR TO ANY DEMOLITION, EXCAVATION OR CONSTRUCTION ON THE SITE THE RELEVANT AUTHORITY SHOULD BE CONTACTED TO ESTABLISH DETAILED LOCATION AND DEPTH.
4. THE INFORMATION IS ONLY TO BE USED AT A SCALE ACCURACY OF 1:2000. TREE LOCATION ARE ONLY ACCURATE TO +/-0.75m
5. TREE SPREADS ARE APPROXIMATE ONLY AND FURTHER SURVEY MAY BE REQUIRED FOR ARCHITECTURAL DESIGN.
6. BEARING AND DISTANCES ARE BY TITLE AND/OR DEED ONLY. NO BOUNDARY INVESTIGATION HAS BEEN CARRIED OUT.
7. THIS DRAWING REMAINS THE PROPERTY OF LIDBURY, SUMMERS & WHITEMAN AND IS SUBJECT TO DESIGN COPYRIGHT LAWS.
8. THIS STRATEGY IS PRELIMINARY ONLY AND IS SUBJECT TO FINAL LAYOUT AND DESIGN.

DENOTES WATER QUALITY RAINGARDEN/DETENTION POND
DENOTES DESIGN FLOW PATHS
DENOTES CATCHMENT BOUNDARIES
DENOTES BIO SWALE
DENOTES BITUMEN SEAL WITH K & G BOTH SIDES
DENOTES BITUMEN SEAL TO RURAL RES. STANDARD (6m SEAL, 1m SHOULDER)
DENOTES 6m WIDE PAVEMENT WITH CENTRAL 'V'

SCALE 1:2000

5
D . P . 2 6 0 2 5 6

HORIZONTAL
CO-ORDINATE SYSTEM: LOCAL
MARKS ADOPTED:
EAST: NORTH:

NOTE: IT IS THE RESPONSIBILITY OF THE USER OF THIS PLAN TO ESTABLISH THE EXISTENCE OF ALL PUBLIC UTILITIES PRIOR TO COMMENCEMENT OF WORKS

VERTICAL
DATUM: AHD
B.M. ADOPTED: SSM 87442
R.L.: 8.533

PLOT FILE/DWG No.:
P:\DATA5\DWD\7539C_080908.DWG
(DRAINAGE STRATEGY TAB)

DRAWN: MJS
CHECKED:
PASSED:

PROJECT

STORMWATER STRATEGY FOR LOTS 3 & 4 DP 260256 BLACKHEAD ROAD, HALLIDAYS POINT STRATEGY PLAN

LS&W LIDBURY, SUMMERS & WHITEMAN
CONSULTING SURVEYORS, PLANNERS & ENGINEERS
INCORPORATING DEGOTARDI, SMITH & PARTNERS (FORSTER)
1st FLOOR, 3 WHARF ST, FORSTER 2428 (02) 65547888 FAX (02) 65549378
PO BOX 610 FORSTER NSW 2428 EMAIL consult@lswsurveyors.com.au WEBSITE www.lswsurveyors.com.au

SCALES
HORIZONTAL: 1:2000
VERTICAL: N/A

FIELD SHEETS
Date of survey:

COUNCIL: GREATER TAREE CITY COUNCIL

DATE: 31/07/07

SHEET 1 OF 2

FILE No.: 7539

ISSUE	DATE	COMMENTS
A	31/07/07	FIRST ISSUE
B	21/07/08	BASE LAYOUT AMENDED
C	08/09/08	APZ AMENDED
D	29/09/08	LABELS ADDED
E	10/11/08	LOTS, ROADS AMENDED

Document Set ID: 3599649
Version: 1, Version Date: 15/02/2022
Print Date: 2 August 2022, 2:15 PM