100 50 0 100 200

PLAN SCALE 1:4000 @ A3

NORTH

M. G. A. MERIDIAN

(A) RIGHT OF ACCESS 10 WIDE AND VARIABLE (DP 686124)

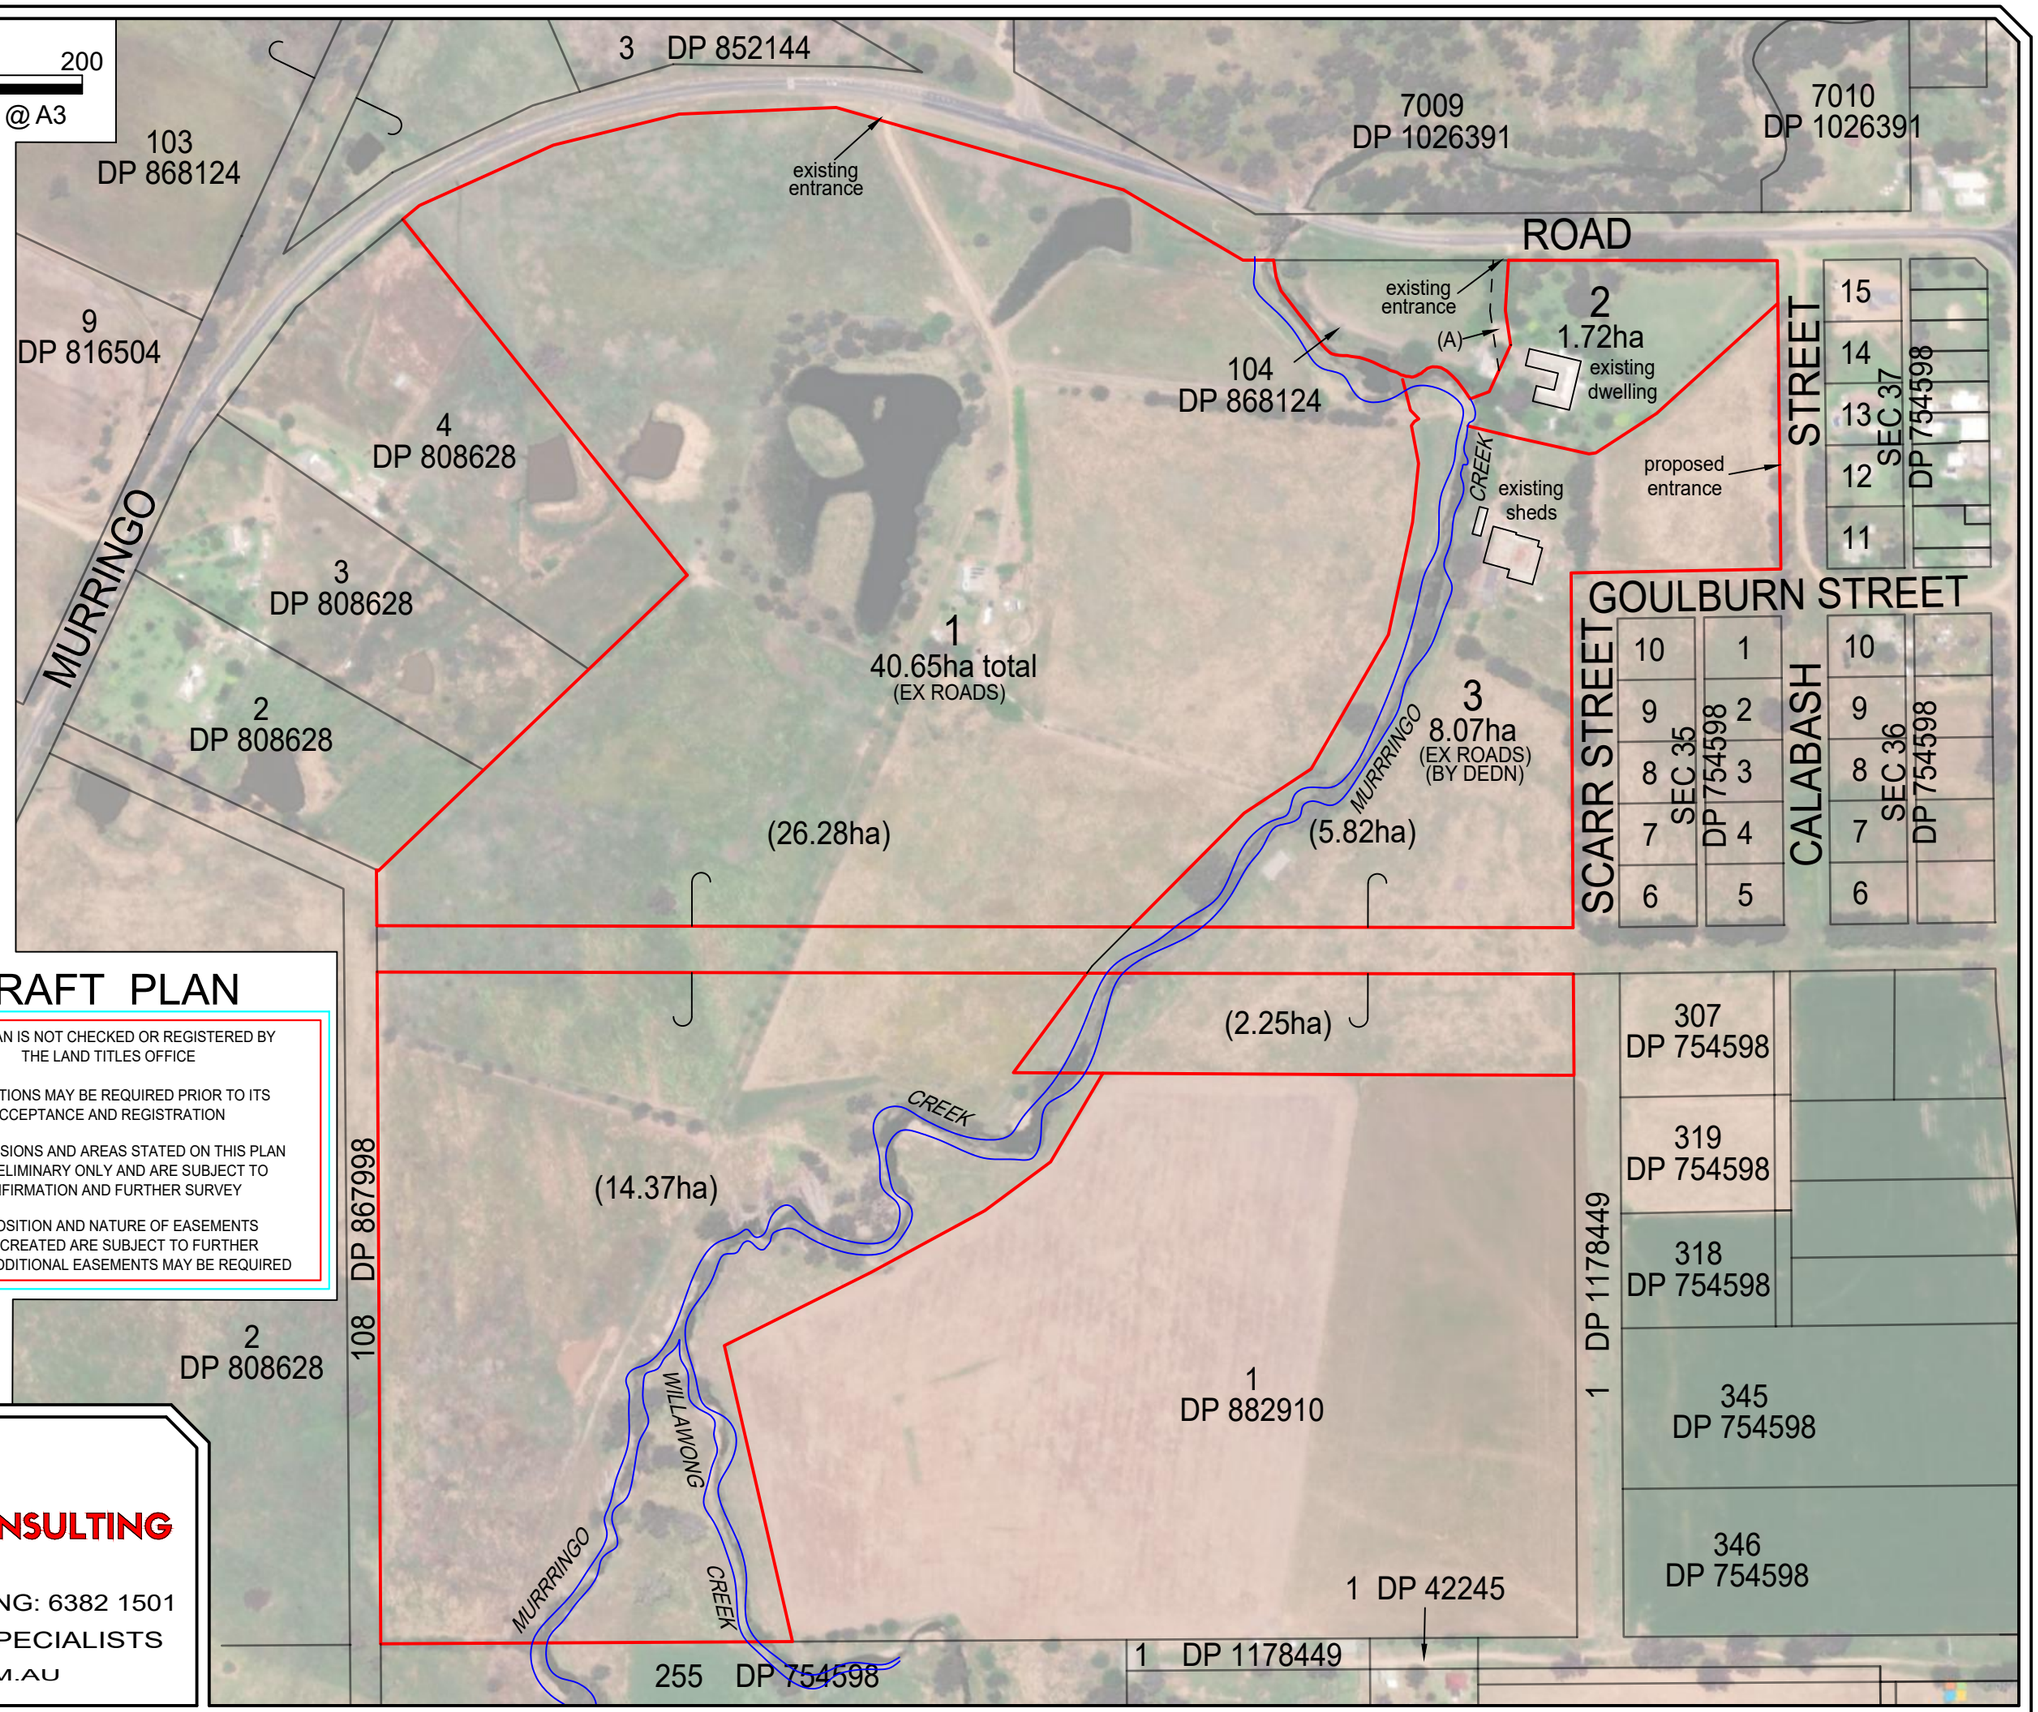

PLAN SHOWING PROPOSED 3 LOT SUBDIVISION OF LOT 2, DP 882910

2605 MURRINGO ROAD, MURRINGO

REFERENCE: 40239
LGA: HILLTOPS
DATE: 07-06-2024
PLAN EDITION: A
PLAN NUMBER: 40239-A-2024-06-07-EK
SCALE: 1:4000
SHEET: 1 of 1

DRAFT PLAN

THIS PLAN IS NOT CHECKED OR REGISTERED BY THE LAND TITLES OFFICE

ALTERATIONS MAY BE REQUIRED PRIOR TO ITS ACCEPTANCE AND REGISTRATION

ALL DIMENSIONS AND AREAS STATED ON THIS PLAN ARE PRELIMINARY ONLY AND ARE SUBJECT TO CONFIRMATION AND FURTHER SURVEY

THE POSITION AND NATURE OF EASEMENTS TO BE CREATED ARE SUBJECT TO FURTHER SURVEY. ADDITIONAL EASEMENTS MAY BE REQUIRED

SRD LAND CONSULTING

GOULBURN: 4823 5100 | YOUNG: 6382 1501

THE LAND CONSULTANT SPECIALISTS

WWW.SRDLAND.COM.AU