LEGEND

- BENCH MARK
- PEG PLACED
- SHRUB
  - S: 3 (SPREAD)
  - ø: 0.3 (DIAMETER)
  - H: 10 (HEIGHT)

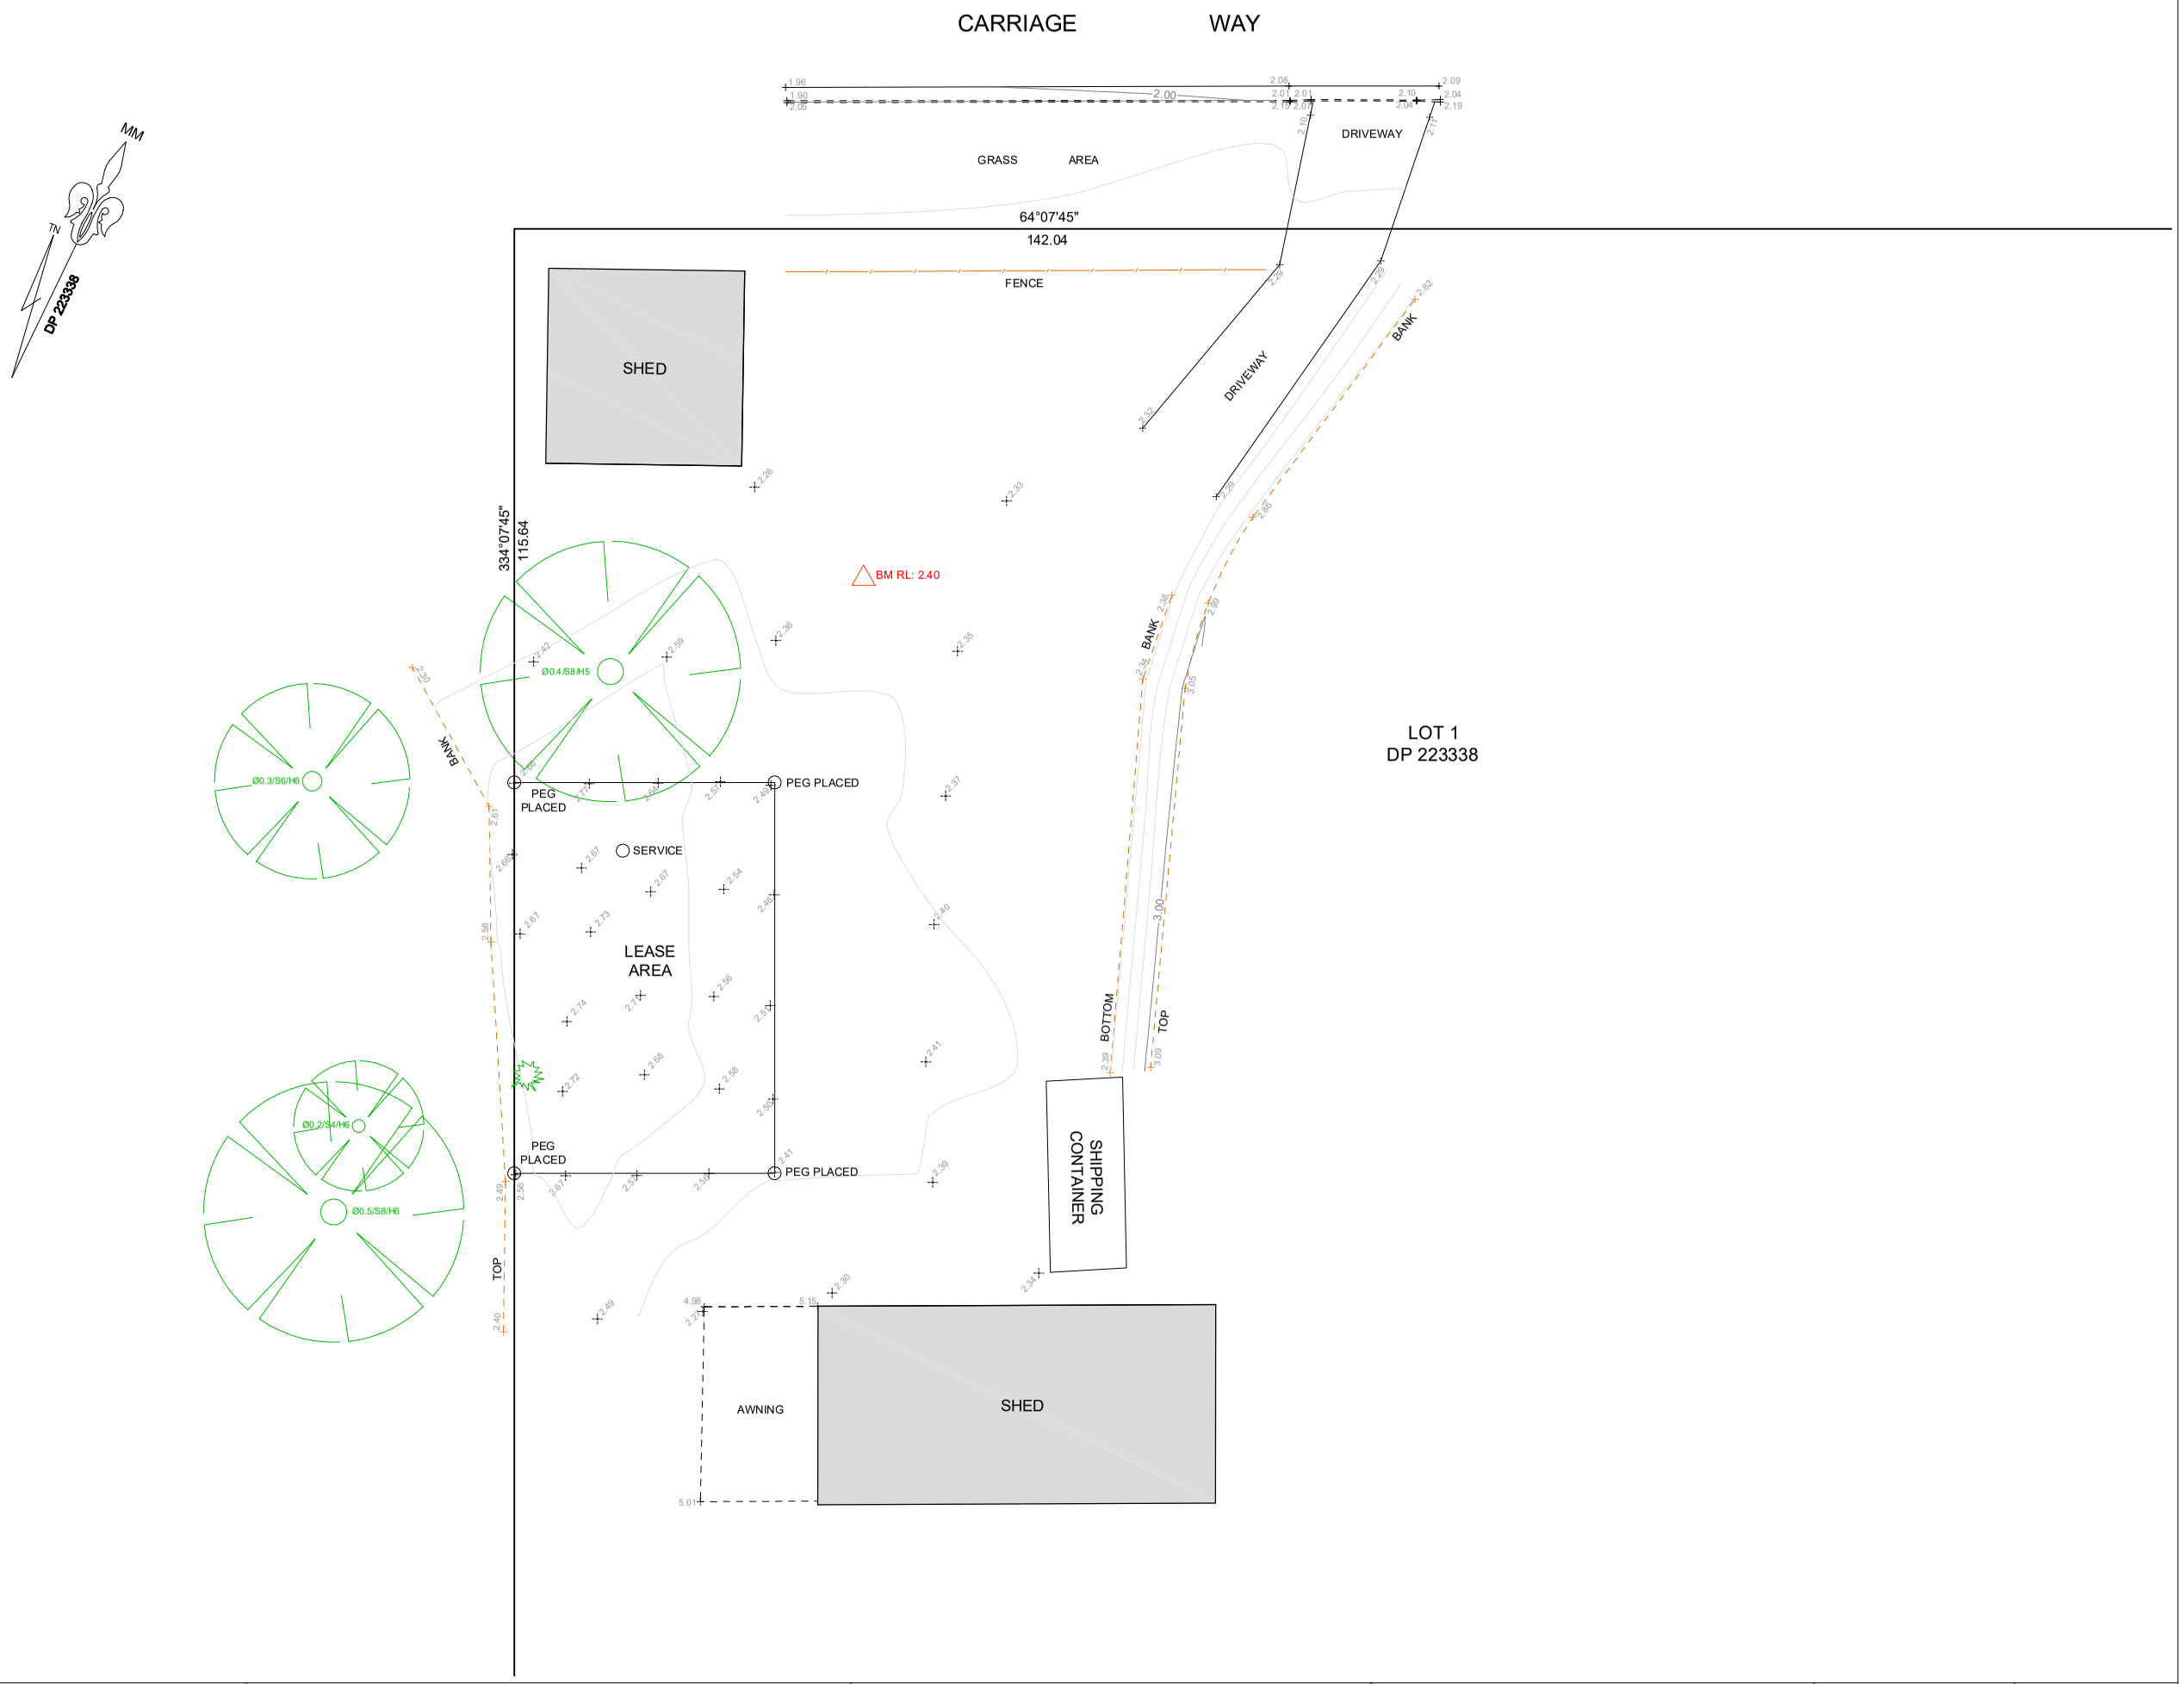

(Dennis) Dichen Liu
Registered Surveyor
N° 9126

3LinX
DESIGN | SURVEYING | DEVELOPMENT

ABN: 36 670 916 917

Email: info@3linx.com.au
Mobile Number: 0411 588 666

NOTE:
INFORMATION CONTAINED IN THIS PLAN IS THE COPYRIGHT OF 3LINX PTY LTD. THE USE OR DUPLICATION WITHOUT THE WRITTEN CONSENT OF 3LINX PTY LTD CONSTITUTES AN INFRINGEMENT OF COPYRIGHT.

AMENDMENT:

PLAN SHOWING DETAIL & LEVELS OVER LOT 1 IN DP 223338

		JOB No.: 900050	LGA: CANTERBURY-BANKSTOWN
		PLAN No.: 900050_A	DATUM: AHD
CLIENT:	WAVECONN	DATE: 13/11/2024	SCALE: 1:200@A3
PROJECT:	IDENT SURVEY / PUNCHBOWL	DRAWN: ZHAO	CONT. INTERVAL: 0.20m
ADDRESS:	61 MOXON ROAD, PUNCHBOWL	CHK: CZ	SHEET 1 OF 1