


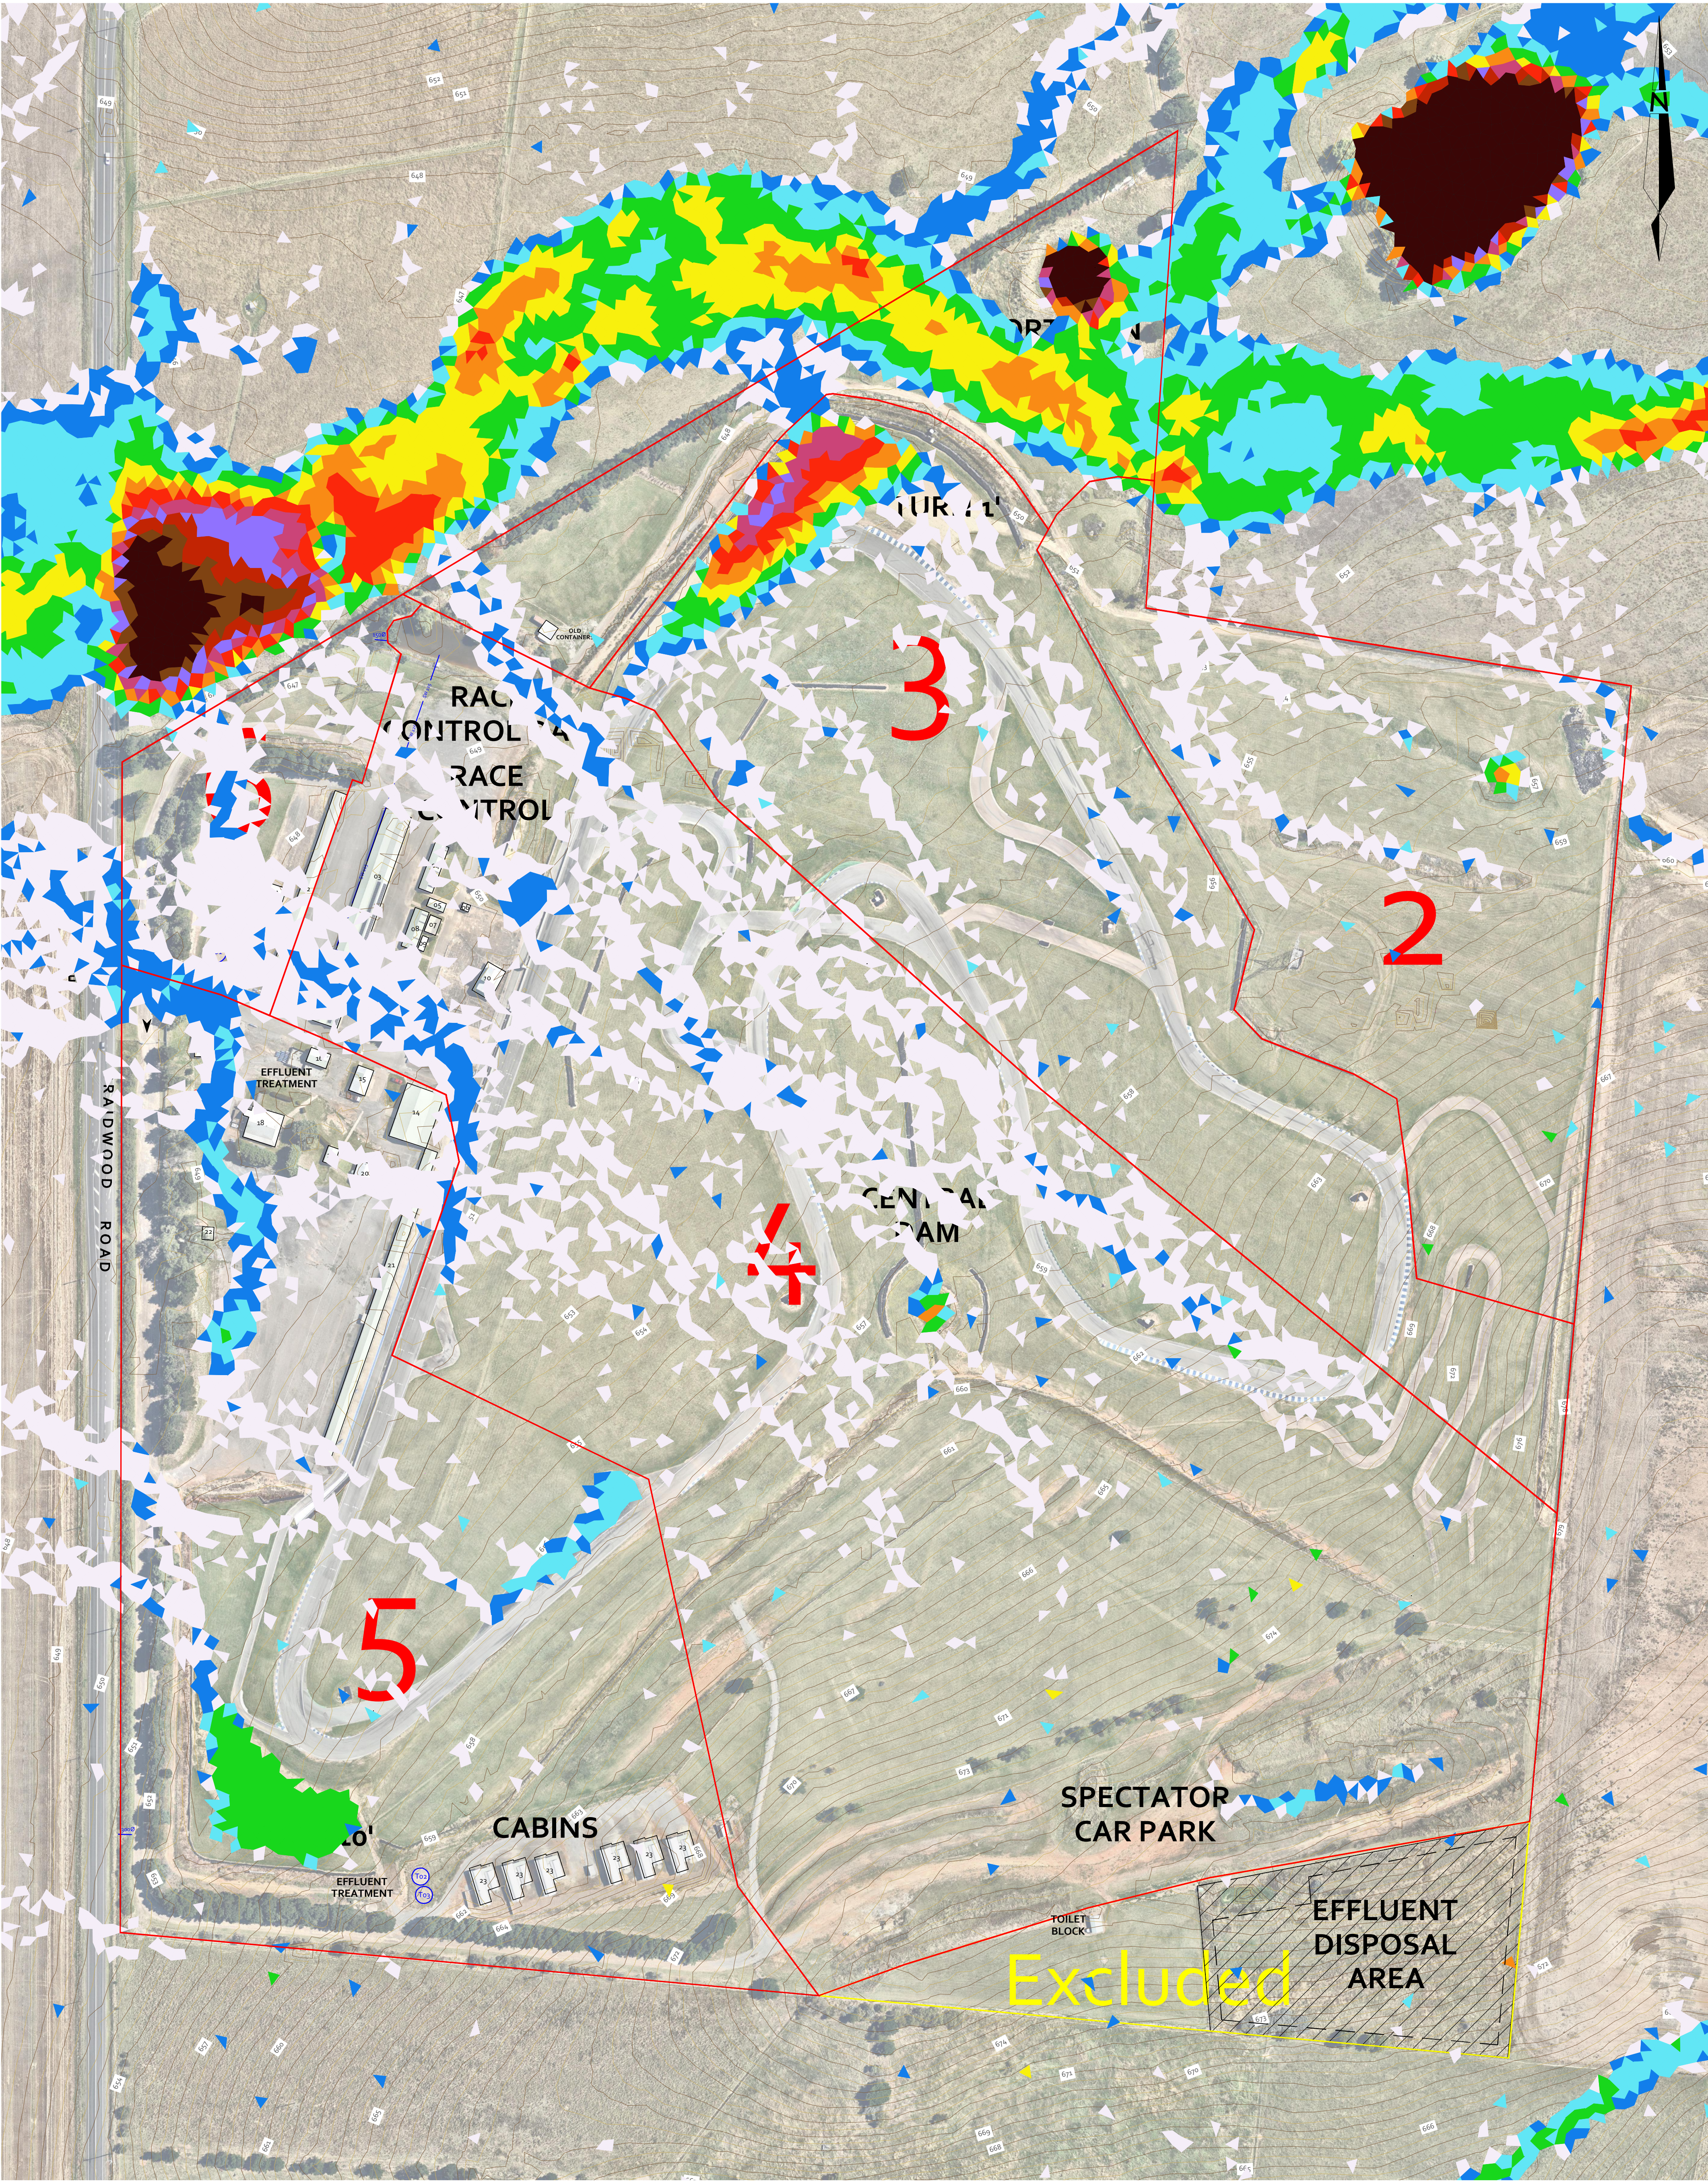


ROOF AREA &
BUILDING NUMBER

CATCHMENT AREA
(WITH NUMBER)

T01
WATER TANK

SW 375 SW 375 SW 375
STORMWATER PIPE & SIZE

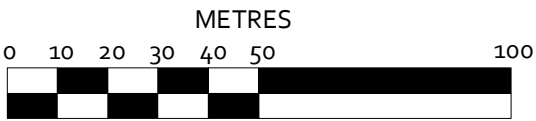

AERIAL IMAGE - JULY 2023
Contour Intervals - 1m

 P.O. Box 619 Goulburn NSW 2580 E: sowdes@sowdes.com M: 0438 863 401	REVISION	DESCRIPTION	DATE	PROJECT TITLE:	TITLE PARTICULARS:	DRAWING DATE:	SHEET NUMBER:
	A	ISSUED FOR SUBMISSION	28/08/2024	ONE RACEWAY SITE AND FACILITY UPGRADES	LOT 1 DP832905	28/08/2024	1 of 1
				DRAWING TITLE:	STREET ADDRESS:	DRAWING SCALE:	DRAWN BY:
				1% AEP OVERLAND FLOW DETAILS FOR THE PRE-DEVELOPMENT SITE	4770 BRAIDWOOD ROAD TIRRANVILLE. NSW. 2580	1:1,500	PJ
						DRAWING REFERENCE:	SHEET SIZE:
						S102	A1
						CONTOUR INTERVALS: MAJOR: 1.0m MINOR: 500mm	REVISION:
							A

This drawing and the ideas contained herein are protected by copyright. Unauthorised distribution, reproduction or use as part of a submission for development purposes is a breach of copyright. No licence is implied, expressed or assigned unless acknowledged separately in writing. Any rights to distribute or use the information contained in the drawing will be terminated by SOWDES if the client breaches their obligation to pay all invoices owing to SOWDES. The drawings are conceptual and are not intended to be absolute and therefore may be slightly varied in reality.

