



PLAN SHOWING PROPOSED SUBDIVISION OF LOTS
23, 24, 29, 34, 40, 43, 46, 47 AND 202 DP755874
120 BAGO FOREST ROAD, TUMBARUMBA



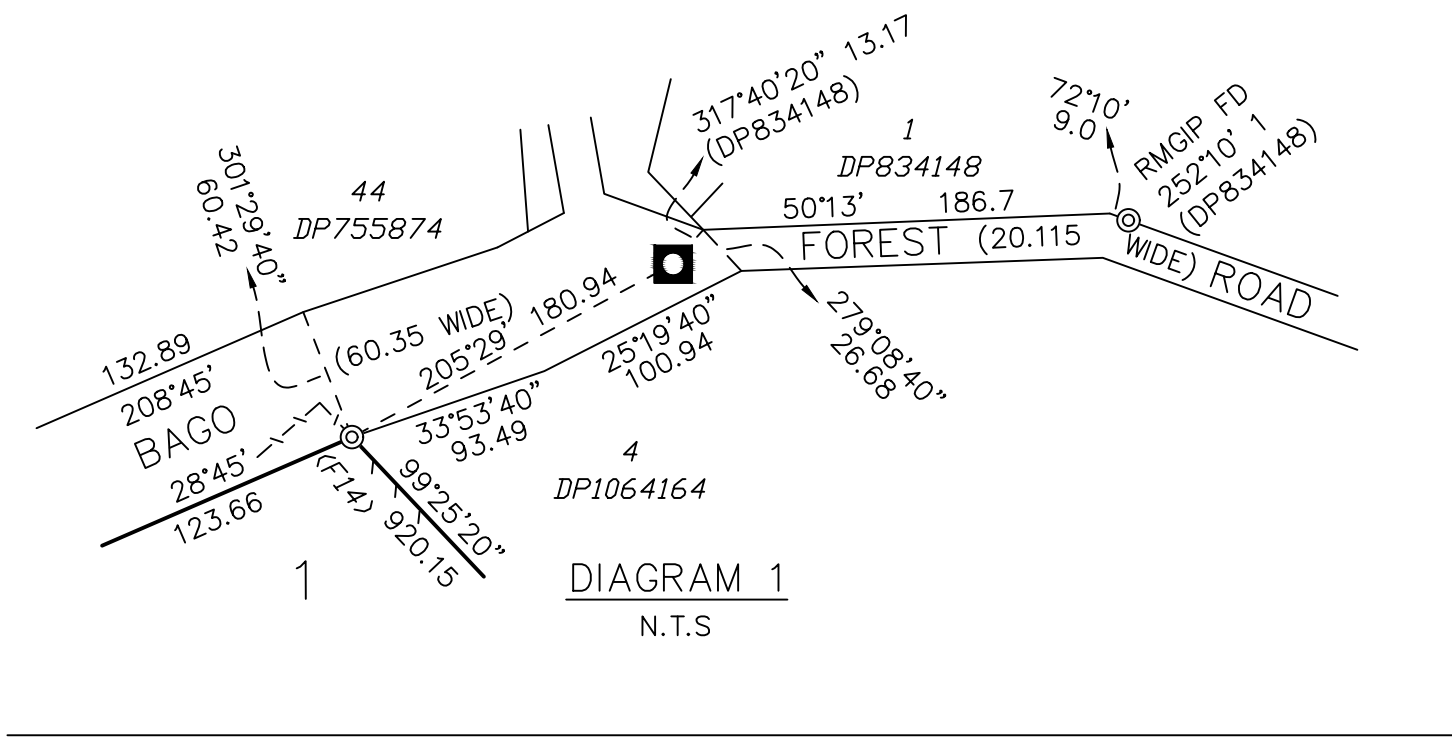


NOTES:

- Areas are subject to change as a result of final survey
- Some dimensions may change as a result of final survey
- Right of carriageway over existing track in use to access proposed lot 2 will be created upon registration of the plan with NSW LRS

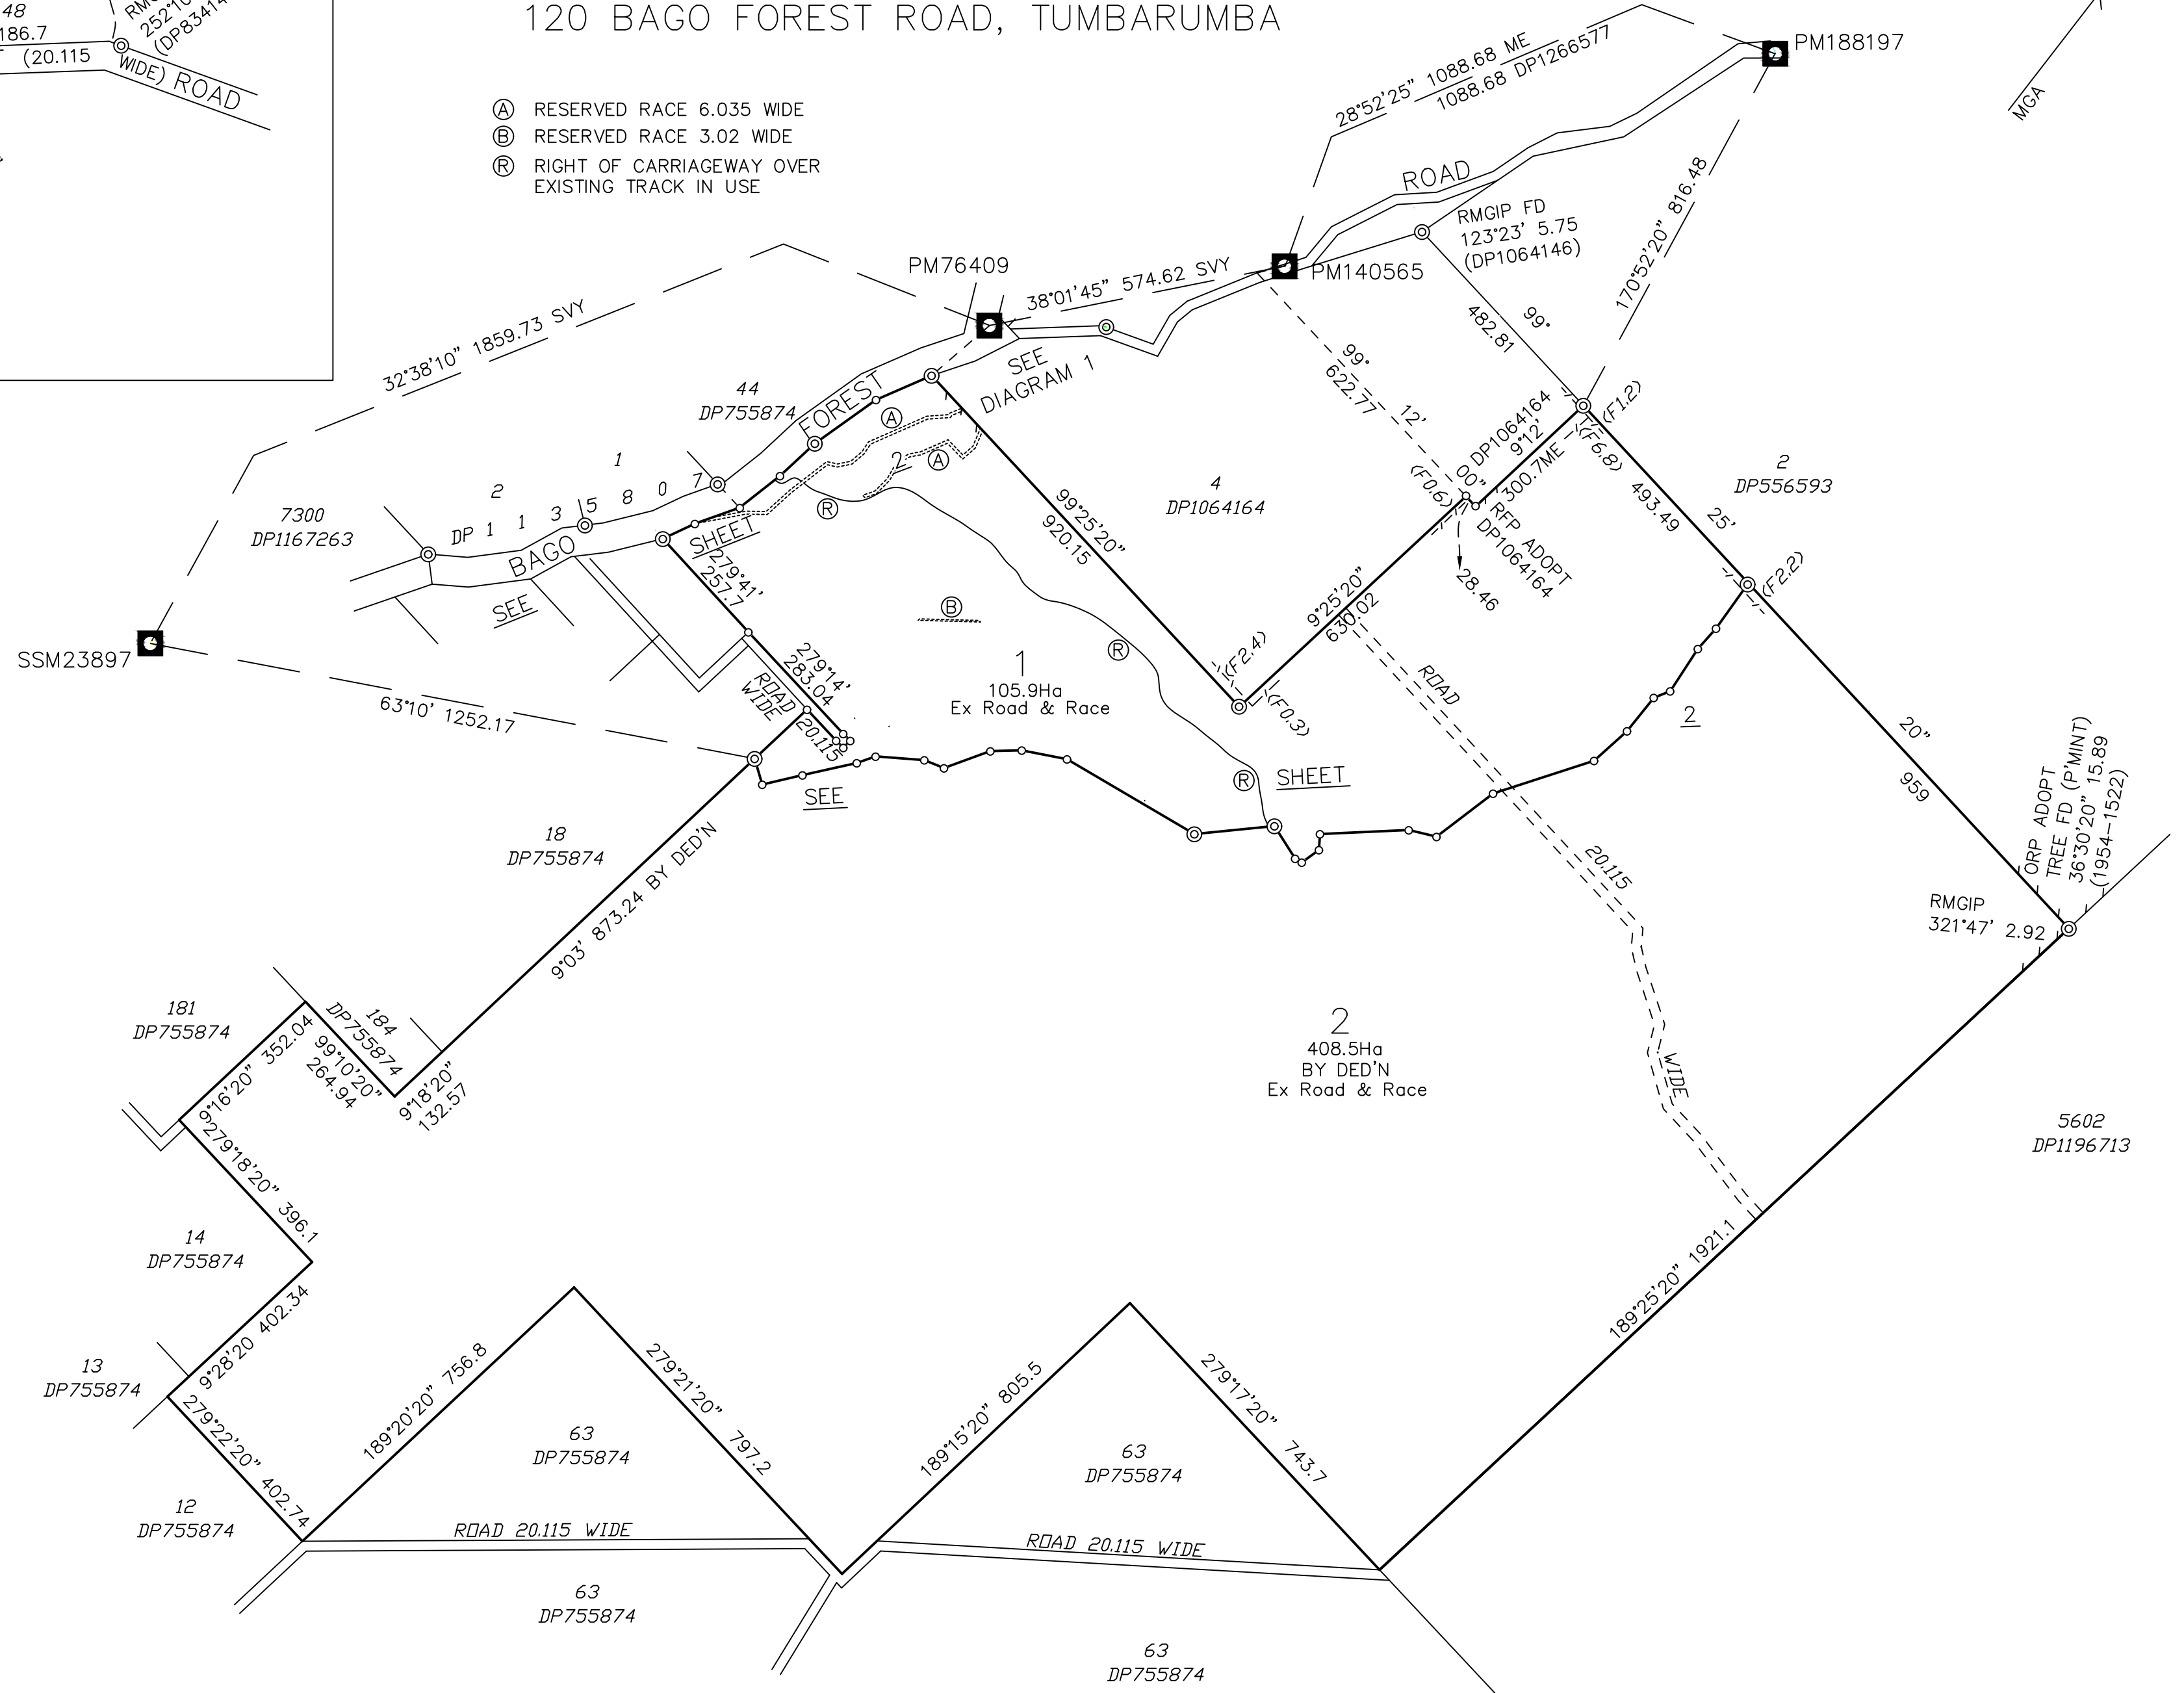

SURVEYOR: Walter Ronald Johansen Date: 10/2/24 Reference: ChristmasHill	PLAN OF SUBDIVISION OF LOTS 23, 24, 29, 34, 40, 43, 46, 47, 48 AND 202 DP755874	L.G.A: SNOWY VALLEYS Locality: Tumbarumba Reduction Ratio: 1:10 000 Lengths are in metres	REGISTERED	
---	---	--	------------	--

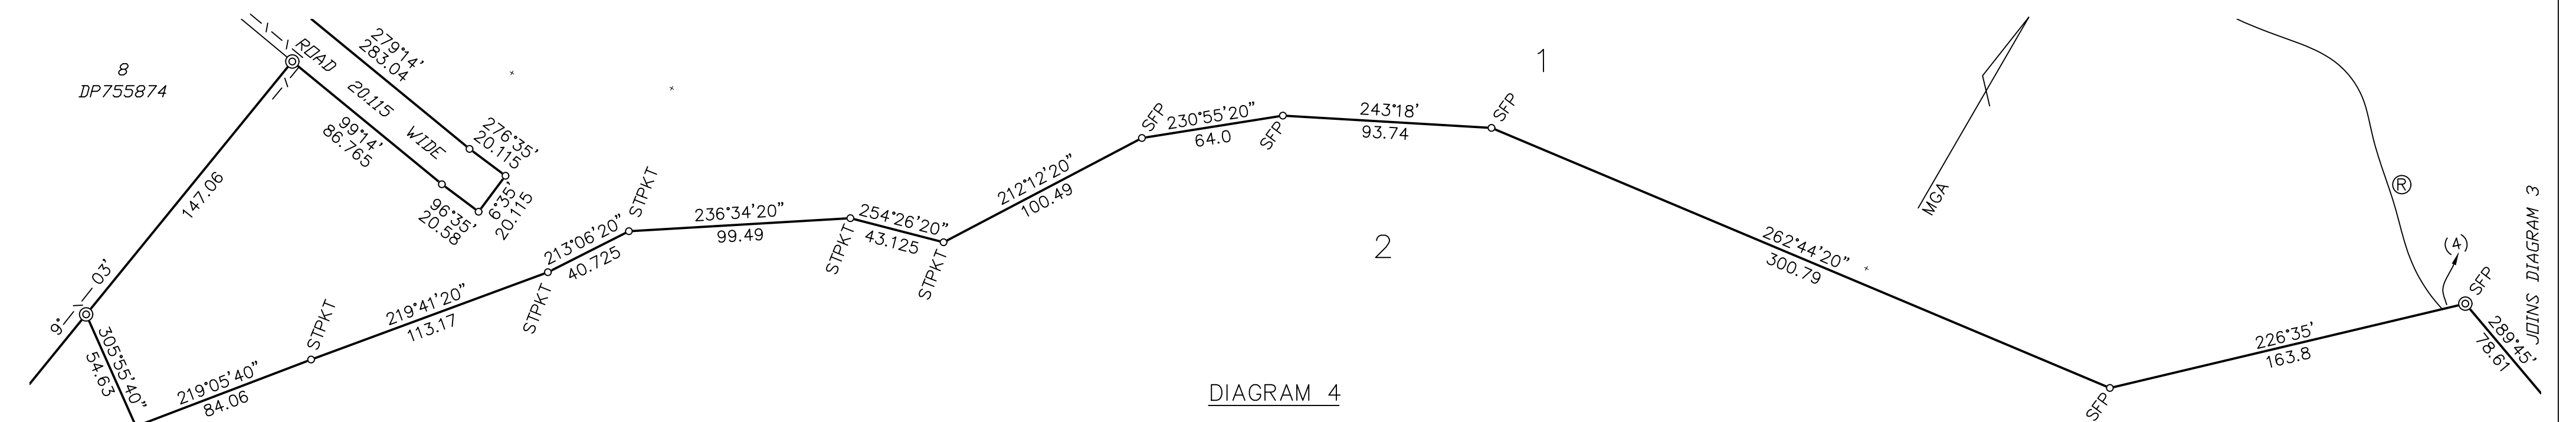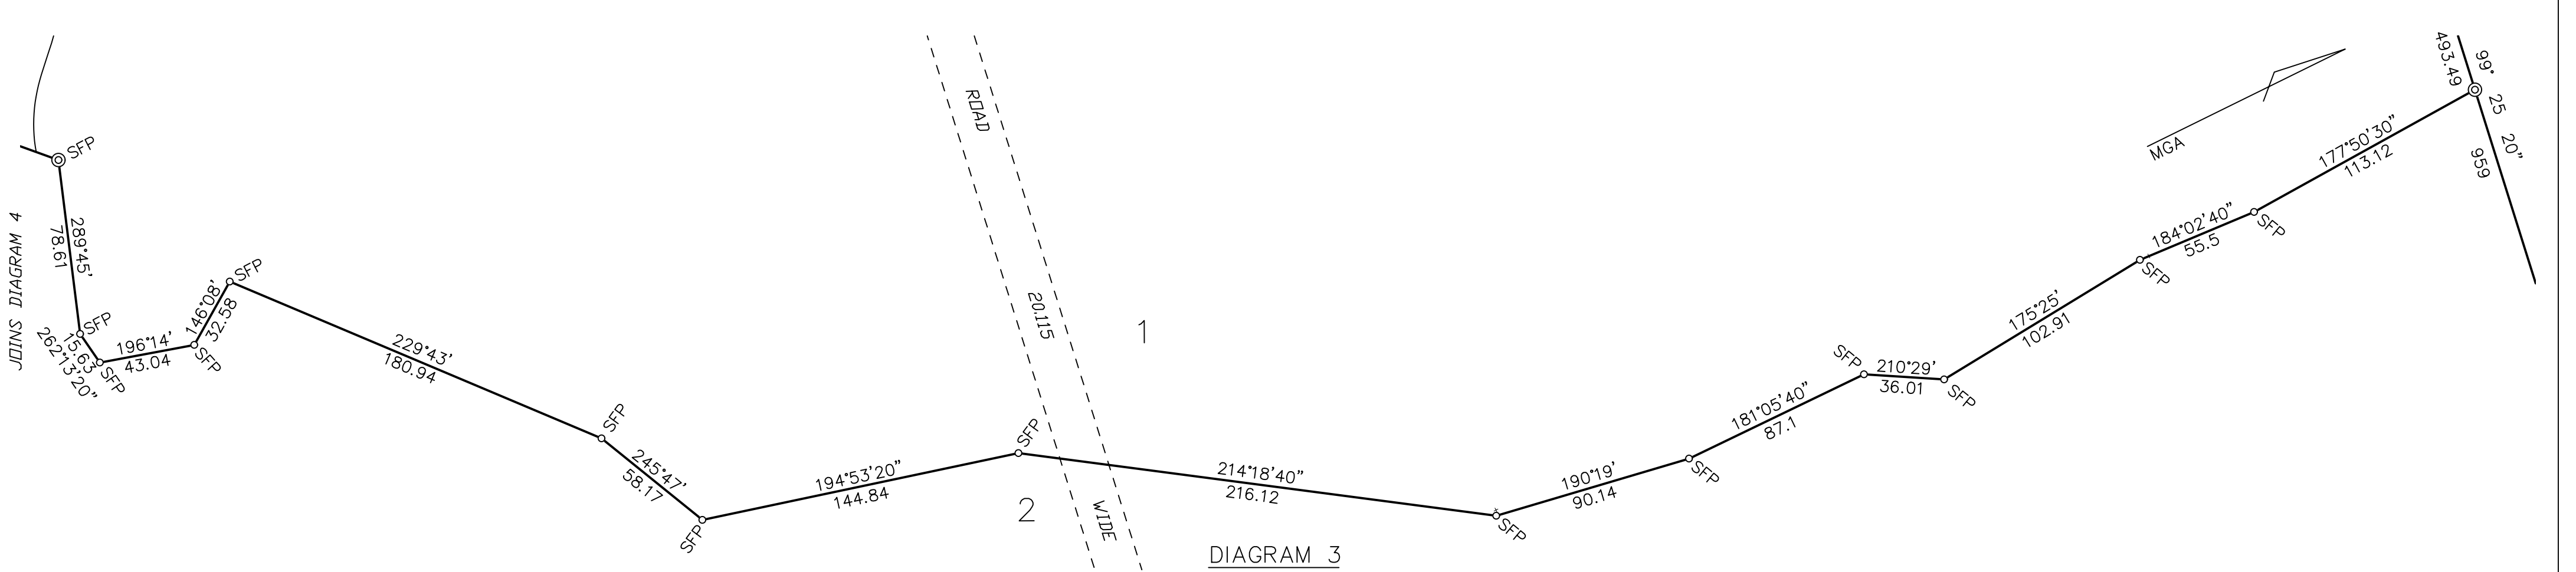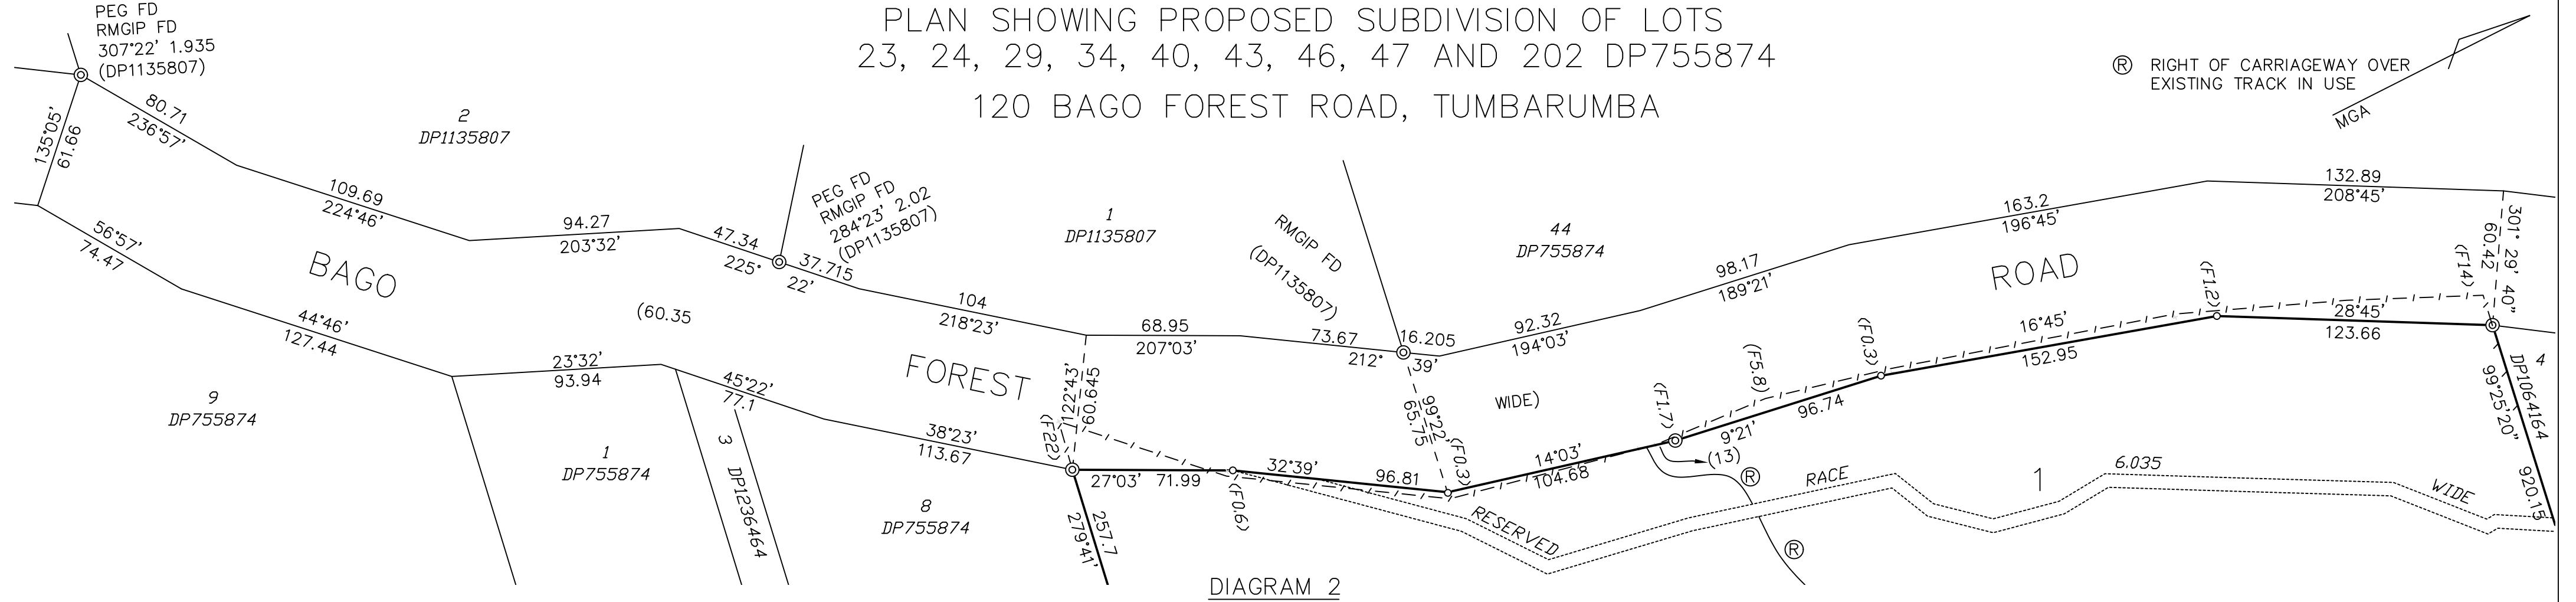

SURVEYOR: Walter Ronald Johansen Date: 10/2/24 Reference: ChristmasHill	PLAN OF SUBDIVISION OF LOTS 23, 24, 29, 34, 40, 43, 46, 47, 48 AND 202 DP755874	L.G.A: SNOWY VALLEYS Locality: Tumbarumba Reduction Ratio: 1:2000 Lengths are in metres	REGISTERED	
--	--	---	-------------------	--