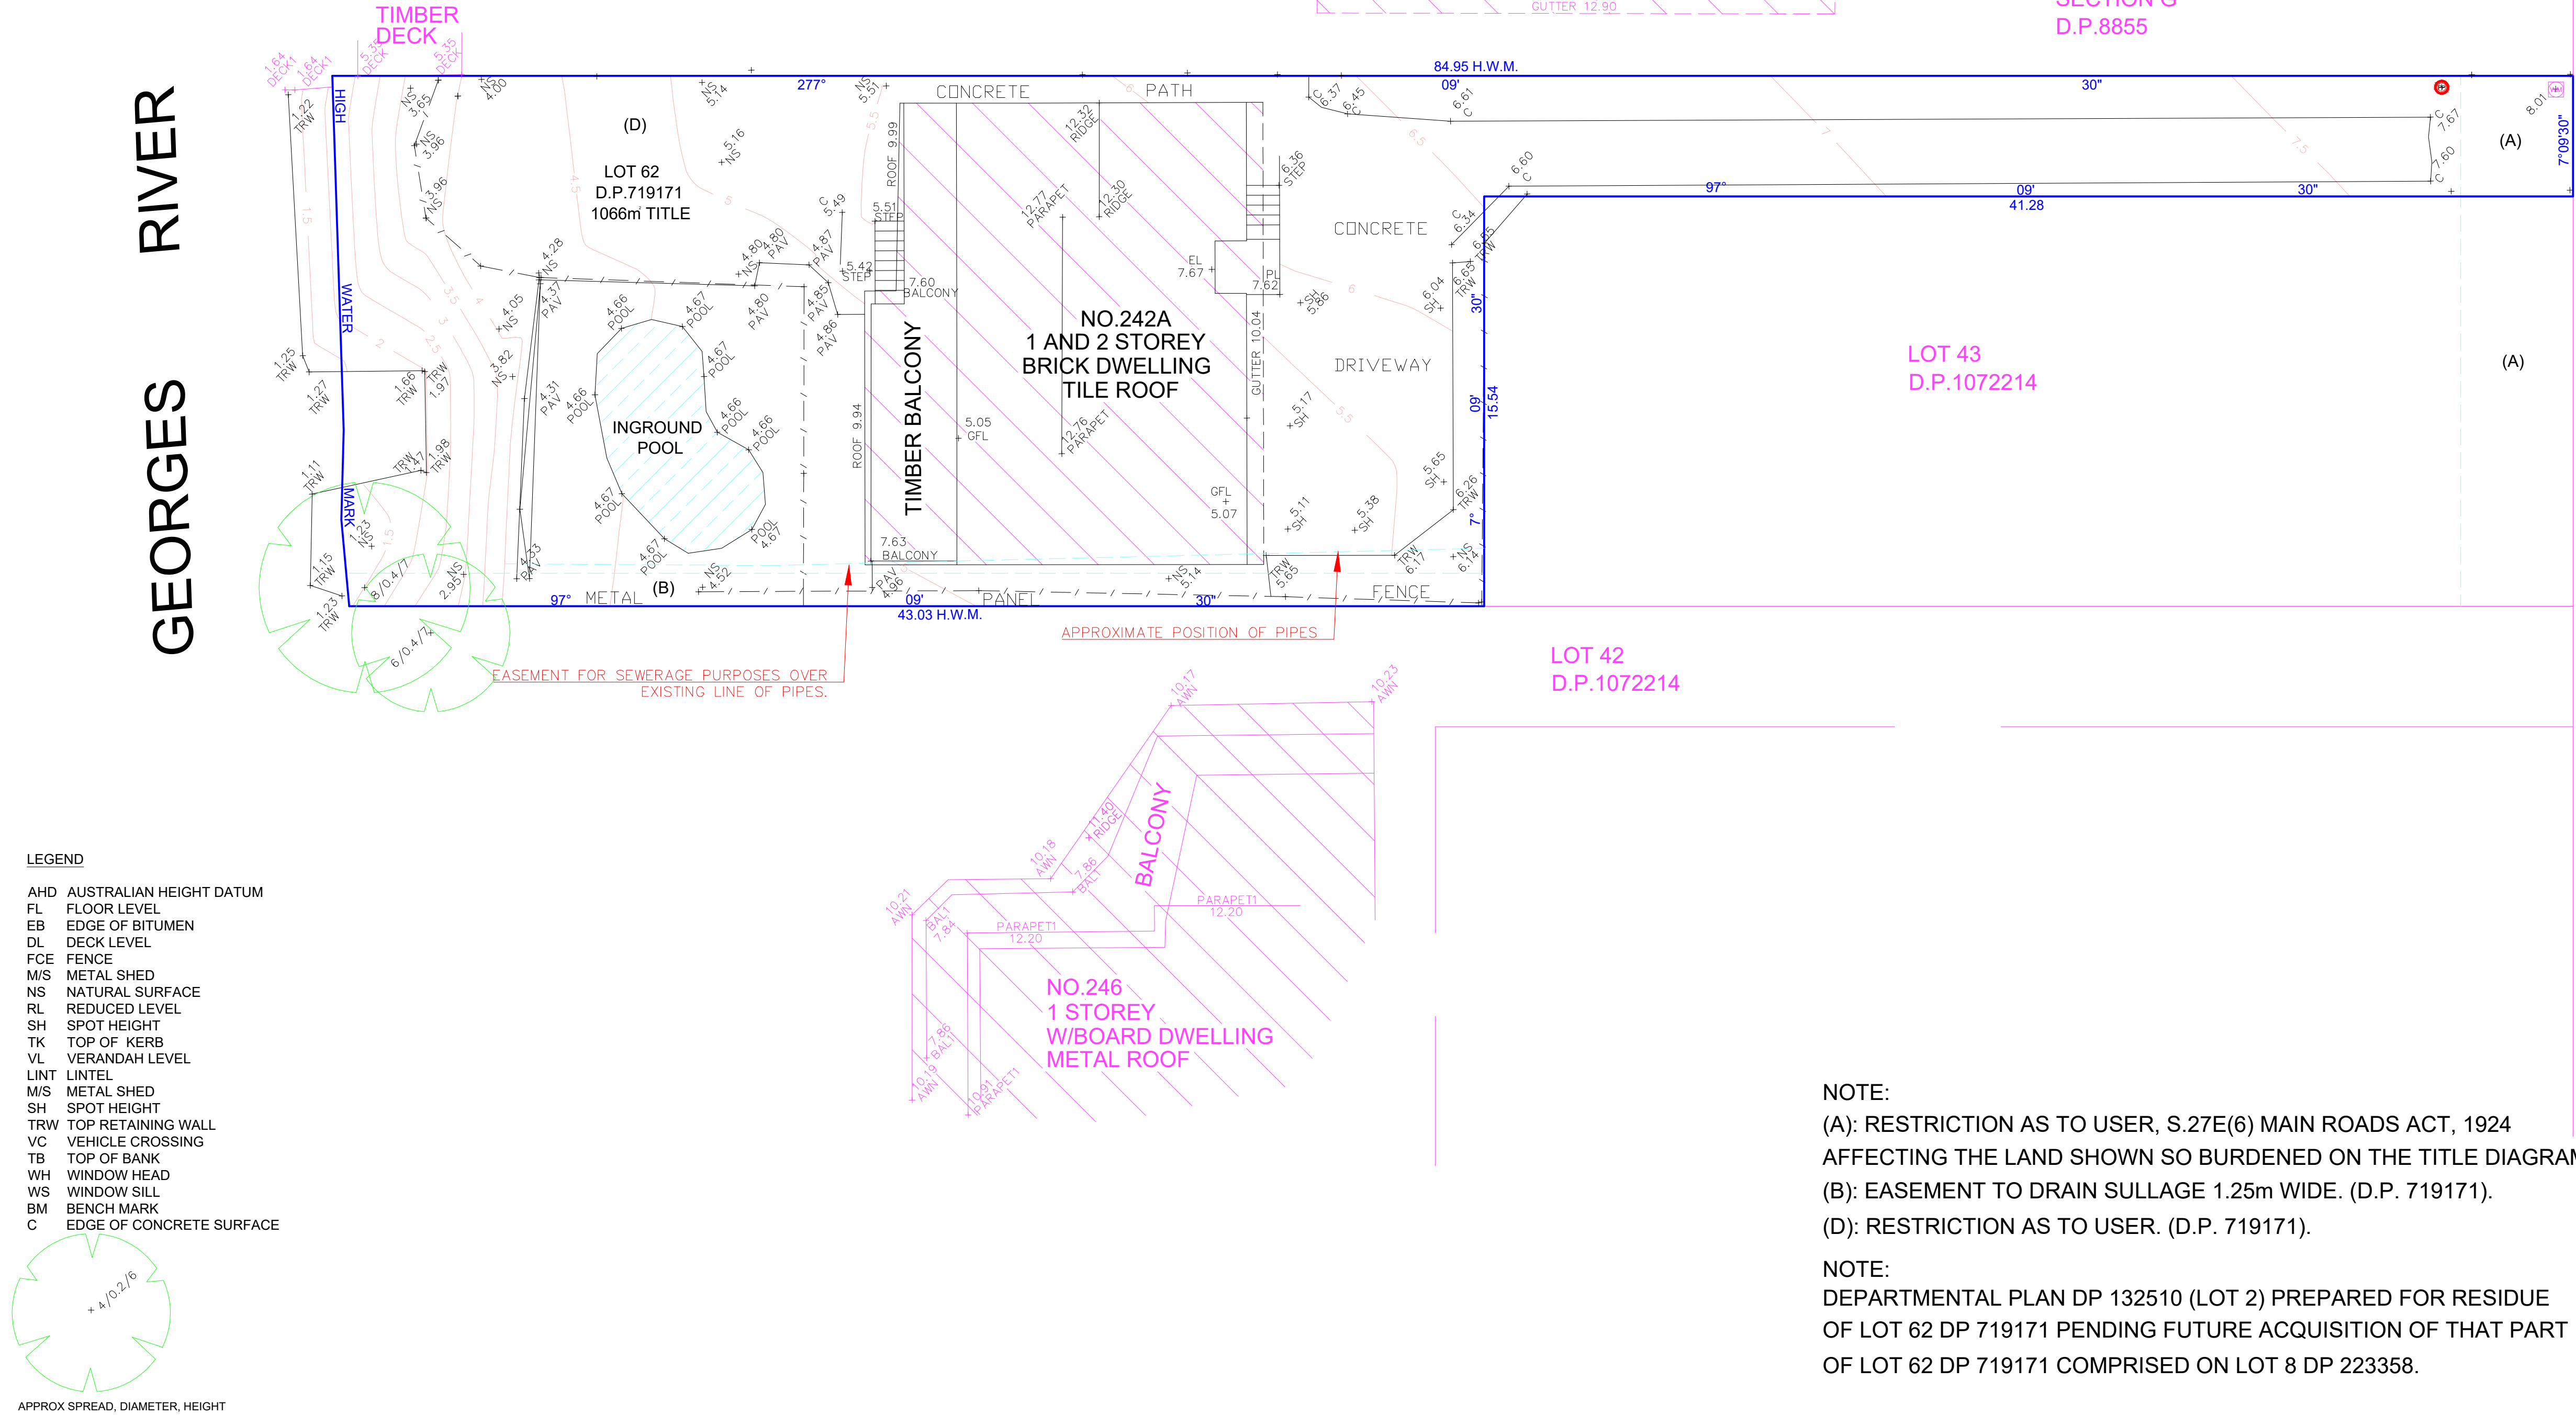


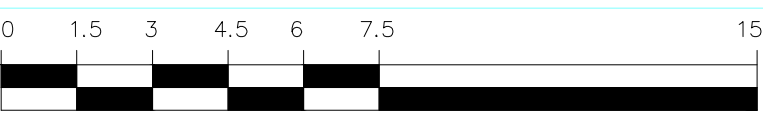
ET : Electric Turret		HW : Headwall	
ELP :Elec Light Pole		LINT : Lintel	
PP : Power Pole		SIP : Sewer Inspection Pt	
WC : Water Connection		SMH : Sewer Manhole	
WM : Water Meter		SMS : Sewer Maint. Shaft	
GM : Gas Indicator		TEL : Telecom Pit	
SV : Stop Valve		PC : Pram Crossing	
HYD : Hydrant		VC : Vehicle Crossing	
SWP : Stormwater Pit		DH&W:Drillhole & Wing	

 DIAL 1100 BEFORE YOU DIG



AIM SURVEYING PTY LTD
DETAIL AND CONTOUR SURVEYS

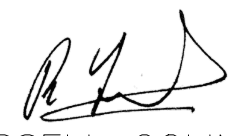
21 GRATTAN STREET CRINGILA, NSW, 2502
MOB: 0416 478 502
EMAIL: aimsurveying@outlook.com.au

SCALE BAR	
DATUM	A.H.D.
ORIGIN OF LEVELS AND SOURCE	PM 51027 SCIMS 05-09-2024
CONTOUR INTERVAL	0.5m

SCALE 1:150 (ON A1)	
SUBURB GEORGES HALL	
L.G.A. CANTERBURY-BANKSTOWN	
SHEET NO. 1 OF 1 SHEETS	

DRAWN	AM
SURVEYED	AM
CHECKED	AM
DATE:	06/09/2024

CLIENT	PETER HANNA
DESCRIPTION	DETAIL AND CONTOUR SURVEY OVER LOT 62, D.P.719171 LOCATED AT NO.242A HENRY LAWSON DRIVE, GEORGES HALL.
ISSUE NO:	B
SURVEYORS REFERENCE	25001GEORGESH

AIM SURVEYING PTY.LTD

RUSSELL COLIN TIESLER
REGISTERED SURVEYOR MISNSW.