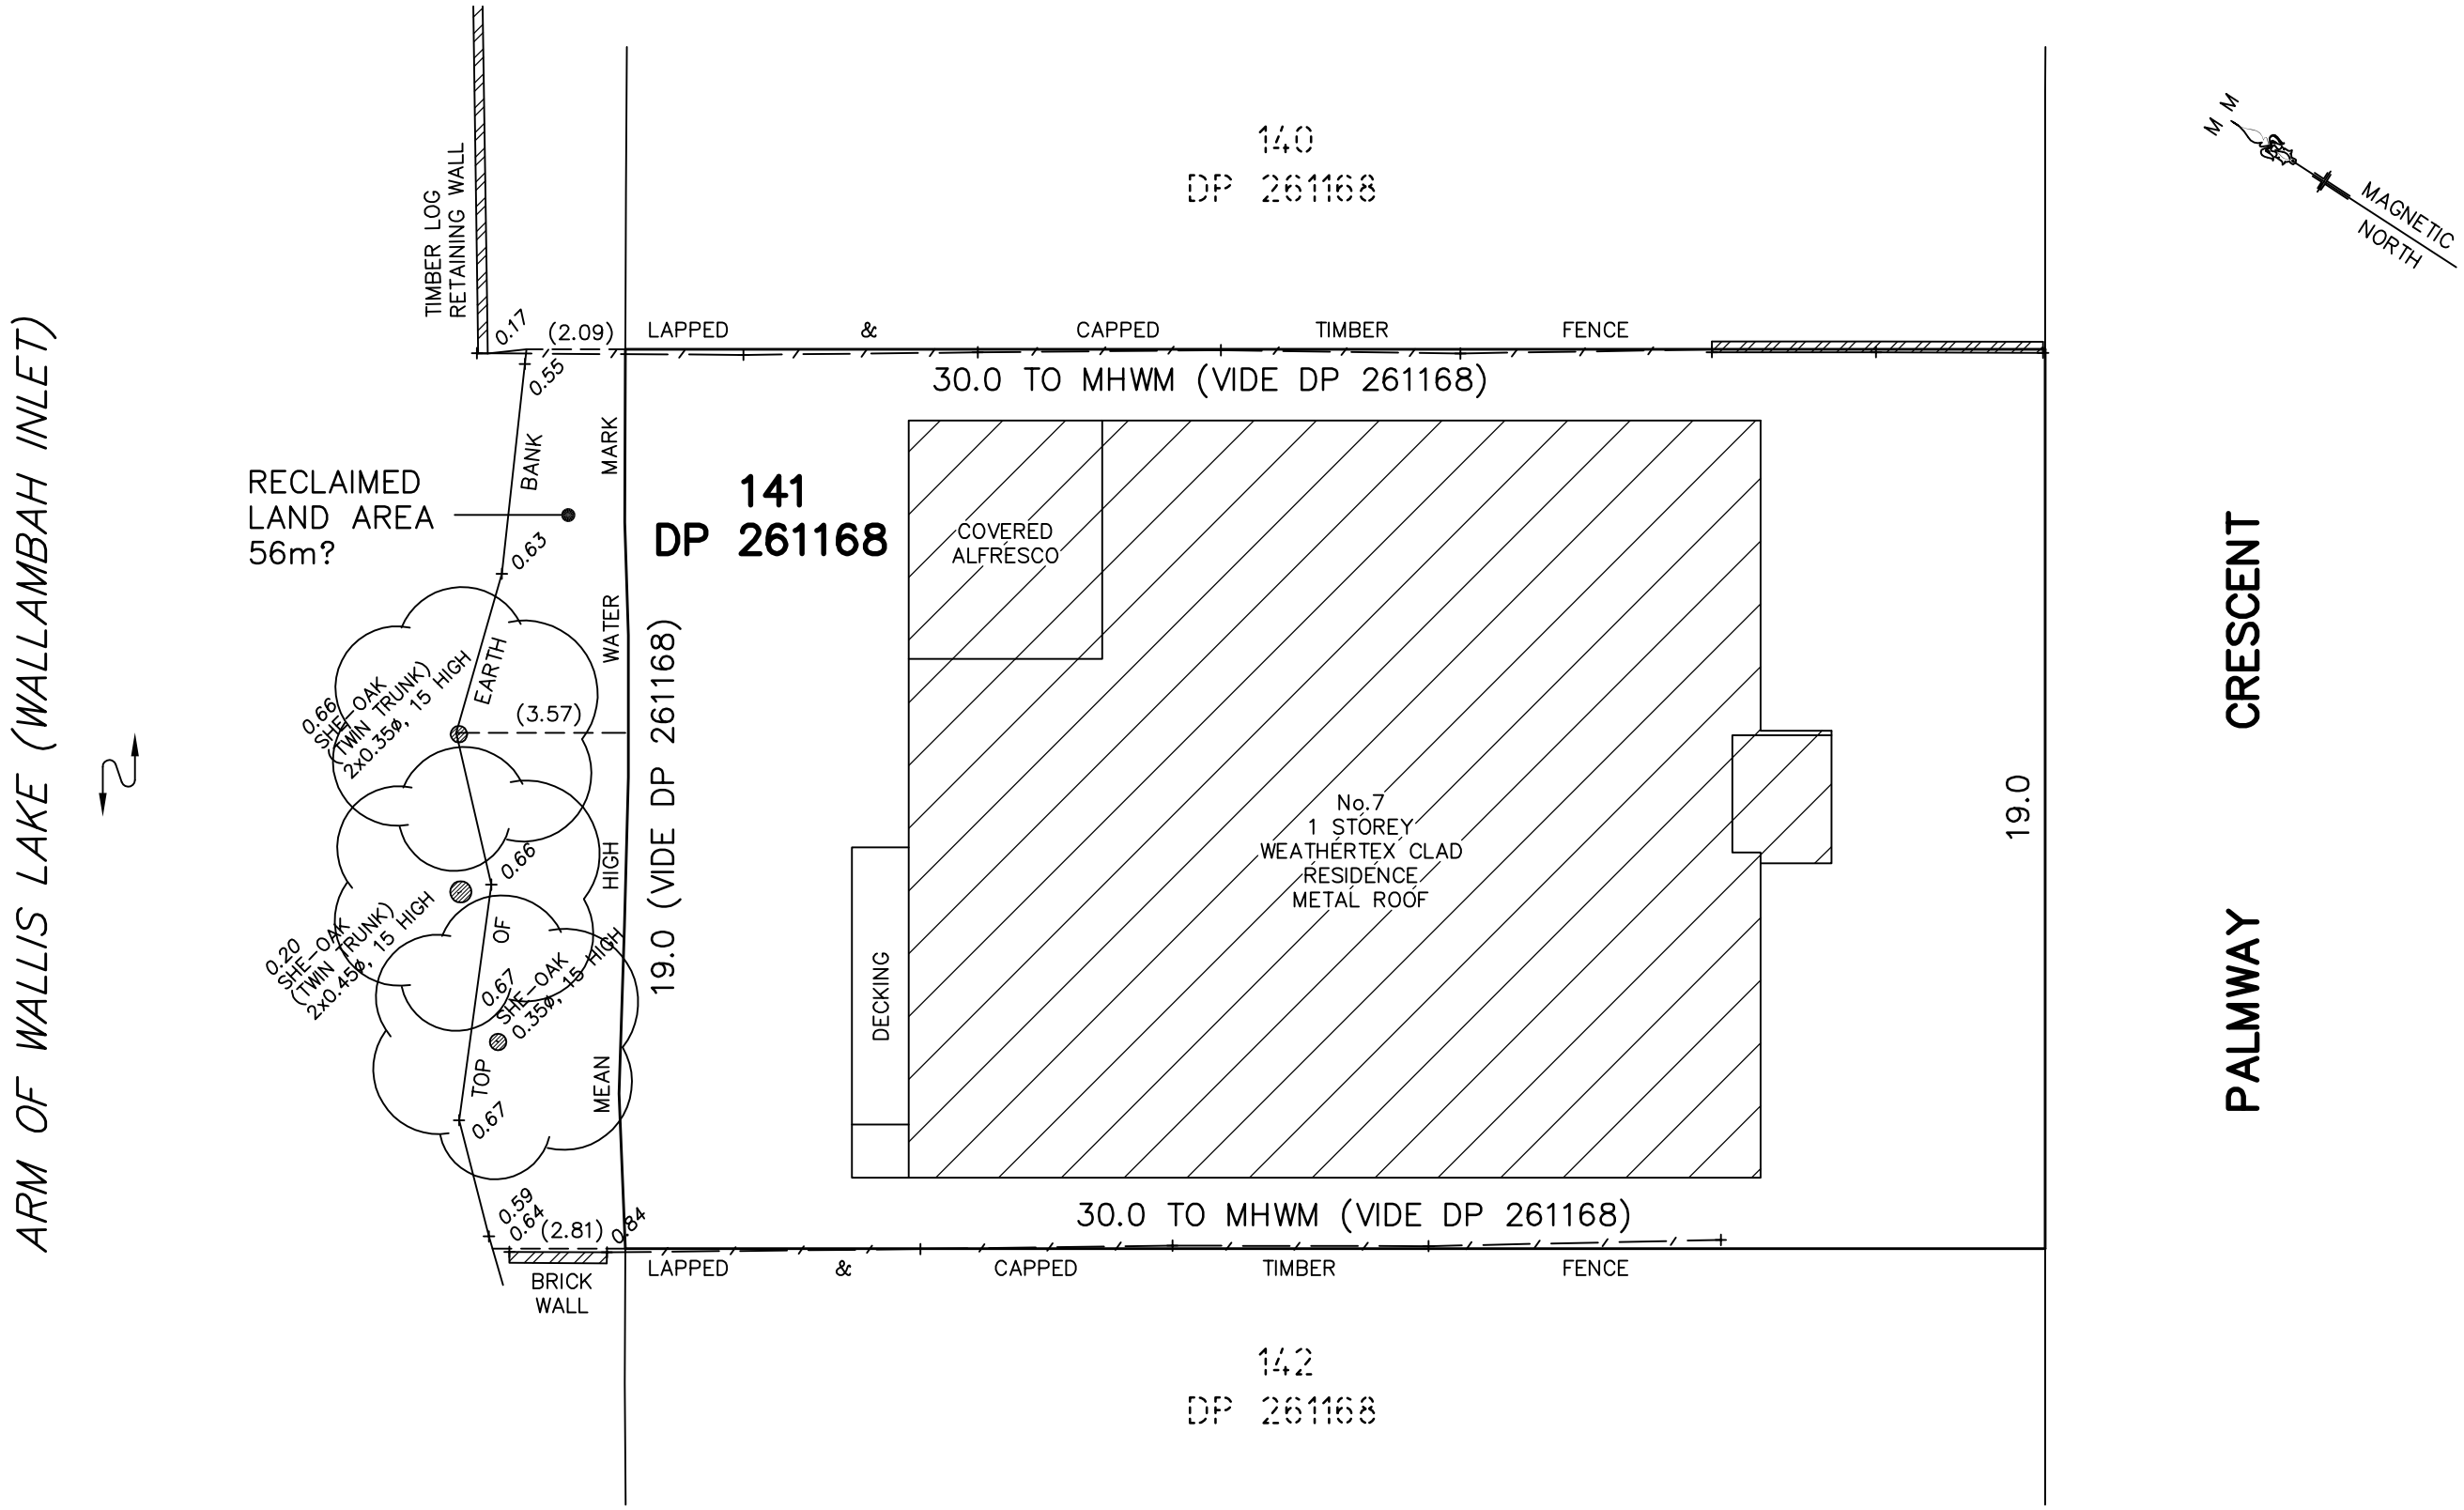

NOTE:

ORIGIN OF LEVEL IS PM 48478 (RL 1.607) AHD.

DIAL BEFORE YOU DIG www.1100.com.au

SUPERVISOR & SUBCONTRACTORS TO CHECK ALL SET OUT DIMENSIONS AGAINST FINAL APPROVED PLANS PRIOR TO COMMENCEMENT OF CONSTRUCTION.
ANY DISCREPANCIES REVEALED IN SET OUT DIMENSIONS TO BE REPORTED IMMEDIATELY TO SURVEYORS PRIOR TO WORK PROCEEDING.

PLAN SHOWING AREA OF RECLAIMED LAND ALONG WALLAMBAH INLET

AT No.7 PALM WAY CRESCENT, TUNCURRY
BEING LOT 141 IN DP 261168
CLIENT: GARY MILBY

LEVELS SHOWN ARE TO AHD DATUM. LGA MID-COAST COUNCIL

REGISTERED SURVEYOR

Zenith Surveying Services
LAND SURVEYORS
ABN: 97 085 028 379
45 Tuncurry Lane
Tuncurry NSW 2428
Ph: (02)6555 7024 Mob: 0410 596 896

DATE: 06.06.20 REF: 1353-16B