


INHAUSDESIGNS

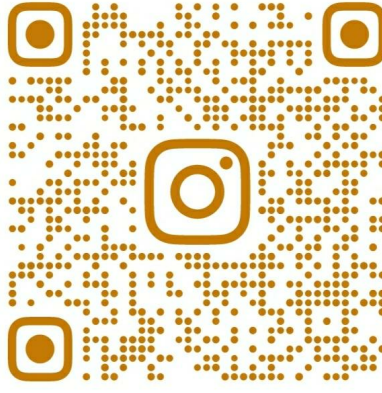

 bdo

COPYRIGHT

THIS DRAWING AND DESIGN IS SUBJECT TO COPYRIGHT AND SHALL NOT BE COPIED OR REPRODUCED WITHOUT THE WRITTEN PERMISSION OF INHAUS DESIGNS NOR P/L OR ITS AGENT.

RESIDENTIAL / COMMERCIAL / INTERIORS

DESIGNER NAME: JUSTIN ELAZZI

MEMBERSHIP NO. 6605

EMAIL: ADMIN@INHAUSDESIGNS.COM.AU

BROWSE: WWW.INHAUSDESIGNS.COM.AU


GREENACRE HOME

29 GREENACRE ROAD, GREENACRE

NOAH DEAN

1710.2024

NORTH POINT

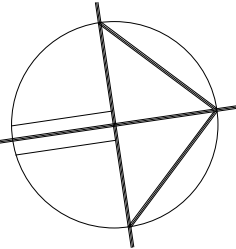

SCALE

AS INDICATED @ A1

NOTES

· ALL WORKS TO COMPLY WITH THE RELEVANT AUSTRALIAN STANDARDS

· ALL WORKS ARE TO BE CARRIED OUT IN ACCORDANCE WITH THE REQUIREMENTS OF THE BUILDING CODE OF AUSTRALIA

· ALL DIMS TO BE VERIFIED BY BUILDER PRIOR TO CONSTRUCTION.

· BOUNDARY DIMENSIONS & ALL LEVELS SUBJECT TO CONFIRMATION BY BUILDER

· USE FIGURED DIMENSIONS ONLY, DO NOT SCALE FROM PLANS.

REV/DATE	DESCRIPTION
A 29.10.24	ISSUED FOR CONCEPT PLANS
B 31.10.24	ISSUED FOR AMENDED PLANS
C 14.11.24	ISSUED FOR DESIGN PLANS
D 10.12.24	ISSUED FOR CONSULTANTS
E 30.01.25	ISSUED FOR DA SUBMISSION
F	

LEGEND

 NEIGHBOUR DWELLINGS

 LANDSCAPED AREA

 CONCRETE PATH

 PROPOSED DWELLING

 SWIMMING POOL

 TILED FLOOR

 PREVAILING WINDS

 VIEW CORRIDORS FROM ADJOINING BUILDINGS

 VIEWS FROM SUBJECT SITE

 PROPERTY BOUNDARY LINE

 EXISTING OUTLINE

 SUN PATH

TITLE

SITE ANALYSIS

CHECKED BY

JE

DWG #

INHAUS-12


REVISION

E

PROJECT #

2469

NOT FOR CONSTRUCTION

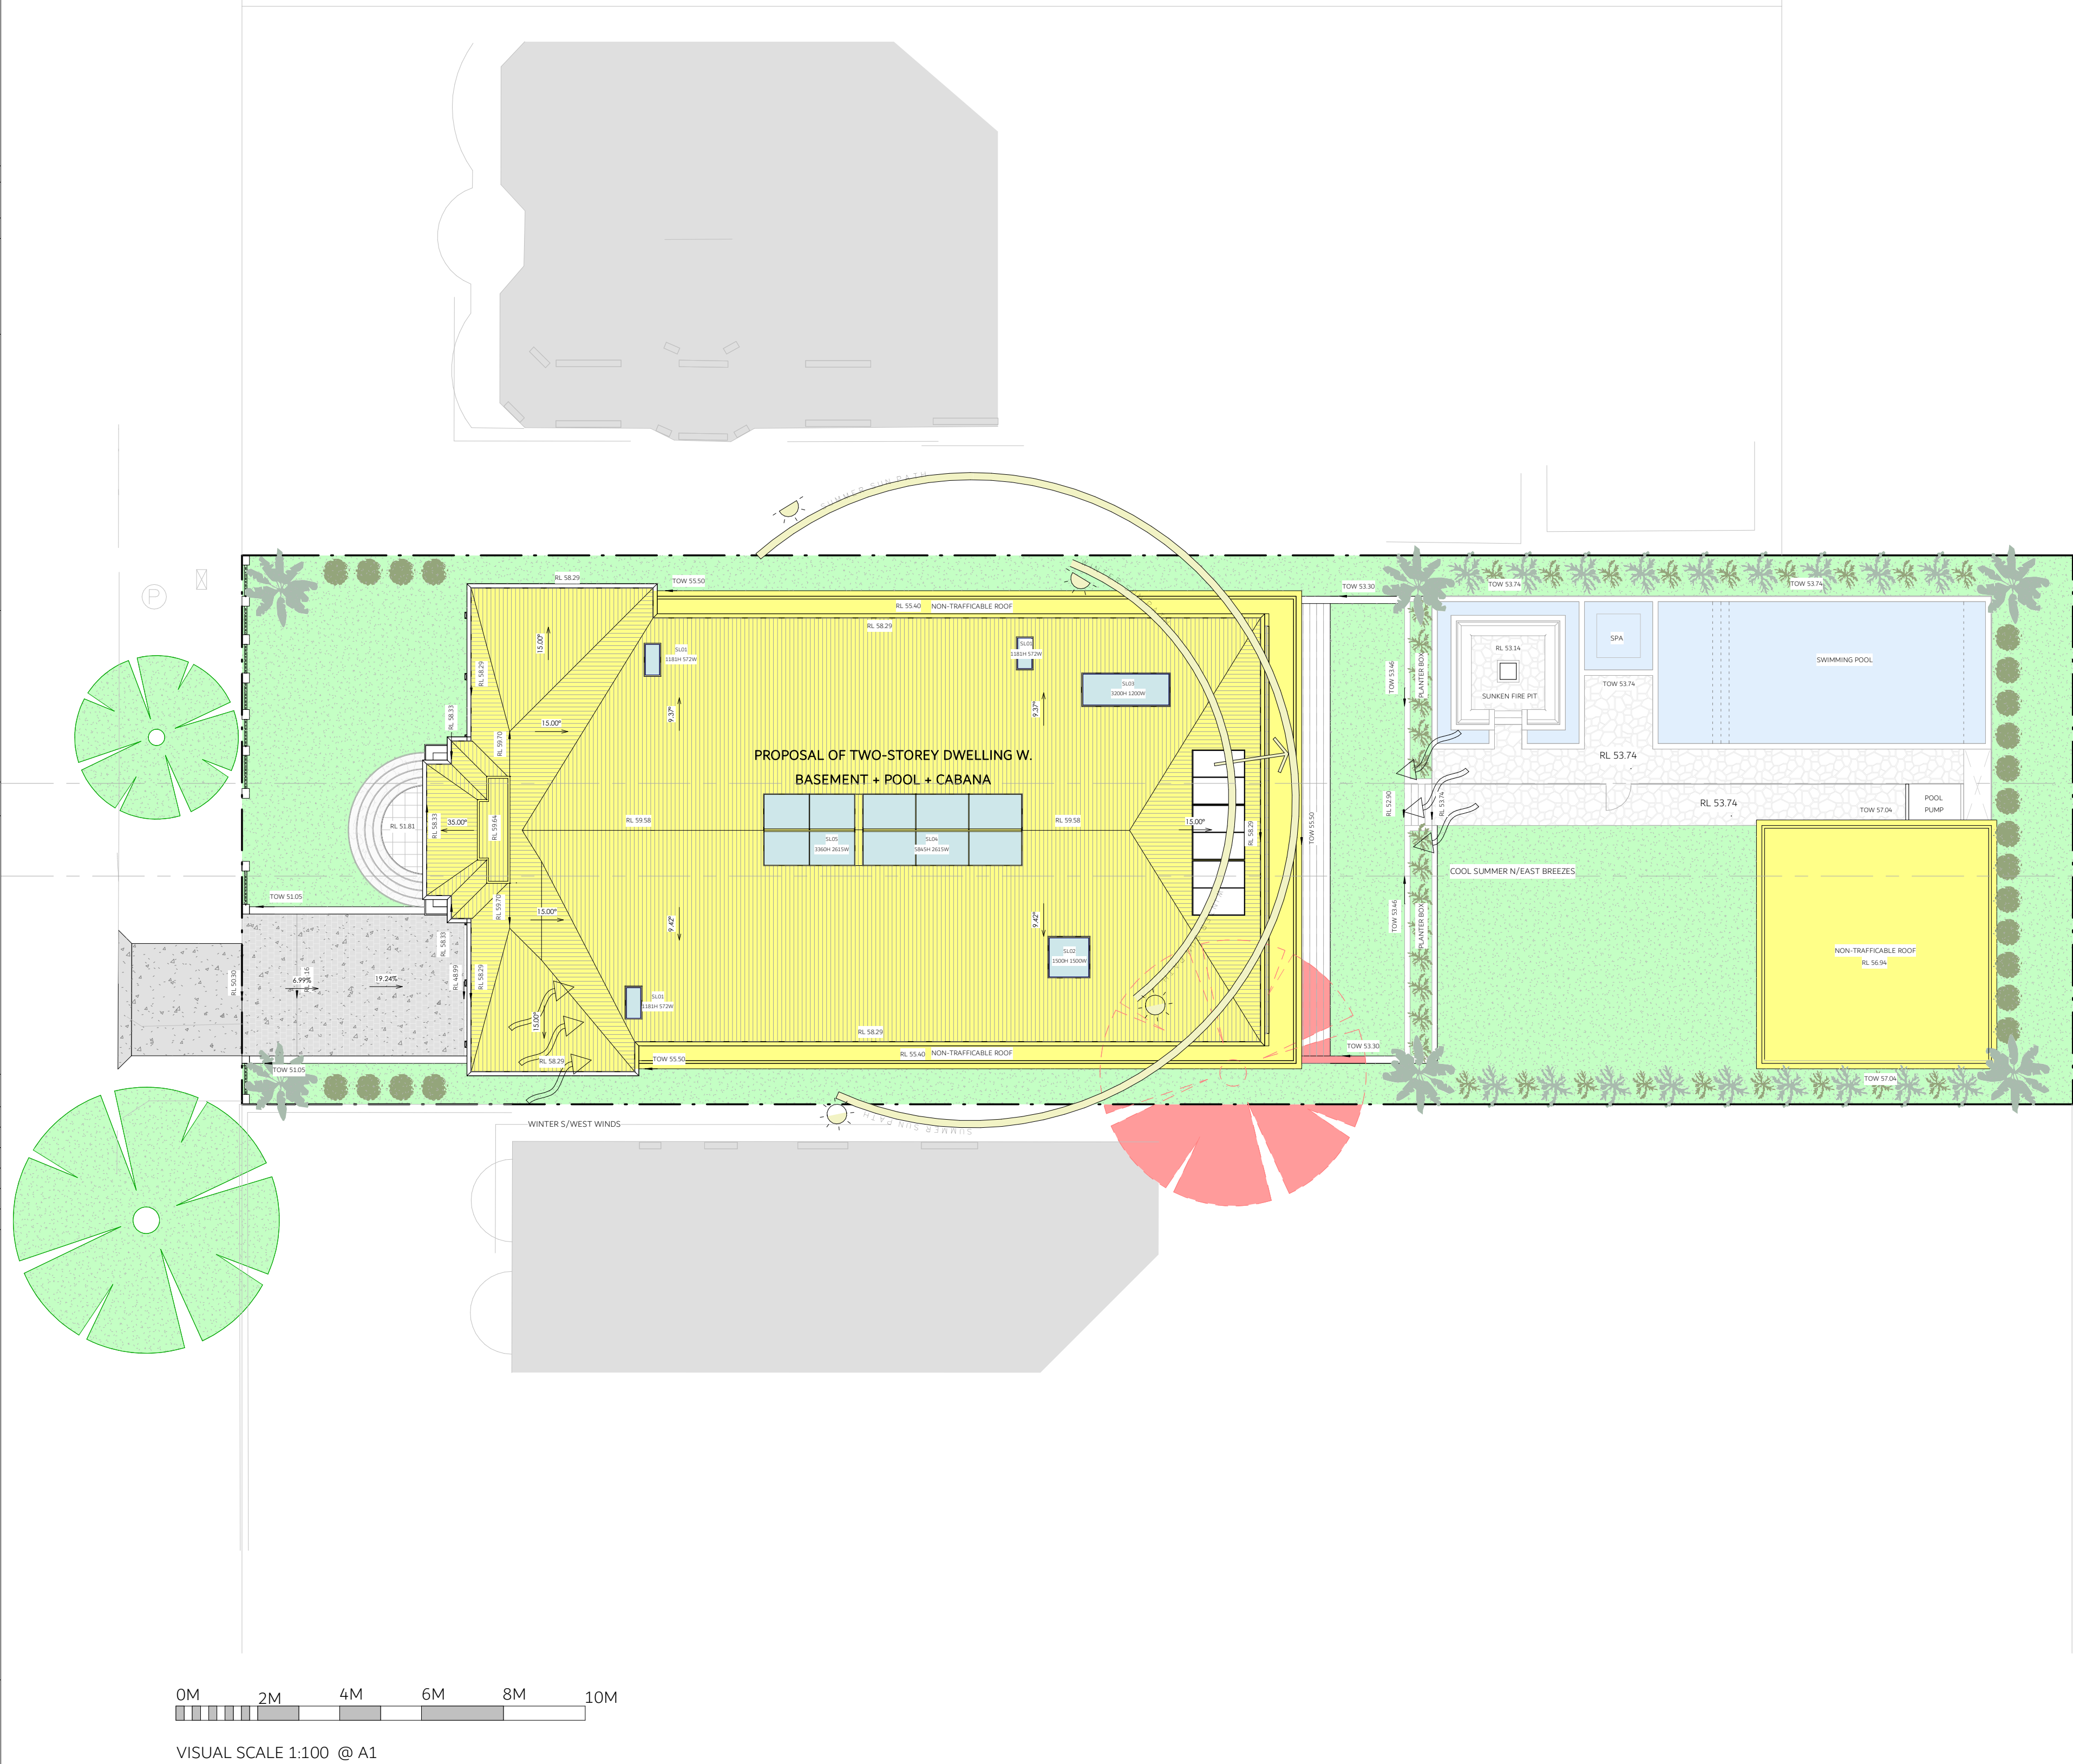

PROPOSAL OF TWO-STOREY DWELLING W. BASEMENT + POOL + CABANA

WINTER S/WEST WINDS

WINTER N/EAST BREEZES

COOL SUMMER N/EAST BREEZES

0M 2M 4M 6M 8M 10M

VISUAL SCALE 1:100 @ A1



NEIGHBOURING DWELLING



EXISTING DWELLING/ SITE



NEIGHBOURING DWELLING