

# REINSTATEMENT OF VEHICLE IMPACTED SHOP AWNING



205 THE BOULEVARDE, PUNCHBOWL NSW 2196

CLIENT:  
ANA


| SHEET LIST - ARCHITECTURAL |                    |     |            |
|----------------------------|--------------------|-----|------------|
| SHEET NUMBER               | SHEET NAME         | REV | DATE       |
| A01                        | COVER SHEET        | A   | 21/01/2025 |
| A02                        | LOCALITY MAP       | A   | 21/01/2025 |
| A03                        | SITE ANALYSIS PLAN | A   | 21/01/2025 |
| A04                        | PROPOSED PLAN      | A   | 21/01/2025 |
| A05                        | ELEVATION VIEW     | A   | 21/01/2025 |
| A06                        | SECTION VIEW       | A   | 21/01/2025 |

| |
|---|
| |
|---|

SUBJECT RECONSTRUCTION ZONE

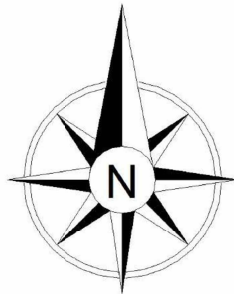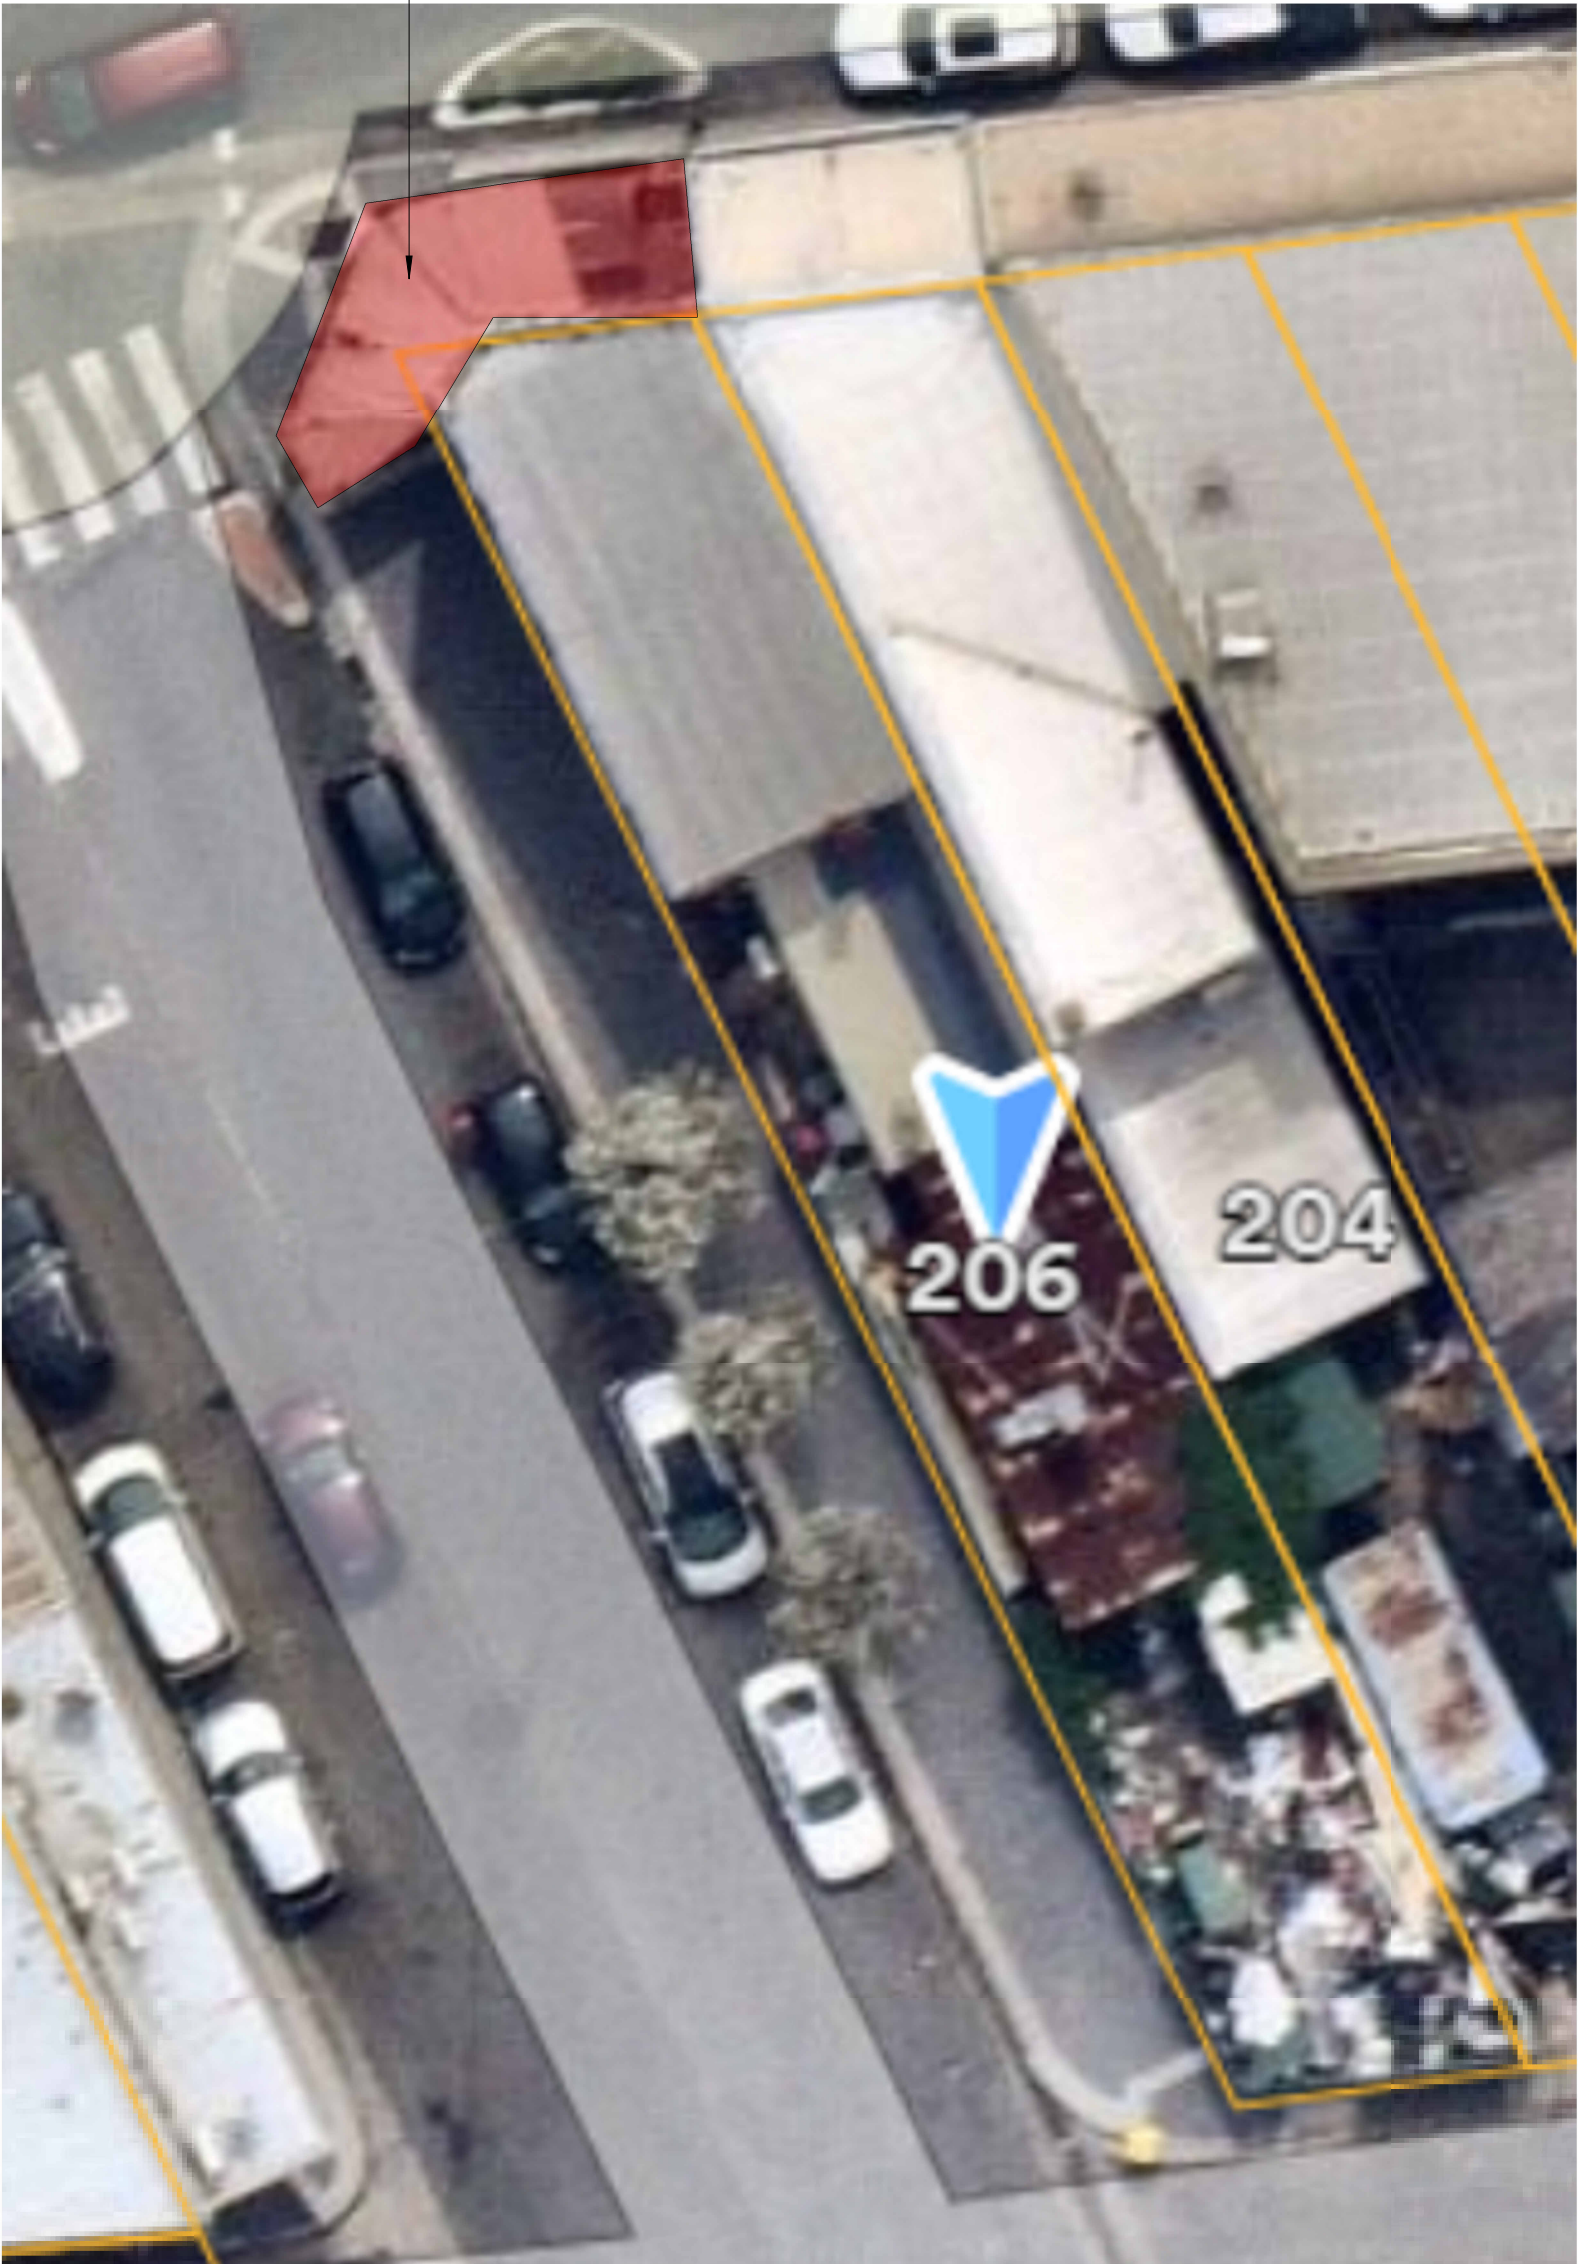

1 LOCALITY MAP  
1 : 100
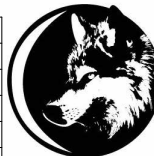
|                |    
|----------------|----|------------|--|--|---|-------|------------------------------------|------------|----------|----|------------|-------------|----|------------|----------------|----|------------|----------|----|------------|----------------|--|----------------------------------------|--|
|                |    |            |  |  |  <div><b>SILVER WOLF PROJECTS PTY LTD</b><br/>ABN 36 108 257 674<br/>NSW   VIC   QLD   ACT   SA   WA   TAS<br/>Tel: HQ (02) 8580 7934<br/>Email info@silverwolfprojects.com.au<br/>Web www.silverwolfprojects.com.au</div> <div><small>This drawing and the information contained thereon have been created solely for a particular purpose and client. Silver Wolf Projects provides no warrant and accepts no liability arising from the use of this drawing and information shown thereon for any other purpose. This is protected by copyright and must not be used, reproduced or copied in any form without written permission of Silver Wolf Projects.</small></div> <table><tr><td>DRAWN</td><td>AB</td><td>21/01/2025</td></tr><tr><td>DESIGNED</td><td>AB</td><td>21/01/2025</td></tr><tr><td>DRG CHECKED</td><td>NH</td><td>21/01/2025</td></tr><tr><td>DESIGN CHECKED</td><td>NH</td><td>21/01/2025</td></tr><tr><td>APPROVED</td><td>DB</td><td>21/01/2025</td></tr></table> | DRAWN | AB                                 | 21/01/2025 | DESIGNED | AB | 21/01/2025 | DRG CHECKED | NH | 21/01/2025 | DESIGN CHECKED | NH | 21/01/2025 | APPROVED | DB | 21/01/2025 | CLIENT:<br>ANA |  | PROJECT PART<br>ARCHITECTURAL DRAWINGS |  |
| DRAWN          | AB | 21/01/2025 |  |  
| DESIGNED       | AB | 21/01/2025 |  |  
| DRG CHECKED    | NH | 21/01/2025 |  |  
| DESIGN CHECKED | NH | 21/01/2025 |  |  
| APPROVED       | DB | 21/01/2025 |  |  
|                |    |            |  |  | PROJECT:<br>REINSTATEMENT OF VEHICLE IMPACTED SHOP<br>AWNING   |       | DRAWING TITLE<br>LOCALITY MAP      |            |          |    |            |             |    |            |                |    |            |          |    |            |                |  |                                        |  |
|                |    |            |  |  | ADDRESS:<br>205 THE BOULEVARDE, PUNCHBOWL NSW 2196   |       | PROJECT NUMBER<br>SWP 2404064      |            |          |    |            |             |    |            |                |    |            |          |    |            |                |  |                                        |  |
|                |    |            |  |  |   |       | DRG NUMBER<br>SWP-DWG-2404064- A02 |            |          |    |            |             |    |            |                |    |            |          |    |            |                |  |                                        |  |
|                |    |            |  |  |   |       | HEIGHT DATUM: A.H.D                |            |          |    |            |             |    |            |                |    |            |          |    |            |                |  |                                        |  |
|                |    |            |  |  |   |       | SCALE<br>1 : 100                   | SIZE<br>A2 |          |    |            |             |    |            |                |    |            |          |    |            |                |  |                                        |  |
|                |    |            |  |  |   |       | REV<br>A                           |            |          |    |            |             |    |            |                |    |            |          |    |            |                |  |                                        |  |





SUPPLY AND INSTALL BOX GUTTER AND ITS ASSOCIATED HYDRAULIC COMPONENTS IN ACCORDANCE WITH NCC BCA 2022 AND AS. 3500.3-2022 PLUMBING AND DRAINAGE PART 3: STORMWATER DRAINAGE TO MATCH THE PRE LOSS/EXISTING CONDITION. **APPROXIMATELY 300mmW×120mmD×12Lm.**

SUPPLY AND INSTALL ROOF METAL SHEETING, INCLUSIVE OF FIXINGS, IN ACCORDANCE WITH NCC BCA 2022 AND AS 1562.1:2018 DESIGN AND INSTALLATION OF SHEET ROOF AND WALL CLADDING – METAL. TO MATCH THE PRE-LOSS/EXISTING CONDITION. **APPROXIMATELY 30m² GFA**

SUPPLY AND INSTALL RENDERING LAYER ON THE NEW SECTION OF THE BRICKWORK AT THE NORTHERN AND NORTH-WESTERN ELEVATIONS OF THE SUBJECT BUILDING TO MATCH THE PRE-LOSS/EXISTING CONDITION. **APPROXIMATELY 1m² GFA**

SUPPLY AND INSTALL NEW RAINWATER DISCHARGE OUTLET IN KERB

SUPPLY AND INSTALL RAINWATER SUMP - REFER TO NY CIVIL STORMWATER MANAGEMENT PLAN - E250018

**PAINTING**

ALLOW FOR THE SUPPLY, PREPARATION, AND APPLICATION OF THREE (3) COATS OF ACRYLIC PAINT TO FOLLOWING BUILDING ELEMENTS TO MATCH EXISTING COLOUR. ALLOWANCE FOR 30m².

- STEEL FRAMEWORK OF THE STREET AWNING.
- EXTERNAL RENDERING LAYER OF THE BRICKWORK OF THE MAIN BUILDING.
- FASCIA OF THE STREET AWNING.

SUPPLY AND INSTALL NEW AWNING FRAMEWORK

SUPPLY AND INSTALL NEW STREET AWNING FASCIA IN ACCORDANCE WITH AS 3679.1-2010 STRUCTURAL STEEL HOT-ROLLED BARS AND SECTION TO MATCH PRE LOSS CONDITION. **1 OFF ASSUMED 8mm THICK x 50mm W x 550mm H x 12Lm FASCIA FLAT BAR**

SUPPLY AND INSTALL RAINWATER SUMP - REFER TO NY CIVIL STORMWATER MANAGEMENT PLAN - E250018

MATTHEW STREET

SUPPLY AND INSTALL NEW SOFFIT LINING

SUPPLY AND INSTALL NEW TIE-RODS INCLUSIVE OF TIE PLATES, TIE-ROD END PLATES, TURNBUCKLES, AND FIXINGS TO THE EXISTING EYEBOLTS ON THE BRICK WALL OF THE SUBJECT DWELLING IN ACCORDANCE WITH AS 4100:2020 - STEEL STRUCTURES, AS4680:2006 - HOT-DIP GALVANIZED (ZINC) COATINGS ON FABRICATED FERROUS ARTICLES. **5 OFFS ASSUMED TO BE Ø24MM TIE-ROD×2.5LM.**

**GENERAL NOTES:**


REPLACEMENT OF EXISTING SHOP FRONT AWNING CONDITION & FINISHES TO MATCH PRE-LOSS CONDITION.

ALL DIMENSIONS ARE INDICATIVE ONLY AND ARE TO BE CONFIRMED BY THE CONTRACTOR ON SITE PRIOR TO DEMOLITION & CONSTRUCTION.


WINDOW AND DOOR LOCATIONS AND DIMENSIONS ARE APPROXIMATE AND TO BE CONFIRMED BY CONTRACTOR.

ALL SPOT ELEVATIONS ARE INDICATIVE ONLY & ARE TO BE CONFIRMED BY THE CONTRACTOR ON SITE PRIOR TO DEMOLITION & CONSTRUCTION.

ALL NEW CONSTRUCTION WORKS TO BE CONSTRUCTED TO MATCH ORIGINAL STRUCTURE.

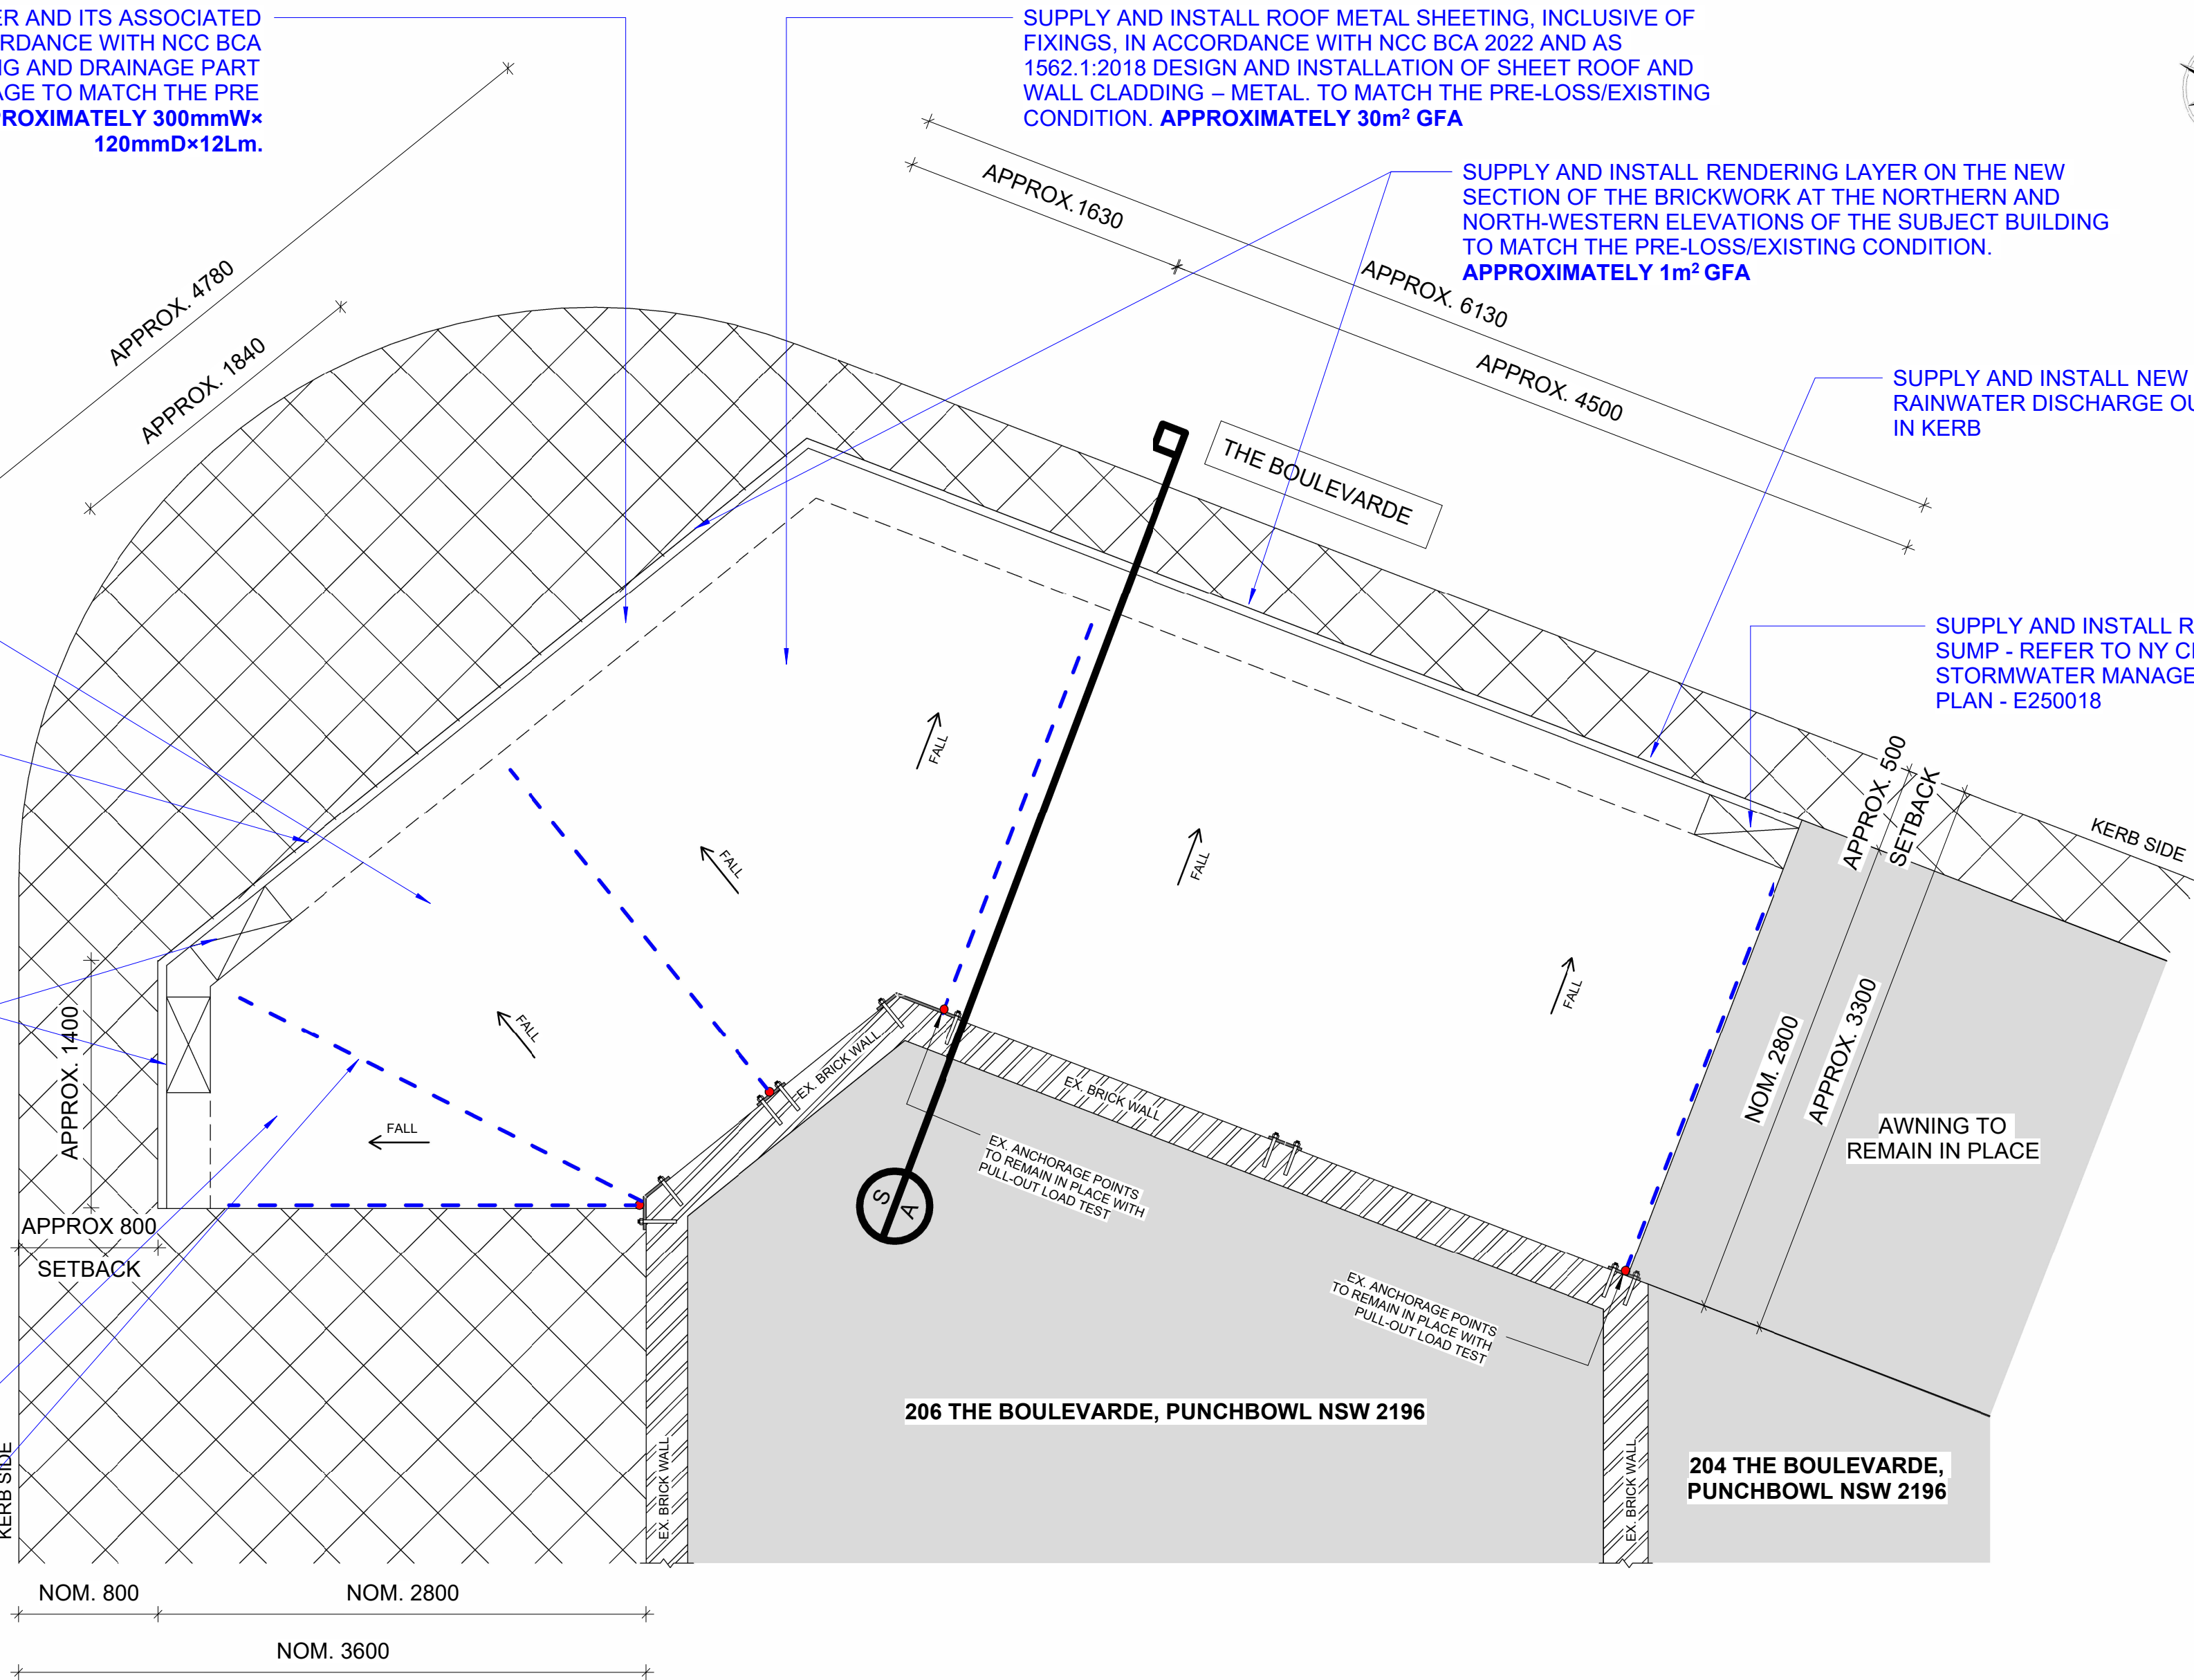

1 PROPOSED PLAN  
1 : 30

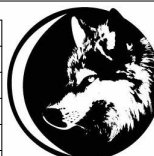

**SILVER WOLF PROJECTS PTY LTD**  
ABN 36 108 257 674  
NSW | VIC | QLD | ACT | SA | WA | TAS  
Tel: HQ (02) 8580 7934  
Email info@silverwolfprojects.com.au  
Web www.silverwolfprojects.com.au

This drawing and the information contained thereon have been created solely for a particular purpose and client. Silver Wolf Projects provides no warrant and accepts no liability arising from the use of this drawing and information shown thereon for any other purpose. This is protected by copyright and must not be used, reproduced or copied in any form without written permission of Silver Wolf Projects.

|                |    |            |
|----------------|----|------------|
| DRAWN          | AB | 21/01/2025 |
| DESIGNED       | AB | 21/01/2025 |
| DRG CHECKED    | NH | 21/01/2025 |
| DESIGN CHECKED | NH | 21/01/2025 |
| APPROVED       | DB | 21/01/2025 |

| REV | ISSUED FOR DA APPROVAL | 21/01/2025 | AB    | DB       |
|-----|------------------------|------------|-------|----------|
| REV | DESCRIPTION            | DATE       | DRAWN | APPROVED |


CLIENT: ANA  
PROJECT: REINSTATEMENT OF VEHICLE IMPACTED SHOP AWNING  
ADDRESS: 205 THE BOULEVARDE, PUNCHBOWL NSW 2196

PROJECT PART

DRAWING TITLE

PROPOSED PLAN

|                |                     |       |        |
|----------------|---------------------|-------|--------|
| PROJECT NUMBER | SWP 2404064         | SCALE | 1 : 30 |
| DRG NUMBER     | SWP-DWG-2404064-A04 | REV   | A      |
| HEIGHT DATUM:  | A.H.D               | SIZE  | A2     |

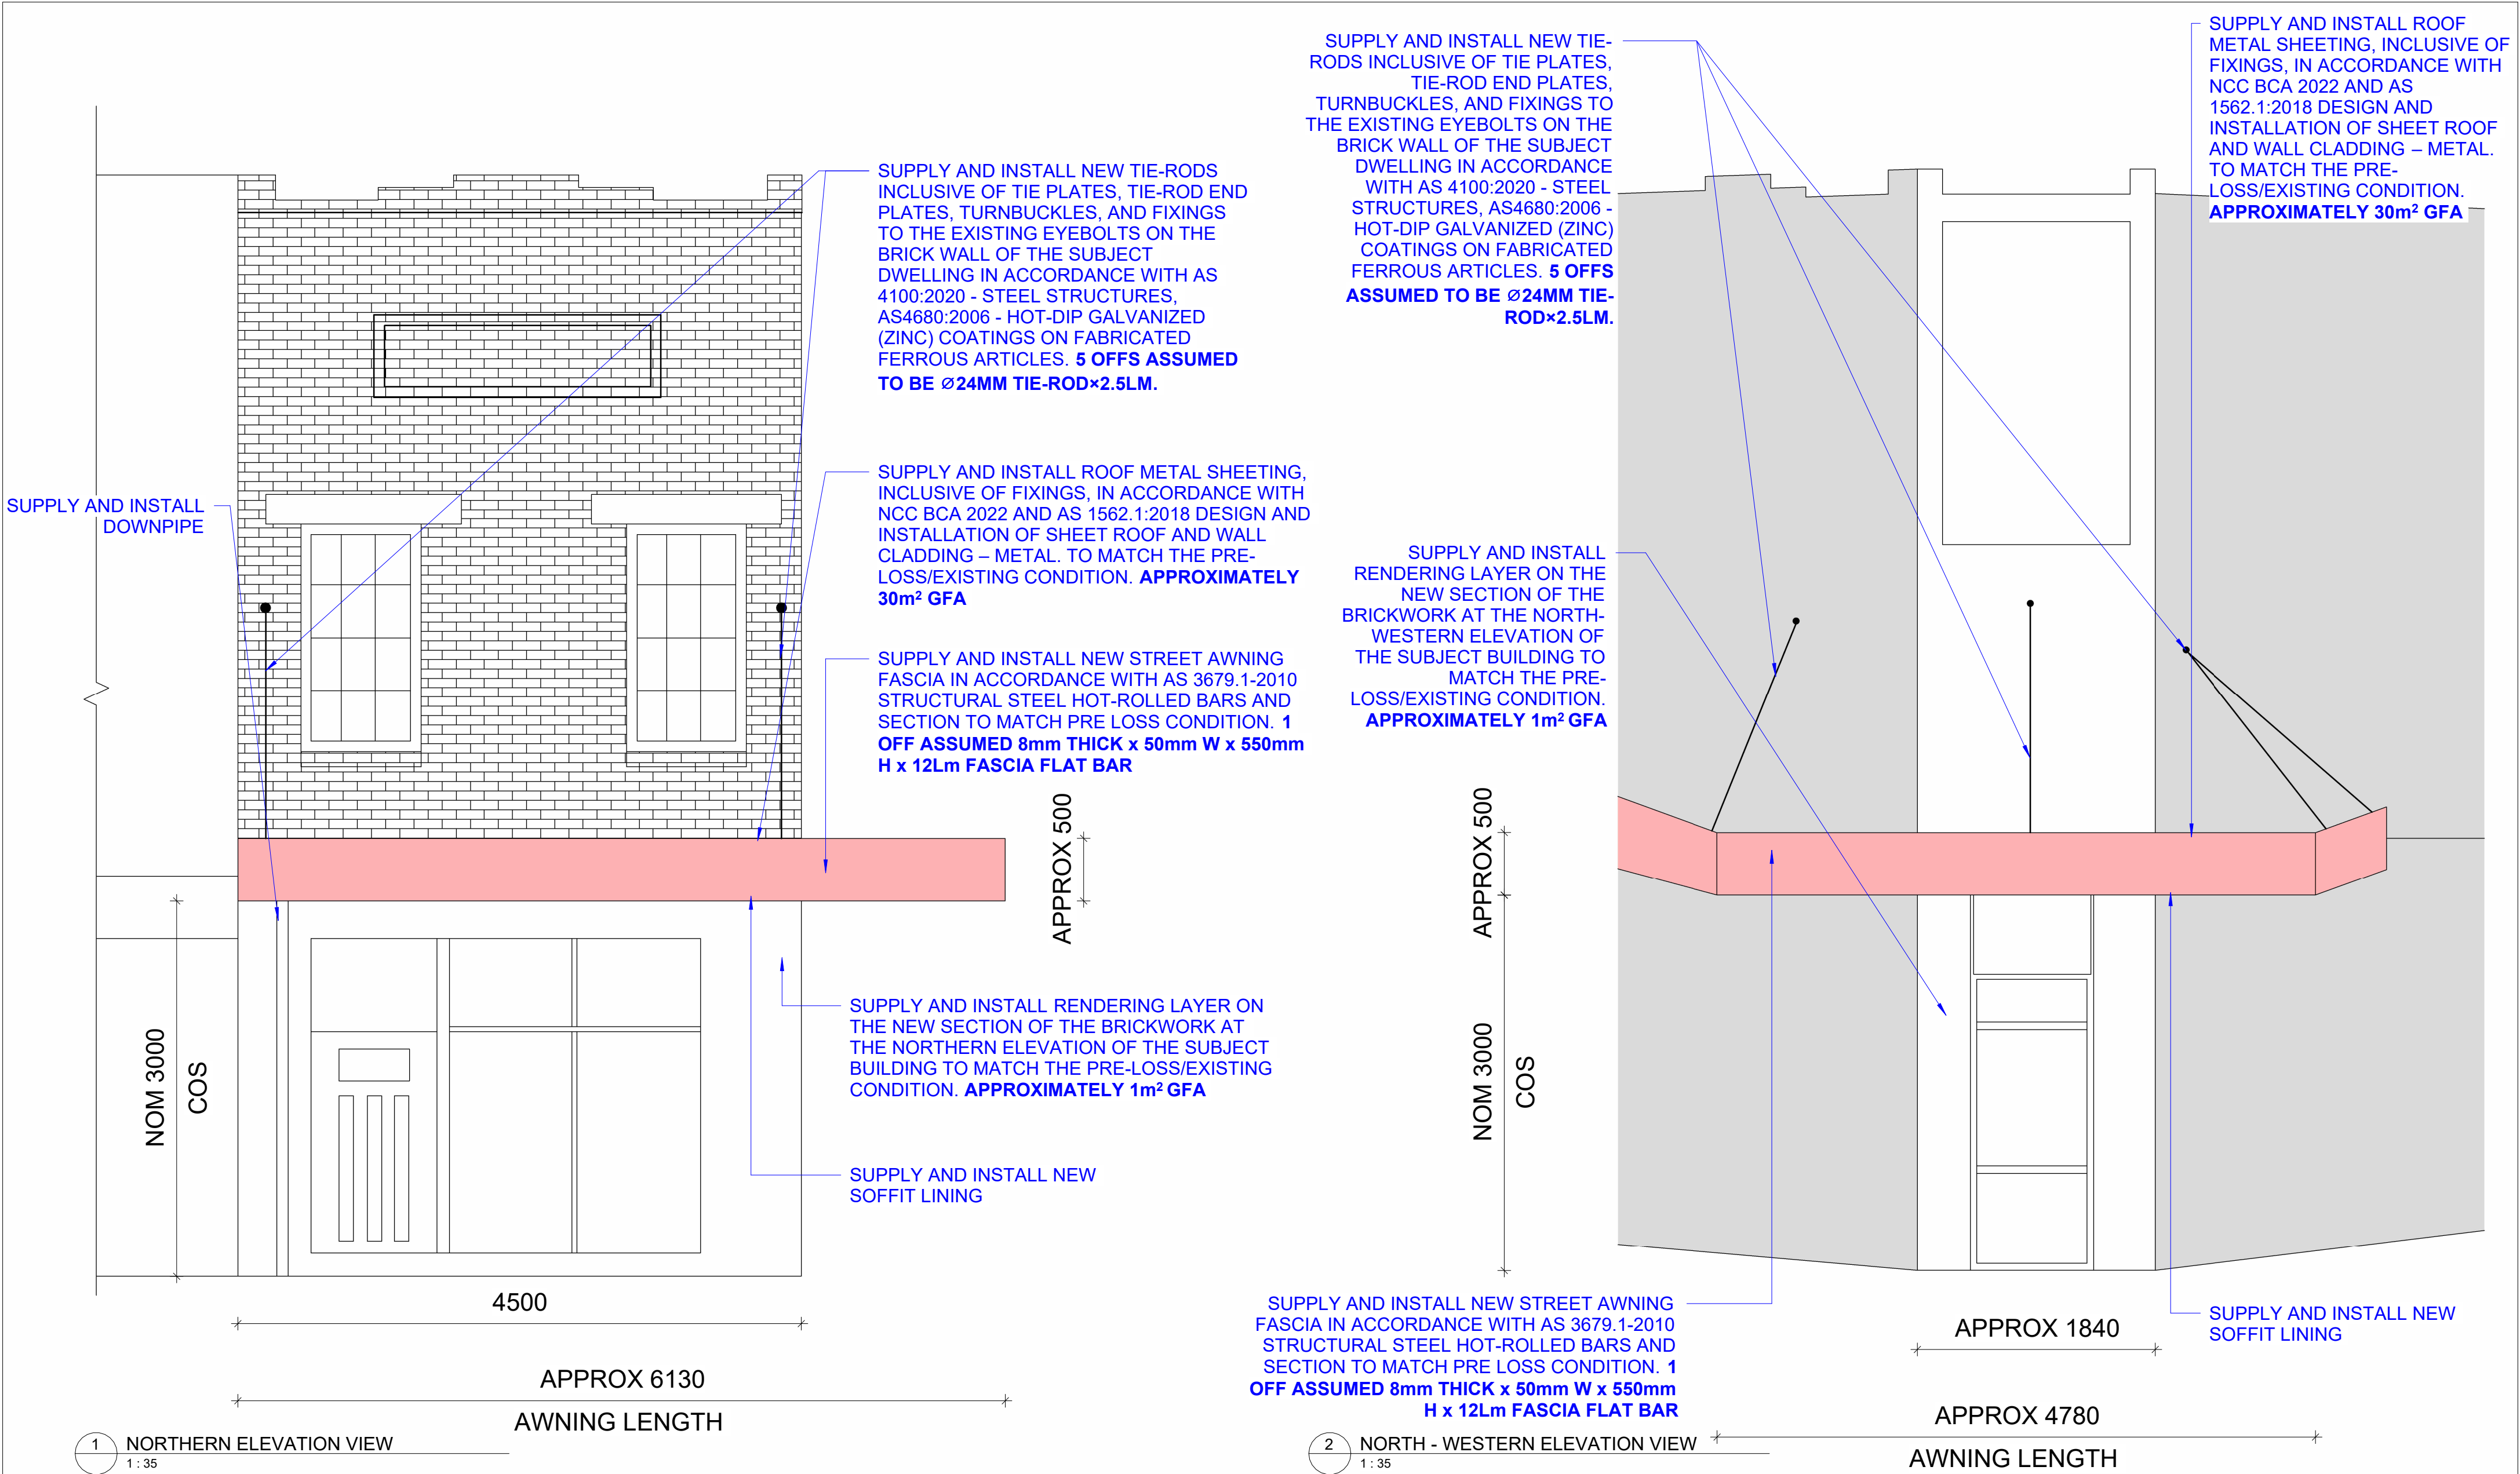

**GENERAL NOTES:**

REPLACEMENT OF EXISTING SHOP FRONT AWNING CONDITION & FINISHES TO MATCH PRE-LOSS CONDITION.

ALL DIMENSIONS ARE INDICATIVE ONLY AND ARE TO BE CONFIRMED BY THE CONTRACTOR ON SITE PRIOR TO DEMOLITION & CONSTRUCTION.


WINDOW AND DOOR LOCATIONS AND DIMENSIONS ARE APPROXIMATE AND TO BE CONFIRMED BY CONTRACTOR.

ALL SPOT ELEVATIONS ARE INDICATIVE ONLY & ARE TO BE CONFIRMED BY THE CONTRACTOR ON SITE PRIOR TO DEMOLITION & CONSTRUCTION.

ALL NEW CONSTRUCTION WORKS TO BE CONSTRUCTED TO MATCH ORIGINAL STRUCTURE.

|     |                        |            |       |          |   |
|-----|------------------------|------------|-------|----------|---|
|     |                        |            |       |          |  <div><b>SILVER WOLF PROJECTS PTY LTD</b><br/>ABN 36 108 257 674<br/>NSW   VIC   QLD   ACT   SA   WA   TAS<br/>Tel: HQ (02) 8580 7934<br/>Email <a href="mailto:info@silverwolfprojects.com.au">info@silverwolfprojects.com.au</a><br/>Web <a href="http://www.silverwolfprojects.com.au">www.silverwolfprojects.com.au</a></div>        |
|     |                        |            |       |          |   |
|     |                        |            |       |          |   |
|     |                        |            |       |          |   |
|     |                        |            |       |          |   |
|     |                        |            |       |          | <i>This drawing and the information contained thereon have been created solely for a particular purpose and client. Silver Wolf Projects provides no warrant and accepts no liability arising from the use of this drawing and information shown thereon for any other purpose. This is protected by copyright and must not be used, reproduced or copied in any form without written permission of Silver Wolf Projects.</i> |
|     |                        |            |       |          | DRAWN AB 21/01/2025   |
|     |                        |            |       |          | DESIGNED AB 21/01/2025   |
|     |                        |            |       |          | DRG CHECKED NH 21/01/2025   |
|     |                        |            |       |          | DESIGN CHECKED NH 21/01/2025   |
|     |                        |            |       |          | APPROVED DB 21/01/2025   |
| A   | ISSUED FOR DA APPROVAL | 21/01/2025 | AB    | DB       |   |
| REV | DESCRIPTION            | DATE       | DRAWN | APPROVED |   |

|                                                           |                                 |                 |
|-----------------------------------------------------------|---------------------------------|-----------------|
| CLIENT:<br>ANA                                            | PROJECT PART                    |                 |
| PROJECT:<br>REINSTATEMENT OF VEHICLE IMPACTED SHOP AWNING |                                 |                 |
| ADDRESS:<br>205 THE BOULEVARDE, PUNCHBOWL NSW 2196        | DRAWING TITLE<br>ELEVATION VIEW |                 |
| PROJECT NUMBER<br>SWP 2404064                             |                                 | SCALE<br>1 : 35 |
| DRG NUMBER<br>SWP-DWG-2404064-A05                         |                                 | REV<br>A        |
| HEIGHT DATUM: A.H.D                                       |                                 | SIZE<br>A2      |

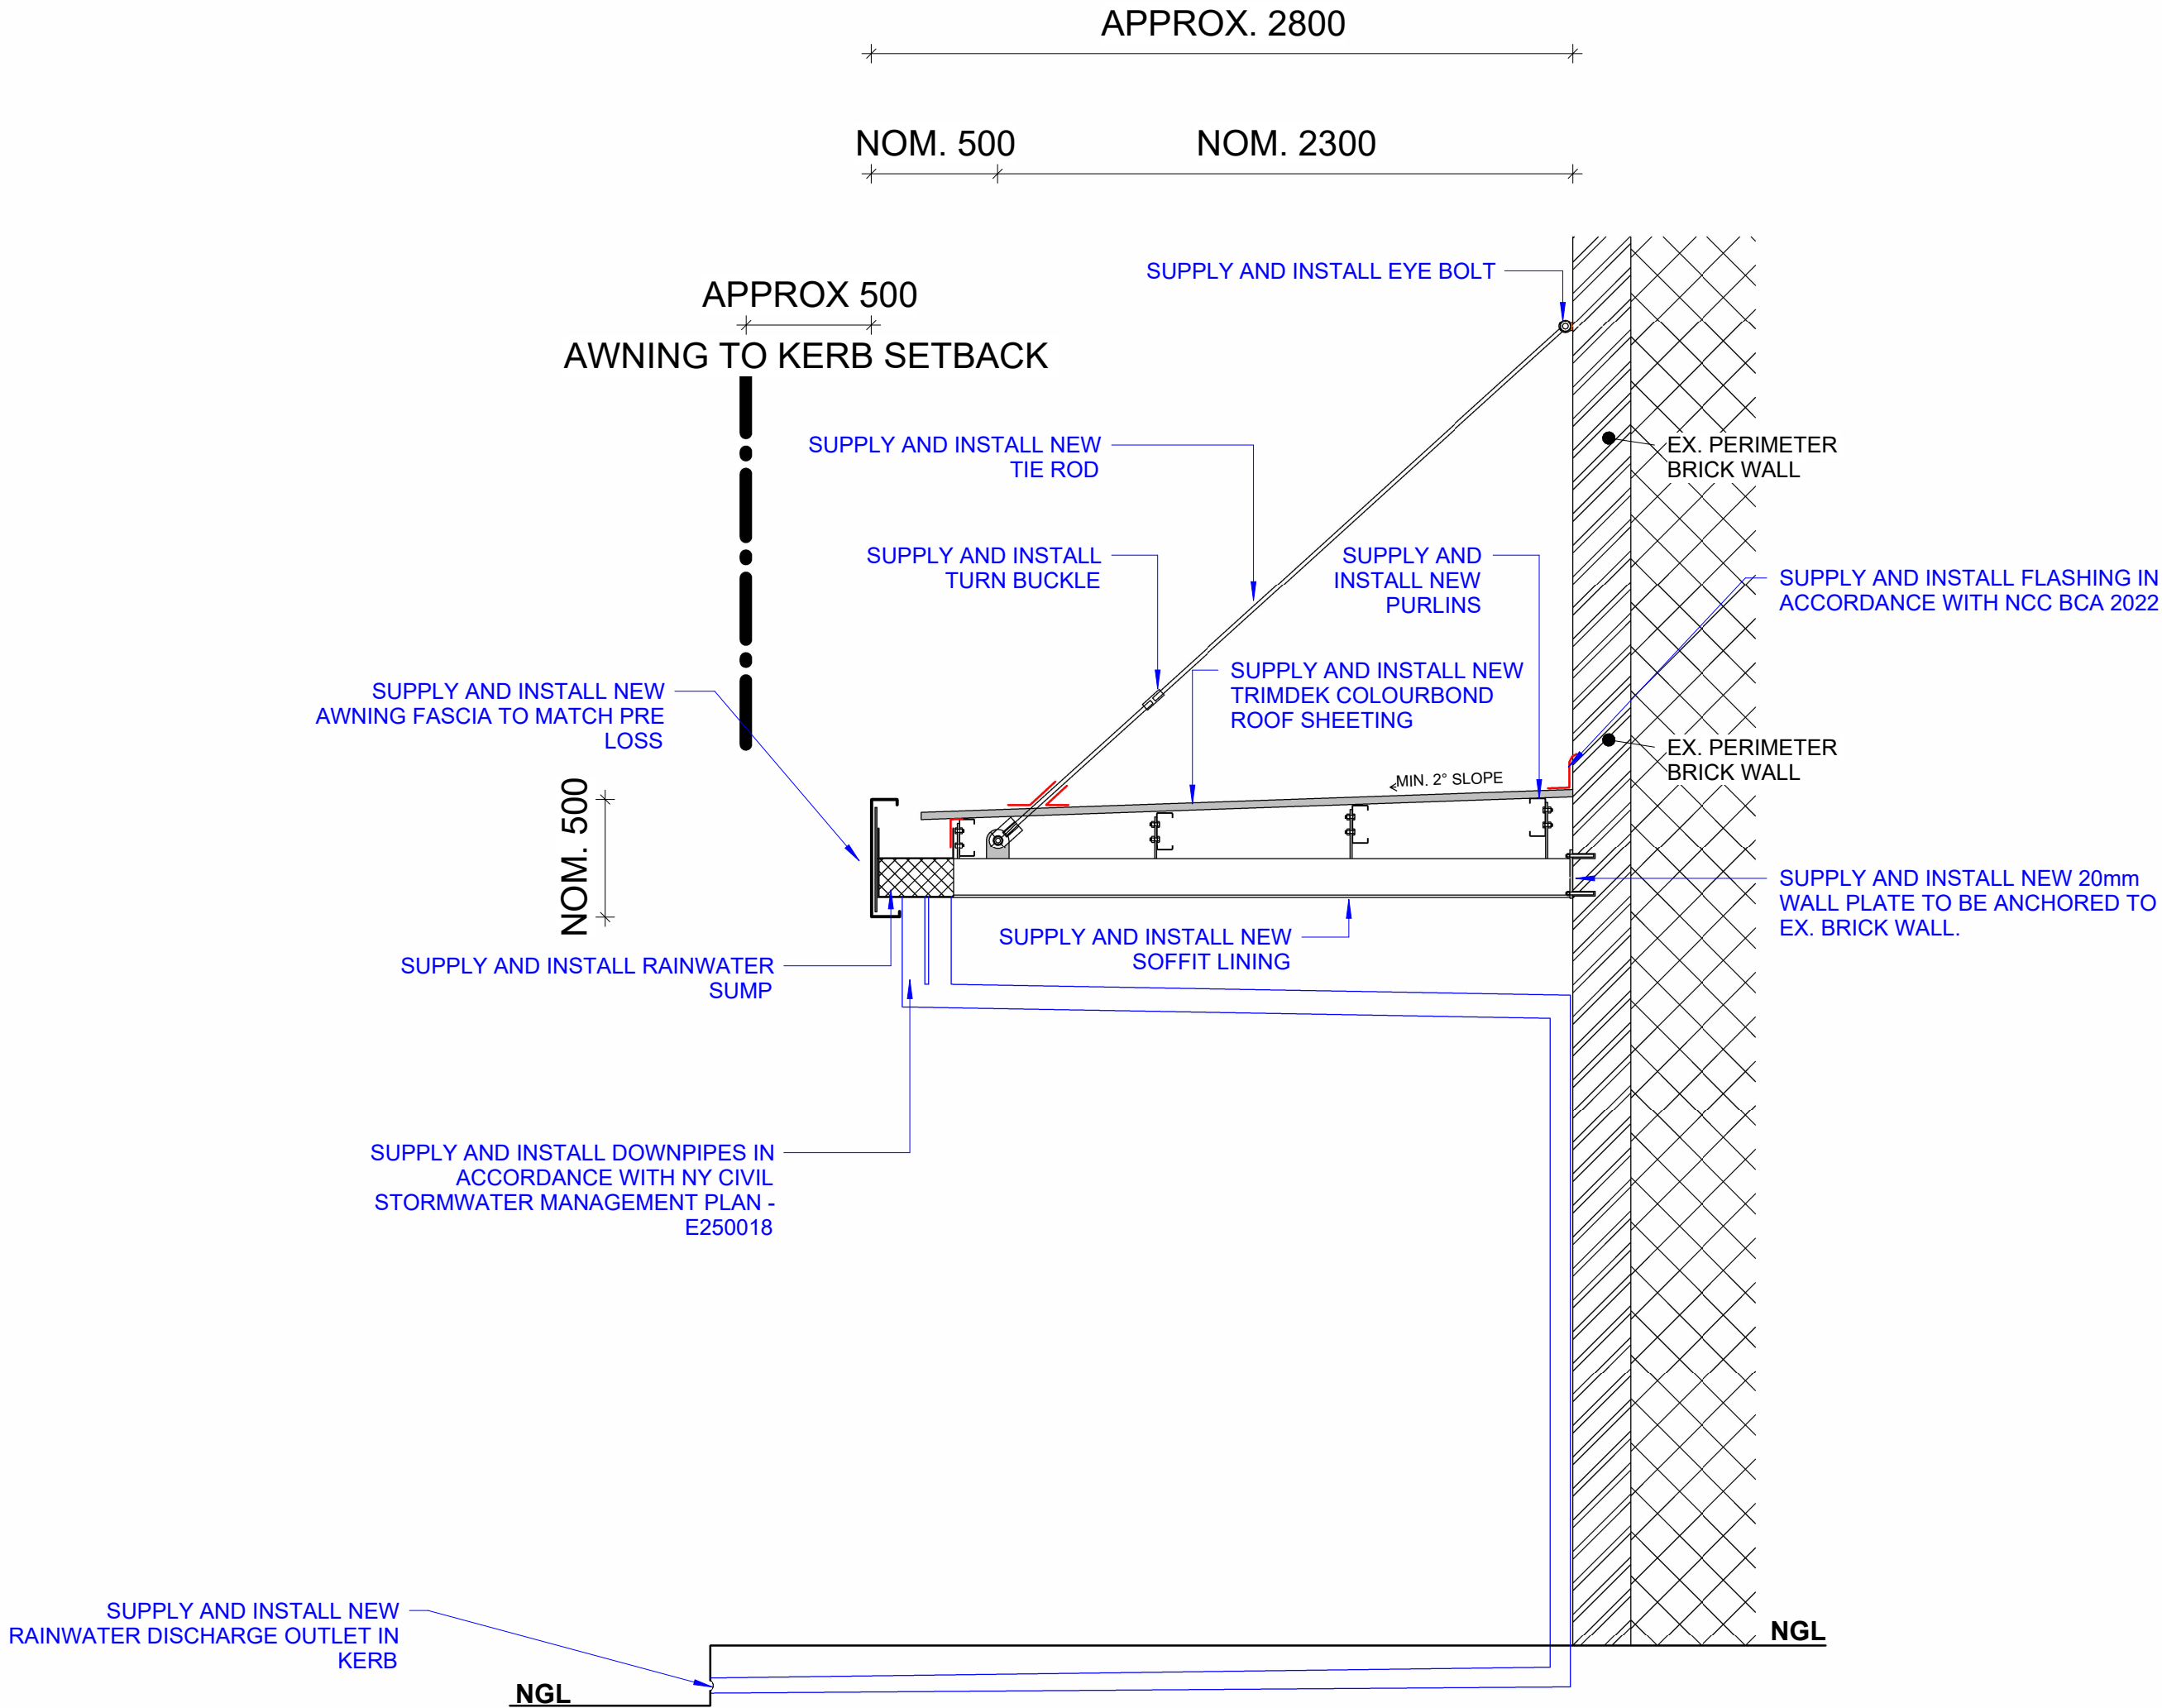

1 SECTION VIEW  
1 : 25

GENERAL NOTES:

REPLACEMENT OF EXISTING SHOP FRONT AWNING CONDITION & FINISHES TO MATCH PRE-LOSS CONDITION.

ALL DIMENSIONS ARE INDICATIVE ONLY AND ARE TO BE CONFIRMED BY THE CONTRACTOR ON SITE PRIOR TO DEMOLITION & CONSTRUCTION.

WINDOW AND DOOR LOCATIONS AND DIMENSIONS ARE APPROXIMATE AND TO BE CONFIRMED BY CONTRACTOR.

ALL SPOT ELEVATIONS ARE INDICATIVE ONLY & ARE TO BE CONFIRMED BY THE CONTRACTOR ON SITE PRIOR TO DEMOLITION & CONSTRUCTION.

ALL NEW CONSTRUCTION WORKS TO BE CONSTRUCTED TO MATCH ORIGINAL STRUCTURE.

|     |                        |            |       |          |   |               |
|-----|------------------------|------------|-------|----------|---|---------------|
|     |                        |            |       |          |  <div><b>SILVER WOLF PROJECTS PTY LTD</b><br/>ABN 36 108 257 674<br/>NSW   VIC   QLD   ACT   SA   WA   TAS<br/>Tel: HQ (02) 8580 7934<br/>Email <a href="mailto:info@silverwolfprojects.com.au">info@silverwolfprojects.com.au</a><br/>Web <a href="http://www.silverwolfprojects.com.au">www.silverwolfprojects.com.au</a></div>        |               |
|     |                        |            |       |          |   |               |
|     |                        |            |       |          | <i>This drawing and the information contained thereon have been created solely for a particular purpose and client. Silver Wolf Projects provides no warrant and accepts no liability arising from the use of this drawing and information shown thereon for any other purpose. This is protected by copyright and must not be used, reproduced or copied in any form without written permission of Silver Wolf Projects.</i> |               |
|     |                        |            |       |          | DRAWN   | AB 21/01/2025 |
|     |                        |            |       |          | DESIGNED   | AB 21/01/2025 |
|     |                        |            |       |          | DRG CHECKED   | NH 21/01/2025 |
|     |                        |            |       |          | DESIGN CHECKED   | NH 21/01/2025 |
|     |                        |            |       |          | APPROVED   | DB 21/01/2025 |
| A   | ISSUED FOR DA APPROVAL | 21/01/2025 | AB    | DB       |   |               |
| REV | DESCRIPTION            | DATE       | DRAWN | APPROVED | APPROVED   | DB 21/01/2025 |

|                                                              |  |                                   |                 |            |
|--------------------------------------------------------------|--|-----------------------------------|-----------------|------------|
| CLIENT:<br>ANA                                               |  | PROJECT PART                      |                 |            |
| PROJECT:<br>REINSTATEMENT OF VEHICLE IMPACTED SHOP<br>AWNING |  | DRAWING TITLE<br><br>SECTION VIEW |                 |            |
| ADDRESS:<br>205 THE BOULEVARDE, PUNCHBOWL NSW 2196           |  |                                   |                 |            |
|                                                              |  |                                   |                 |            |
| PROJECT NUMBER                                               |  | SWP 2404064                       | SCALE<br>1 : 25 |            |
| DRG NUMBER                                                   |  | SWP-DWG-2404064-A06               | REV<br>A        | SIZE<br>A2 |
| HEIGHT DATUM: A.H.D                                          |  |                                   |                 |            |