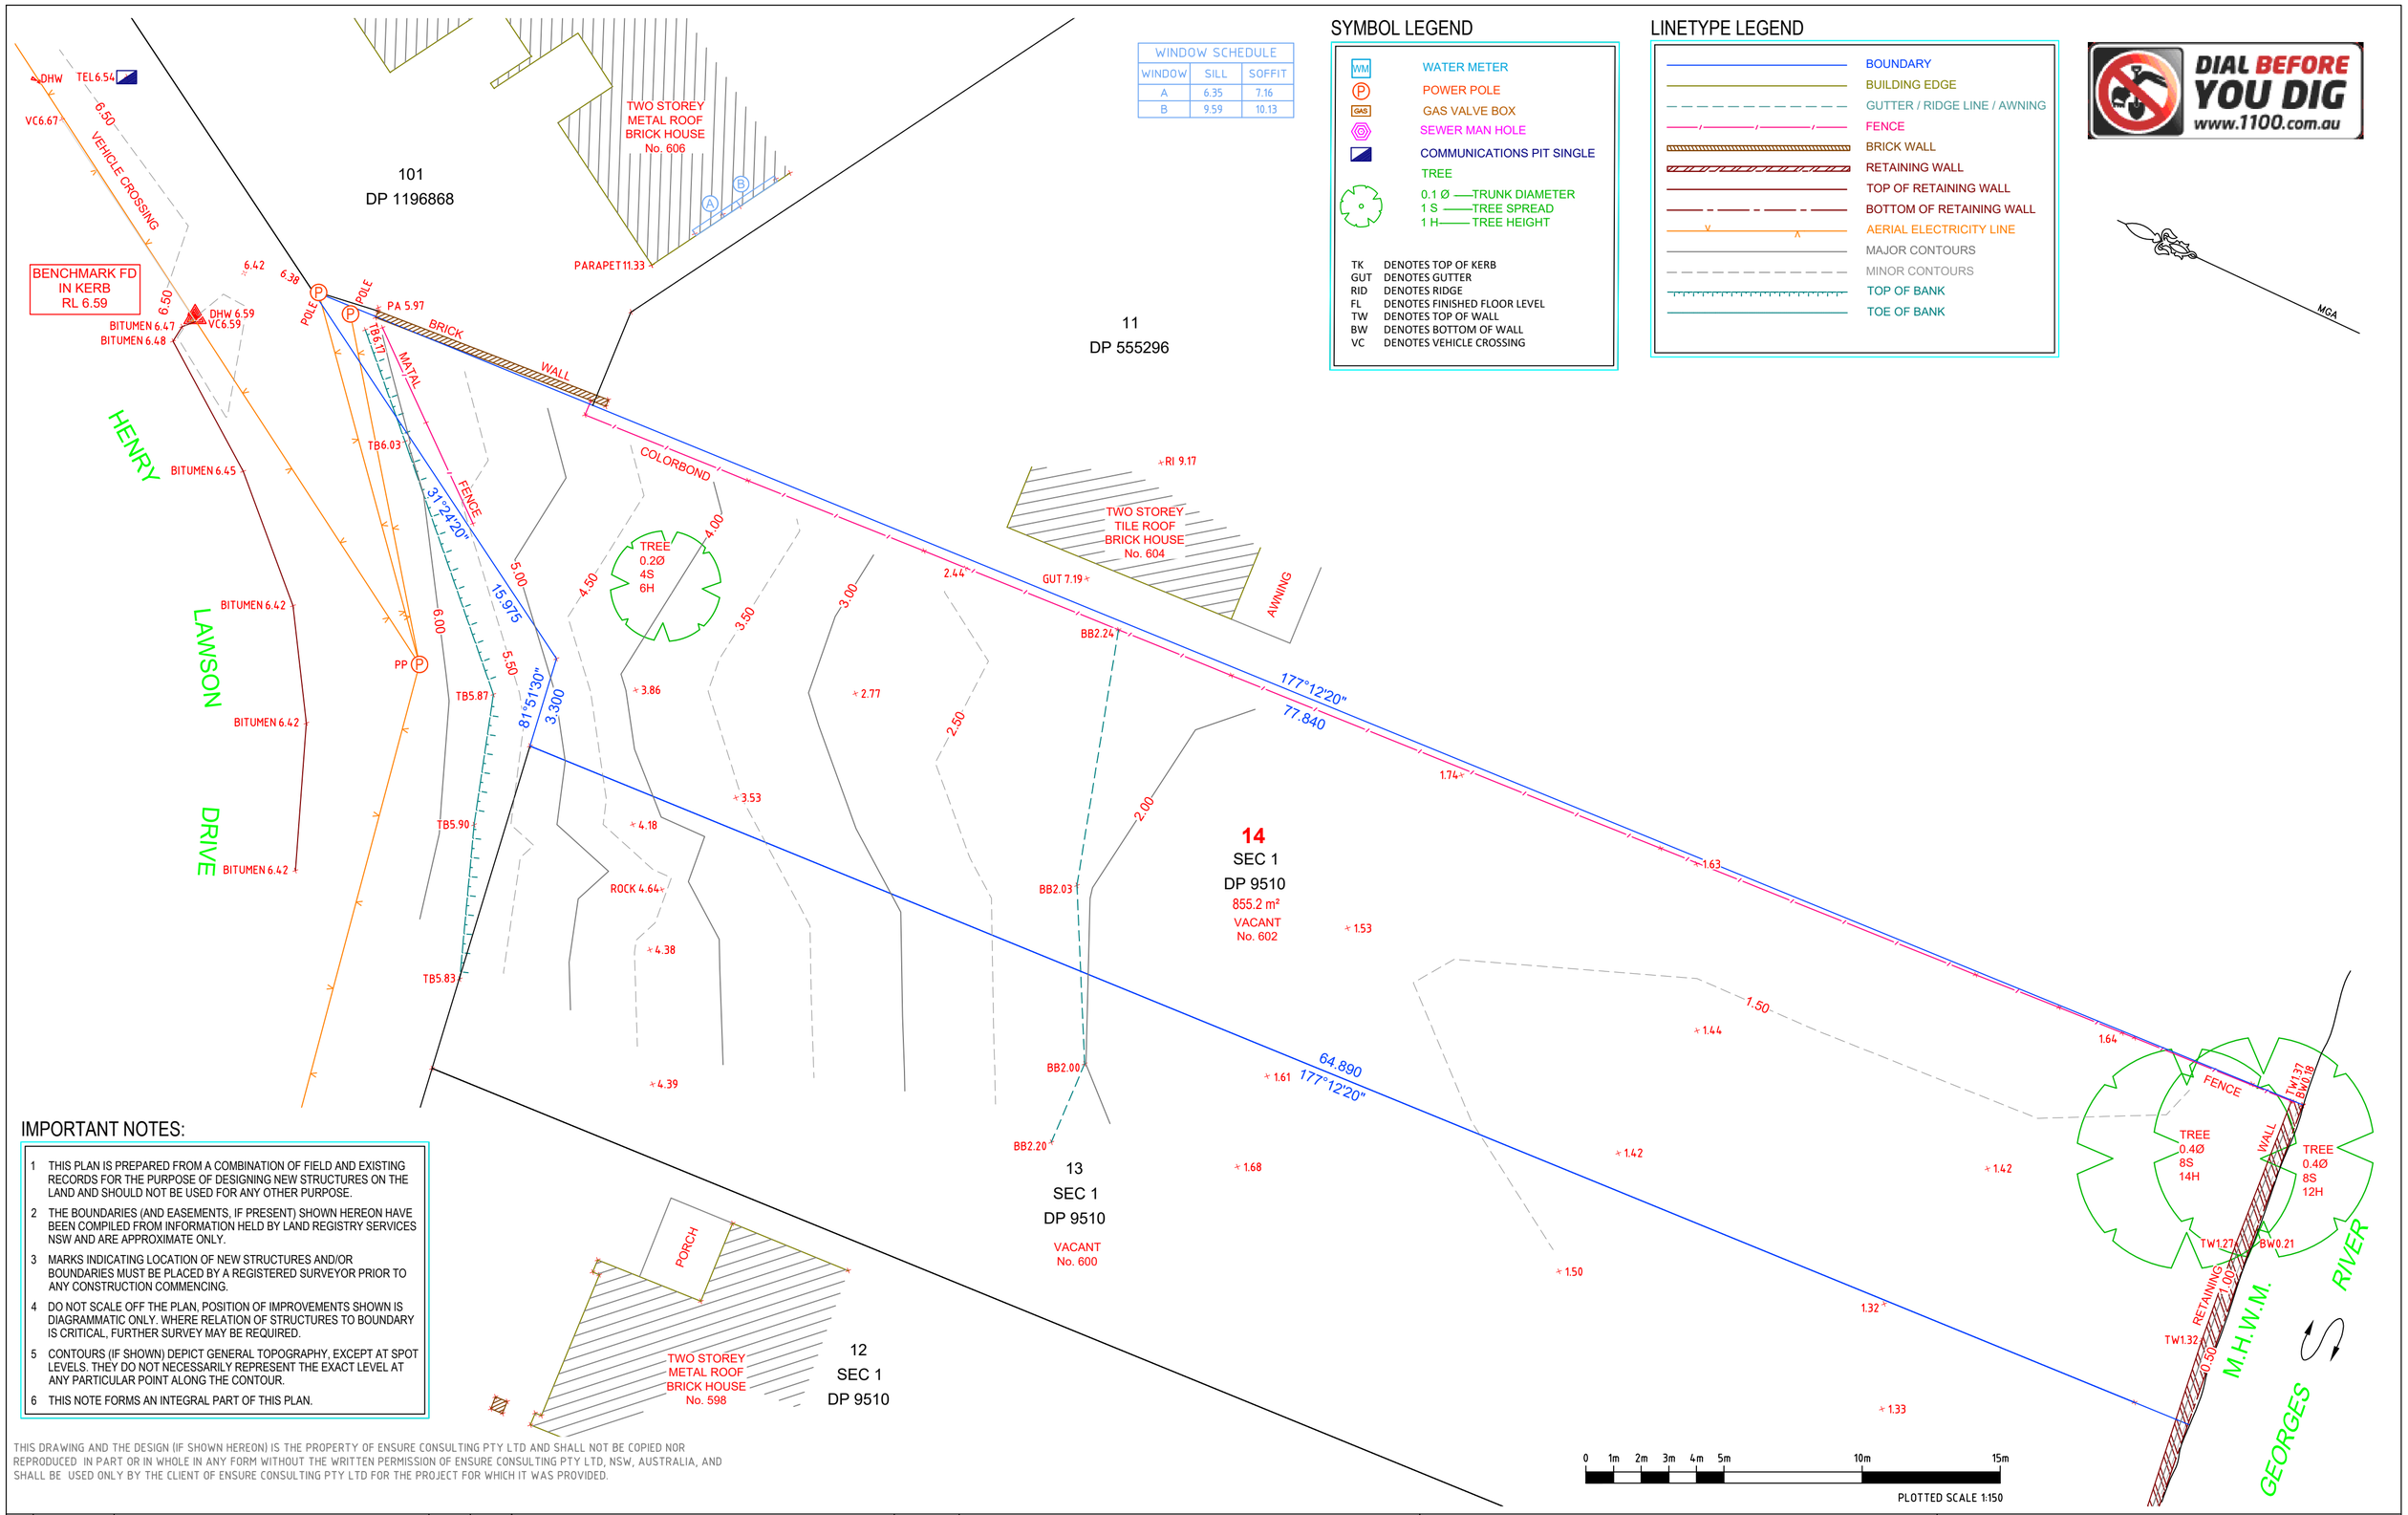

WINDOW SCHEDULE

WINDOW	SILL	SOFFIT
A	6.35	7.16
B	9.59	10.13

SYMBOL LEGEND

- WATER METER
- POWER POLE
- GAS VALVE BOX
- SEWER MAN HOLE
- COMMUNICATIONS PIT SINGLE
- TREE
  - 0.1 Ø ——TRUNK DIAMETER
  - 1 S ——TREE SPREAD
  - 1 H——TREE HEIGHT

TK	DENOTES TOP OF KERB
GUT	DENOTES GUTTER
RID	DENOTES RIDGE
FL	DENOTES FINISHED FLOOR LEVEL
TW	DENOTES TOP OF WALL
BW	DENOTES BOTTOM OF WALL
VC	DENOTES VEHICLE CROSSING

LINETYPE LEGEND

- BOUNDARY
- BUILDING EDGE
- GUTTER / RIDGE LINE / AWNING
- FENCE
- BRICK WALL
- RETAINING WALL
- TOP OF RETAINING WALL
- BOTTOM OF RETAINING WALL
- AERIAL ELECTRICITY LINE
- MAJOR CONTOURS
- MINOR CONTOURS
- TOP OF BANK
- TOE OF BANK

DIAL BEFORE YOU DIG
www.1100.com.au

IMPORTANT NOTES:

1. THIS PLAN IS PREPARED FROM A COMBINATION OF FIELD AND EXISTING RECORDS FOR THE PURPOSE OF DESIGNING NEW STRUCTURES ON THE LAND AND SHOULD NOT BE USED FOR ANY OTHER PURPOSE.
2. THE BOUNDARIES (AND EASEMENTS, IF PRESENT) SHOWN HEREON HAVE BEEN COMPILED FROM INFORMATION HELD BY LAND REGISTRY SERVICES NSW AND ARE APPROXIMATE ONLY.
3. MARKS INDICATING LOCATION OF NEW STRUCTURES AND/OR BOUNDARIES MUST BE PLACED BY A REGISTERED SURVEYOR PRIOR TO ANY CONSTRUCTION COMMENCING.
4. DO NOT SCALE OFF THE PLAN, POSITION OF IMPROVEMENTS SHOWN IS DIAGRAMMATIC ONLY. WHERE RELATION OF STRUCTURES TO BOUNDARY IS CRITICAL, FURTHER SURVEY MAY BE REQUIRED.
5. CONTOURS (IF SHOWN) DEPICT GENERAL TOPOGRAPHY, EXCEPT AT SPOT LEVELS. THEY DO NOT NECESSARILY REPRESENT THE EXACT LEVEL AT ANY PARTICULAR POINT ALONG THE CONTOUR.
6. THIS NOTE FORMS AN INTEGRAL PART OF THIS PLAN.

THIS DRAWING AND THE DESIGN (IF SHOWN HEREON) IS THE PROPERTY OF ENSURE CONSULTING PTY LTD AND SHALL NOT BE COPIED NOR REPRODUCED IN PART OR IN WHOLE IN ANY FORM WITHOUT THE WRITTEN PERMISSION OF ENSURE CONSULTING PTY LTD, NSW, AUSTRALIA, AND SHALL BE USED ONLY BY THE CLIENT OF ENSURE CONSULTING PTY LTD FOR THE PROJECT FOR WHICH IT WAS PROVIDED.

REV	DATE	REVISIONS	Drn	Chk
A	15/11/2024	ORIGINAL ISSUE	Z.D.	J.E.

DRAWN:	Z.D.
CHECKED:	J.E.
DATUM:	A.H.D.
ORIGIN OF LEVELS:	SSM 26513
CONTOUR INTERVAL:	0.5m
SCALE:	150

A2

Ensure Consulting Pty Ltd
ABN: 20 624 253 032
Unit 8, 10–12 Sylvester Avenue,
Unanderra NSW 2526 Australia
Po Box 243, St Leonards NSW 1590
Tel: 02 4210 4143
Email: office@ensureco.com.au

PLAN SHOWING LEVELS, DETAILS AND CONTOURS OVER LOT 14 SEC 1 IN DP 9510 602 HENRY LAWSON DRIVE EAST HILLS

REGISTERED SURVEYOR Ziemowit Tomasz Wierzchowski No 8651

DATE: 15/11/2024 | SHEET 1 OF 1 | Rev

DRAWING No: 250155 DE-01

Rev: A