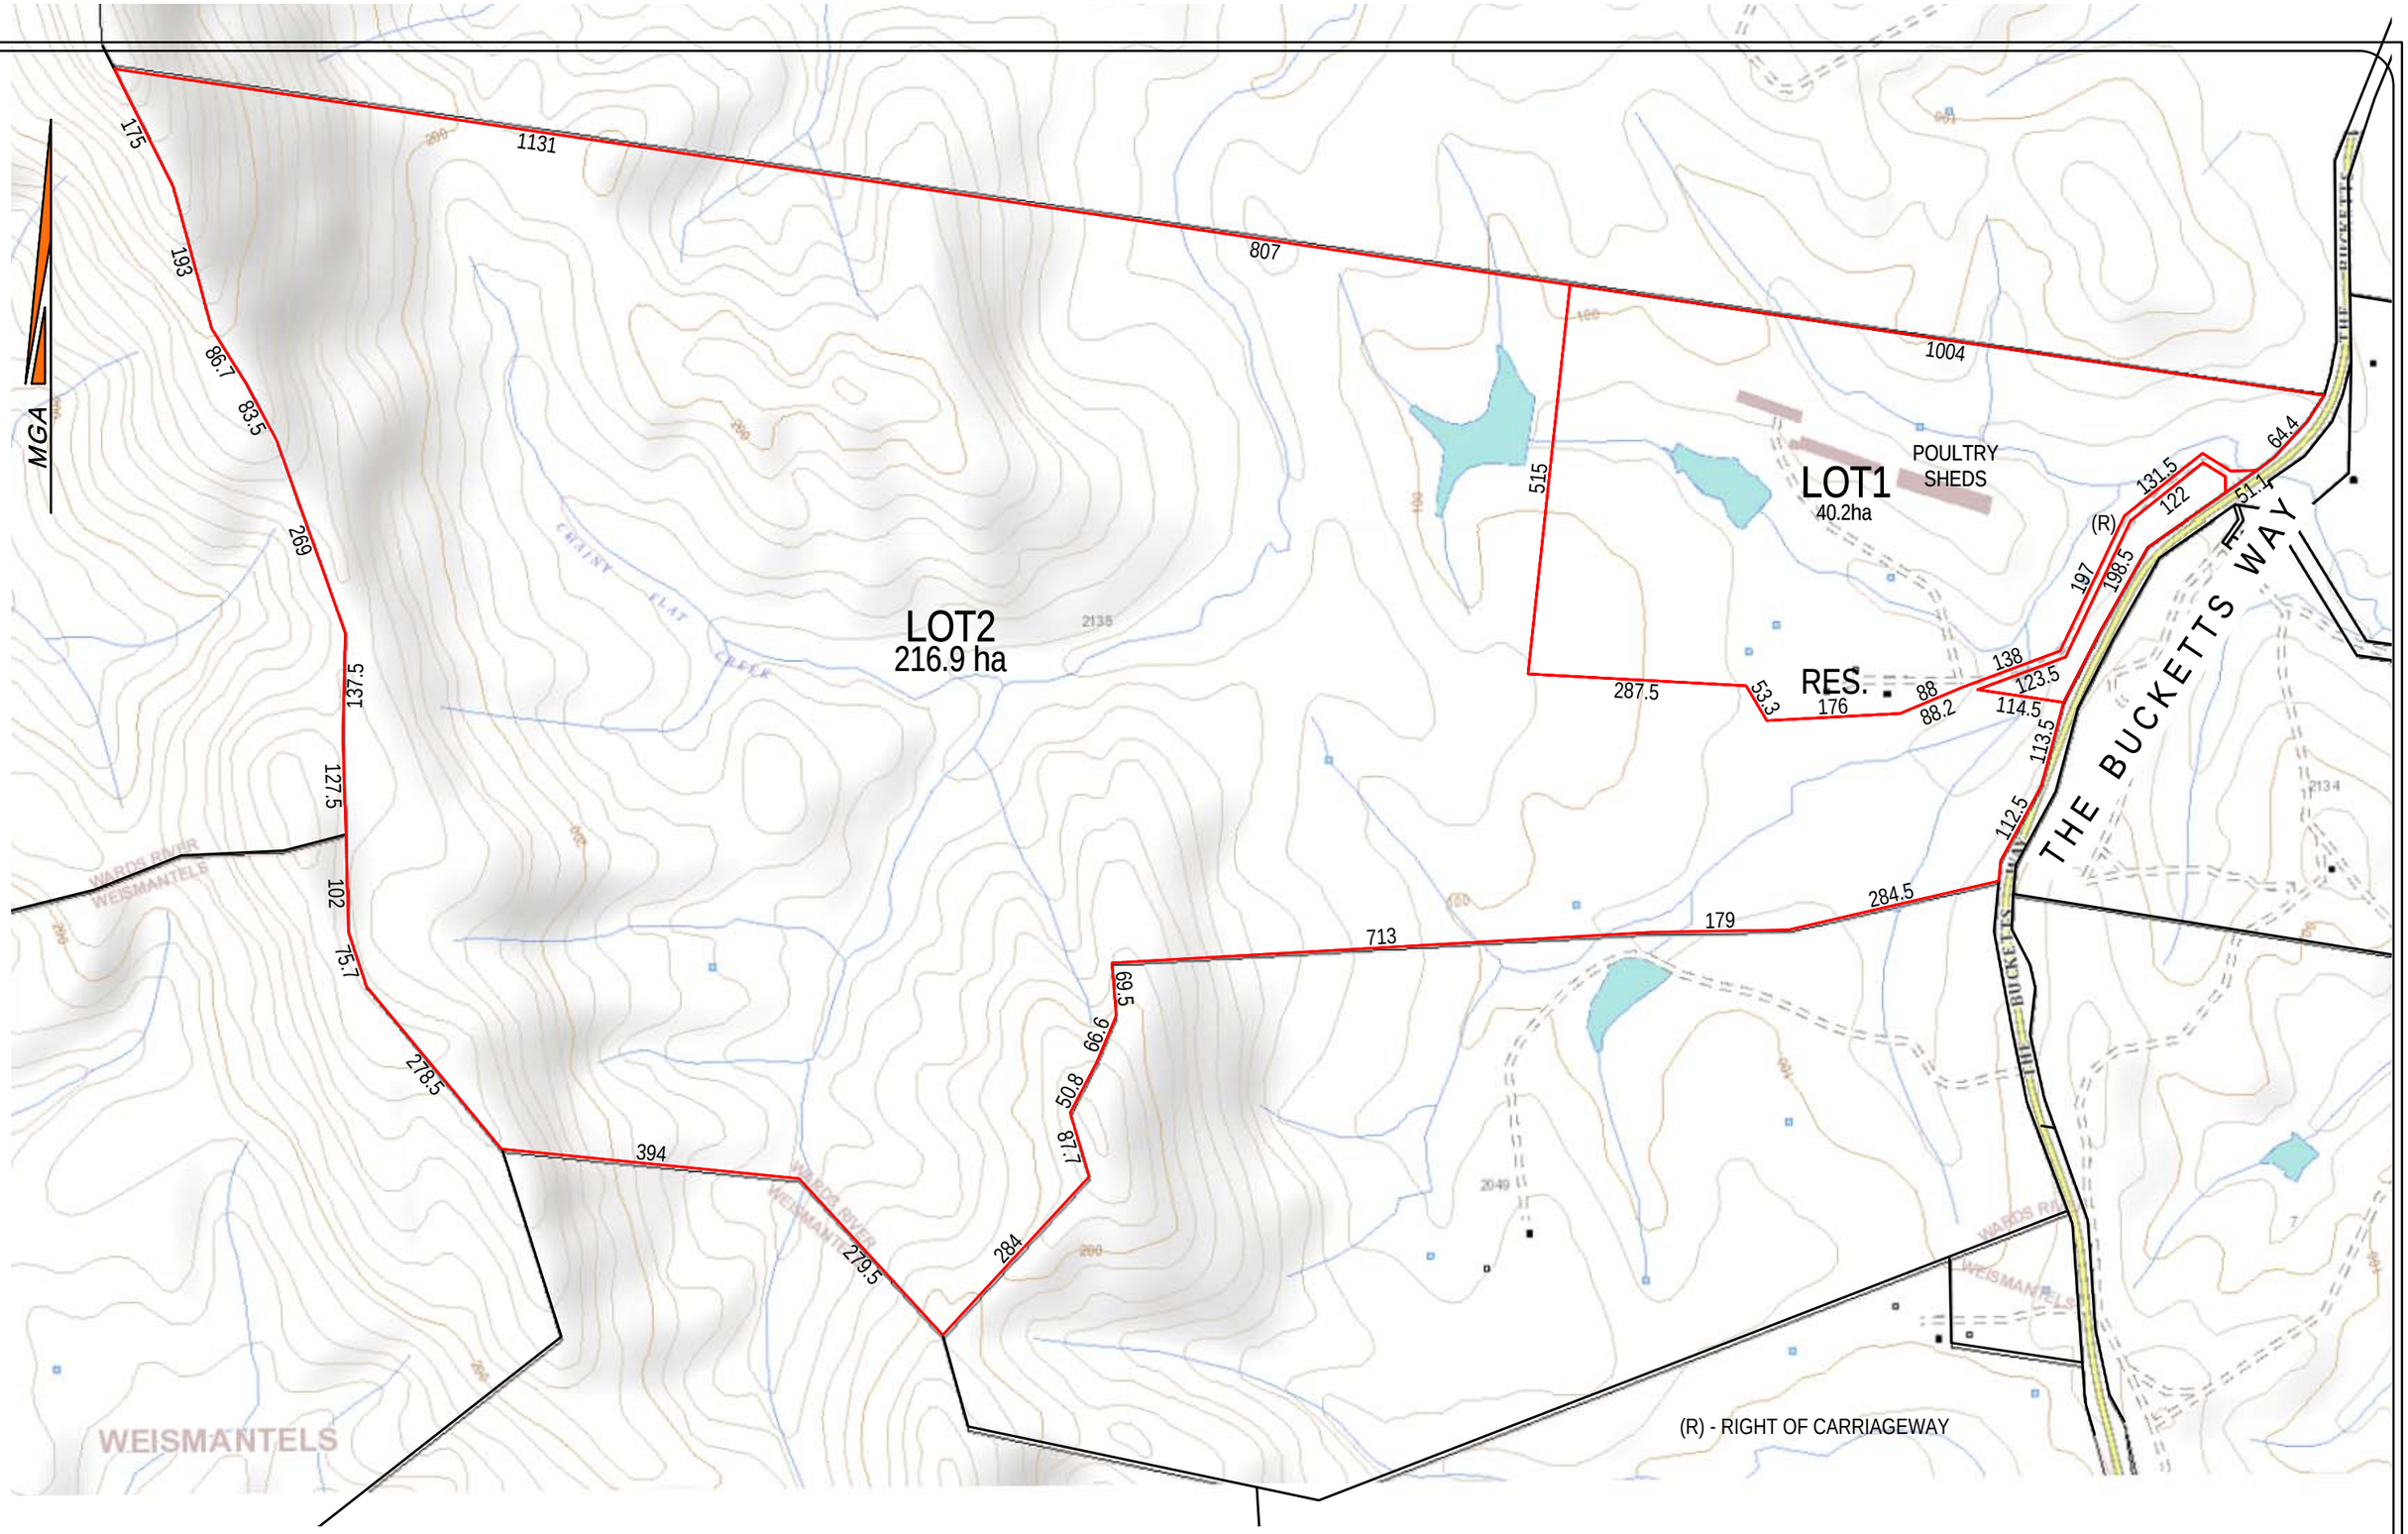

0 200 400 600 800 1000 2000

CalCo SURVEYORS PTY LTD
34 KING STREET, GLOUCESTER
P.O. BOX 194 GLOUCESTER 2422.
Ph. 02 6558 2255 Fax. 02 6558 2327
EMAIL - survey@calcosurveyors.com.au

PROJECT - 2135 THE BUCKETTS WAY WARDS RIVER

CLIENT - W. FUSSELL

PROPOSED SUBDIVISION OF LOT 100 DP 1083871
2135 THE BUCKETTS WAY - WARDS RIVER

SCALE - 1:8000
DATUM - AHD
DATE 22/04/2025

JOB No. 4204/2
DWG No. 001

AMENDMENTS	DATE	BY	AMENDMENTS	DATE	BY