



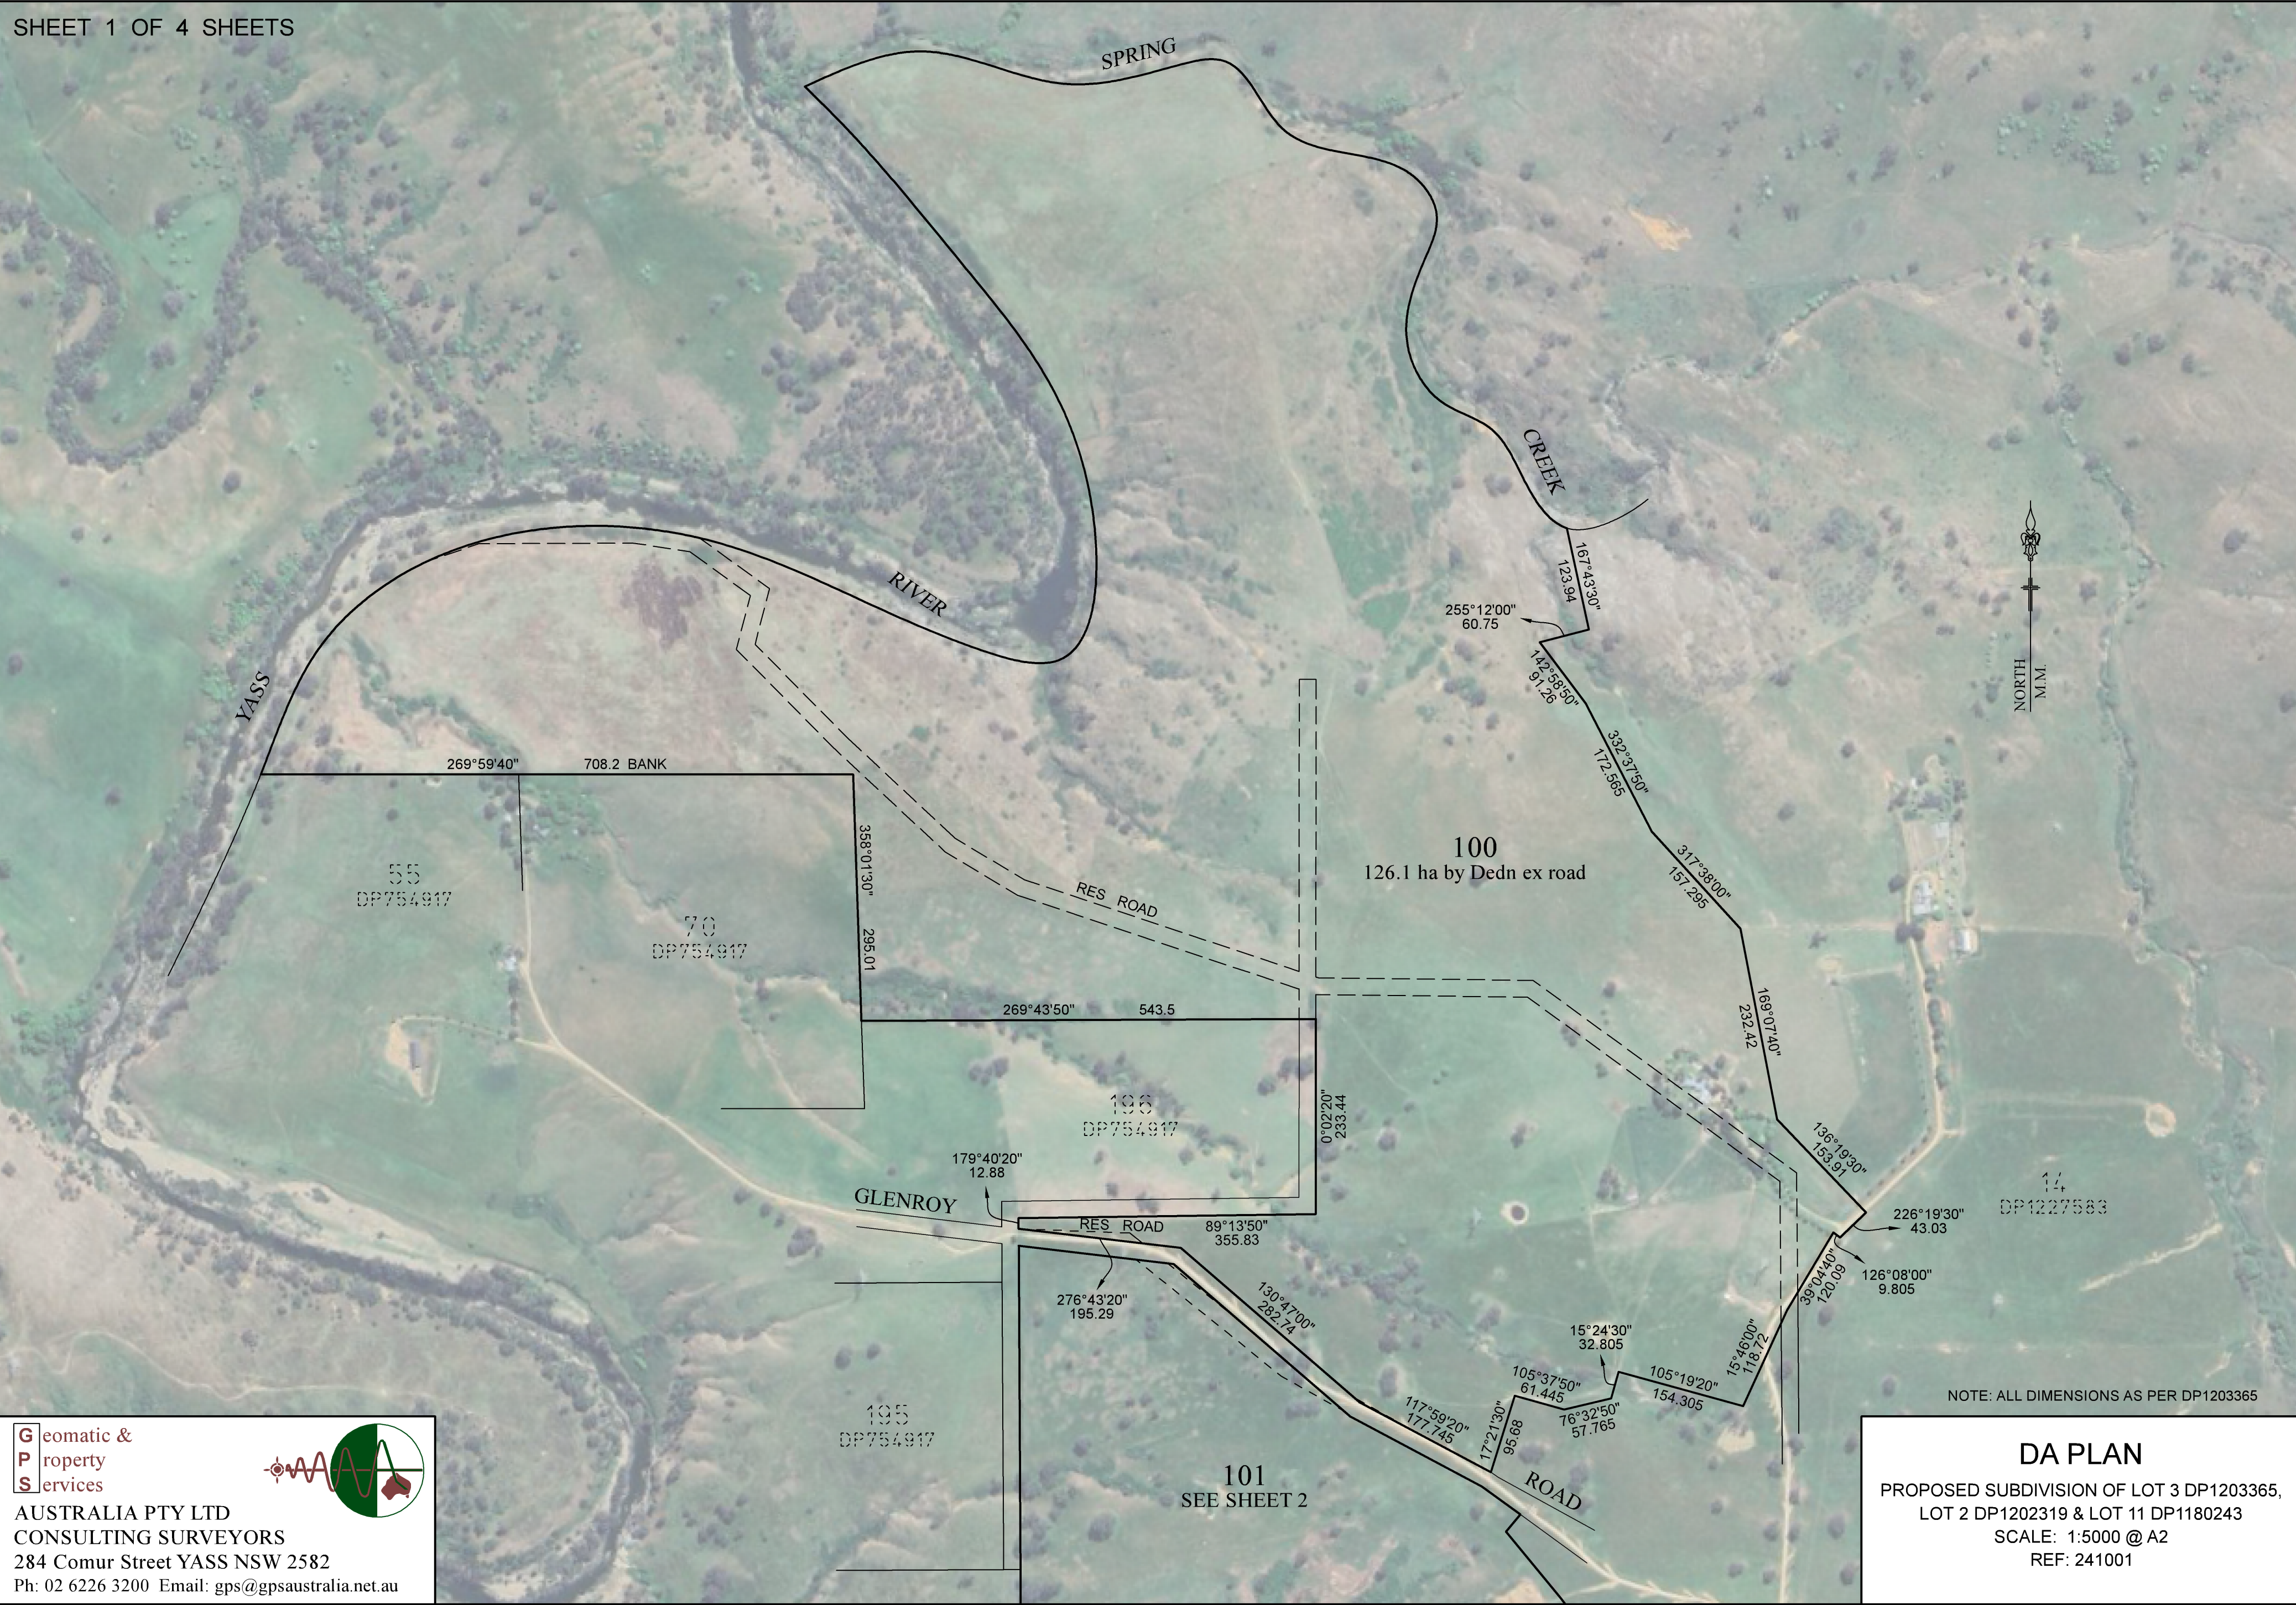

Geomatic &
Property
Services

AUSTRALIA PTY LTD
CONSULTING SURVEYORS
284 Comur Street YASS NSW 2582
Ph: 02 6226 3200 Email: gps@gpsaustralia.net.au

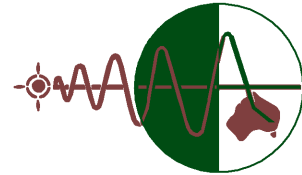


NOTE: ALL DIMENSIONS AS PER DP1203365

DA PLAN


PROPOSED SUBDIVISION OF LOT 3 DP1203365,
LOT 2 DP1203219 & LOT 11 DP1180243
SCALE: 1:5000 @ A2
REF: 241001

SHEET 2 OF 4 SHEETS

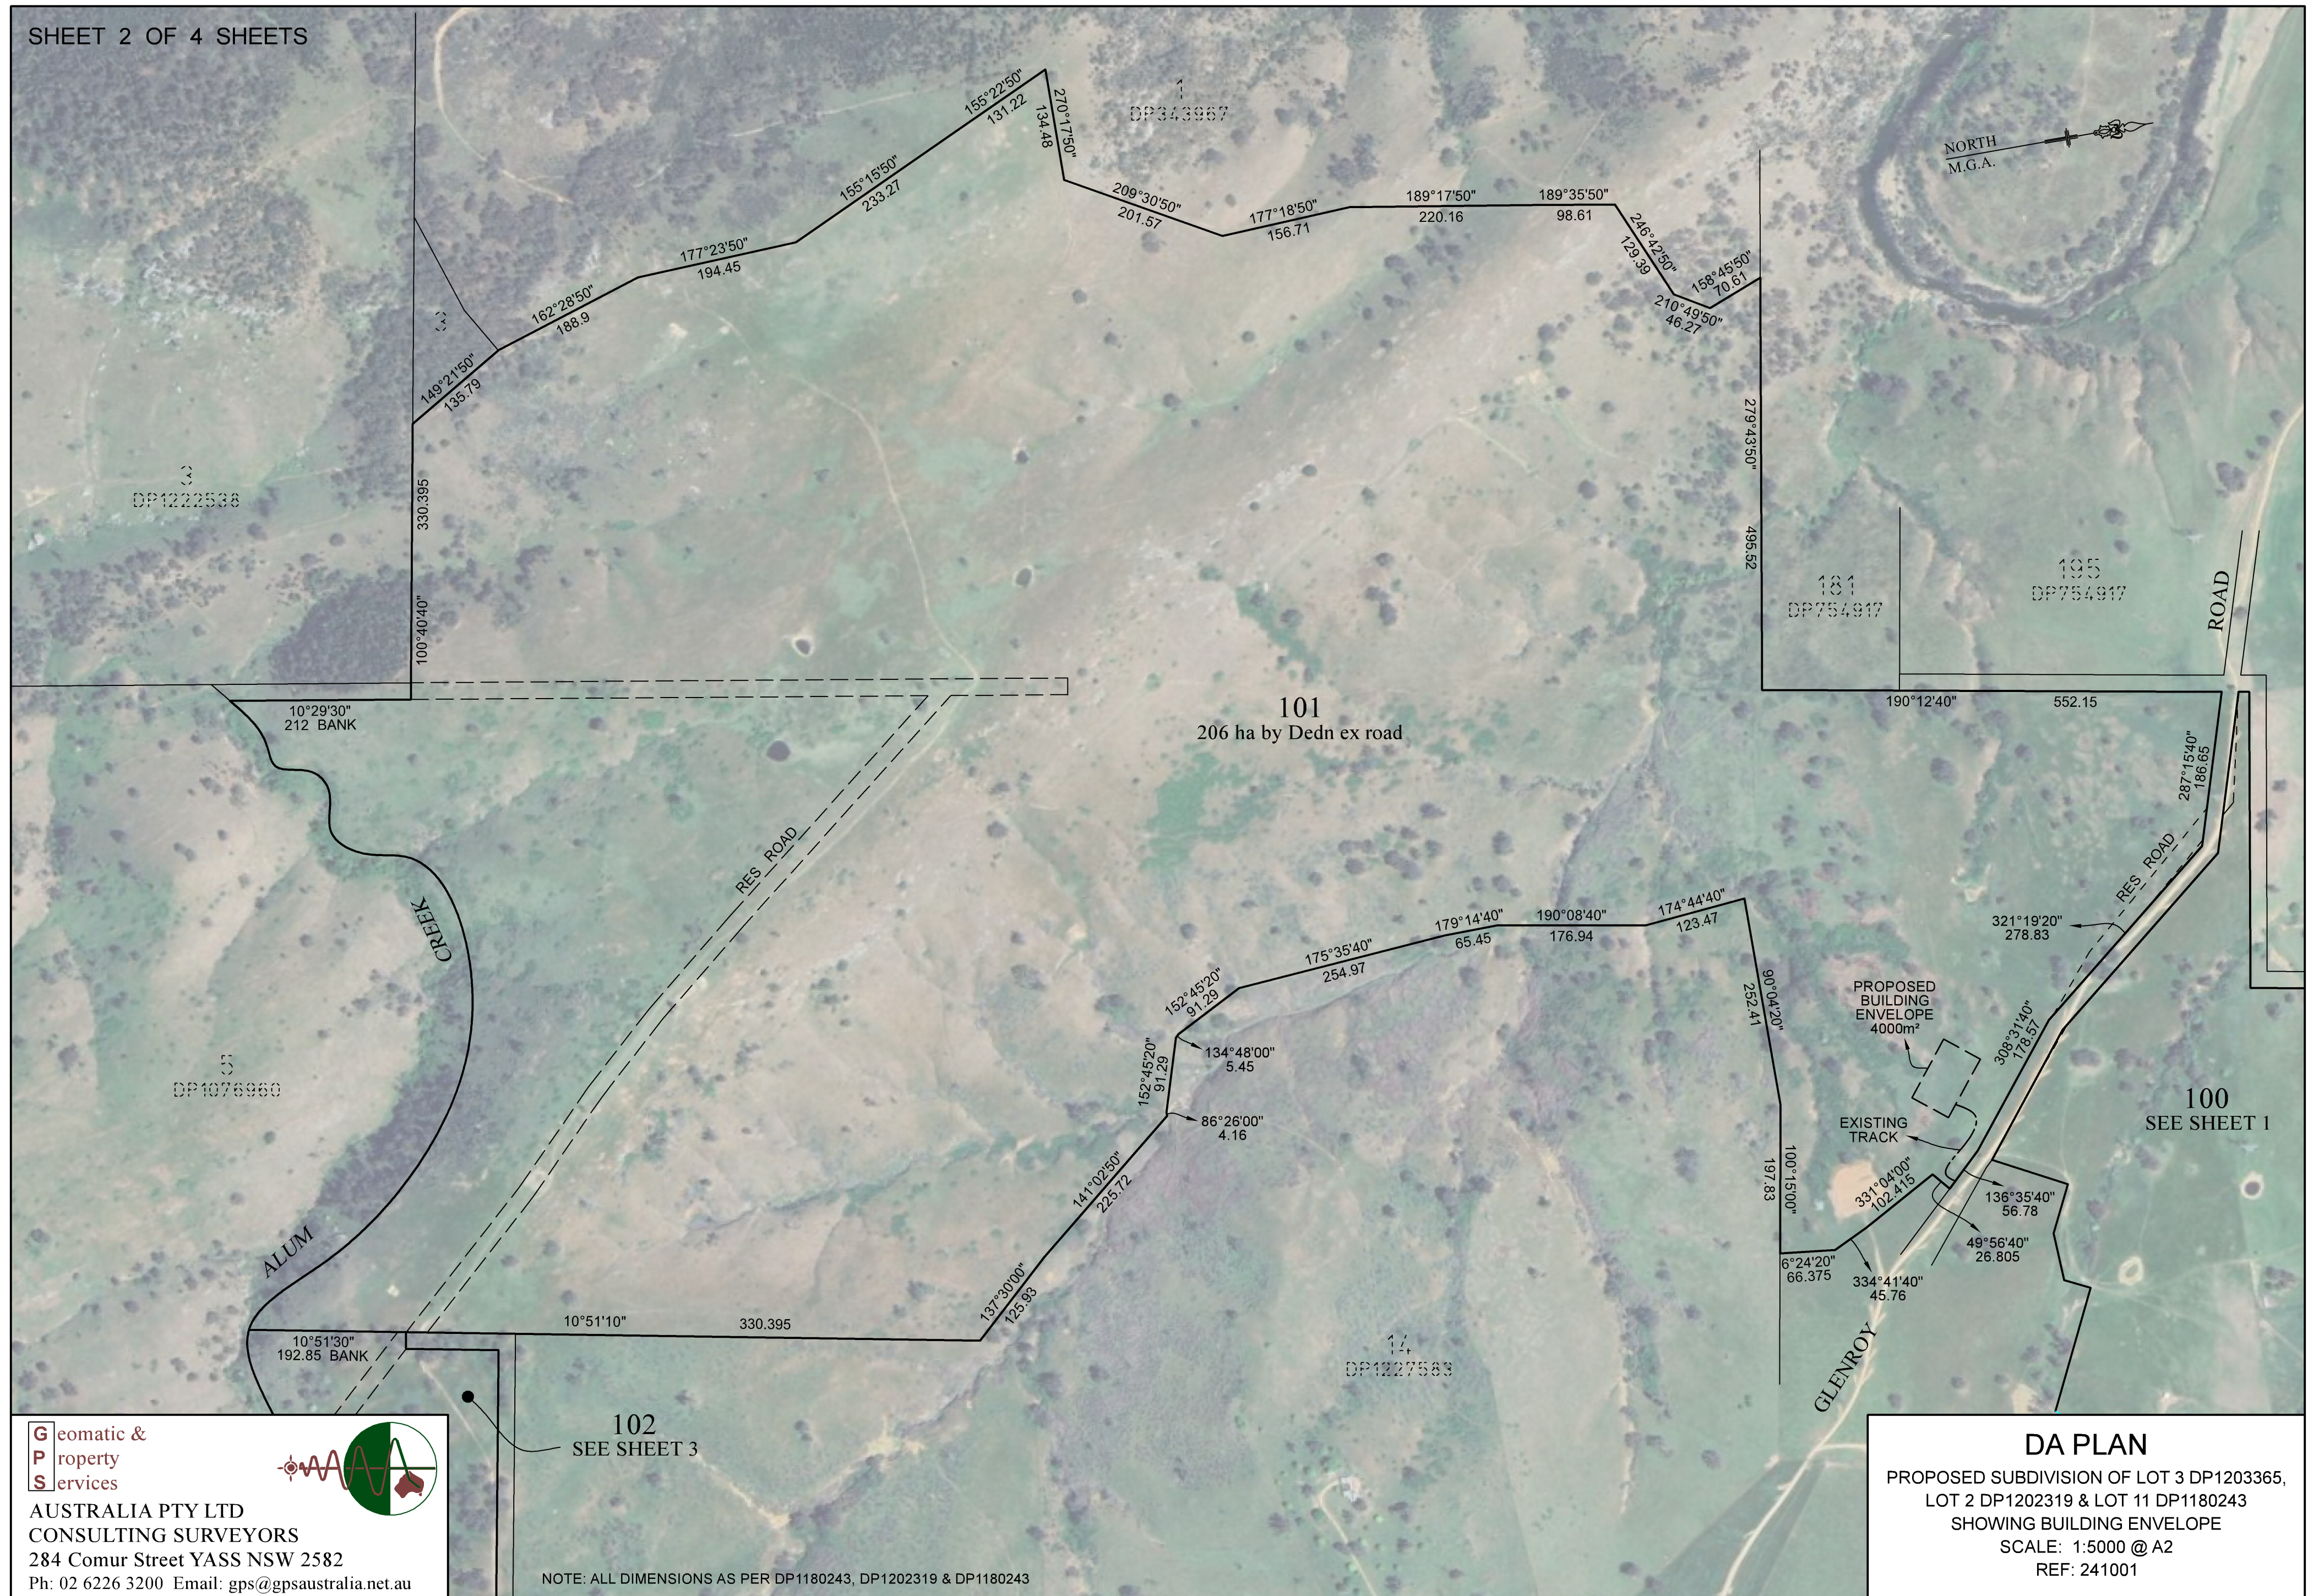

G eomatic &
P roperty
S ervices


AUSTRALIA PTY LTD
CONSULTING SURVEYORS
284 Comur Street YASS NSW 2582
Ph: 02 6226 3200 Email: gps@gpsaustral.com.au

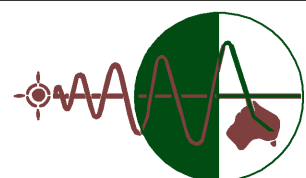

NOTE: ALL DIMENSIONS AS PER DP1180243, DP1202319 & DP1180243


DA PLAN

PROPOSED SUBDIVISION OF LOT 3 DP1203365,
LOT 2 DP1202319 & LOT 11 DP1180243
SHOWING BUILDING ENVELOPE
SCALE: 1:5000 @ A2
REF: 241001

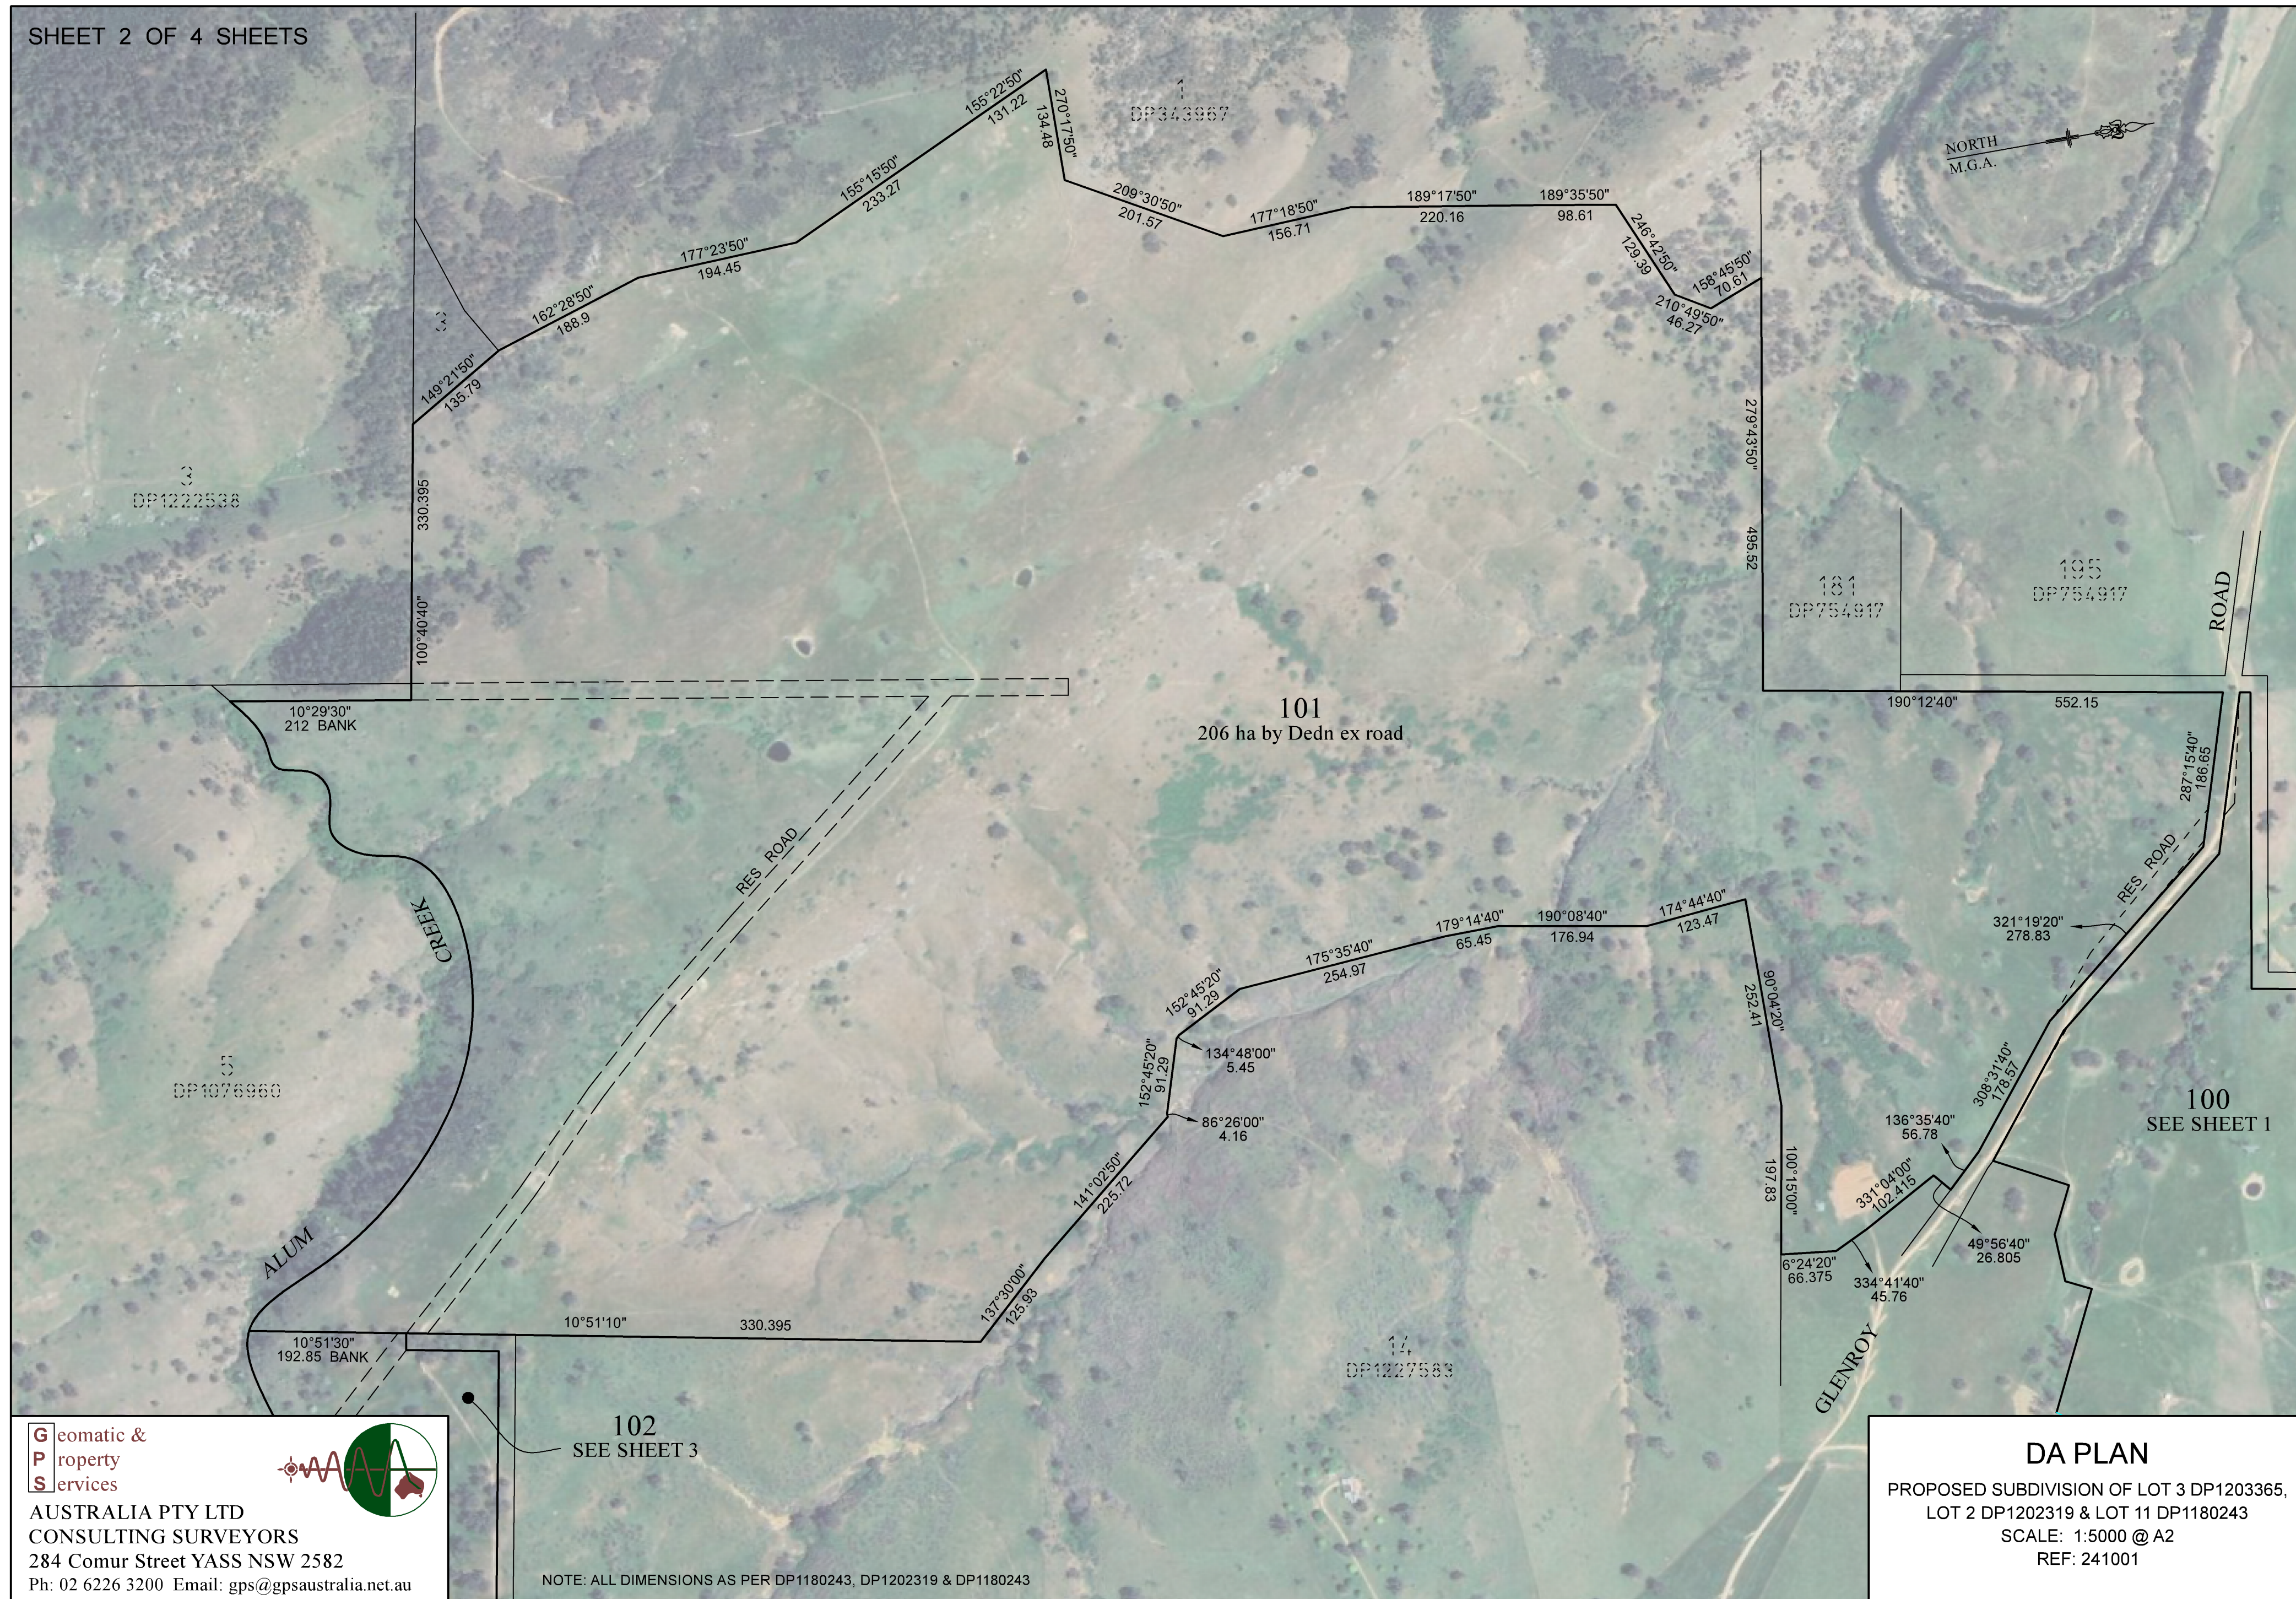

Geomatic &
Property
Services


AUSTRALIA PTY LTD
CONSULTING SURVEYORS
284 Comur Street YASS NSW 2582
Ph: 02 6226 3200 Email: gps@gpsaustralia.net.au

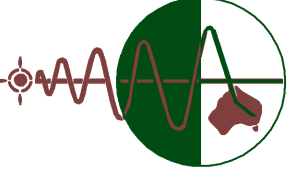


NOTE: ALL DIMENSIONS AS PER DP1180243, DP1202319 & DP1180243

DA PLAN

PROPOSED SUBDIVISION OF LOT 3 DP1203365,
LOT 2 DP1202319 & LOT 11 DP1180243
SCALE: 1:5000 @ A2
REF: 241001

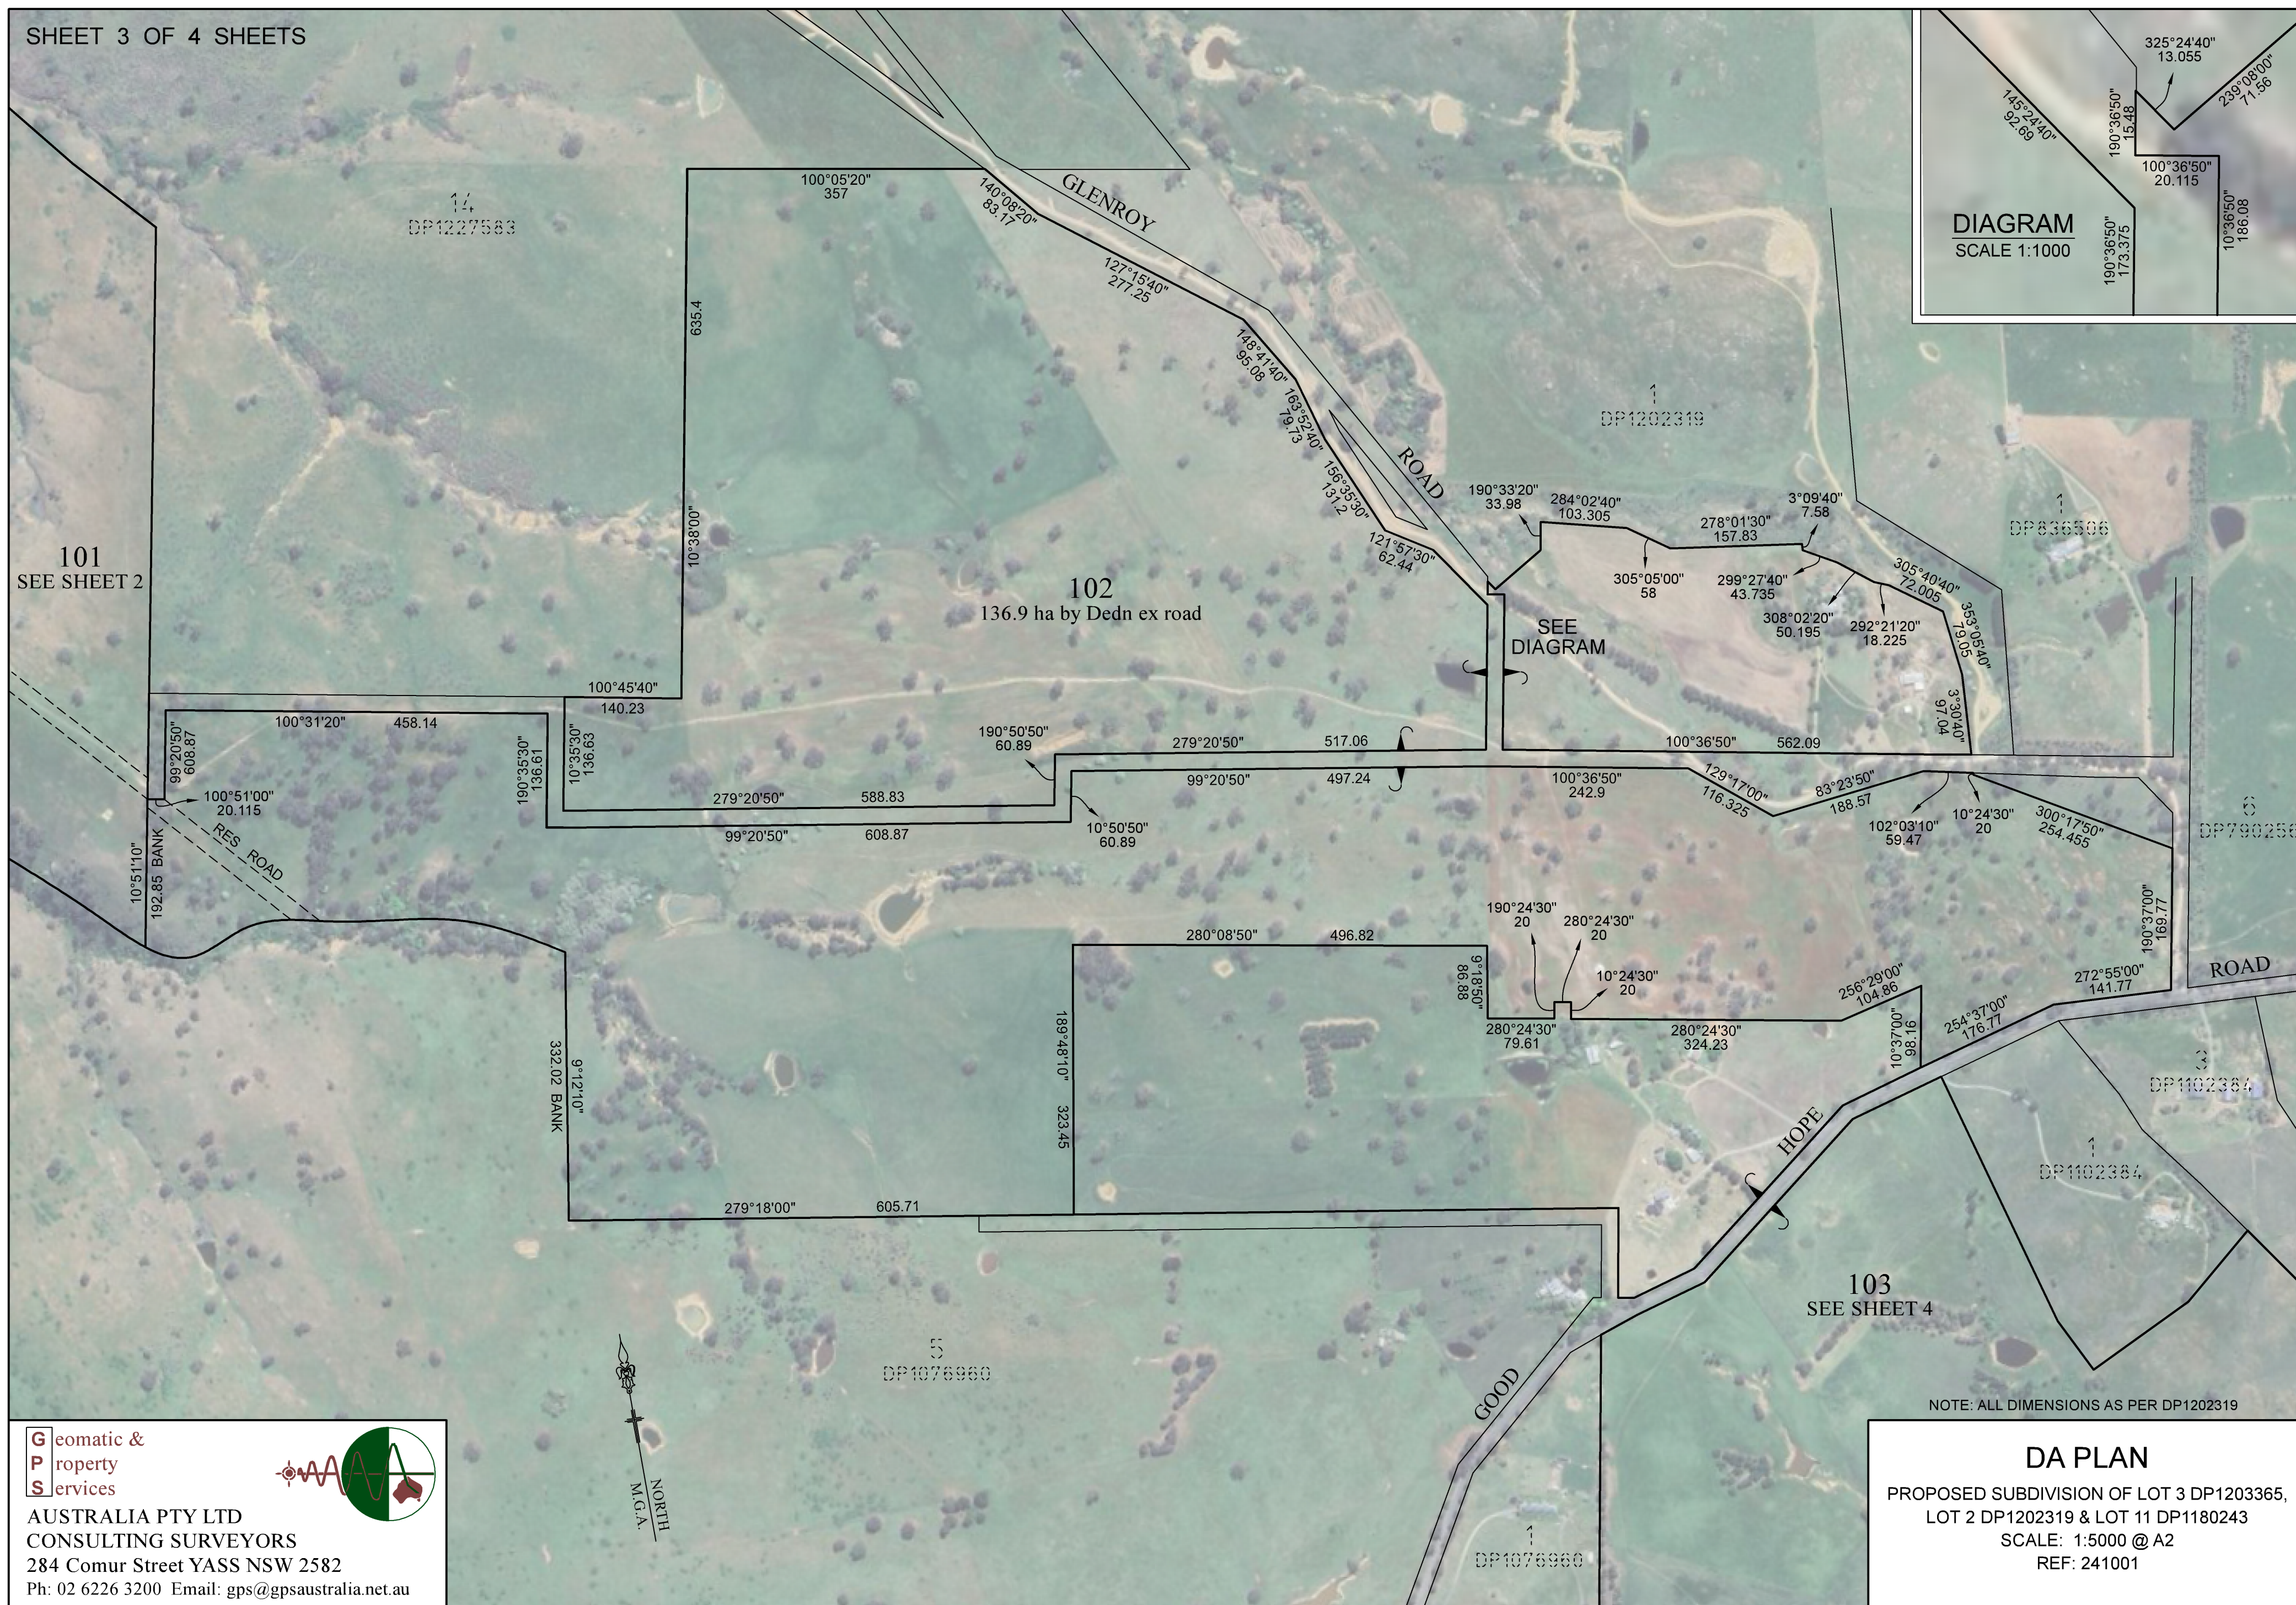

SHEET 4 OF 4 SHEETS

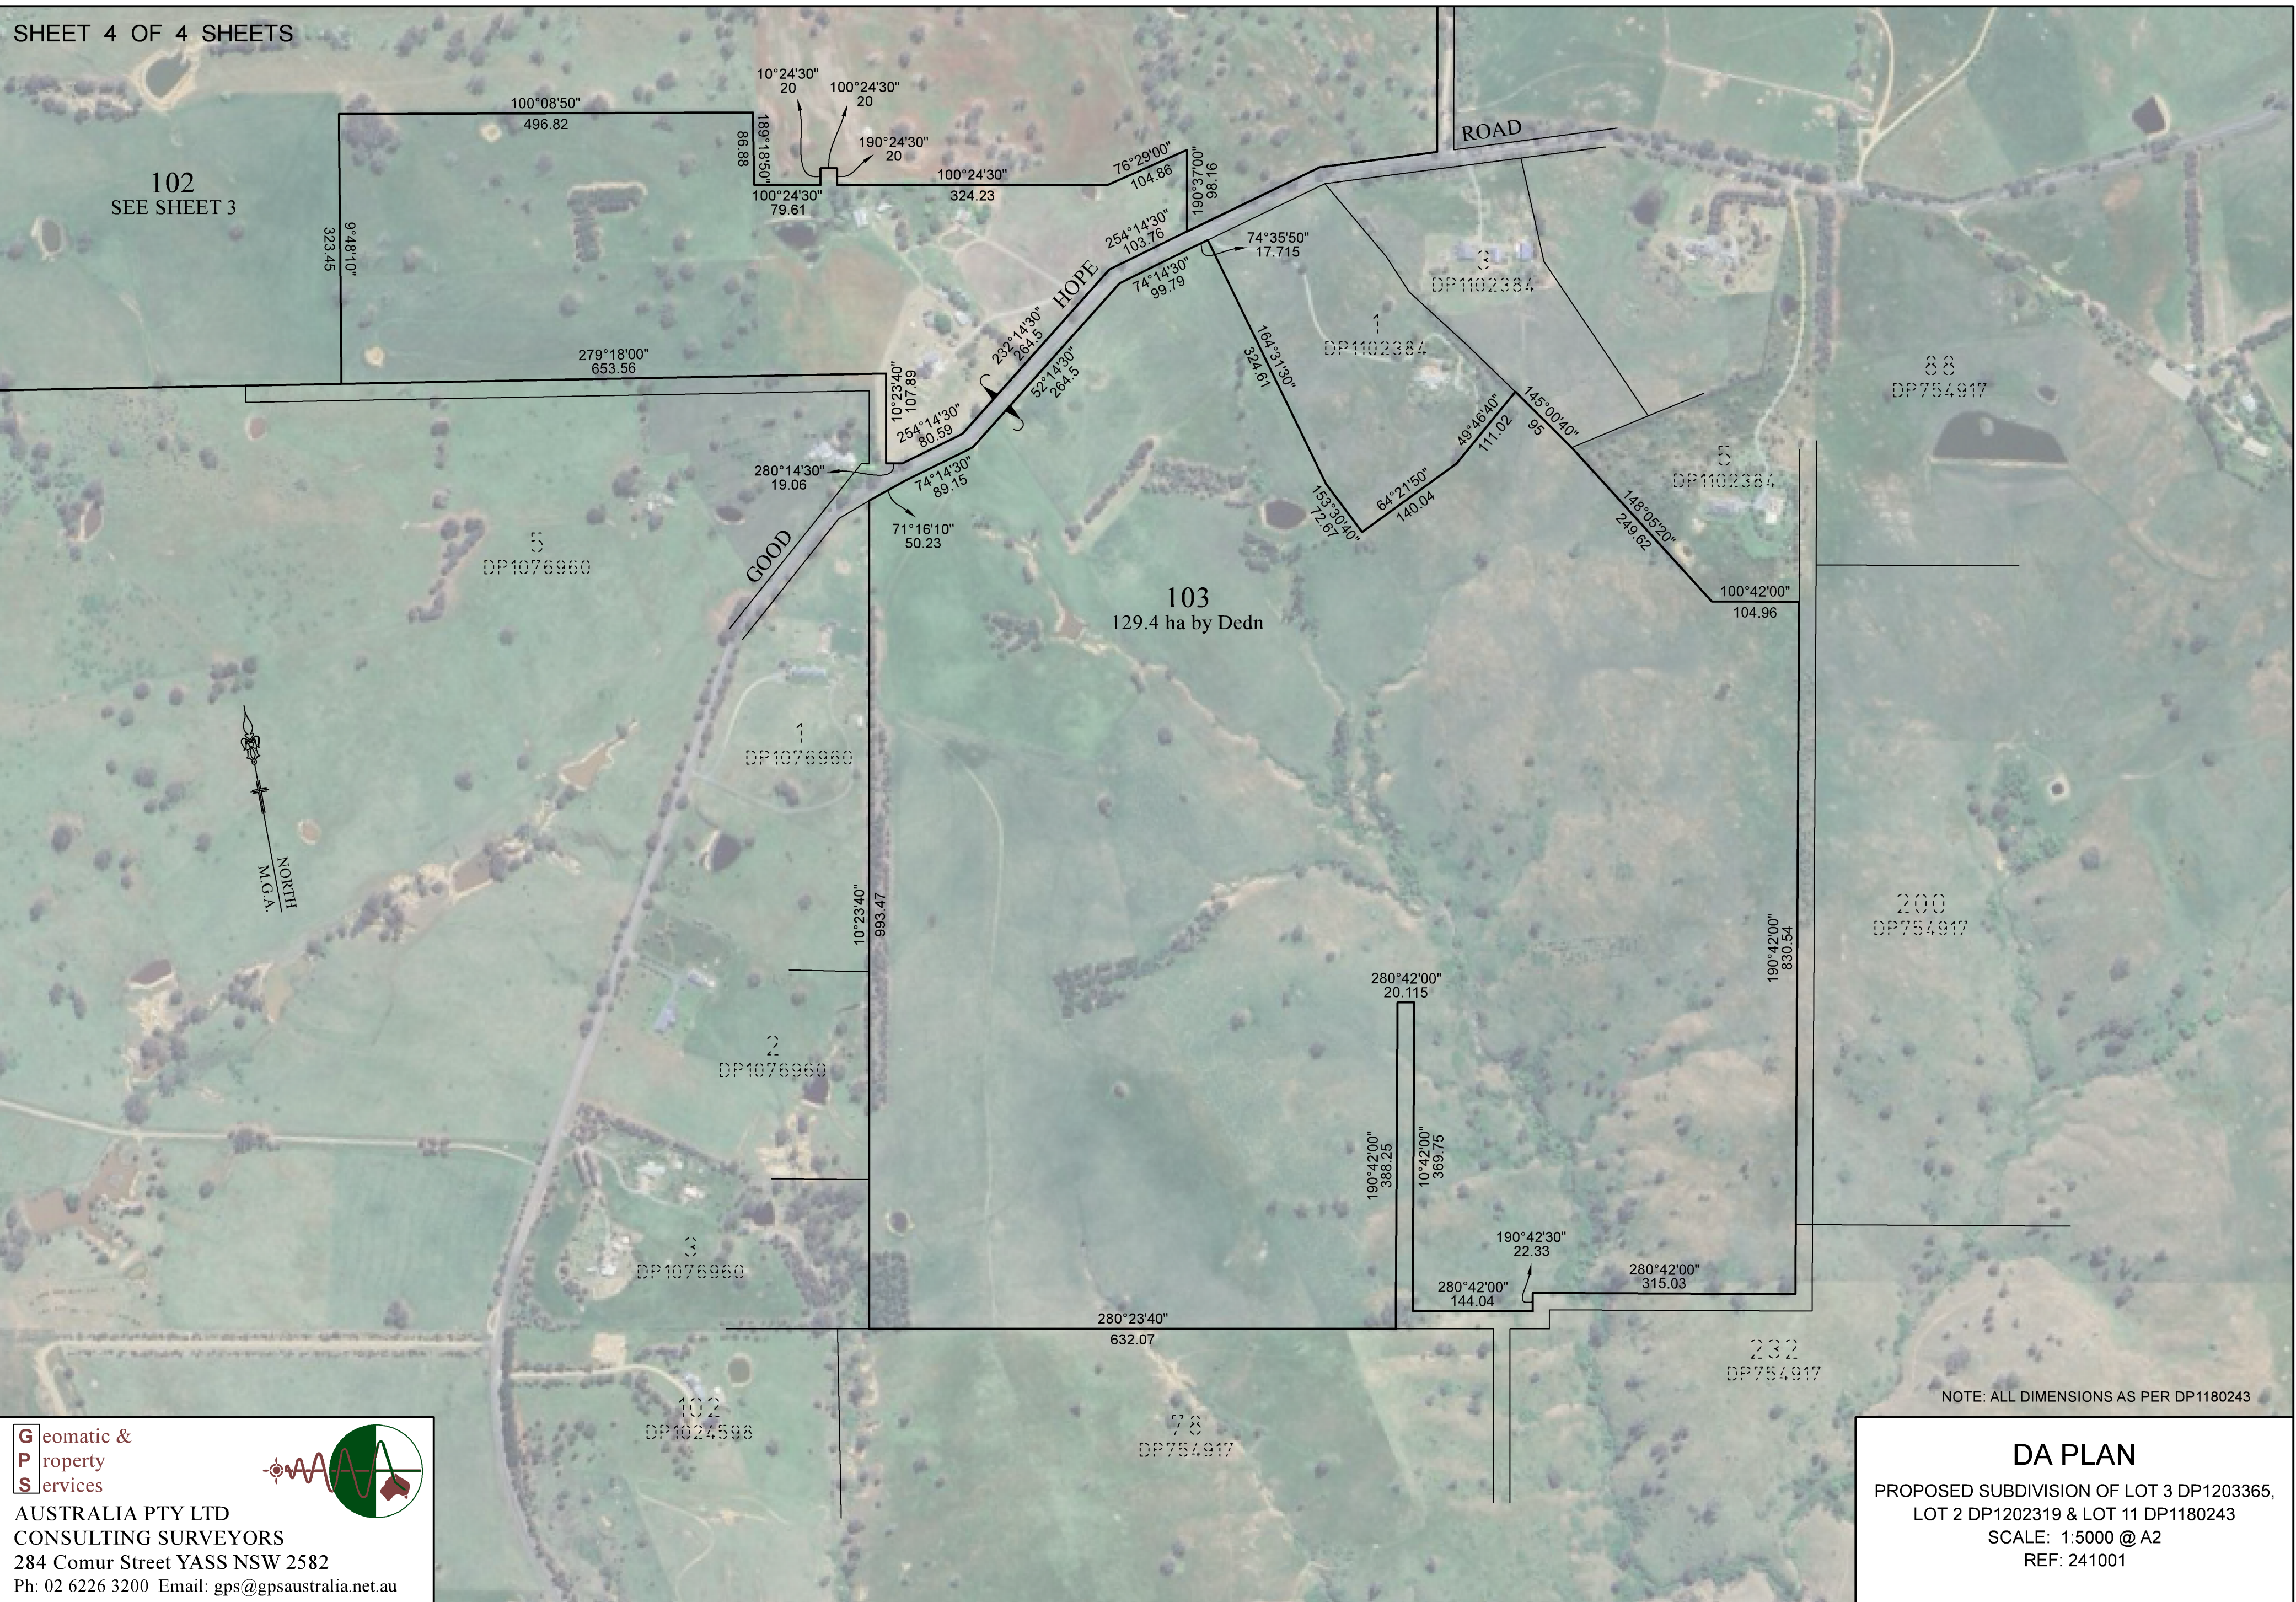

NOTE: ALL DIMENSIONS AS PER DP1180243

Geomatic &
Property
Services

AUSTRALIA PTY LTD
CONSULTING SURVEYORS
284 Comur Street YASS NSW 2582
Ph: 02 6226 3200 Email: gps@gpsaustralia.net.au

DA PLAN

PROPOSED SUBDIVISION OF LOT 3 DP1203365,
LOT 2 DP1202319 & LOT 11 DP1180243
SCALE: 1:5000 @ A2
REF: 241001