


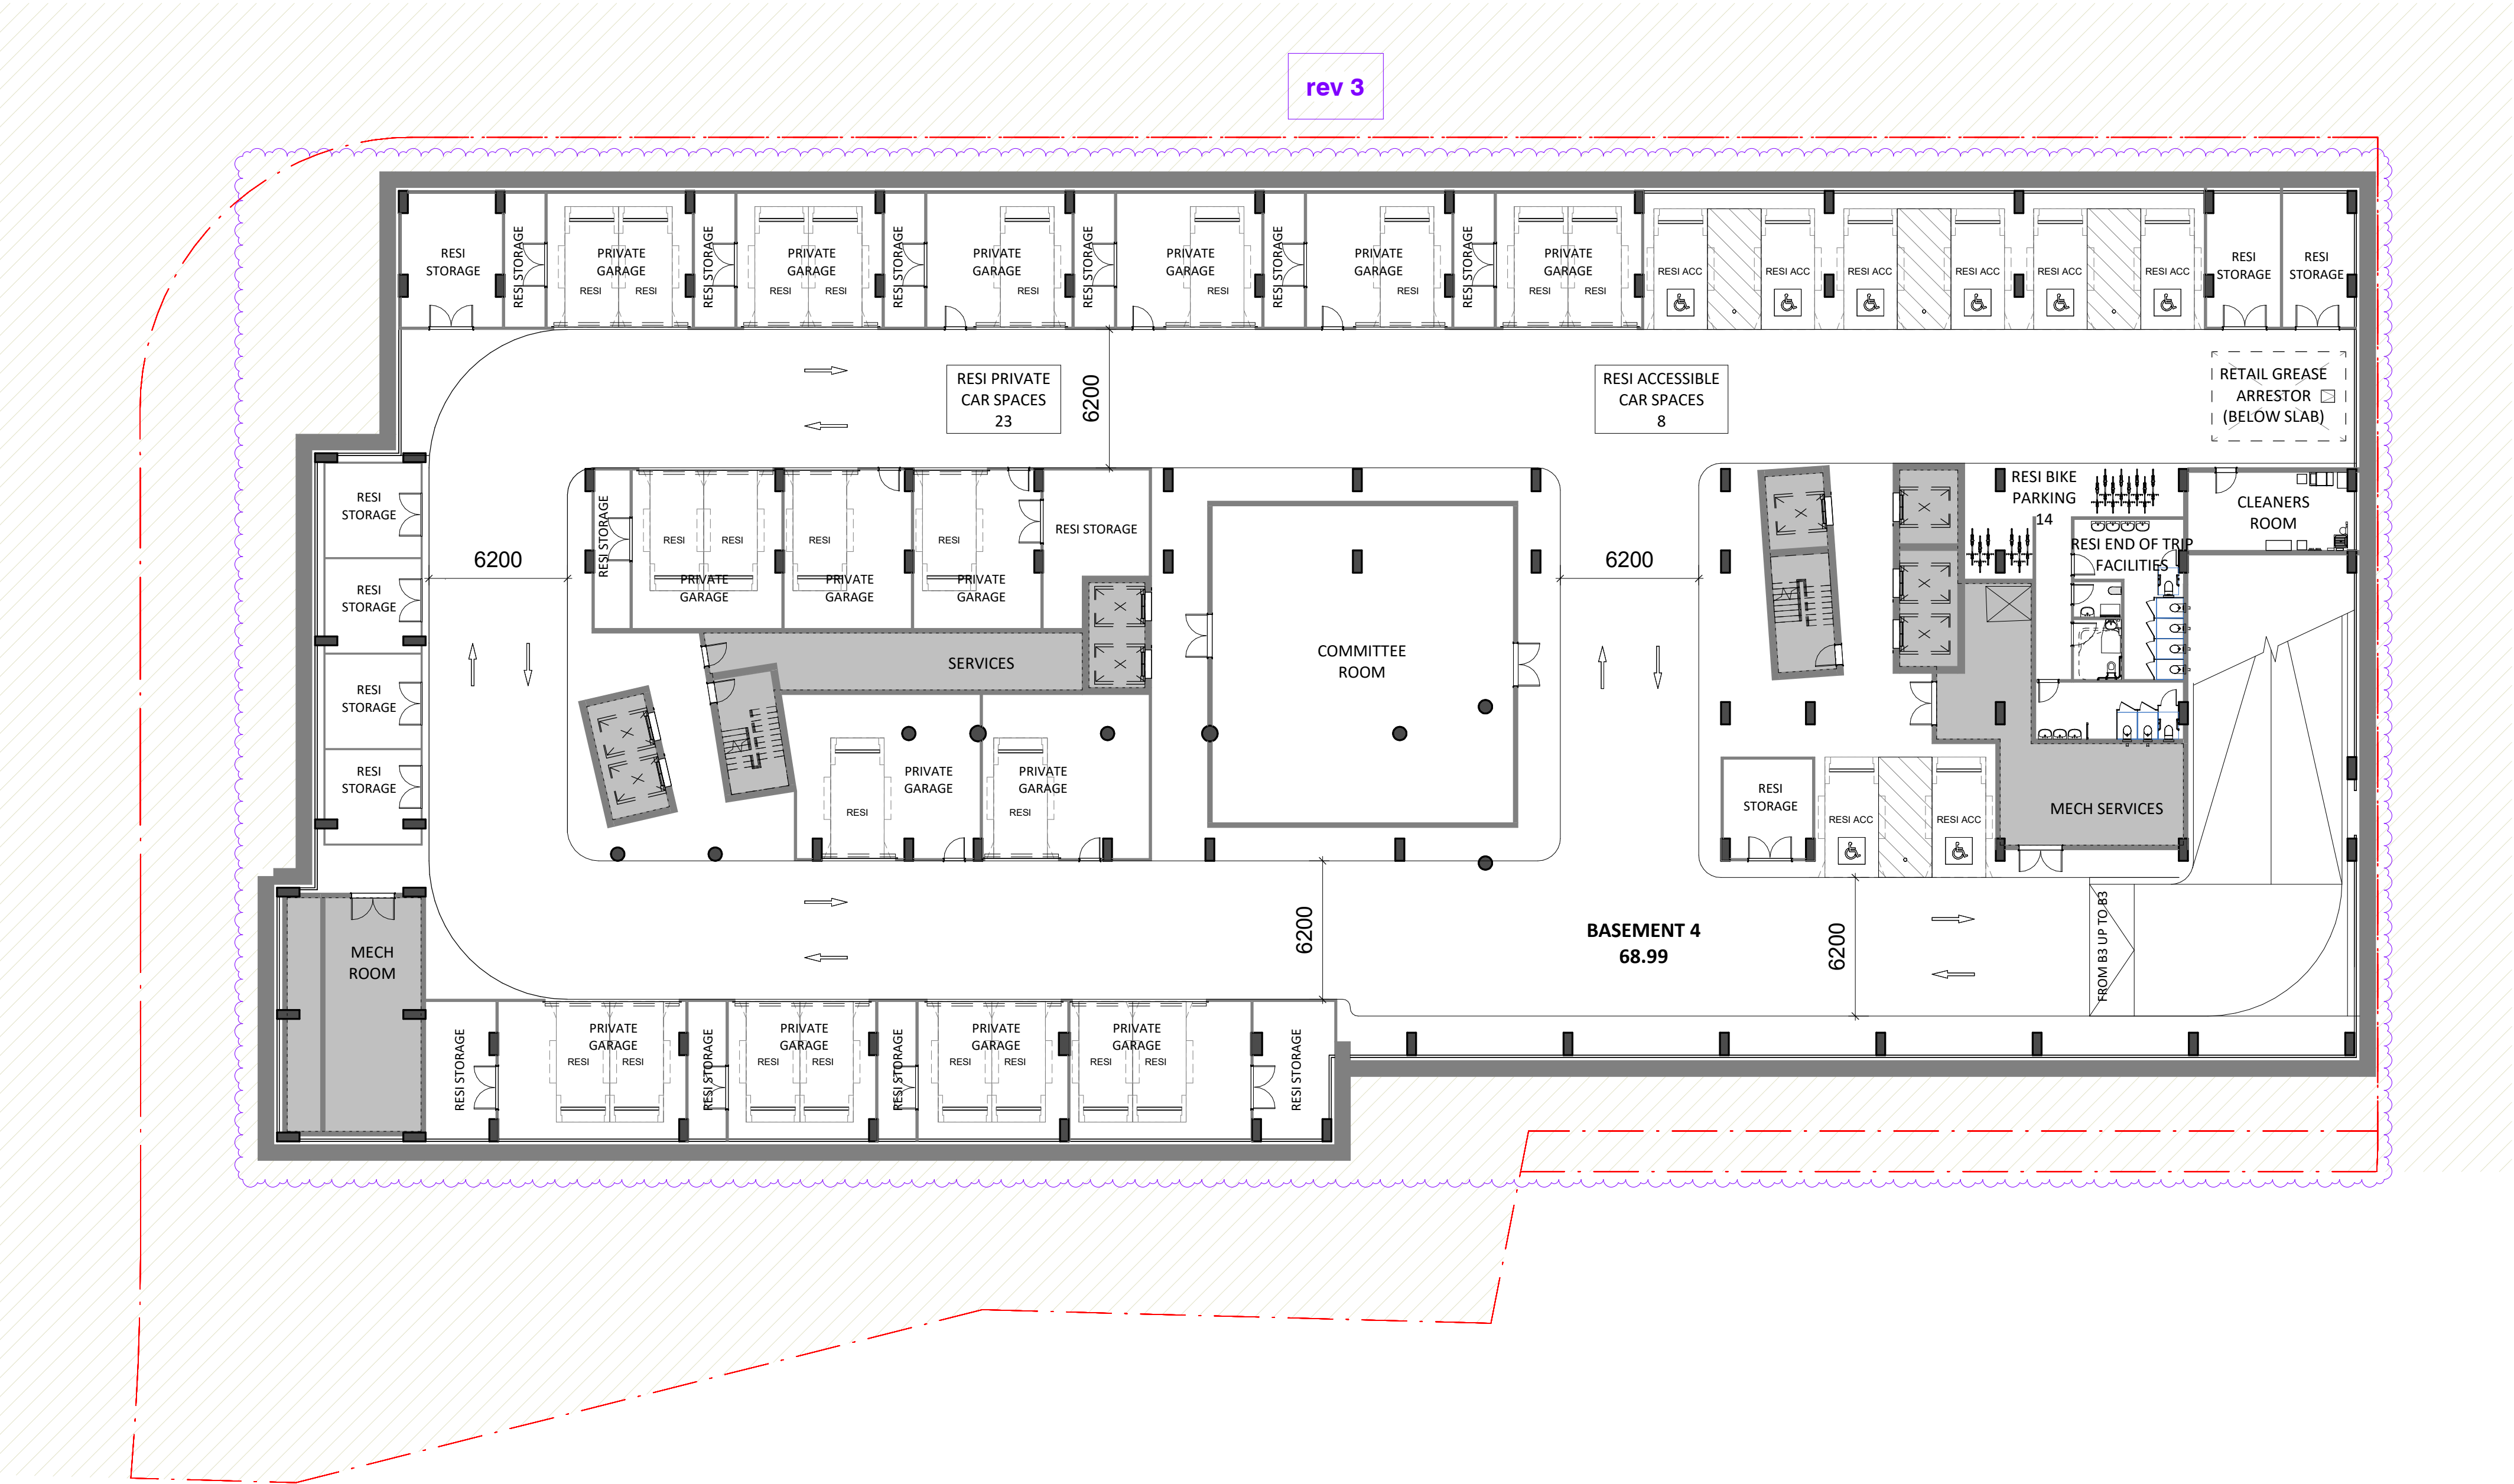

PROPOSED \$4.55 CHANGE LIST

- NEW BASEMENT LEVEL PROPOSED
- RESI PARKING IN PRIVATE PARKING AND STORAGE SPACES
- RESI END OF TRIP FACILITIES INCLUDED HERE
- COMMITTEE ROOM MOVED TO THIS LEVEL FROM LB1
- COLUMNS INCLUDED AFTER INITIAL CO-ORDINATION WITH THE STRUCTURAL ENGINEER. BASEMENT PERIMETER COLUMNS NEEDED.

Site Parking Summary

Residential 27
Resi - Accessible 19
Visitor 7
Visitor - Accessible 2

Total 55

Retail 96
Retail - Accesible 4
Resi Carwash Bay 1
Public 8

Total 109

Motorbike 10

B4 Parking Summary

Residential 23
Resi - Accessible 8

Total 31

rev 8

Rev.	Amendment	By	Chk*	Date
1	FOR S4.55	CQS	CQS	05.08.2025
2	FOR S4.55	CQS	CQS	11.09.2025
3	S4.55 RFI	CQS	CQS	16.12.2025
4	S4.55 RFI	CQS	CQS	11.02.2026
5	S4.55 RFI	CQS	CQS	18.02.2026
6	S4.55 RFI	CQS	CQS	20.02.2026

Edinburgh Development Group
Pty Ltd

Client
Project Name
Castlecrag Quadrangle

Project Address:
100 Edinburgh Road, Castlecrag, NSW 2068

Drawing Title
BASEMENT 04 PLAN

Drawing No
A10-0600

Scale @ A1
1 : 200
Date
20/02/26
Drawn by
CQS
Project No

Revision
6

Architect
Level 1, 15 George St, Burwod,
NSW 2134, Australia
P (02) 8212 5592
CQ. Studio