


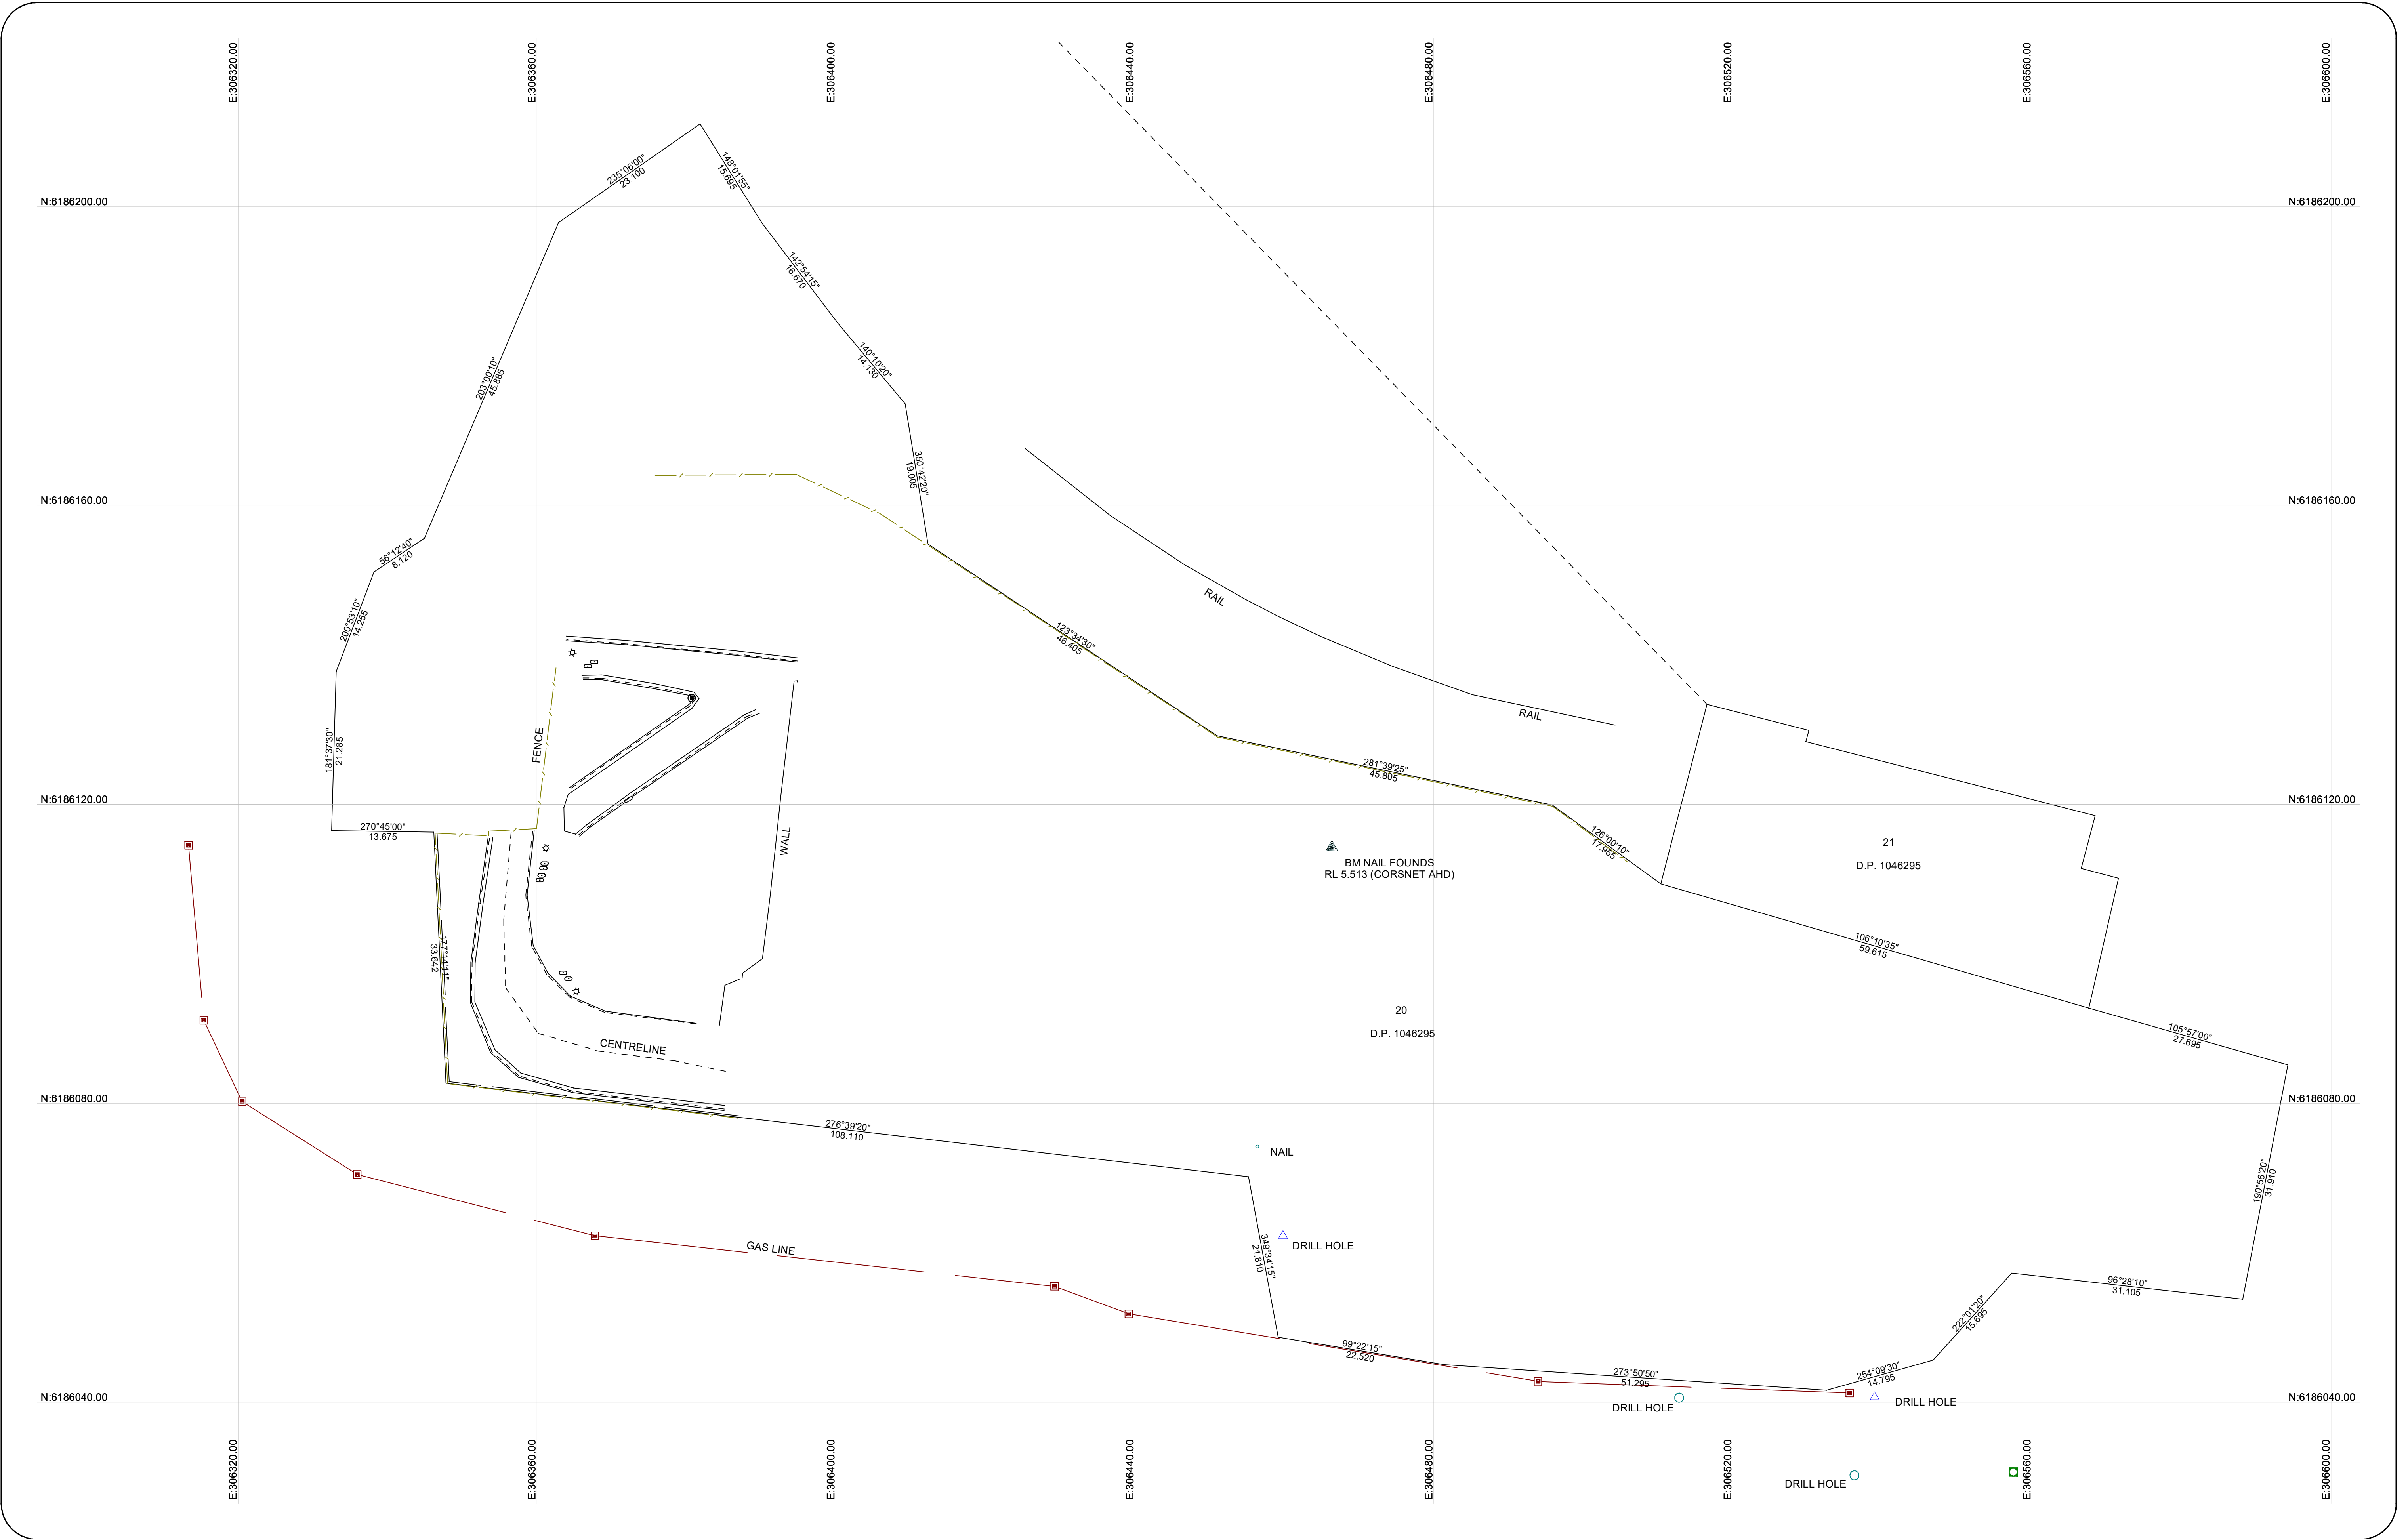

CEH Consulting Pty Ltd CONSULTING LAND, ENGINEERING AND MINING SURVEYORS, TOWN PLANNERS 'THE LINK' 44 BAAN BAAN STREET DAPTO NSW 2530 PHONE 02 42 614366msmith@cehconsulting.com.auFAX 02 42 615243 CEH Consulting Pty Ltd. A. B. N. 81 056 544 604	PARTIAL SURVEY OF LOT 20 IN DP 1046295 COORDINATE SYSTEM - MGA 2020 ZONE 56			DATE	17/09/2025	AMENDMENTS	SURVEY FILE	DRAWING No. A1-D225615 SCALE 1:400 Sheet 1 of 1 Sheets
				SURVEYOR	MS		DWG FILE	
				DRAWN	MS			
				CHECKED	MS			