
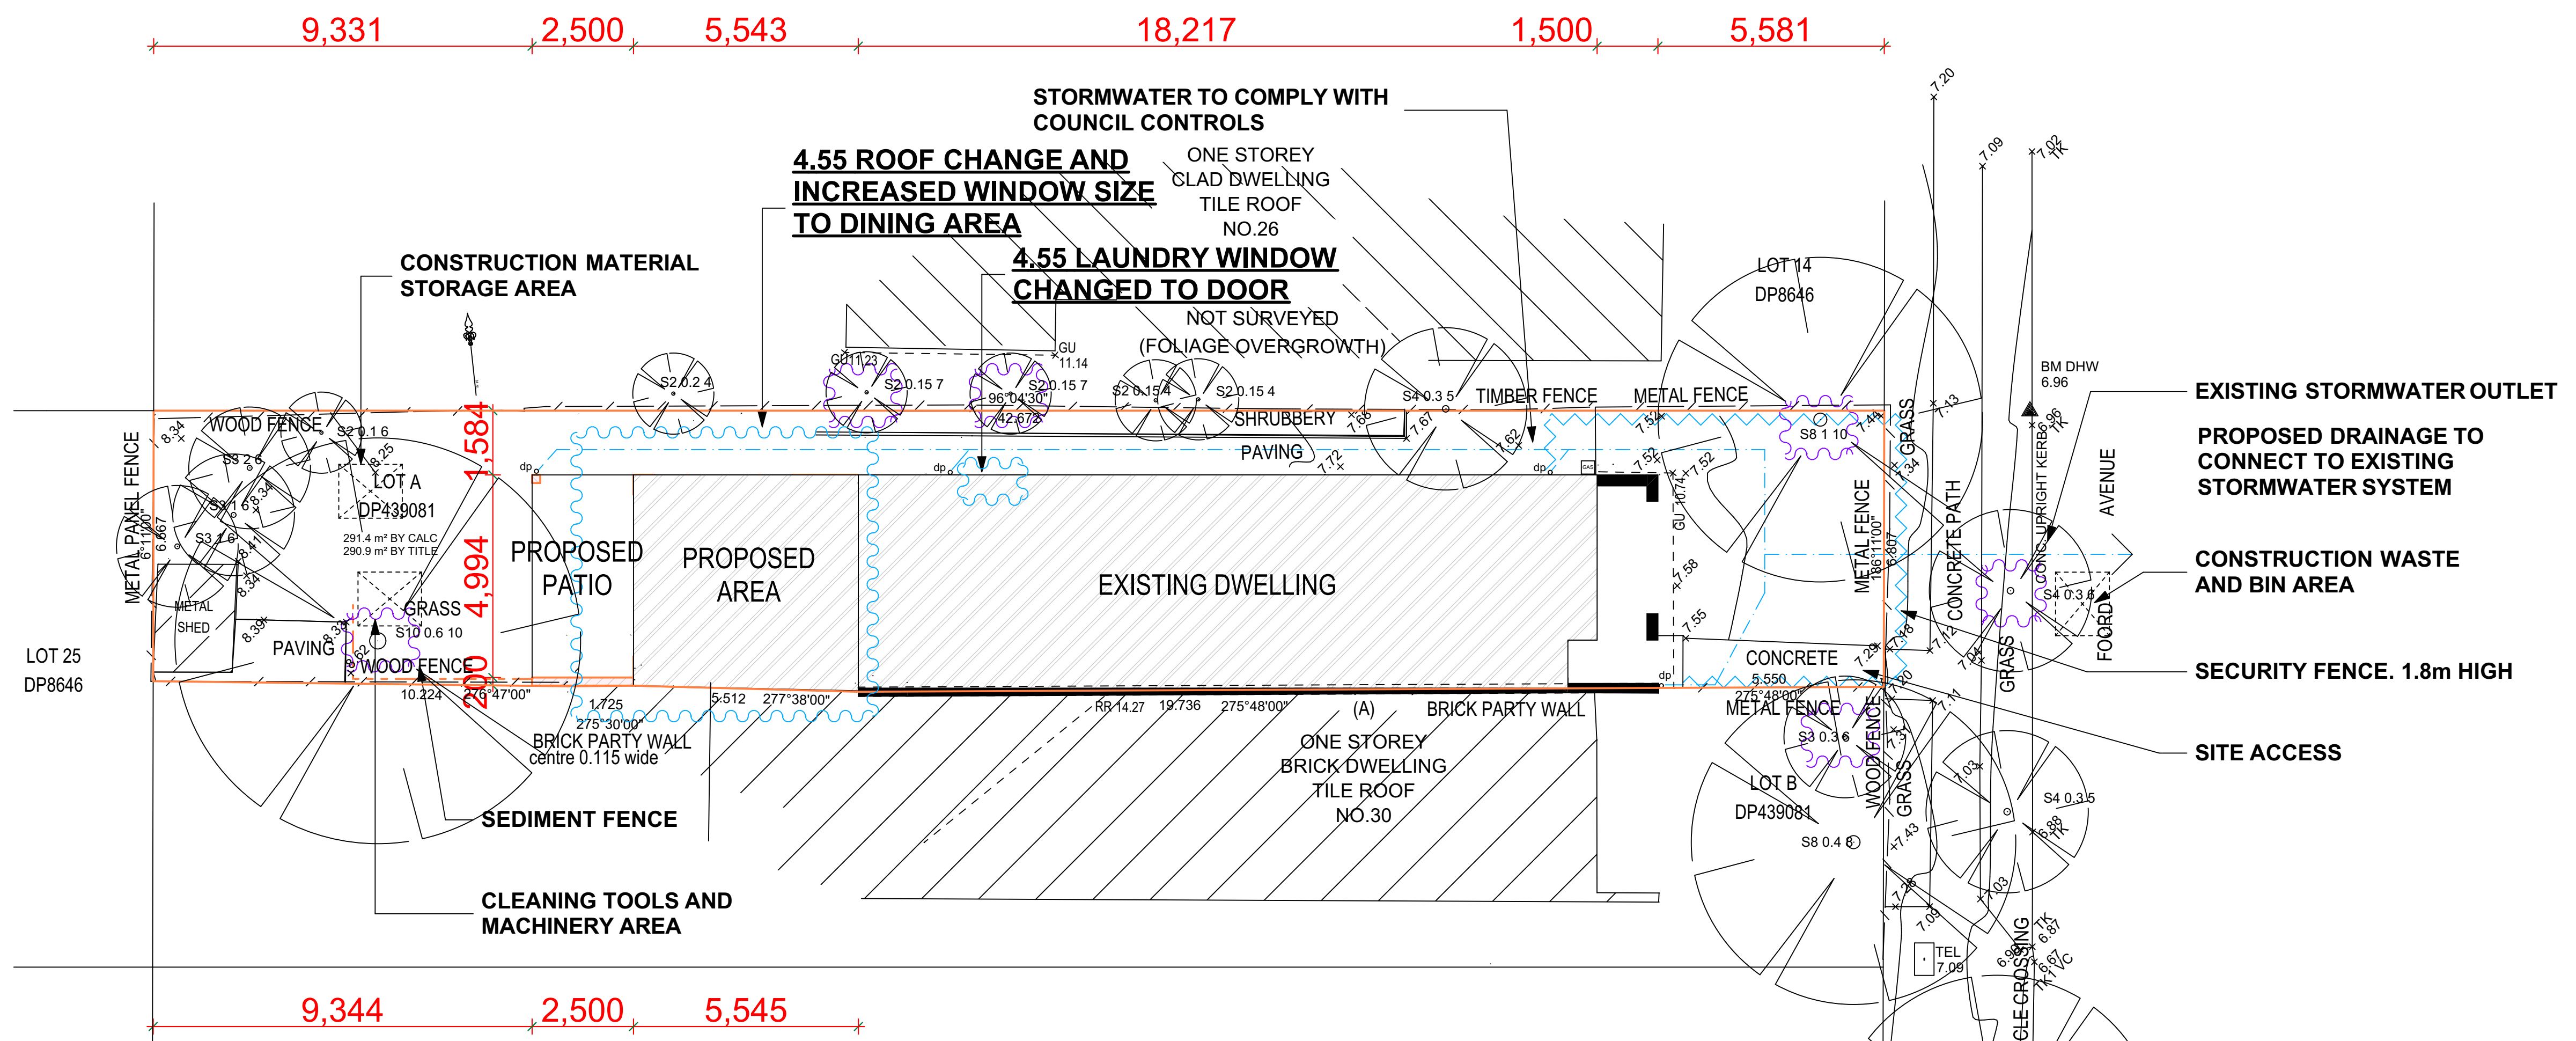
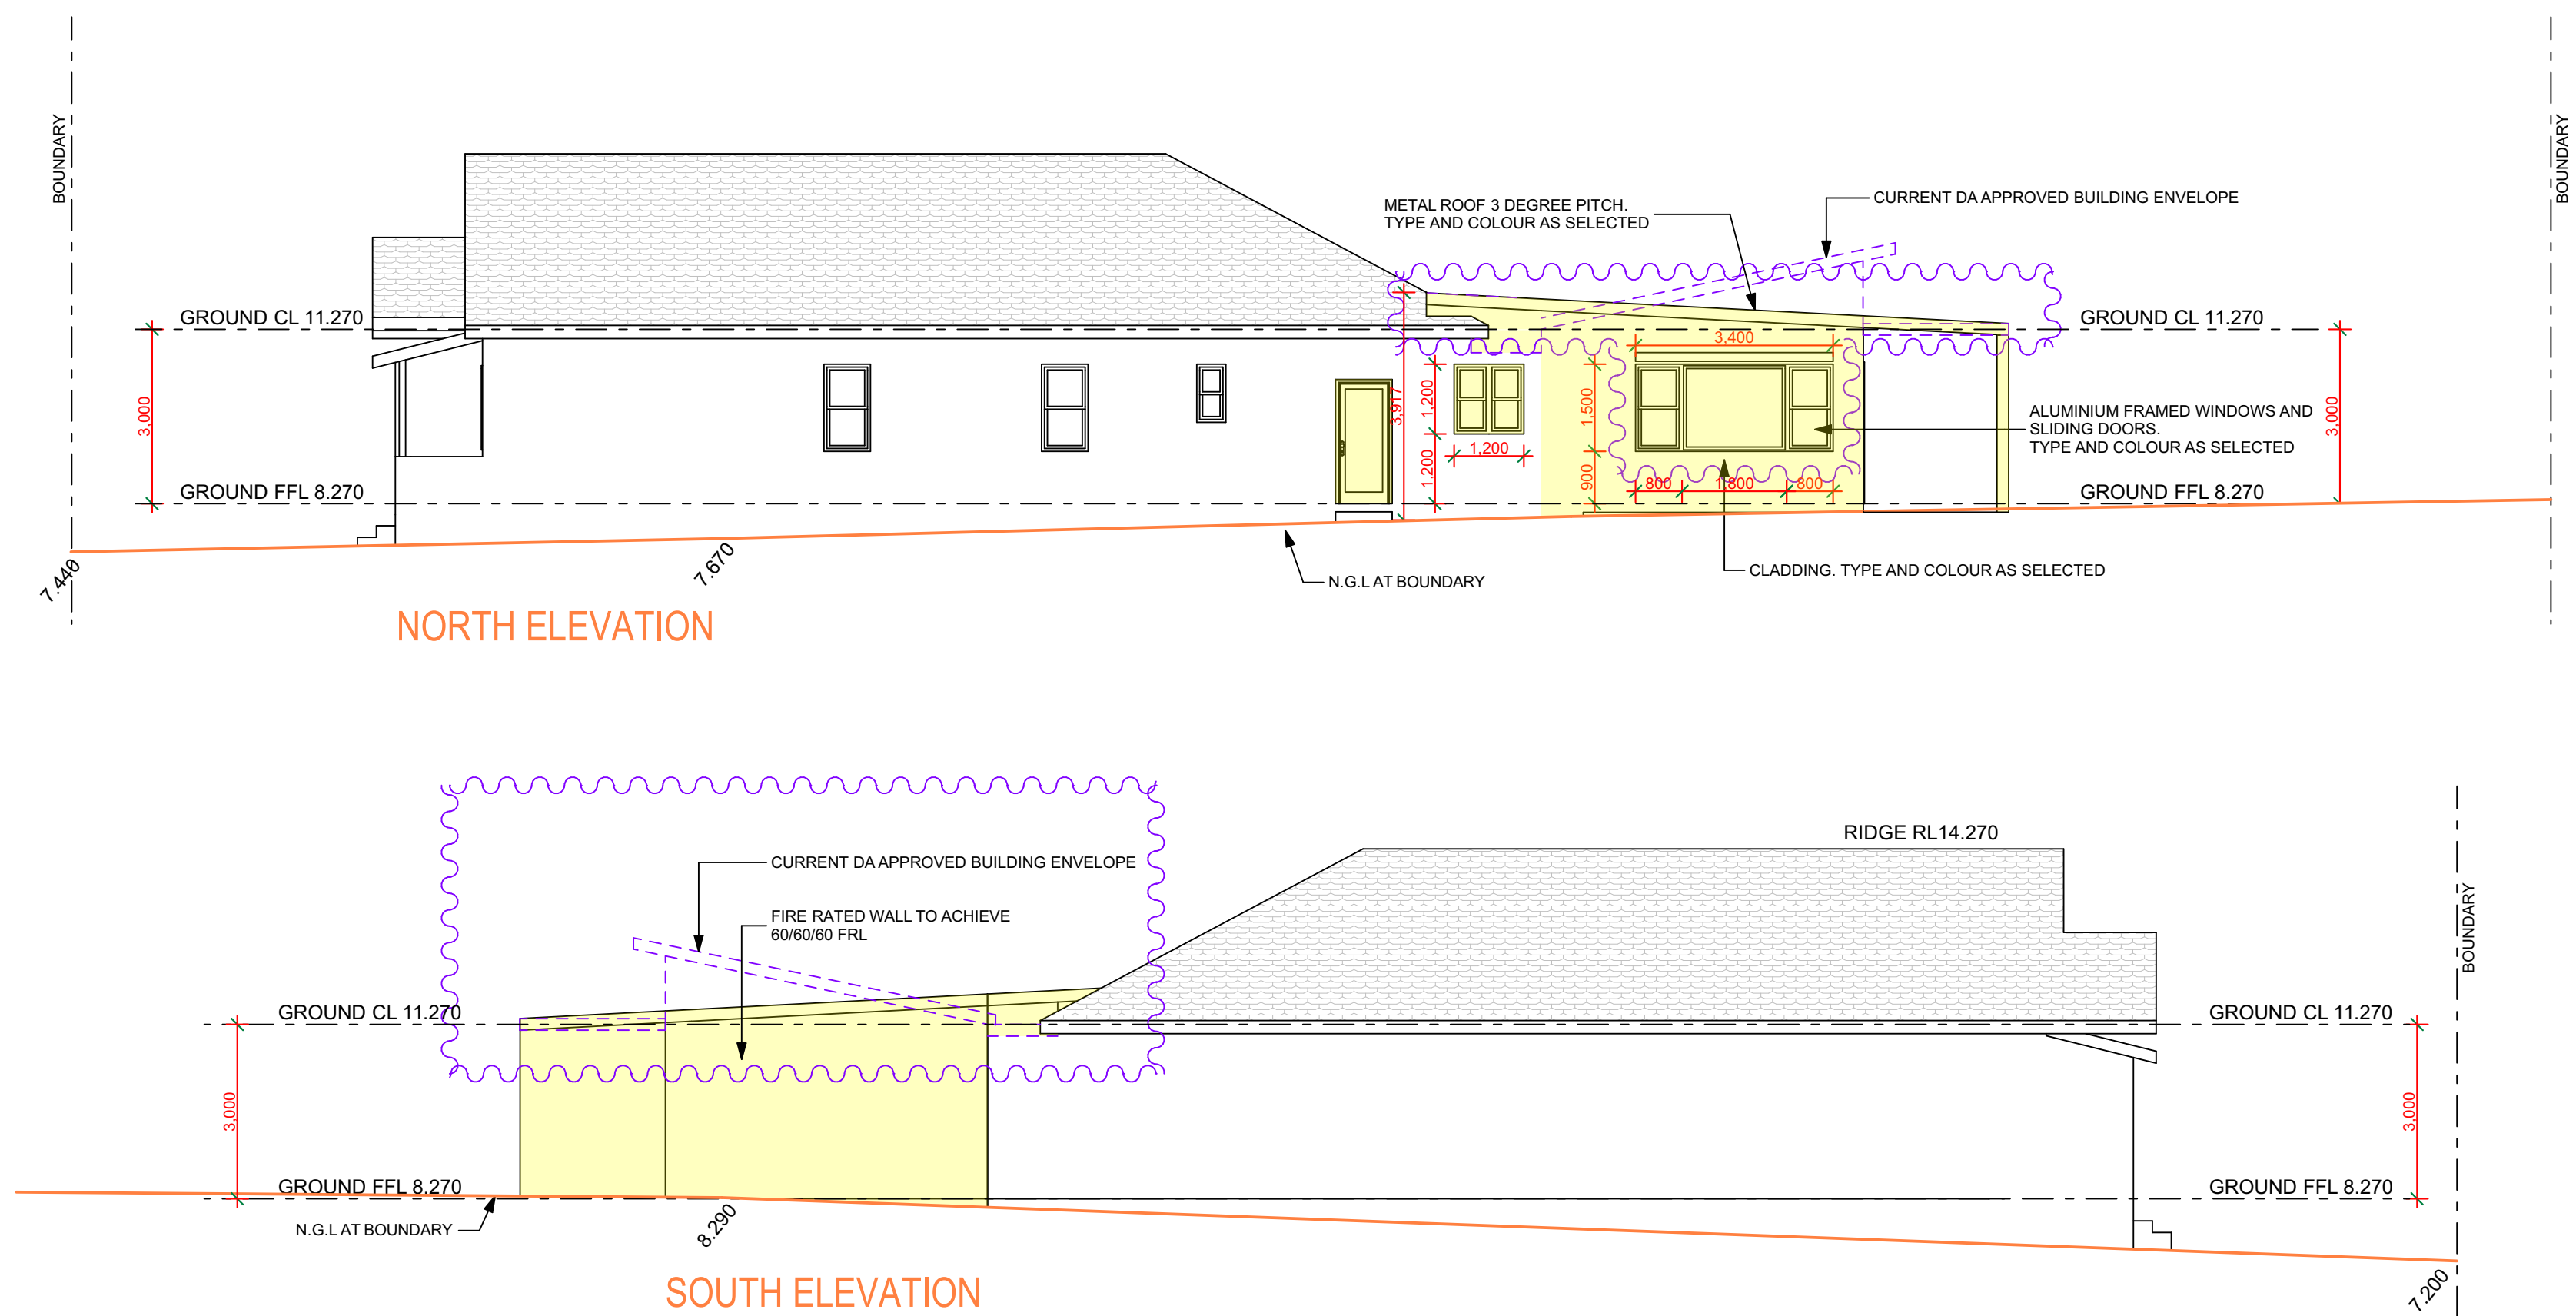


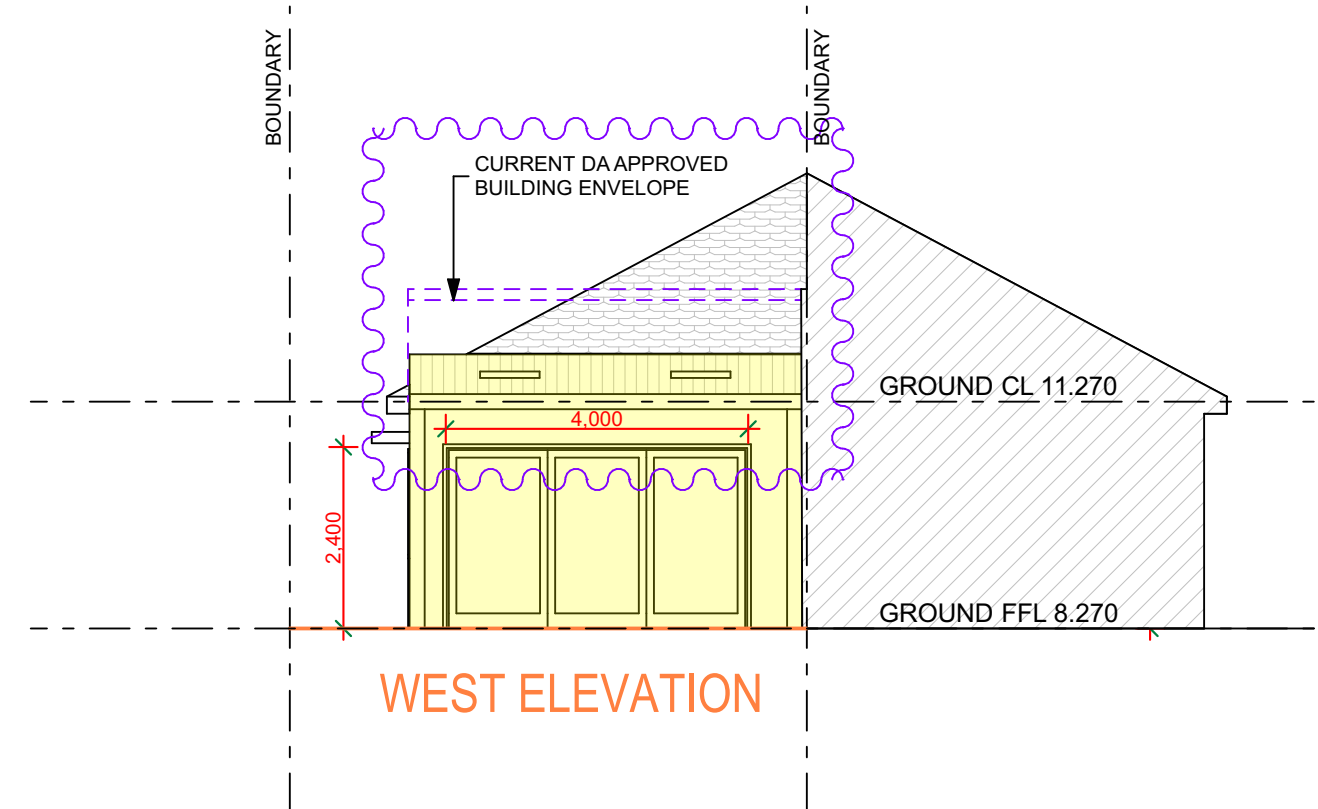

CONSTRUCTION CERTIFICATE		31/07/25	A	client MR and MRS KOLENTSIS	project ALTERATIONS AND ADDITIONS 28 FOORD AVENUE HURLSTONE PARK NSW 2193	drawing title NOTIFICATION PLAN	TRUE NORTH 	 MCAD DESIGN ABN: 38 841 225 415 ADDRESS: PO BOX 280, MARRICKVILLE, NSW 1475 PHONE : 0412 840 507 EMAIL: tom@mcad.net.au	drawn TMdate 01-11-2024sheet no. 2536-01rev. B
4.55(2) MODIFICATION		15/05/26	B						
amendment	date	rev.	stage	contractors are responsible for all site levels and dimensions and must verify these at the job before commencing any work or making any shop drawings					