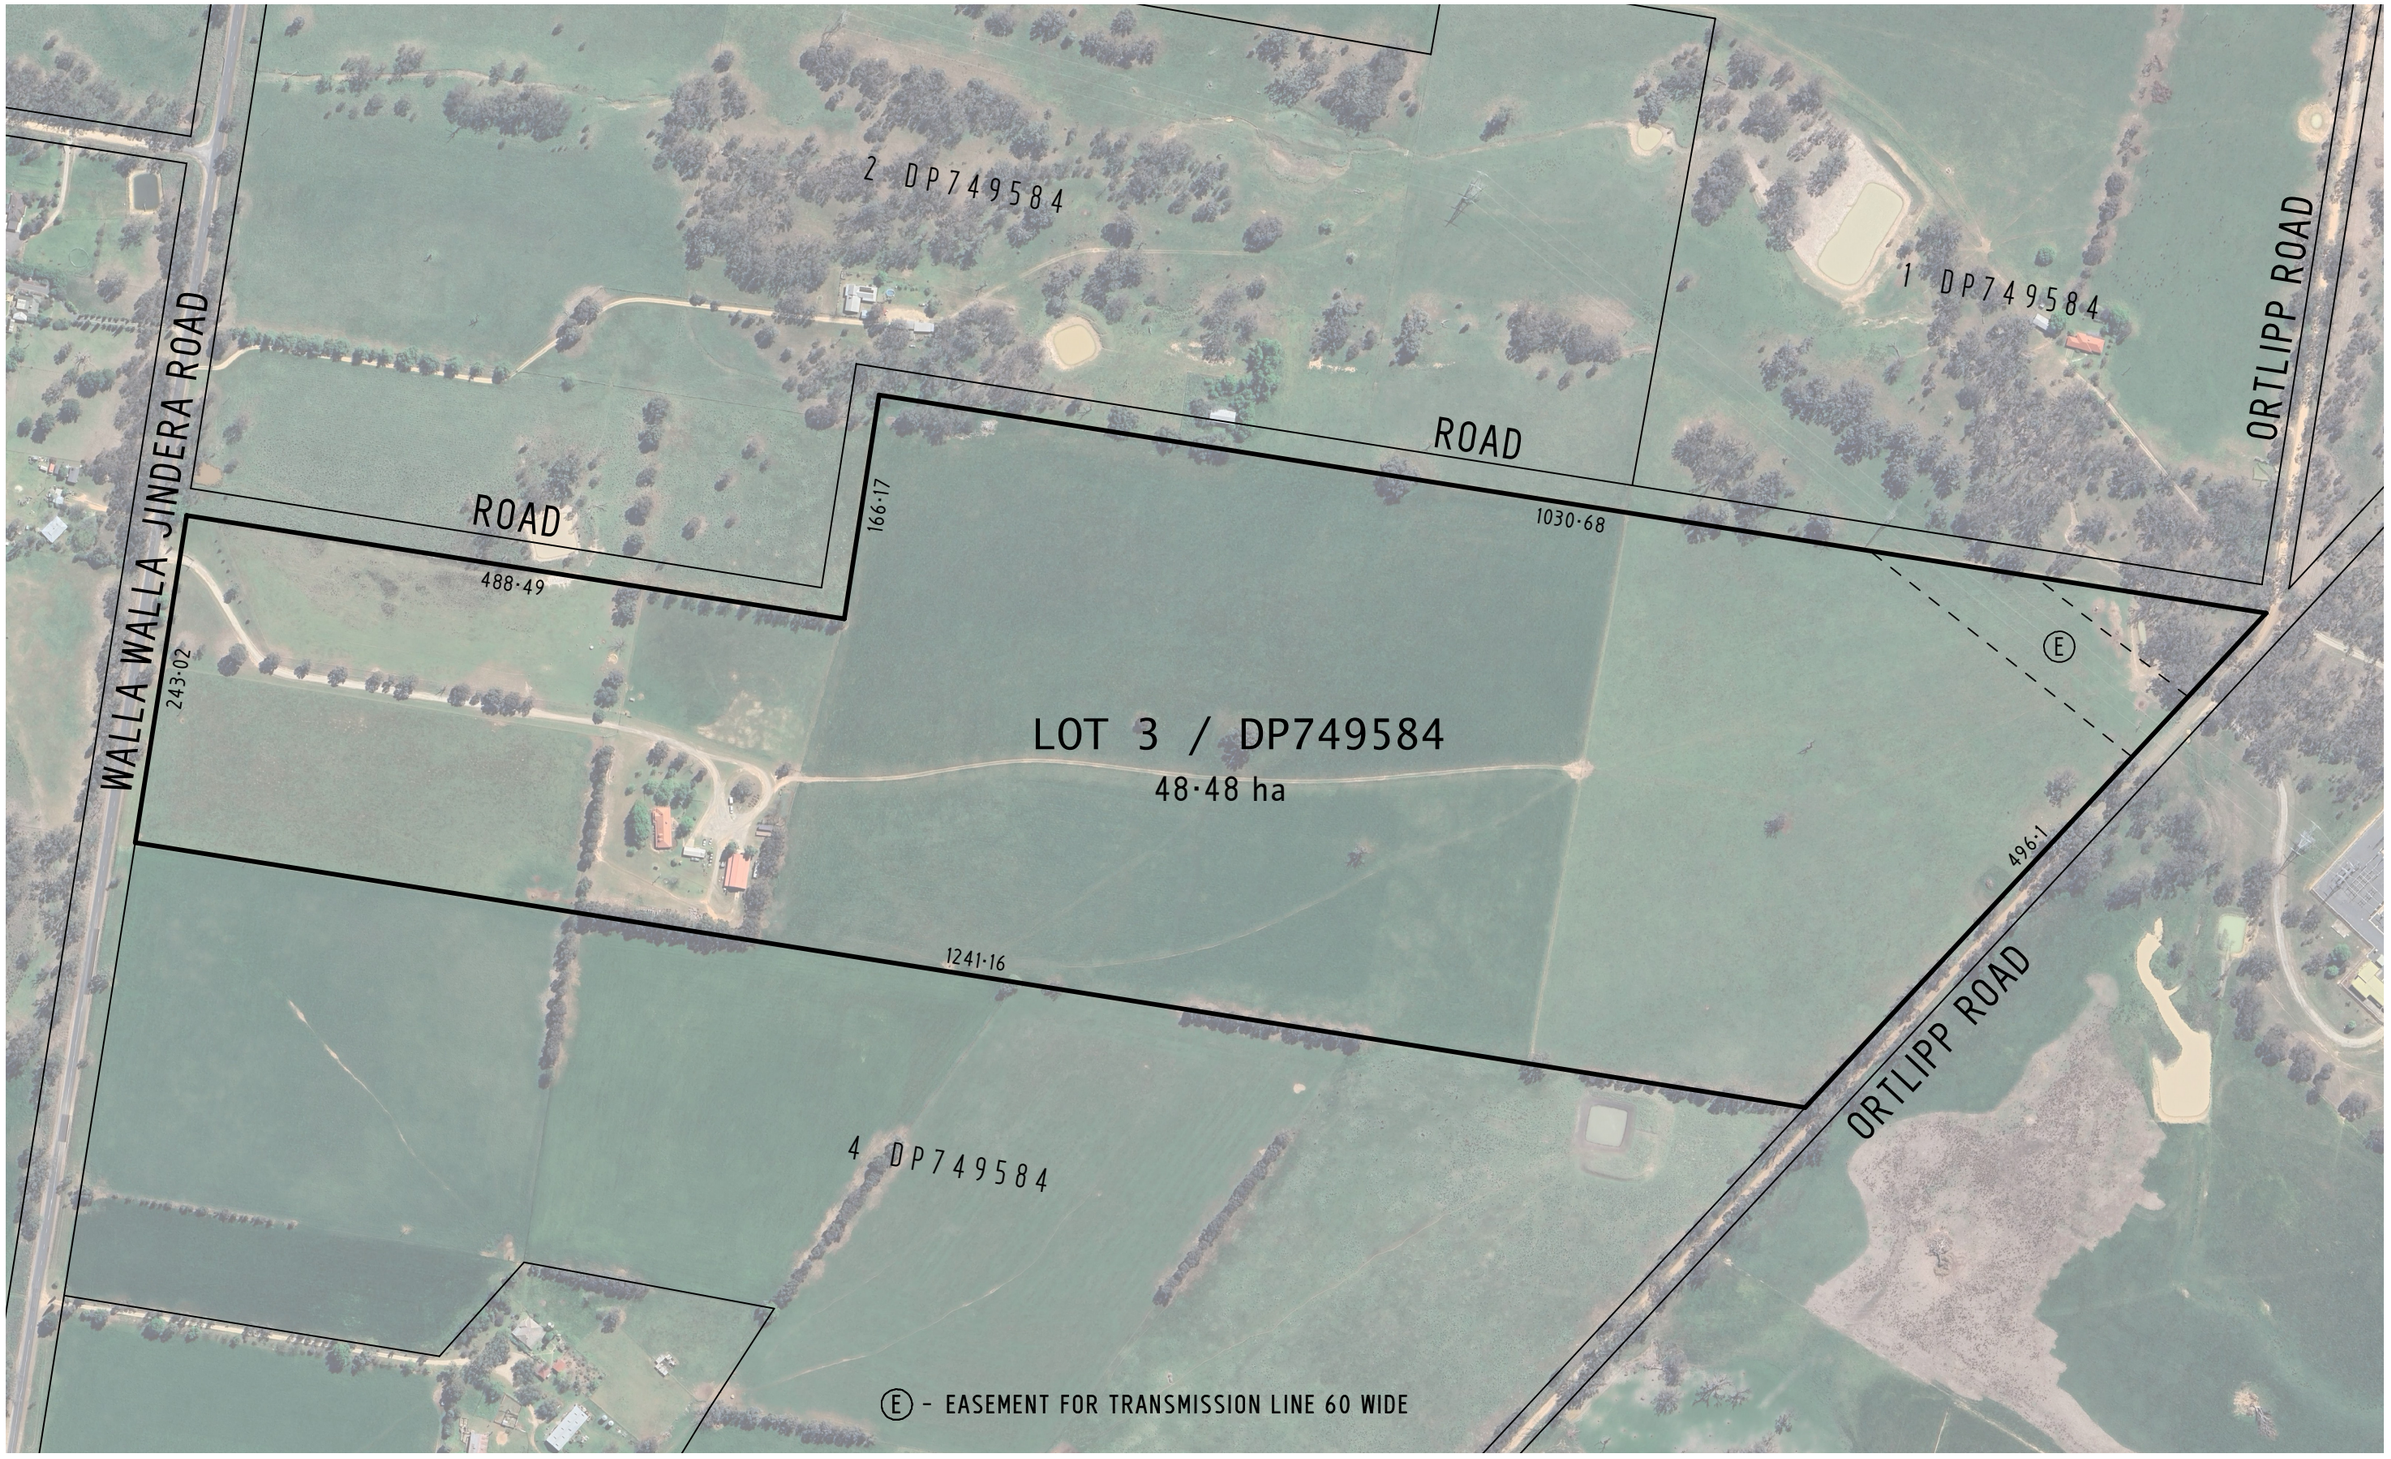

Walpole Surveying Date: 26/05/2026 Reference: 26060	PLAN FOR DA PURPOSES OF EXISTING LOT 3 IN DP749584	L.G.A: Greater Hume Shire Locality: Jindera Reduction Ratio: 1:4500 Lengths are in metres	DIMENSIONS AND AREAS ARE PRELIMINARY ONLY AND ARE SUBJECT TO SURVEY AND COUNCIL APPROVAL

WALPOLE SURVEYING
(02) 6021 2233

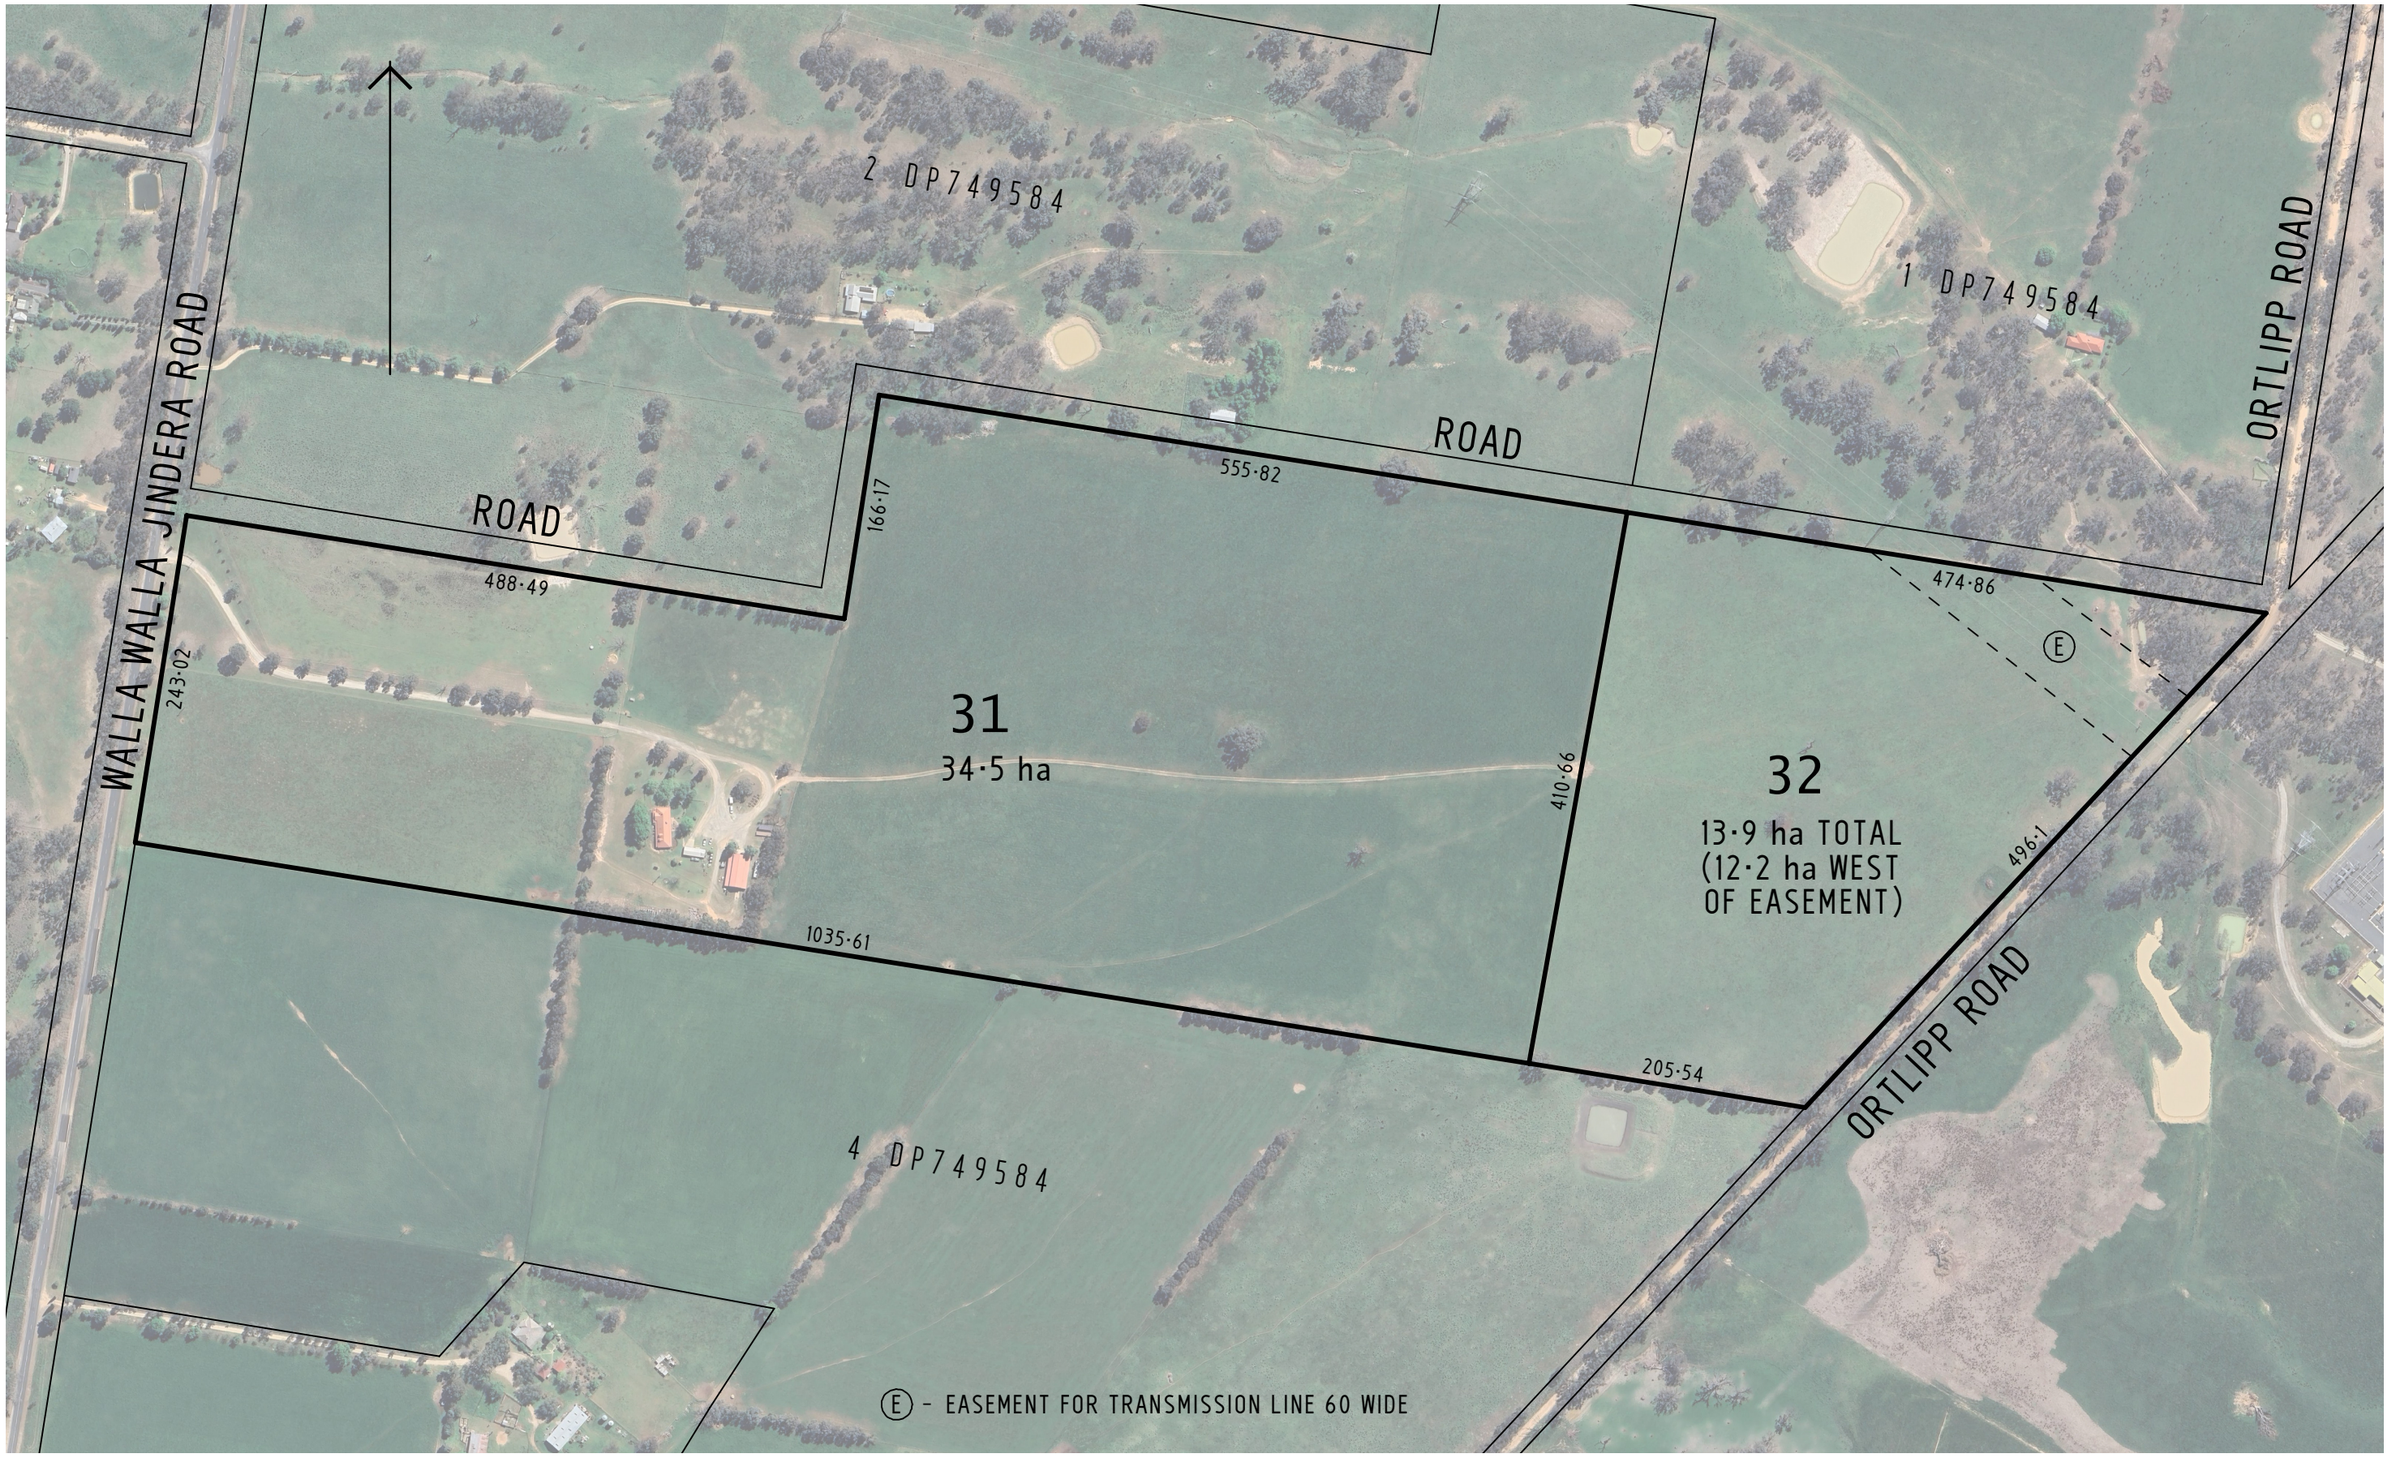

Walpole Surveying Date: 26/05/2026 Reference: 26060	PLAN FOR DA PURPOSES OF PROPOSED NEW LOT CONFIGURATION FOR LOT 3 IN DP749584	L.G.A: Greater Hume Shire Locality: Jindera Reduction Ratio: 1:4500 Lengths are in metres	DIMENSIONS AND AREAS ARE PRELIMINARY ONLY AND ARE SUBJECT TO SURVEY AND COUNCIL APPROVAL

WALPOLE SURVEYING
(02) 6021 2233

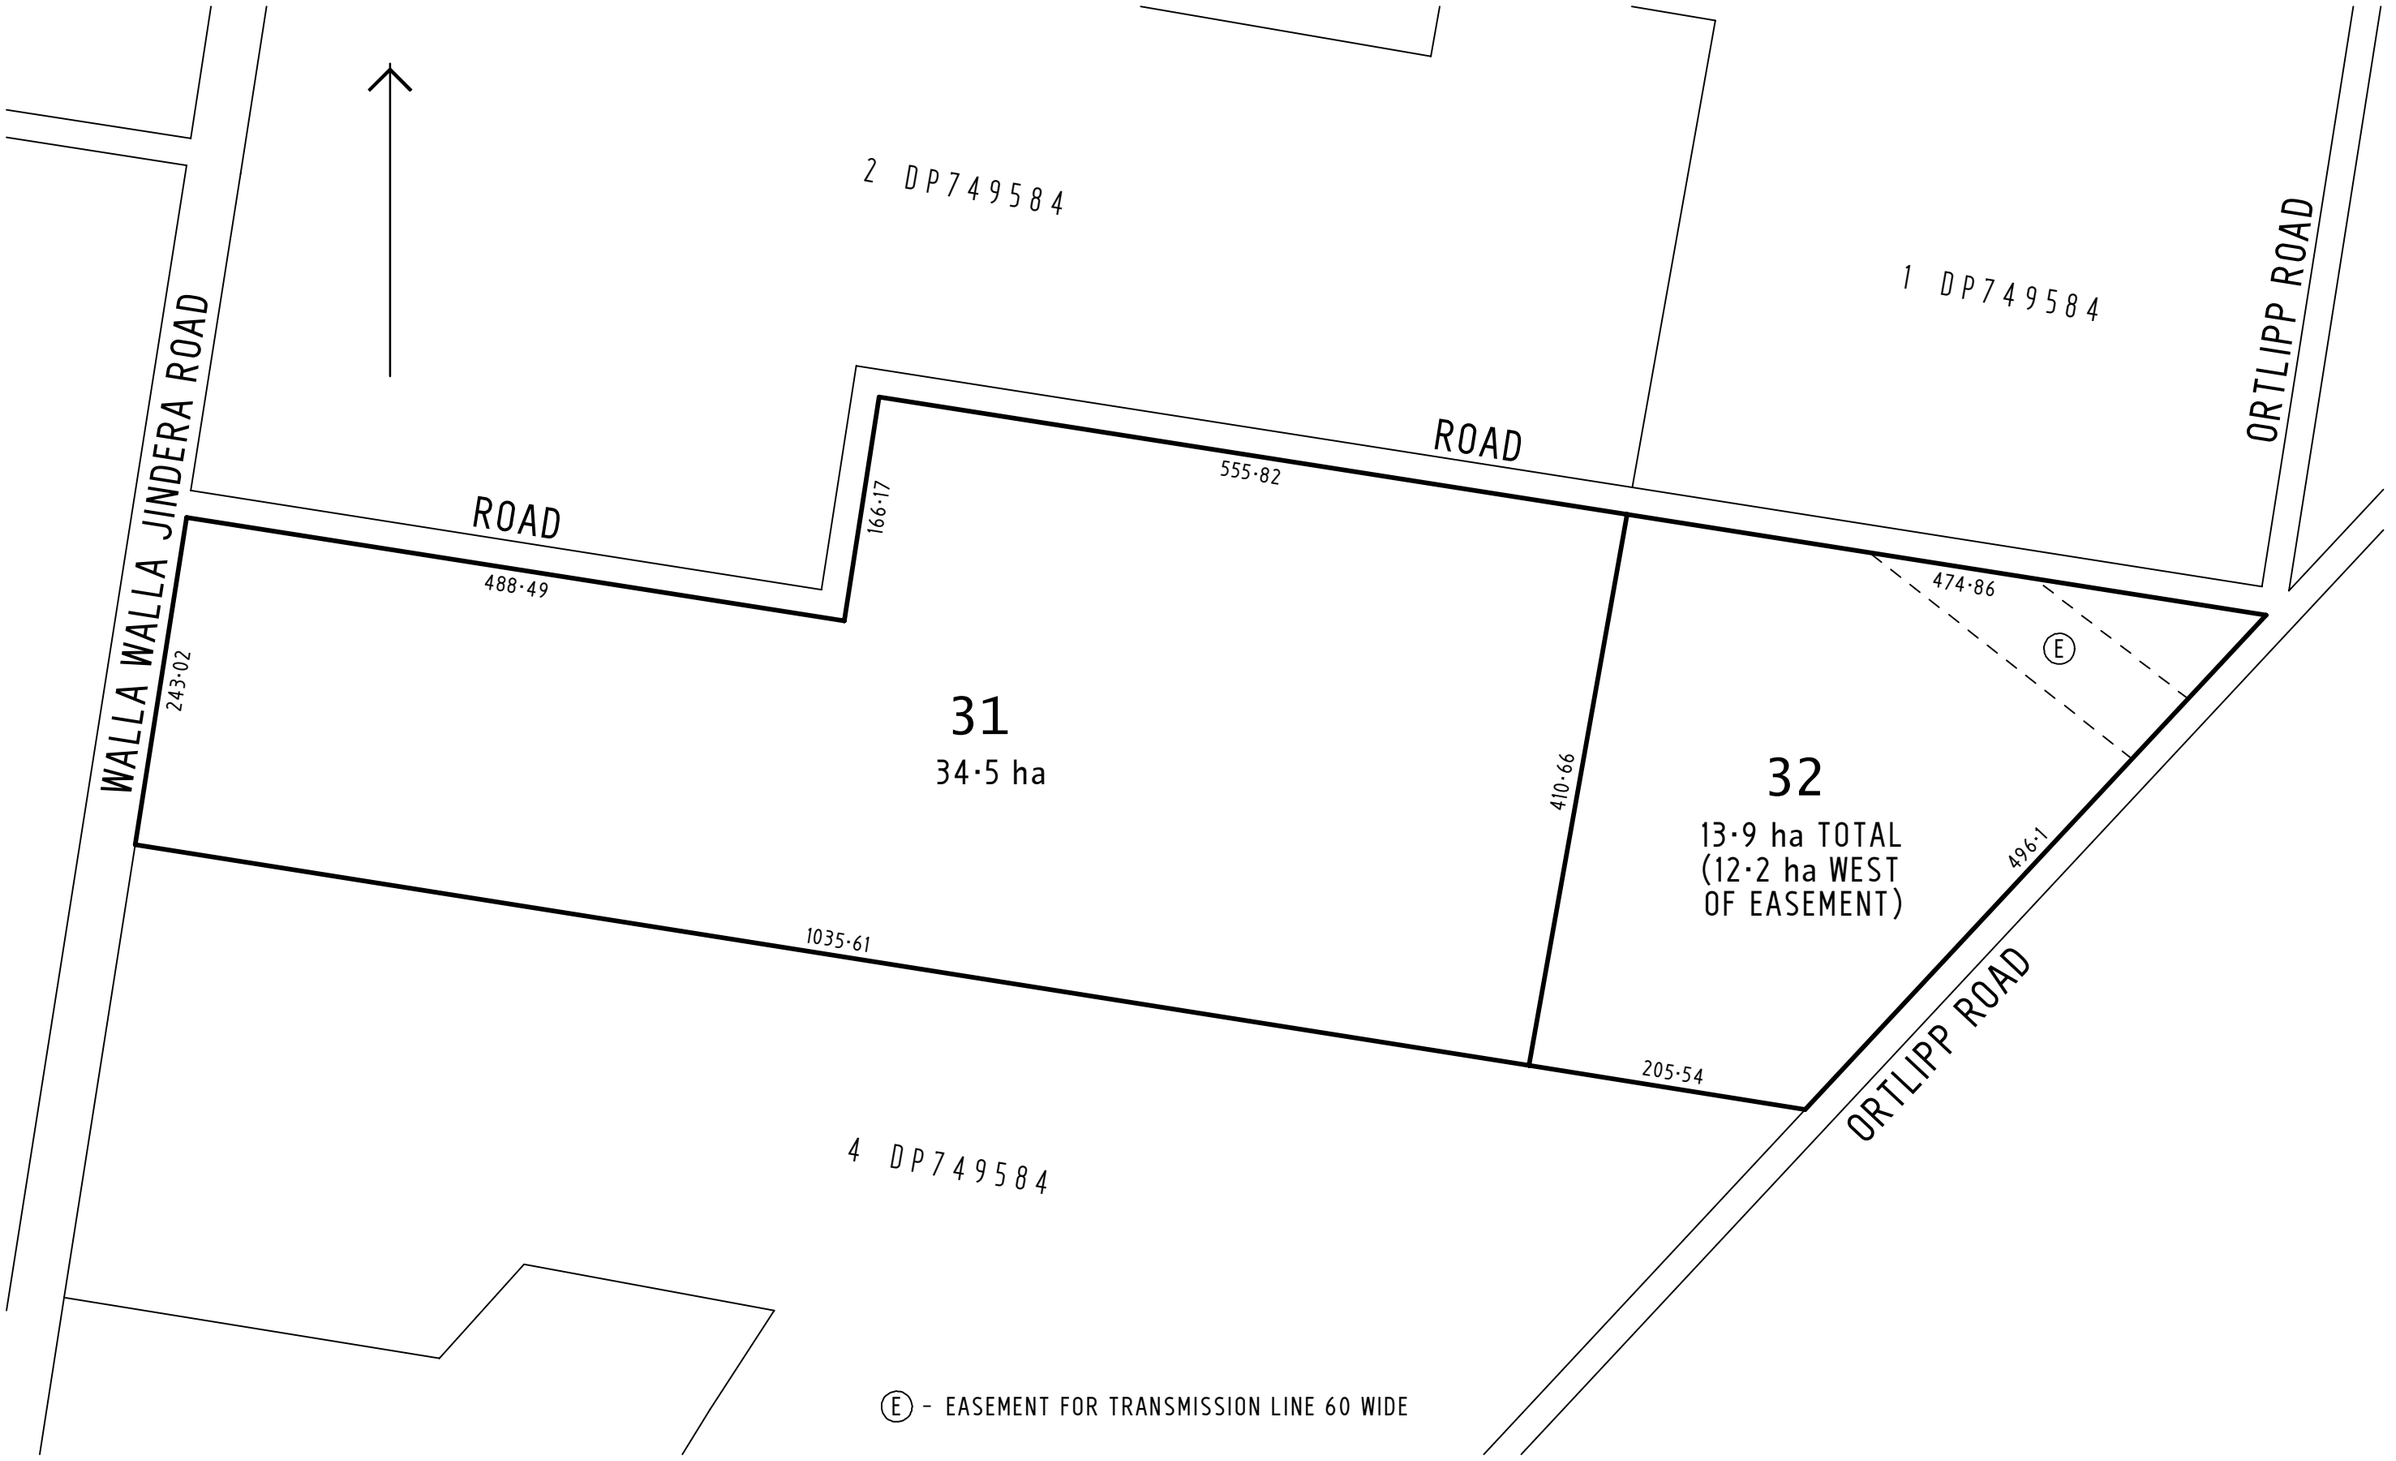

Walpole Surveying Date: 26/05/2026 Reference: 26060	PLAN FOR DA PURPOSES OF PROPOSED NEW LOT CONFIGURATION FOR LOT 3 IN DP749584	L.G.A: Greater Hume Shire Locality: Jindera Reduction Ratio: 1:4500 Lengths are in metres	DIMENSIONS AND AREAS ARE PRELIMINARY ONLY AND ARE SUBJECT TO SURVEY AND COUNCIL APPROVAL

WALPOLE SURVEYING
(02) 6021 2233